DocuSign Envelope ID: 423FEF7B-CA3E-4B61-A540-2D5926BE089E

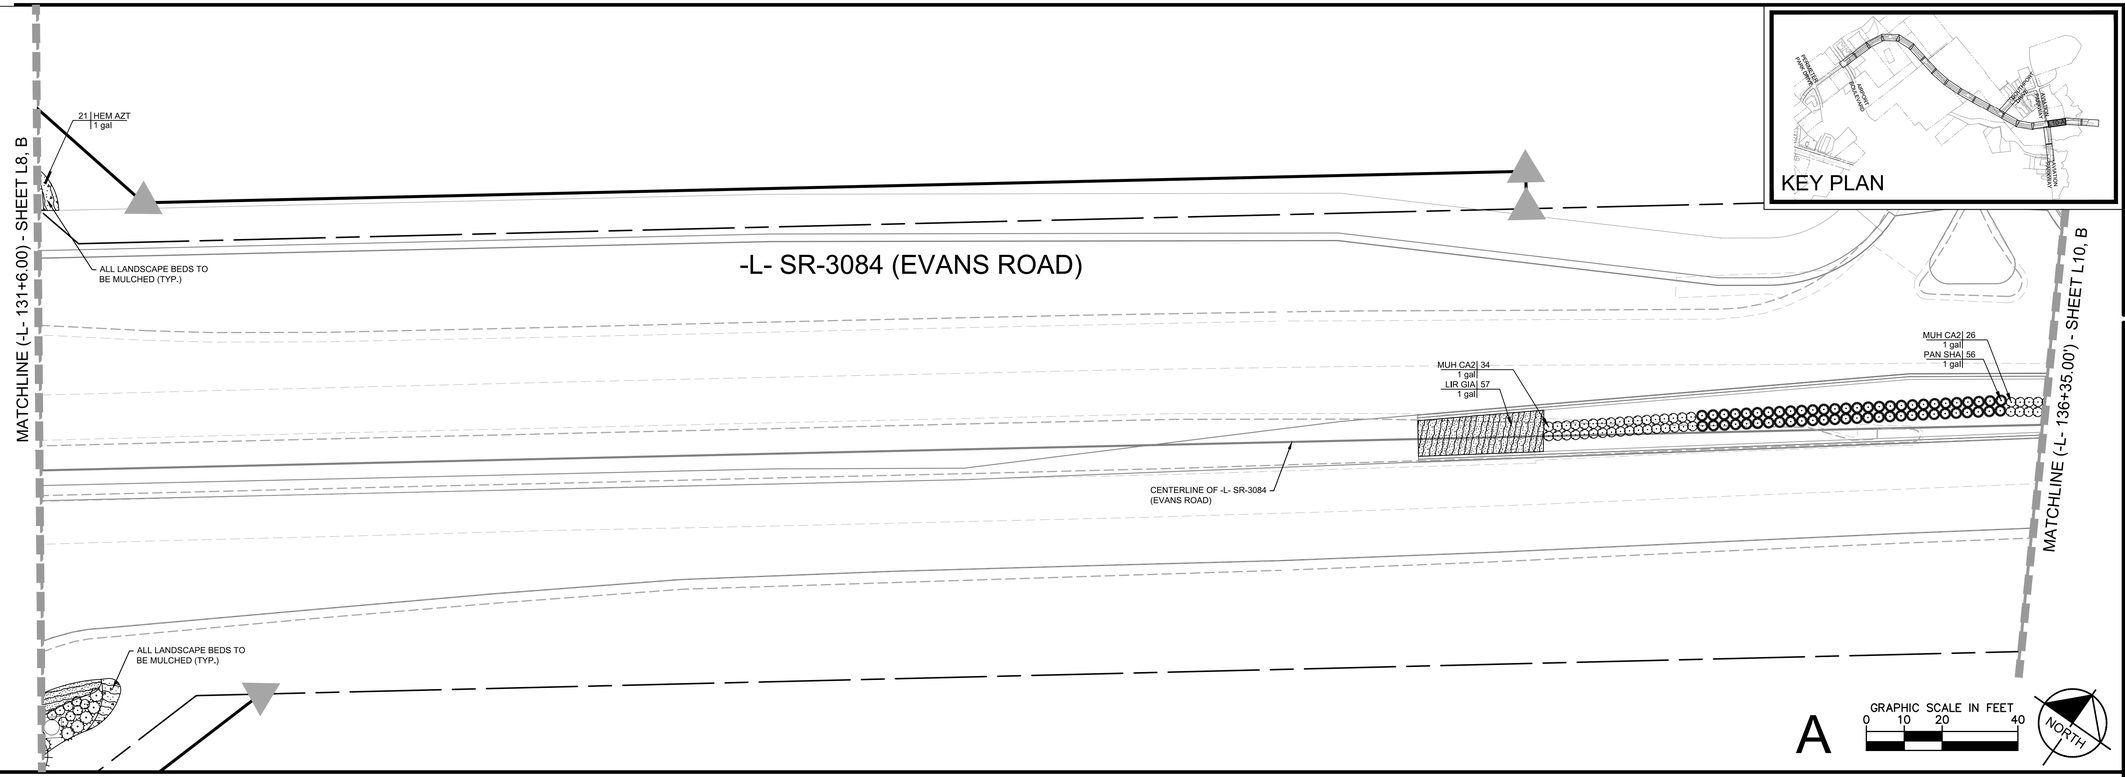

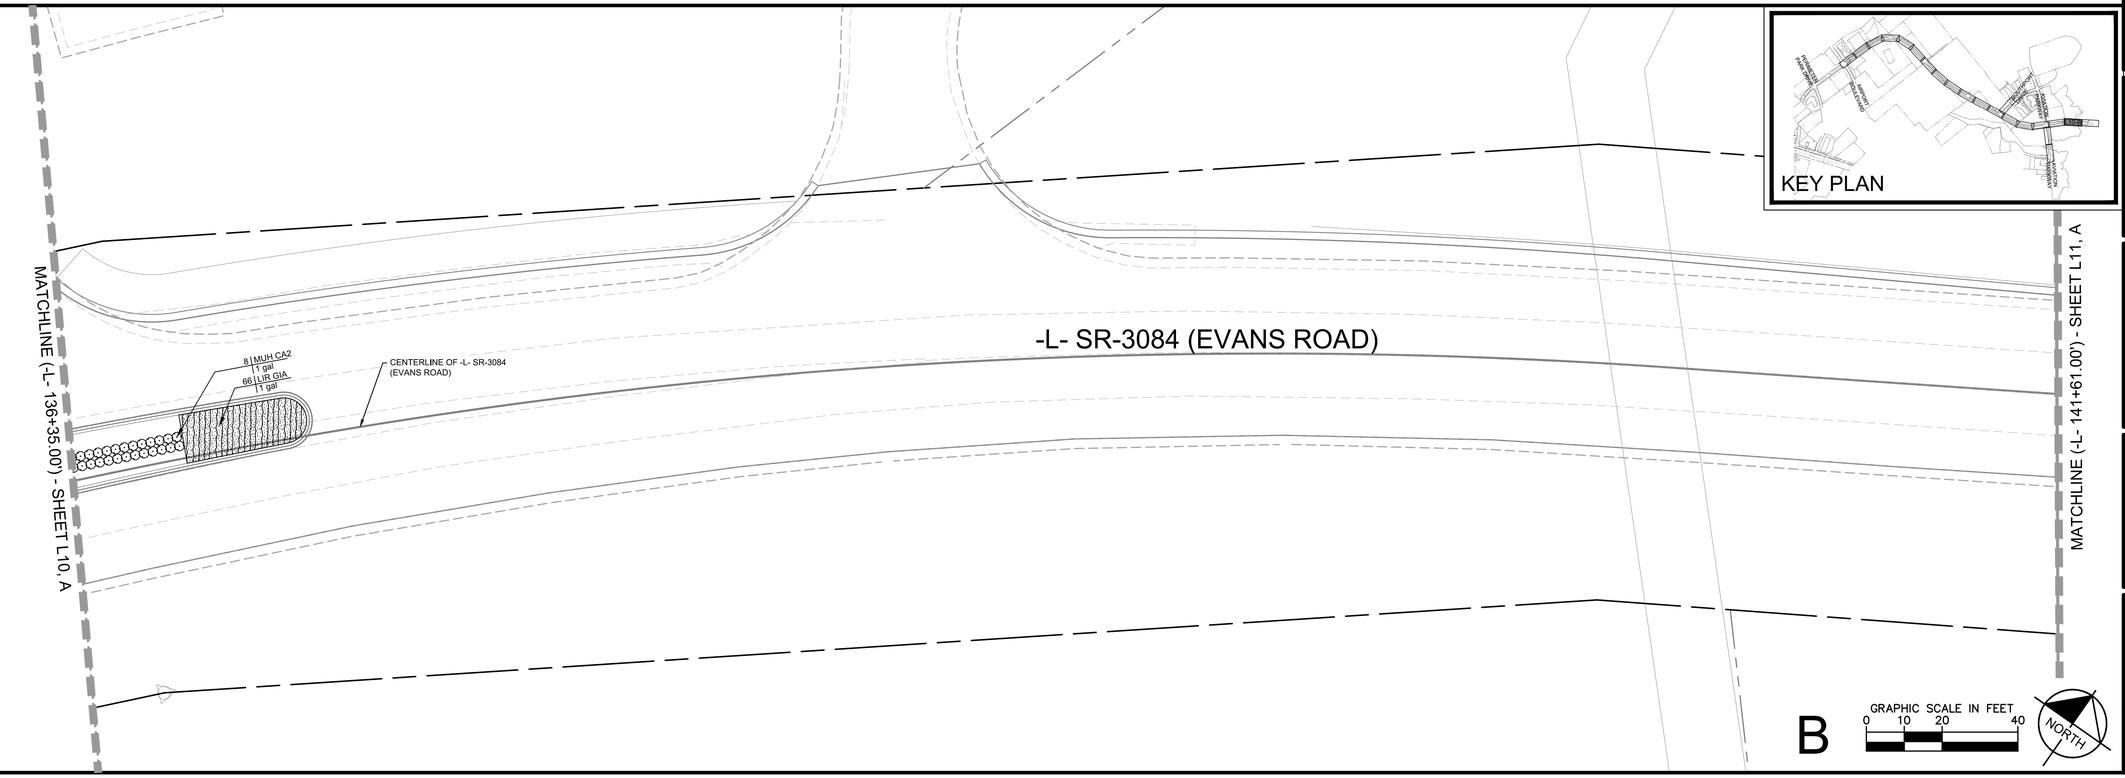

PLANS PREPARED BY:
Kimley»Horn
PO BOX 33068
RALEIGH, NC 27636-3068
PHONE: (919) 677-2000
FAX: (919) 677-2050
NC LICENSE #F-0102
©2016

NORTH CAROLINA REGISTERED LANDSCAPE ARCHITECT
SALVATORE MUSARRA
0492
SEAL

NO.	DATE	REVISIONS

PLANS PREPARED FOR: TOWN OF MORRISVILLE

PROJECT: U-5828
SR-3127 (MCCRIMMON PKWY)
MORRISVILLE, NC

TITLE: LANDSCAPE PLAN

KHA PROJECT: 012108004-PHASE 2
DATE: 08-15-2017
100% PLANS

L10

08/15/2017 K:\RDT_LDEV\NI\2108004_McCrimmon Pkwy_mdt west\Planning Phase\PI5_CAD Files\PlanSheets