TIP NO.	SHEET NO.
B-4932	SIGN-3

APPROVED: DocuSigned by: Ayman Alqudwah F32AC5CAF965472...

DATE: 12/12/2017

SEAL

NORTH CAROLINA PROFESSIONAL SEAL 028387 ENGINEER AYMAN I. ALQUDWAH

DOCUMENT NOT CONSIDERED FINAL UNLESS ALL SIGNATURES COMPLETED

PROJECT NOTES

1. DISPOSAL OF SIGN SYSTEM, U-CHANNEL
2. SIGN ERECTION, RELOCATE SIGN TYPE F

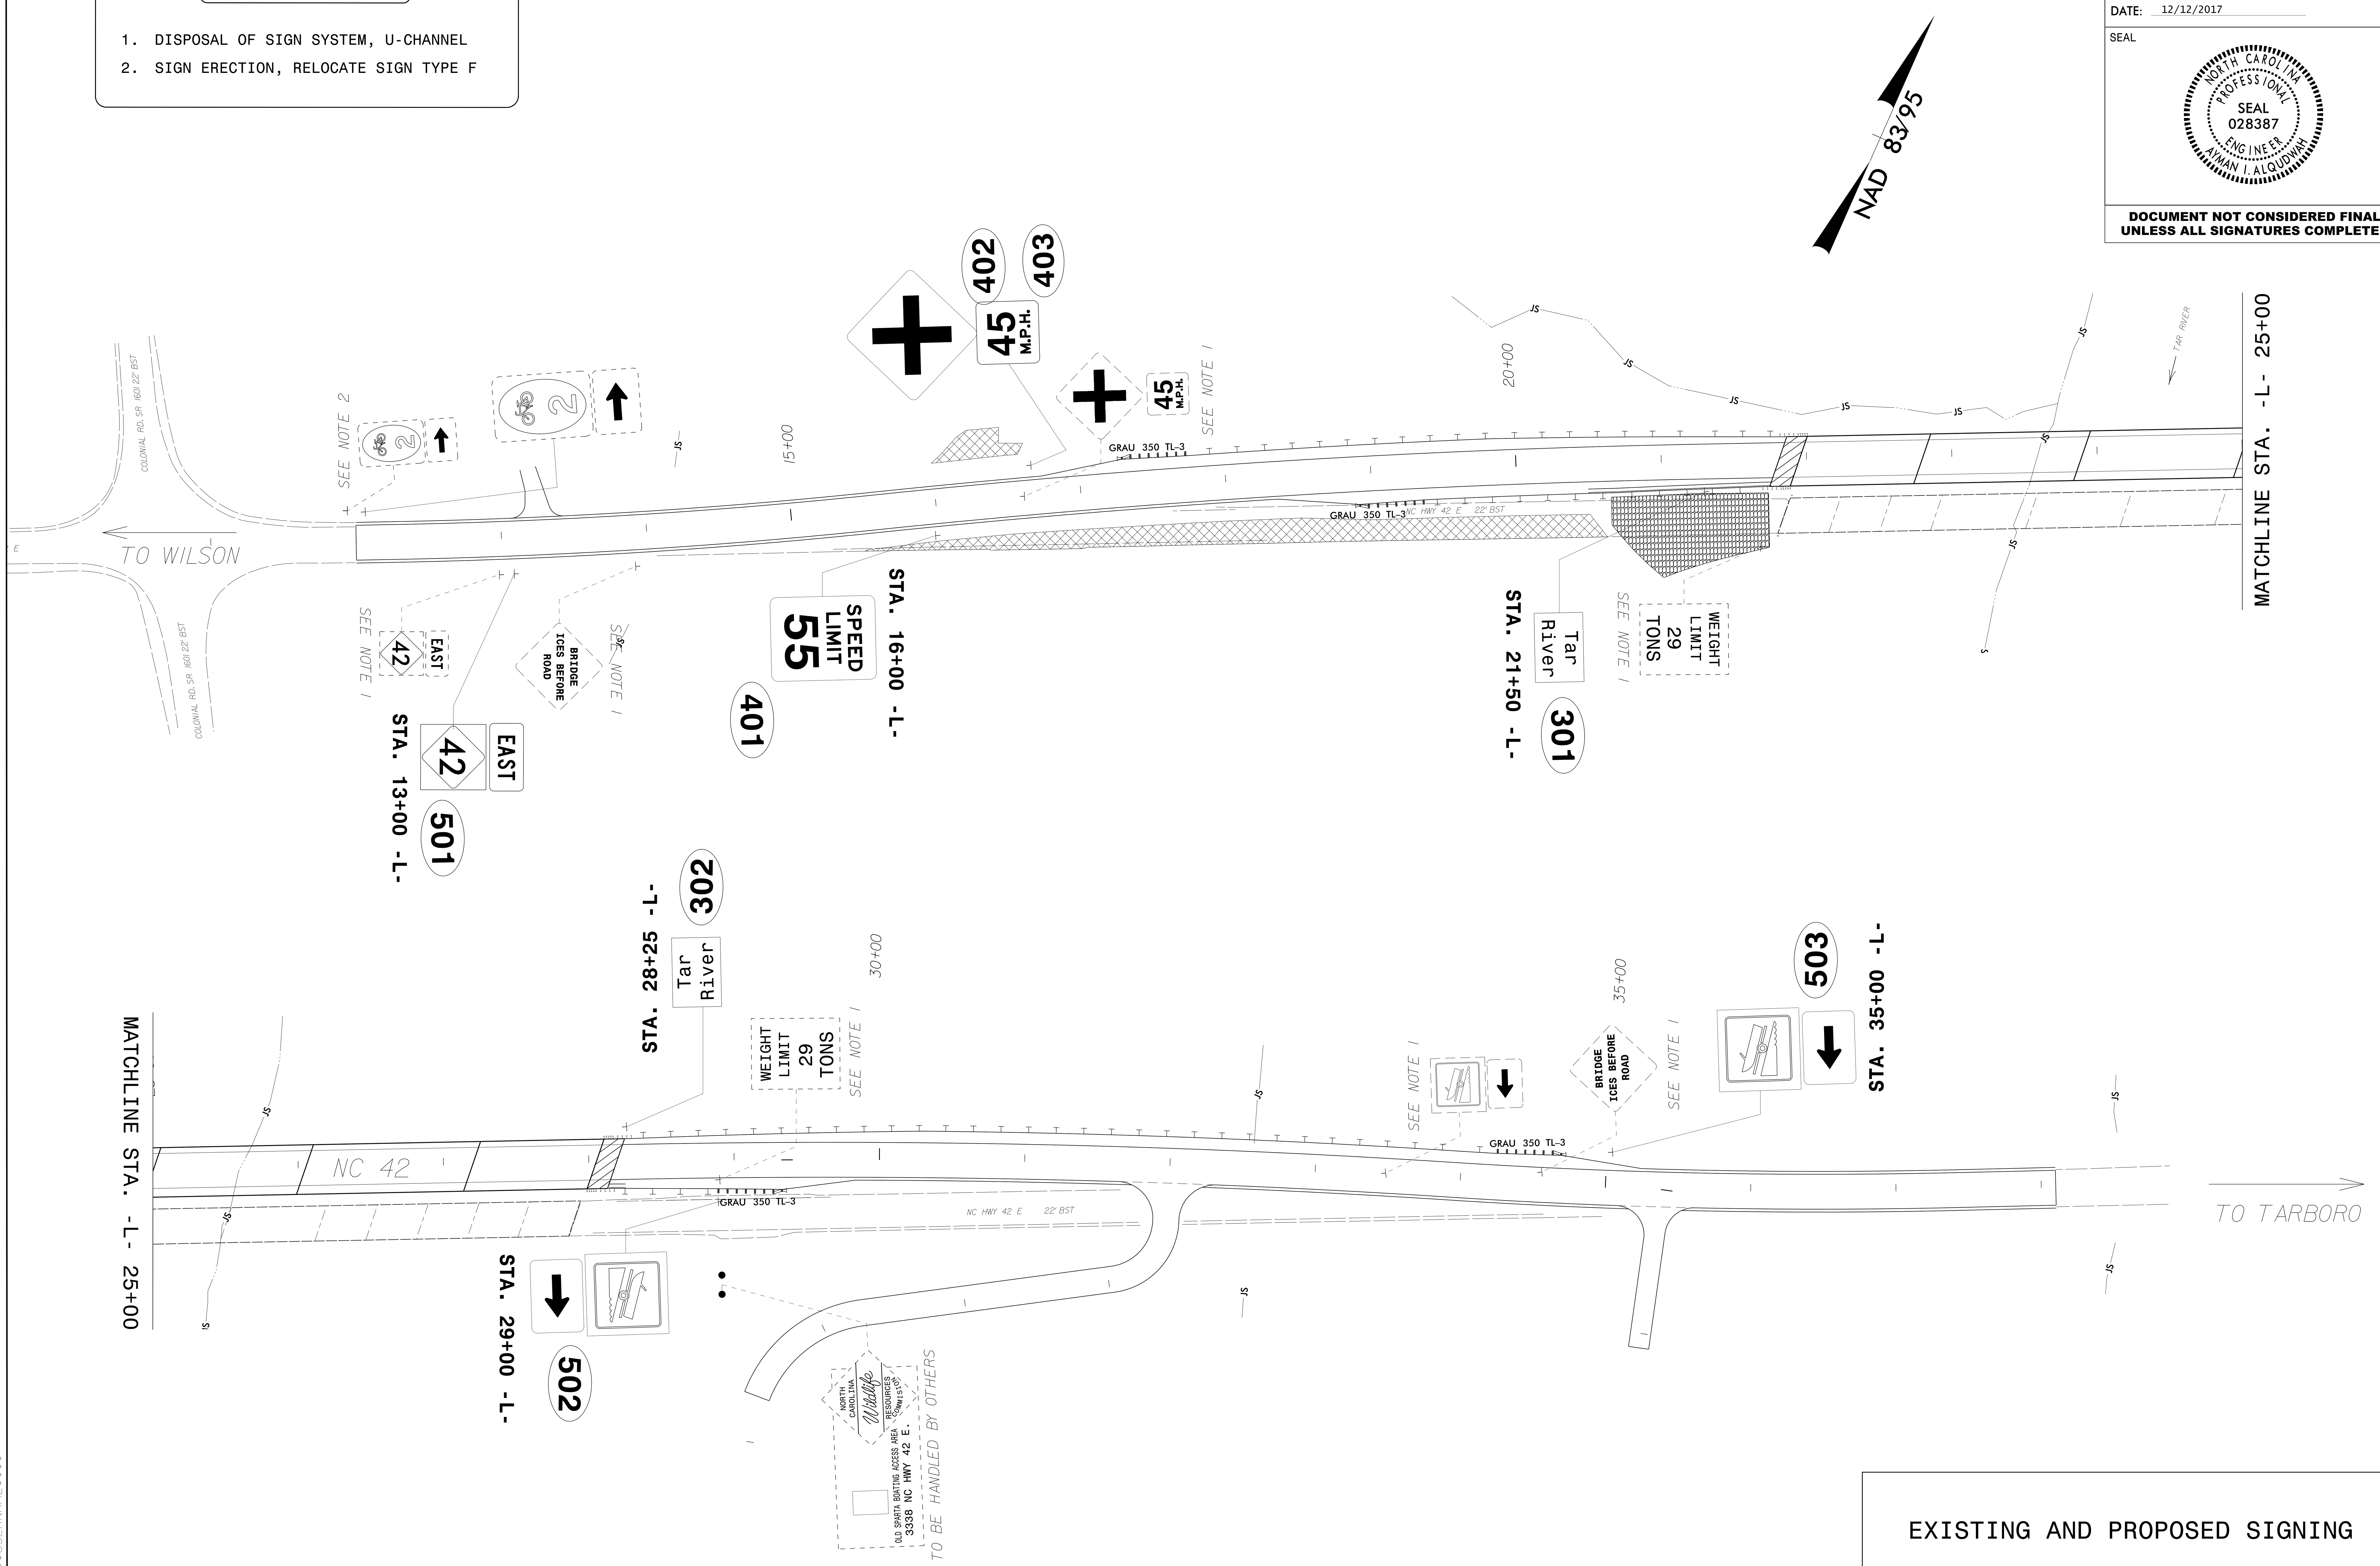

EXISTING AND PROPOSED SIGNING