DocuSign Envelope ID: 1886D70A-4CD7-4F67-AFEF-5A3D1D5E98B8

PROJECT REFERENCE NO.	SHEET NO.
U-2412A	Sig. 11.0

PHASING DIAGRAM

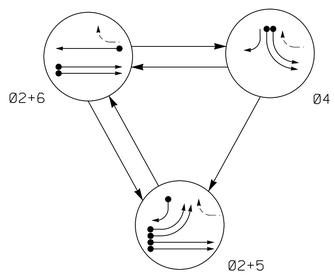

TABLE OF OPERATION

SIGNAL FACE	PHASE 02+5	PHASE 02+6	PHASE 04	FLASH
21, 22, 23	G	G	R	Y
41	R	R	G	R
42	R/G	R	G	R
51, 52, 53	←	~~R~~	~~R~~	~~R~~
61, 62, 63	R	G	R	Y

SIGNAL FACE I.D.

All Heads L.E.D.

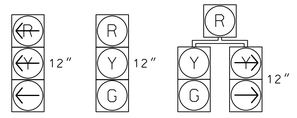

LOOP & DETECTOR UNIT INSTALLATION CHART

NAZTEC APOGEE SOFTWARE 2070 CONTROLLER

INDUCTIVE LOOPS					DETECTOR PROGRAMMING							
LOOP	SIZE (FT)	DISTANCE FROM STOPBAR (FT)	TURNS	NEW LOOP	PHASE	SWITCH (PHASE)	DELAY TIME	STRETCH TIME	CALLING	EXTENSION	ADDED INIT.	SYSTEM LOOP	NEW CARD
2A/S1	6X6	300	5	-	2	-	-	-	X	X	X	X	-
2B/S2	6X6	300	5	-	2	-	-	-	X	X	X	X	-
4A	6X40	0	2-4-2	-	4	-	-	-	X	X	-	-	-
4B	6X40	0	2-4-2	-	4	-	-	-	X	X	-	-	-
5A	6X40	0	2-4-2	-	5	-	-	-	X	X	-	-	-
5B	6X40	0	2-4-2	-	5	-	-	-	X	X	-	-	-
5C	6X40	0	2-4-2	-	5	-	15	-	X	X	-	-	-
6A/S3	6X6	300	6	-	6	-	-	-	X	X	X	X	-

3 Phase
Fully Actuated
(Greensboro Signal System)

NOTES

1. Refer to "Roadway Standard Drawings NCDOT" dated January 2018 and "Standard Specifications for Roads and Structures" dated January 2018.
2. Do not program signal for late night flashing operation unless otherwise directed by the Engineer.
3. Phase 5 may be lagged.
4. Set all detector units to presence mode.
5. Pavement markings are existing.
6. Maximum times shown in timing chart are for free-run operation only. Coordinated signal system timing values supersede these values.

PHASING DIAGRAM DETECTION LEGEND

- DETECTED MOVEMENT
- UNDETECTED MOVEMENT (OVERLAP)
- UNSIGNALIZED MOVEMENT
- PEDESTRIAN MOVEMENT

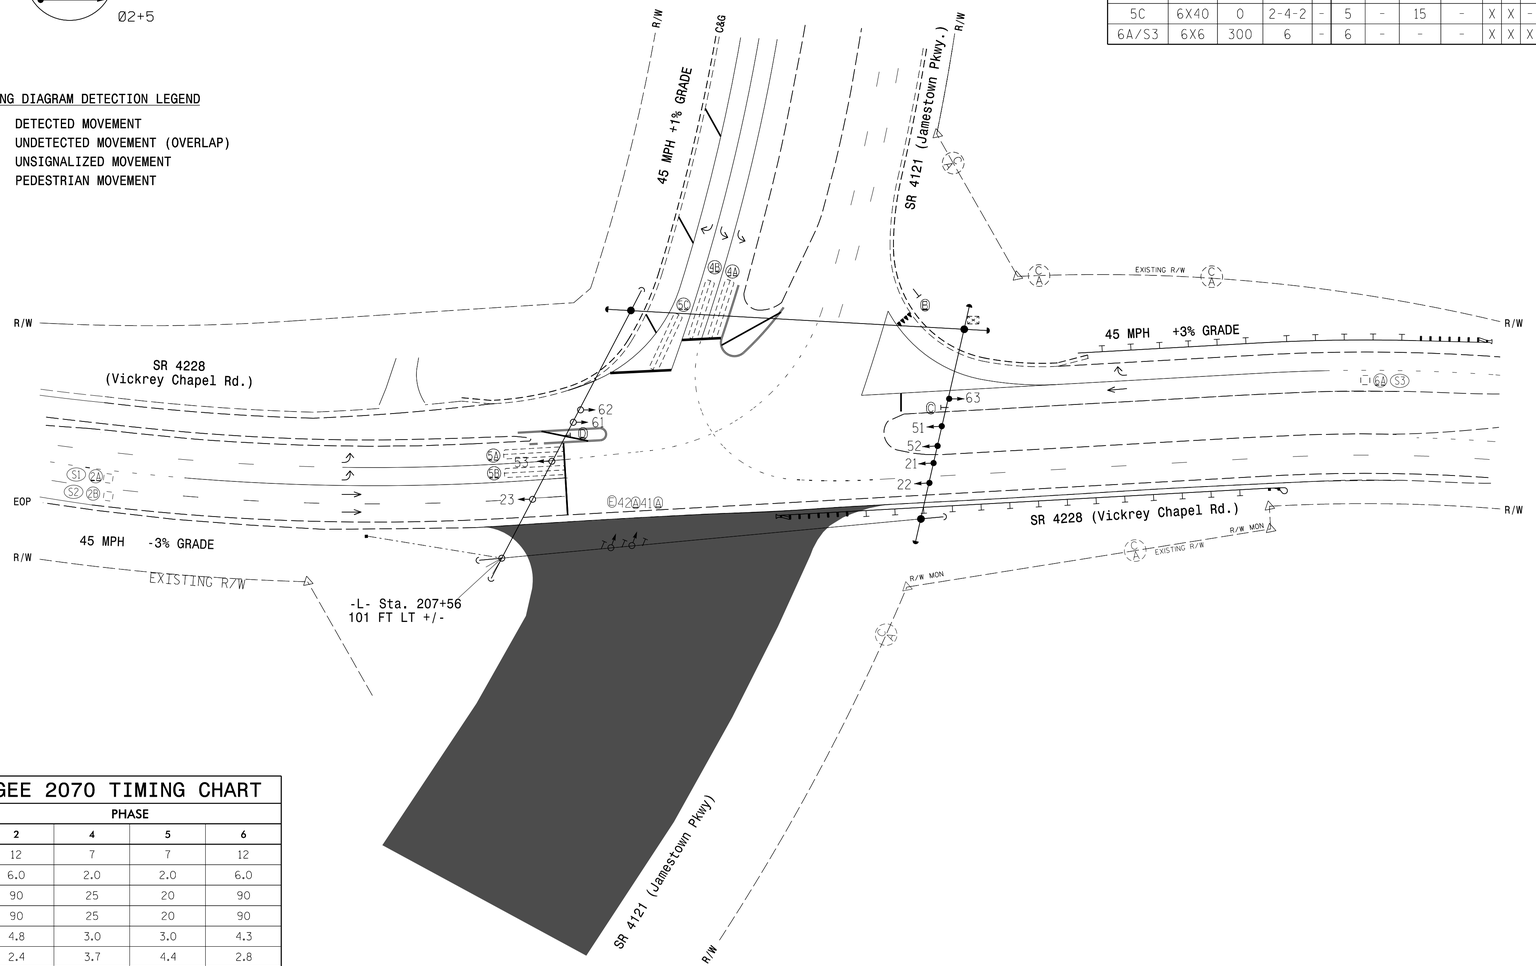

NAZTEC APOGEE 2070 TIMING CHART

FEATURE	PHASE 2	PHASE 4	PHASE 5	PHASE 6
Min Green *	12	7	7	12
Gap, Extension *	6.0	2.0	2.0	6.0
Maximum Green 1 *	90	25	20	90
Maximum Green 2 *	90	25	20	90
Yellow Clear	4.8	3.0	3.0	4.3
Red Clear	2.4	3.7	4.4	2.8
Walk *	-	-	-	-
Pedestrian Clear	-	-	-	-
Added Initial *	1.5	-	-	2.5
Maximum Initial *	34	-	-	34
Time Before Reduction *	15	-	-	15
Time To Reduce *	30	-	-	30
Minimum Gap	3.0	-	-	3.0
Recall Mode	MIN RECALL	-	-	MIN RECALL
Lock Calls	YES	NO	NO	YES
Dual Entry	-	-	-	-
Simultaneous Gap	ON	ON	ON	ON

* These values may be field adjusted. Do not adjust Min Green and Extension times for phases 2 and 6 lower than what is shown. Min Green for all other phases should not be lower than 4 seconds.

LEGEND

PROPOSED		EXISTING
○→	Traffic Signal Head	●→
◐→	Modified Signal Head	N/A
⊣	Sign	⊣
	Pedestrian Signal Head With Push Button & Sign	
	Signal Pole with Guy	
	Signal Pole with Sidewalk Guy	
	Inductive Loop Detector	
	Controller & Cabinet	
□	Junction Box	■
	2-in Underground Conduit	
N/A	Right of Way	
→	Directional Arrow	→
N/A	Guardrail	
Ⓐ	Left Arrow "ONLY" Sign (R3-5L)	Ⓐ
Ⓑ	"YIELD" Sign (R1-2)	Ⓑ
Ⓒ	"U-TURN YIELD TO RIGHT TURN" Sign (R10-16)	Ⓒ
Ⓓ	No U-Turn Sign (R3-4)	Ⓓ
Ⓔ	Right Arrow "ONLY" Sign (R3-5R)	Ⓔ
	Construction Area	

Signal Revision - Temporary Design

DOCUMENT NOT CONSIDERED FINAL UNLESS ALL SIGNATURES COMPLETED

MOTT MACDONALD
PO Box 700
Fuquay-Varina, NC 27526
www.mottmac.com
License No. F-0669

Prepared for the Offices of:
Transportation Mobility and Safety Division
NORTH CAROLINA DEPARTMENT OF TRANSPORTATION
Signal Design Section
750 N.Greenfield Pkwy.Garner,NC 27529

SR 4228 (Vickrey Chapel Rd.) at SR 4121 (Jamestown Pkwy.)

Division 7 Guilford County Greensboro

PLAN DATE: February 2018 REVIEWED BY: R. Thompson

PREPARED BY: B. Lehan REVIEWED BY:

SCALE 0 50 1"=50'

REVISIONS	INIT.	DATE

SEAL
NORTH CAROLINA PROFESSIONAL SEAL 045256 ENGINEER BRENDAN A. LEHAN

DocuSigned by: Brendan Lehan 3/20/2018
SIGNATURE DATE

SIG. INVENTORY NO. 07-2183T

$$$$$$SYSTIME$$$$$
$$$$$$