DocuSign Envelope ID: 7459B4A5-67DC-4E94-84AA-479234EFC2FD

TIP NO.	SHEET NO.
W-5601EV	SIGN-11

APPROVED: Betsy L. Watson (DocuSigned by: 35E67BB34F8743F...)

DATE: 5/24/2018

SEAL

NORTH CAROLINA PROFESSIONAL SEAL 29449 ENGINEER BETSY L. WATSON

DOCUMENT NOT CONSIDERED FINAL UNLESS ALL SIGNATURES COMPLETED

Stantec

PROJECT NOTES

1. DISPOSAL OF SIGN SYSTEM, U-CHANNEL
2. DISPOSAL OF SIGN SYSTEM, WOOD
3. DISPOSAL OF SIGN SYSTEM, STEEL BEAM
4. DISPOSAL OF SUPPORT, U-CHANNEL
5. DISPOSAL OF SUPPORT, WOOD
6. RELOCATE SIGN, TYPE D
7. SIGN ERECTION, TYPE D, E, AND F
8. SIGN ERECTION, RELOCATE SIGN TYPE D
9. SIGN ERECTION, RELOCATE SIGN TYPE E
10. SIGN ERECTION, RELOCATE SIGN TYPE F
11. SIGN ERECTION, RELOCATE SIGN MILEMARKERS

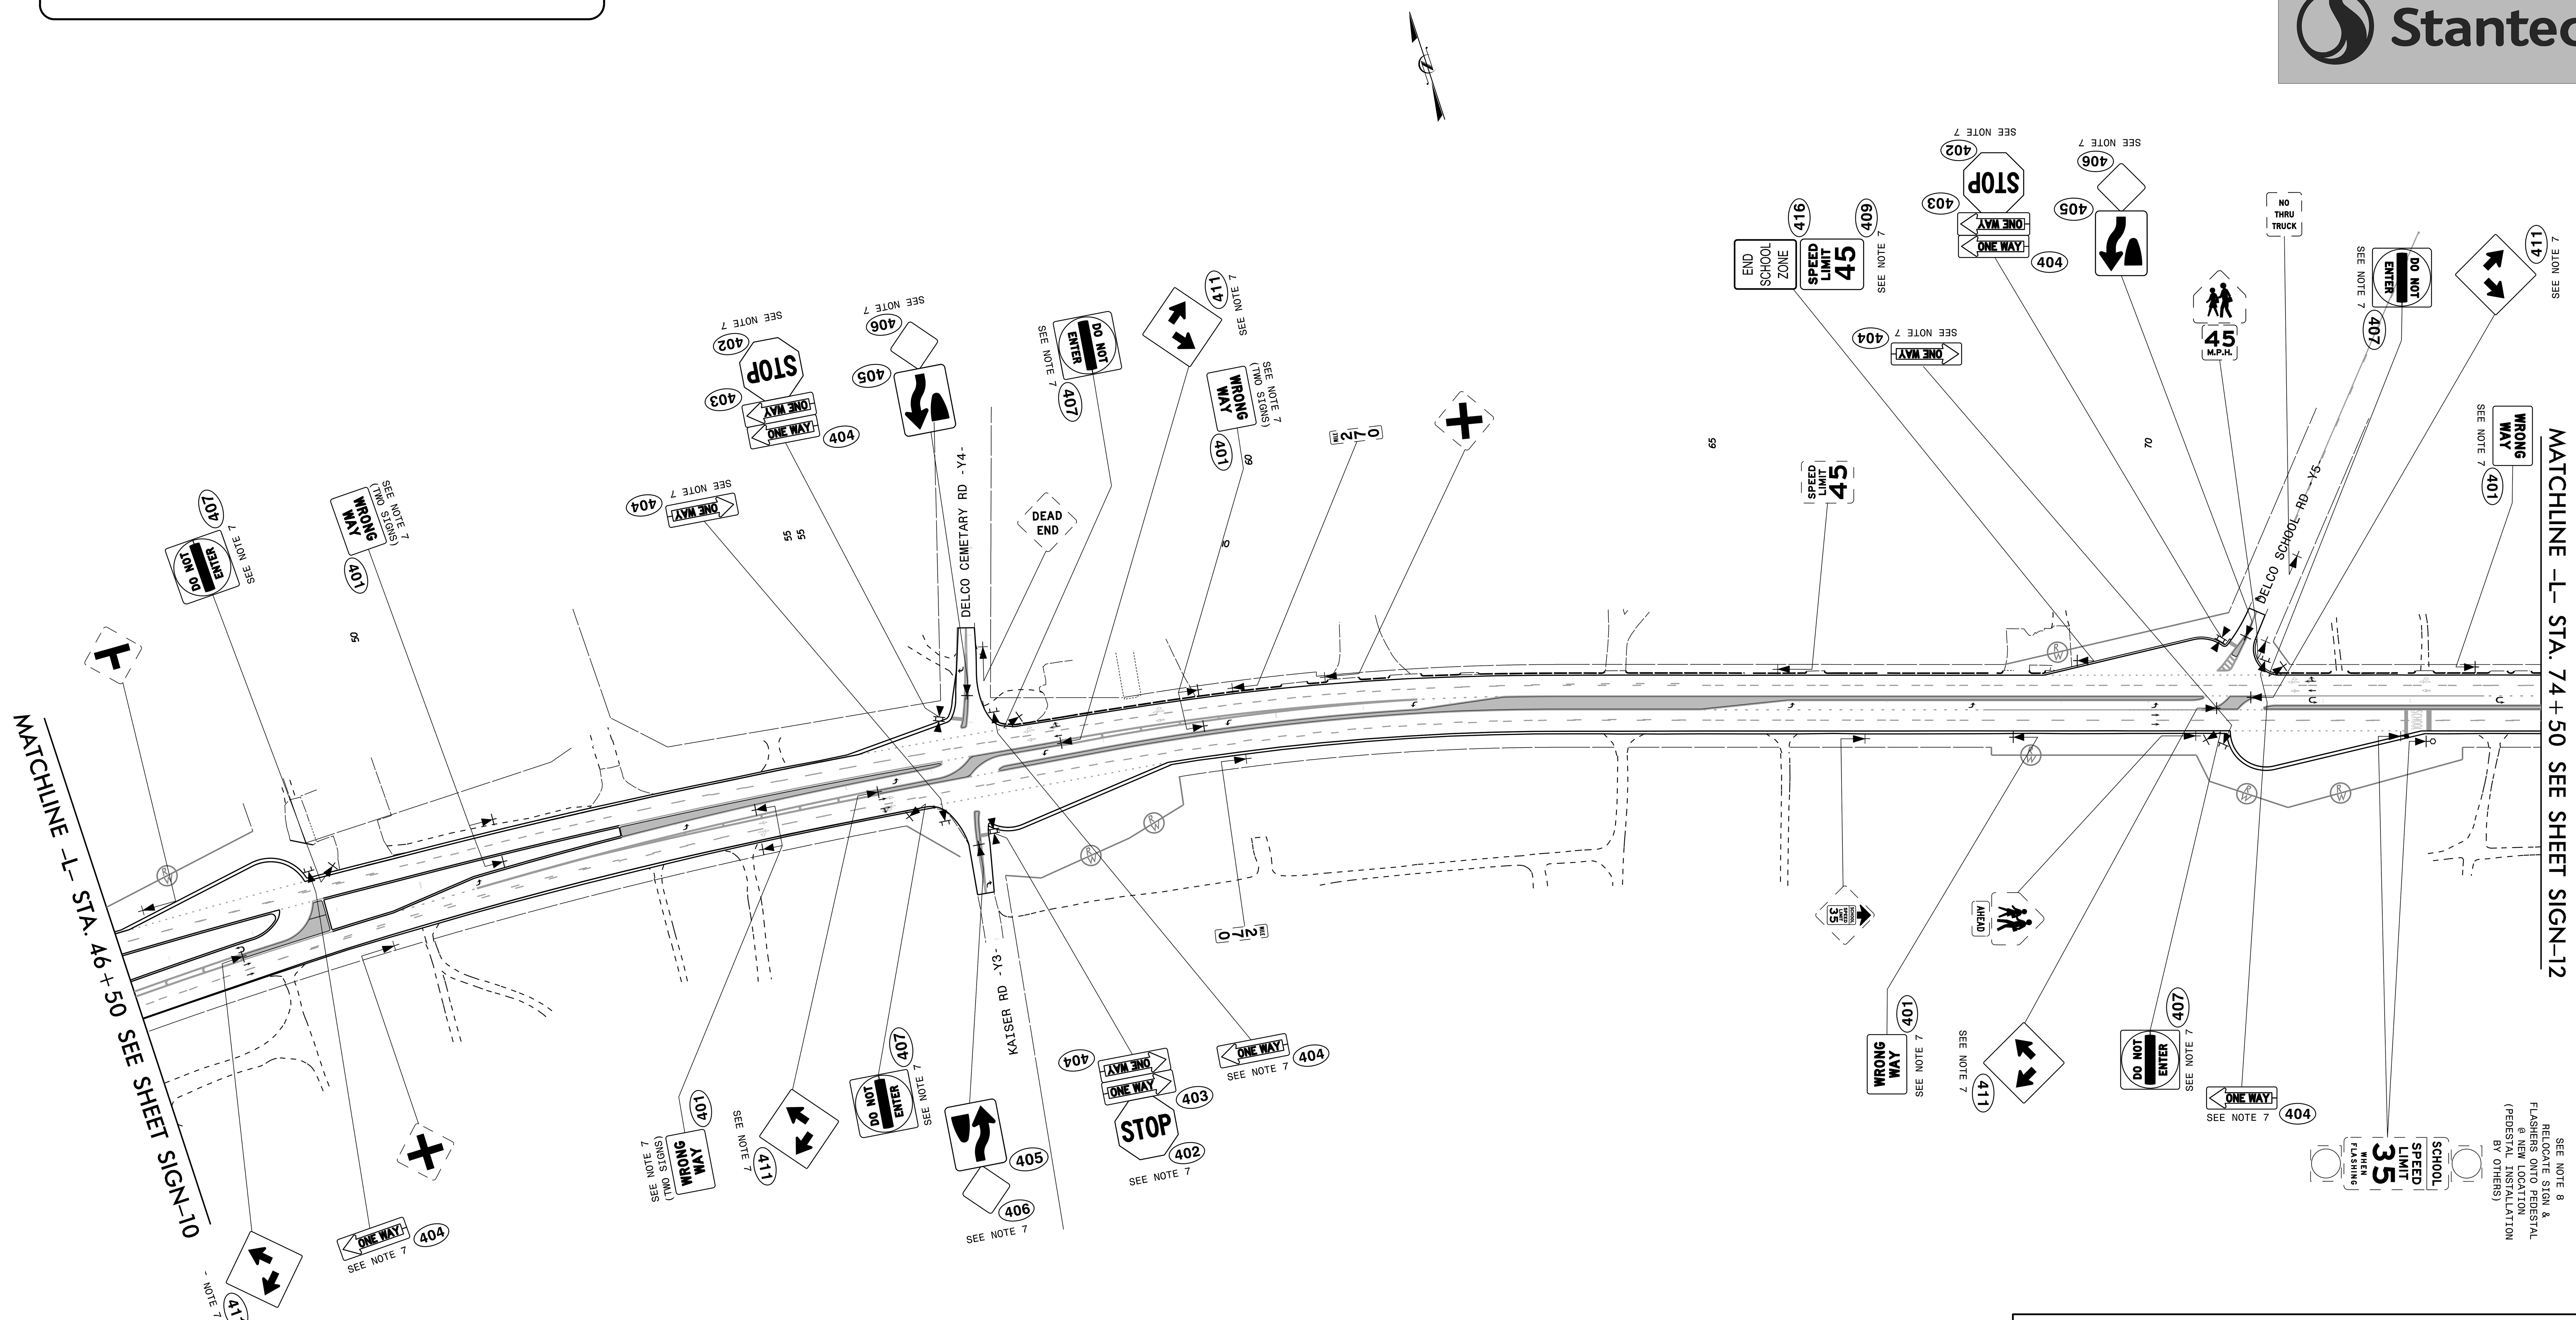

PROPOSED SIGNING

$$$$$SYSTIME$$$$$ $$$$$$$$$$$DGN$$$$$$$$$$$$$$$ $$$USERNAME$$$$