DocuSign Envelope ID: F0D5DF16-BD39-45BC-8140-9089261B4E5D

TIP NO.	SHEET NO.
U-4405	PMP-16

APPROVED: Betsy L. Watson (DocuSigned by: 35E67B934F8743F...)

DATE: 4/19/2018

SEAL

NORTH CAROLINA PROFESSIONAL SEAL 29449 ENGINEER BETSY L. WATSON

DOCUMENT NOT CONSIDERED FINAL UNLESS ALL SIGNATURES COMPLETED

Stantec

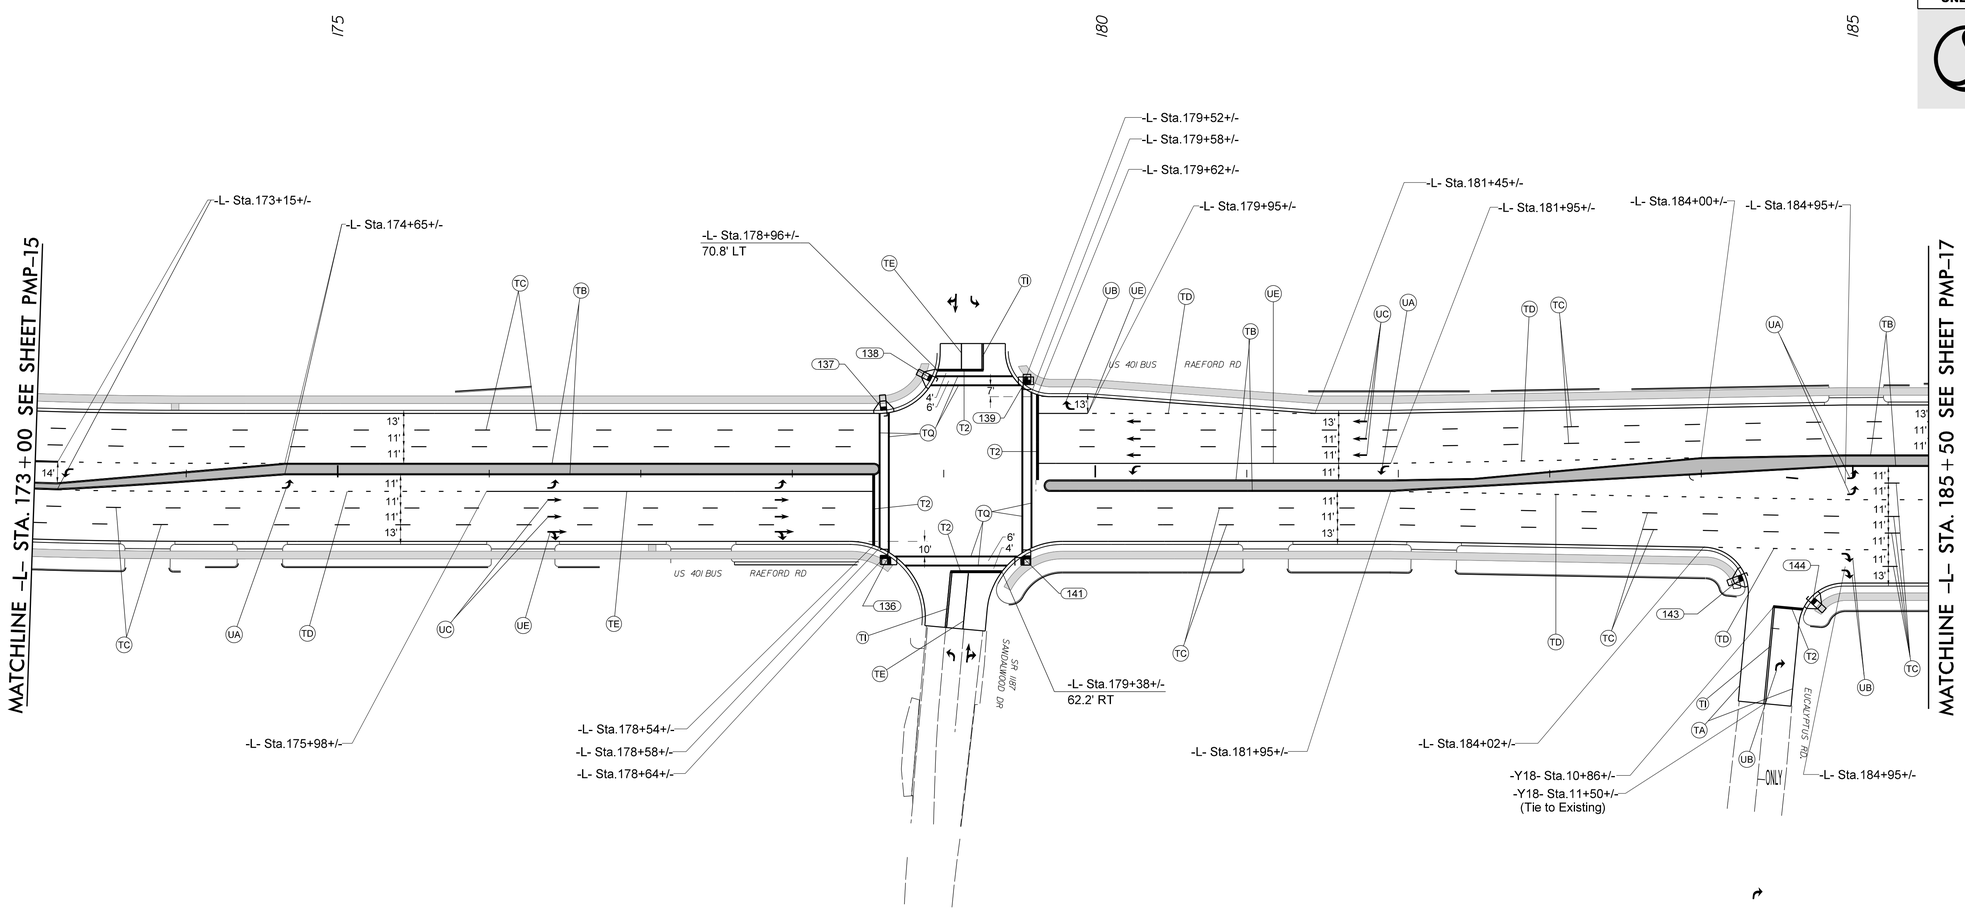

PAVEMENT MARKING DETAIL

4/19/2018
U:\Traffic\Signing\CADD\Pavement Markings\Plan Sheets\U-4405_pmp_l6.dgn
lhambright