DocuSign Envelope ID: 324B6148-8E3B-49AB-A525-31362200F46B

TIP NO.	SHEET NO.
U-5604	SIGN-9

APPROVED: DocuSigned by: Betsy L. Watson 35E67BB34F8743F...

DATE: 3/28/2018

SEAL

NORTH CAROLINA PROFESSIONAL SEAL 29449 ENGINEER BETSY L. WATSON

DOCUMENT NOT CONSIDERED FINAL UNLESS ALL SIGNATURES COMPLETED

Stantec

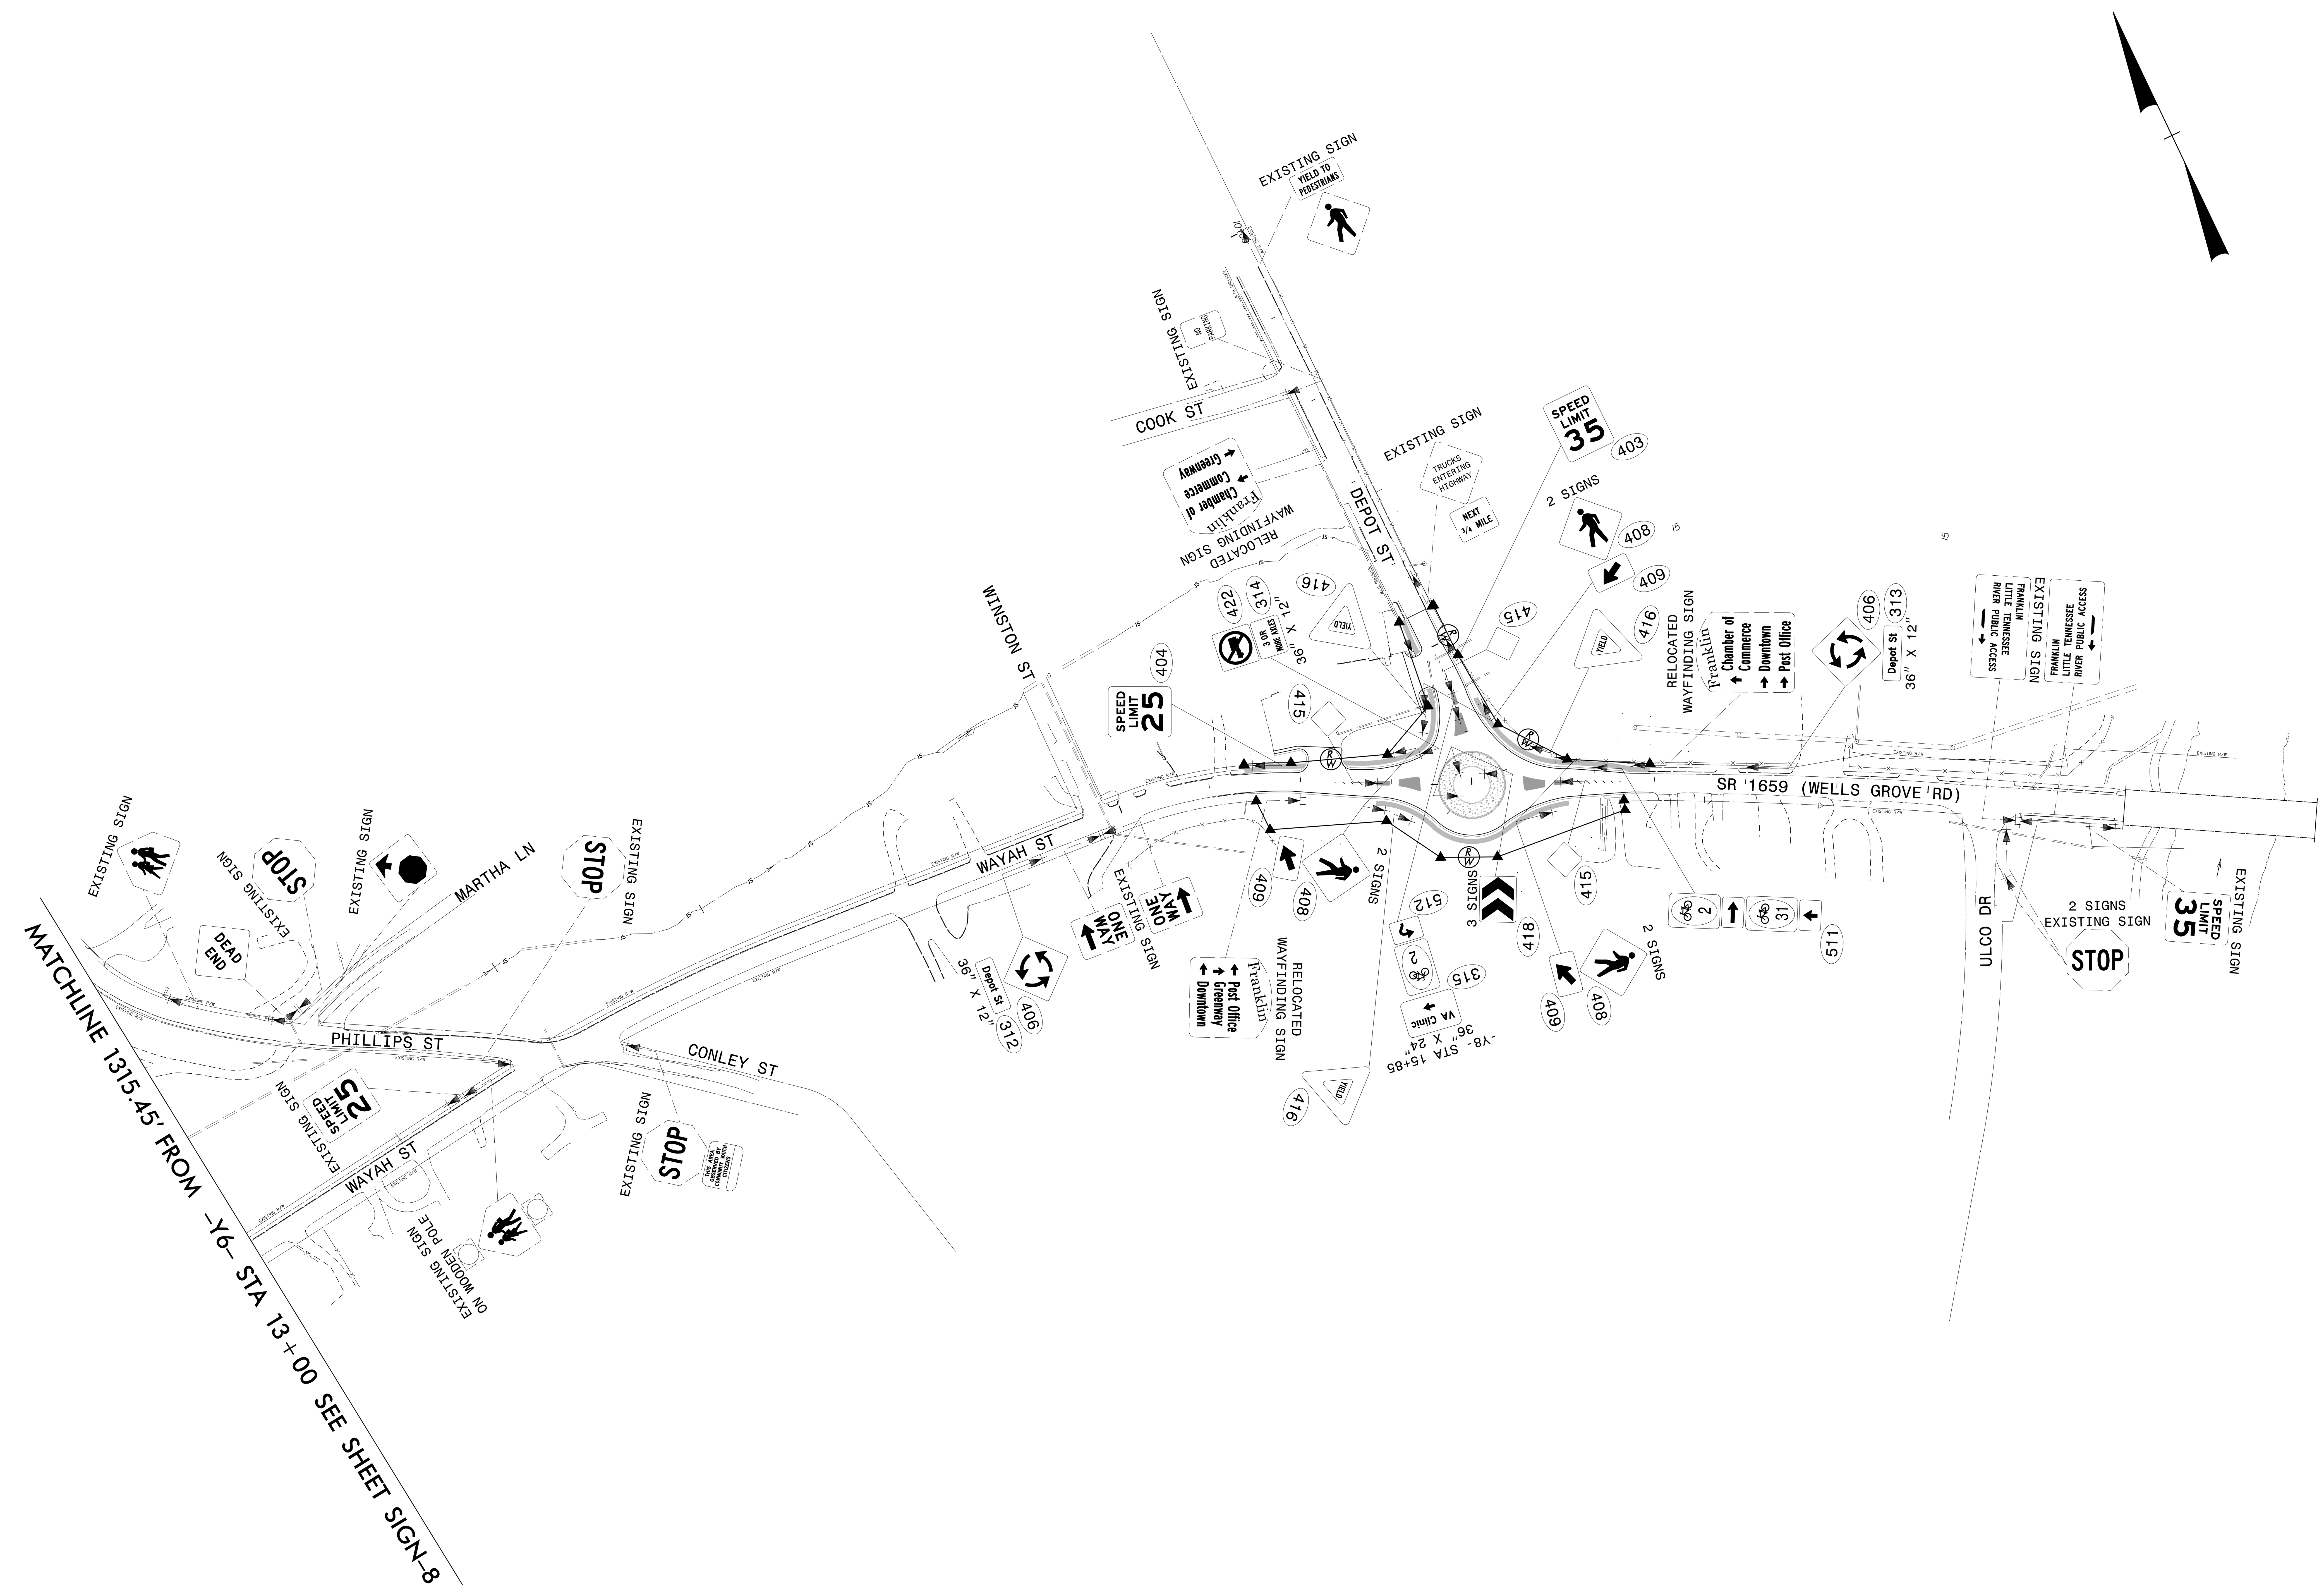

PROPOSED SIGNING
WAYAH ST
1345′ FROM -Y6- STA 13+00 TO -Y9- STA 19+25

$$$$$SYSTIME$$$$$
$$$$$$$$$$$$DGN$$$$$$$$$$$$$$$$$
$$$$USERNAME$$$$