DocuSign Envelope ID: F1A294F7-0F61-48E3-B1C4-A46C5F2ADF18

TIP NO.	SHEET NO.
A-0011C	PMP-5

APPROVED: _____

DATE: 9/11/2019

SEAL

NORTH CAROLINA PROFESSIONAL SEAL 046300 ENGINEER NICHOLAS E. BURNS

DocuSigned by: Nicholas E. Burns

DOCUMENT NOT CONSIDERED FINAL UNLESS ALL SIGNATURES COMPLETED

RAMEY KEMP & ASSOCIATES, INC.
Transportation Engineers
8307 University Executive Park Drive,Suite 260
Charlotte, North Carolina 28262
704-549-4260 Tel. 704-549-4277 Fax.
www.rameykemp.com
NC License No. C-0910

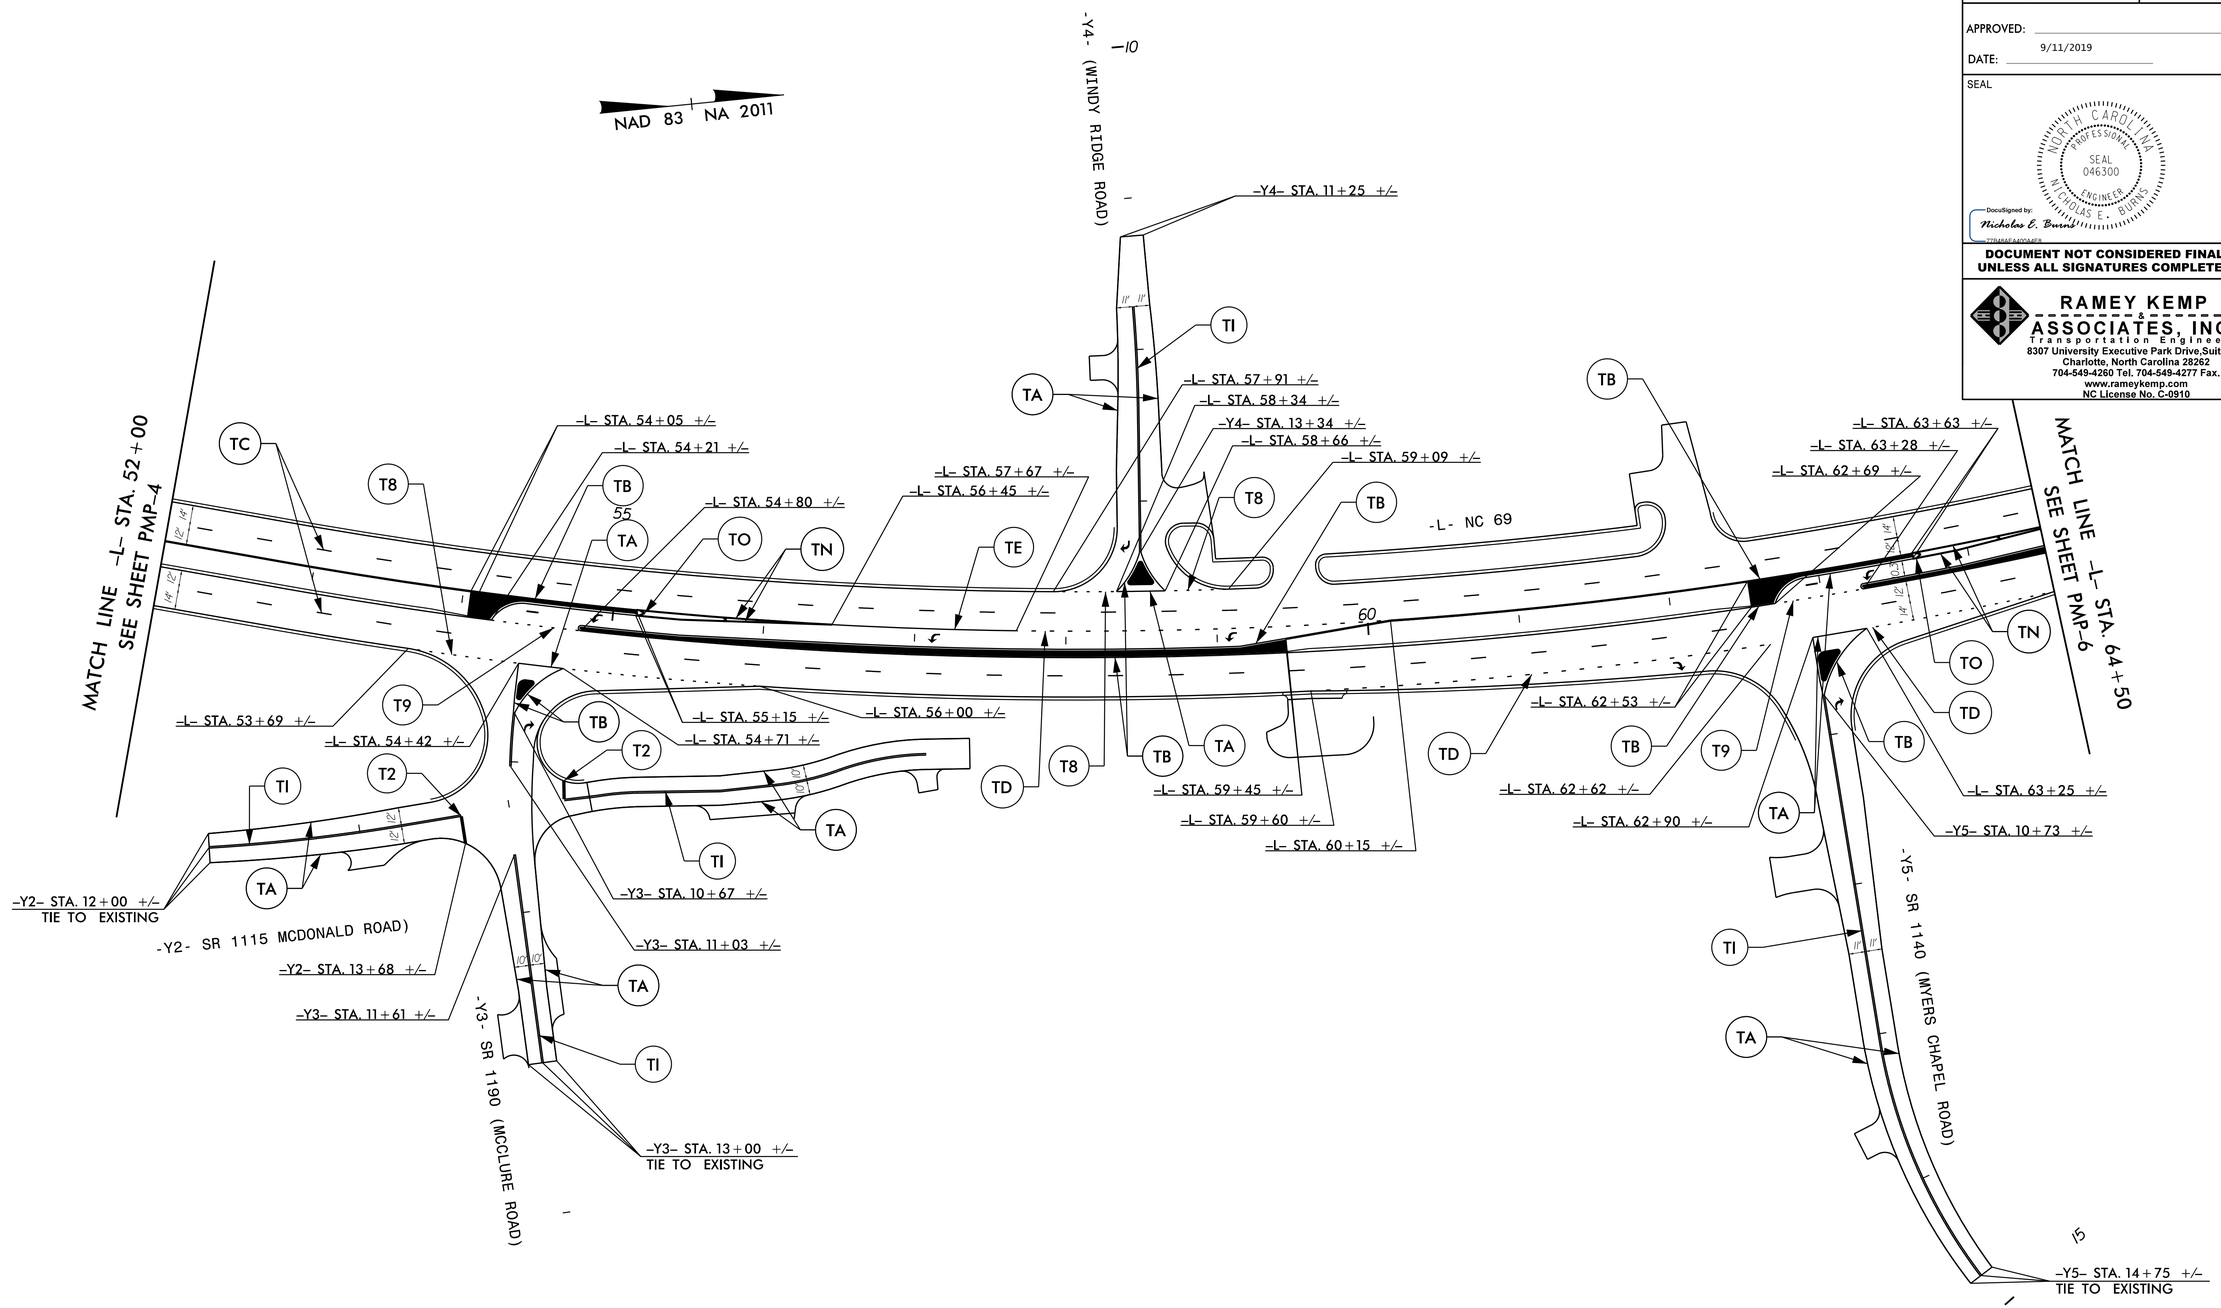

SYMBOL LEGEND			
UA	LEFT ARROW	UB	RIGHT ARROW

PAVEMENT MARKING DETAILS