DocuSign Envelope ID: BB7B1336-7D20-4015-8CB0-3C1F63F430DC

09/08/60

TIP PROJECT: B-5662

STATE	STATE PROJECT REFERENCE NO.	SHEET NO.	TOTAL SHEETS
N.C.	B-5662	RW01	9

STATE OF NORTH CAROLINA
DIVISION OF HIGHWAYS

SURVEY CONTROL, EXISTING CENTERLINES, RIGHT OF WAY, EASEMENTS AND PROPERTY TIES

HALIFAX COUNTY

NAD 83/NA 2011

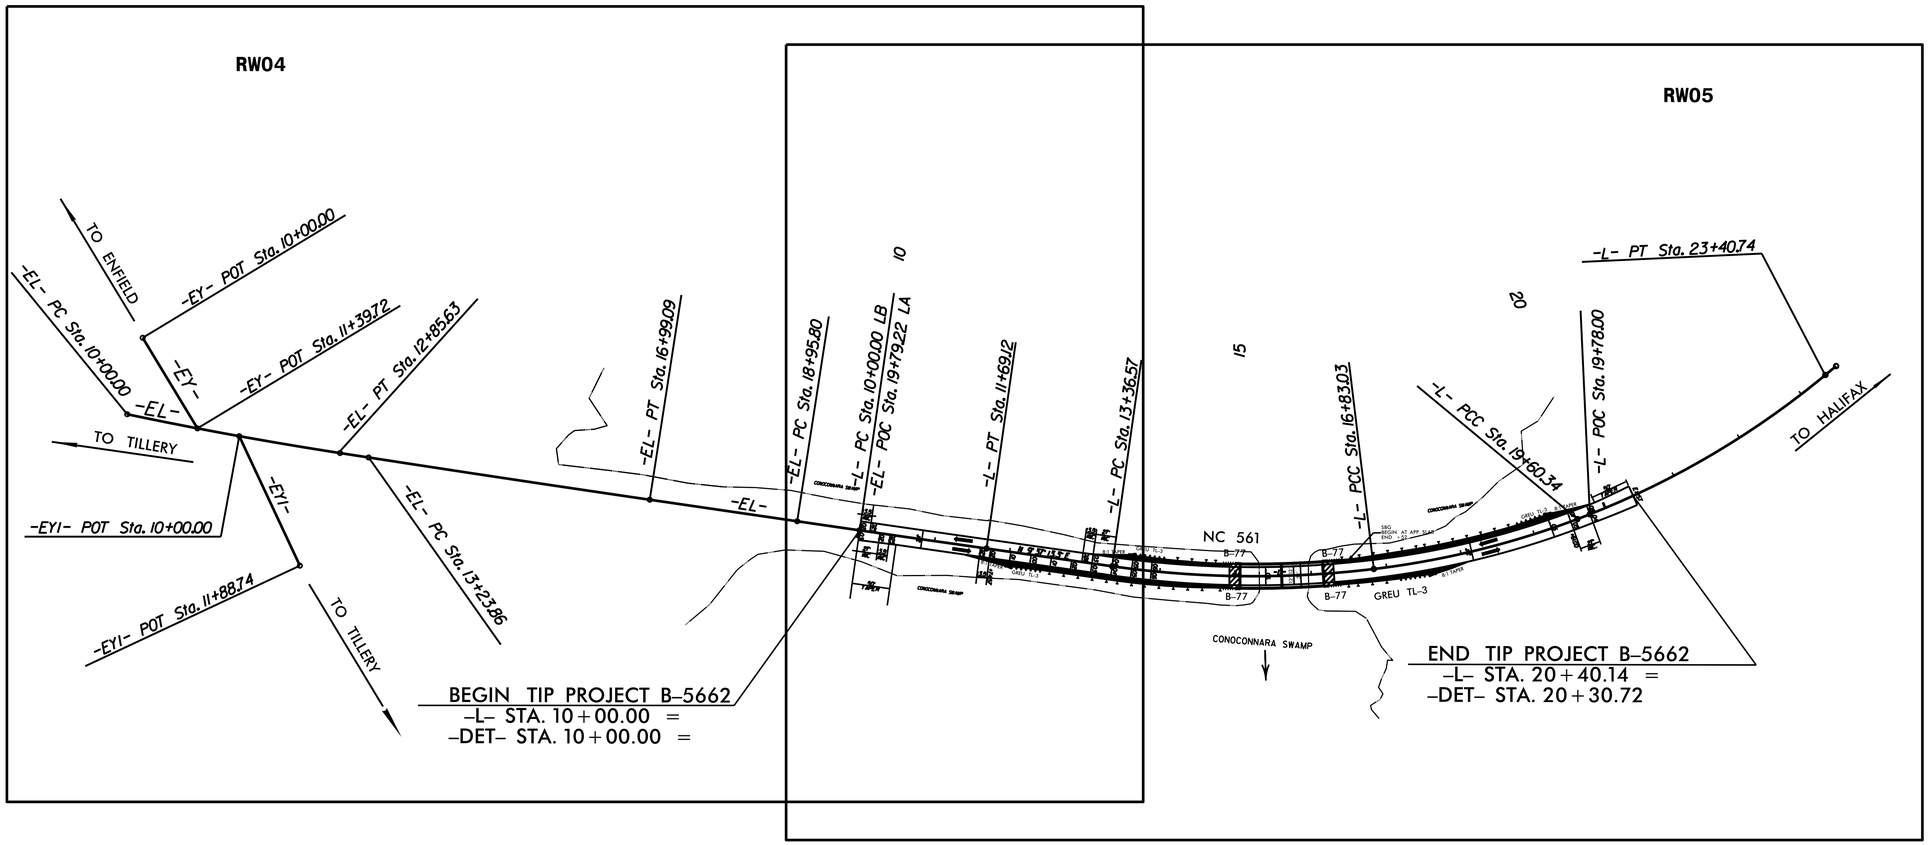

GRAPHIC SCALE

50 25 0 50 100

PLANS

DATUM DESCRIPTION

THE LOCALIZED COORDINATE SYSTEM DEVELOPED FOR THIS PROJECT IS BASED ON THE STATE PLANE COORDINATES ESTABLISHED BY NCDOT FOR GPS MONUMENT "B-5662-1" WITH NAD 83/NA2011 STATE PLANE GRID COORDINATES OF NORTHING: 921,347.657(ft) EASTING: 2,446,374.864(ft) ELEVATION: 51.162(ft) THE AVERAGE COMBINED GRID FACTOR USED ON THIS PROJECT (GROUND TO GRID) IS: 0.9999658010 THE N.C. LAMBERT GRID BEARING AND LOCALIZED HORIZONTAL GROUND DISTANCE FROM "B-5662-1" TO -L- STATION 10+00.00 IS S 18-20' 54.2" W 1,682.58(ft) ALL LINEAR DIMENSIONS ARE LOCALIZED HORIZONTAL DISTANCES VERTICAL DATUM USED IS NAVD 88/GEOID G12NC

Prepared in the Office of:

JoynerKeeny, PLLC
1051 N. Winstead Avenue
Rocky Mount, NC 27804
252-977-3124
North Carolina Firm Number P-0551

2018 STANDARD SPECIFICATIONS

RIGHT OF WAY DATE:

LETTING DATE:

PROFESSIONAL LAND SURVEYOR

NORTH CAROLINA PROFESSIONAL SEAL L-3259 LAND SURVEYOR STEPHEN R. WOLFE

DocuSigned by: Stephen Wolfe 3086875F3940446...

2/17/2020

SIGNATURE: *Date:*

STATE OF NORTH CAROLINA • DEPARTMENT OF TRANSPORTATION •

$$$$SYSTIME$$$$
$$$$DGN$$$$
$$$$USERNAME$$$$