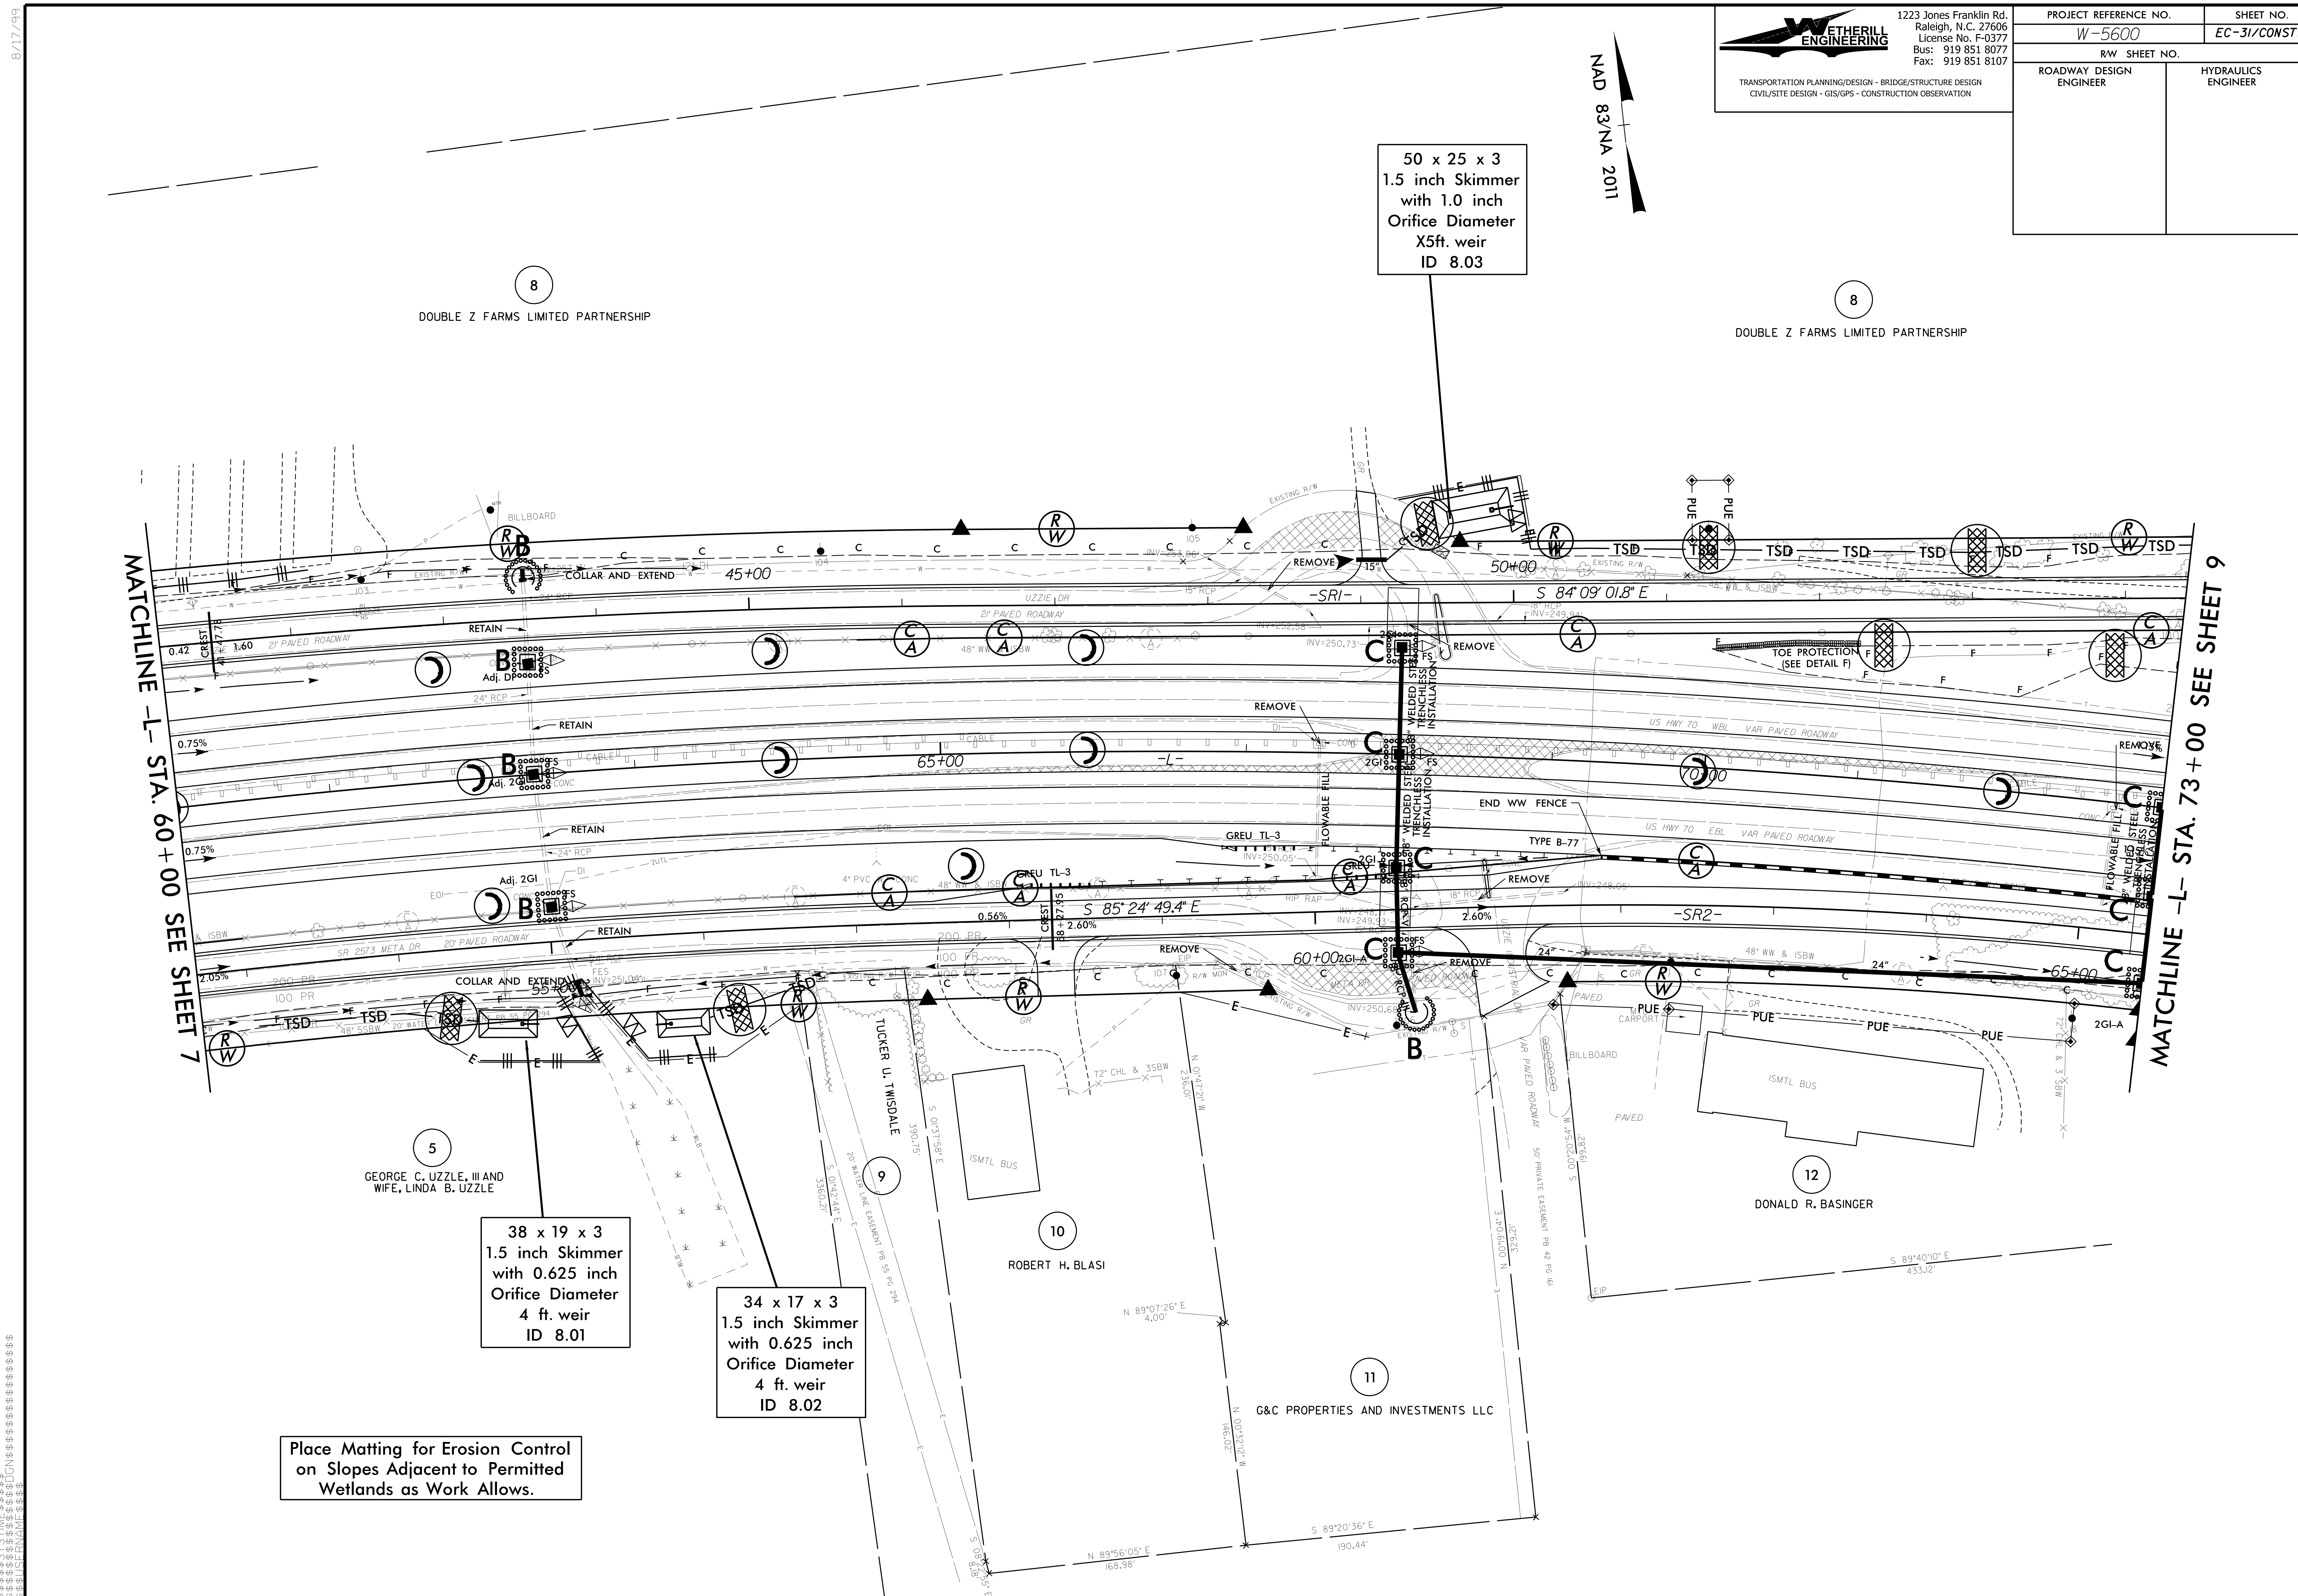

WETHERILL ENGINEERING
1223 Jones Franklin Rd.
Raleigh, N.C. 27606
License No. F-0377
Bus: 919 851 8077
Fax: 919 851 8107
TRANSPORTATION PLANNING/DESIGN - BRIDGE/STRUCTURE DESIGN
CIVIL/SITE DESIGN - GIS/GPS - CONSTRUCTION OBSERVATION
PROJECT REFERENCE NO.
W-5600
SHEET NO.
EC-31/CONST.8
R/W SHEET NO.
ROADWAY DESIGN ENGINEER
HYDRAULICS ENGINEER
NAD 83/NA 2011
50 x 25 x 3
1.5 inch Skimmer
with 1.0 inch
Orifice Diameter
X5ft. weir
ID 8.03
8
DOUBLE Z FARMS LIMITED PARTNERSHIP
8
DOUBLE Z FARMS LIMITED PARTNERSHIP
MATCHLINE -L- STA. 60+00 SEE SHEET 7
MATCHLINE -L- STA. 73+00 SEE SHEET 9
COLLAR AND EXTEND
RETAIN
REMOVE
TOE PROTECTION (SEE DETAIL F)
END WW FENCE
TYPE B-77
GREU TL-3
FLOWABLE FILL
WELDED STEEL TRENCHLESS INSTALLATION
S 84° 09' 01.8" E
S 85° 24' 49.4" E
-SRI-
-L-
-SR2-
US HWY 70 WBL VAR PAVED ROADWAY
US HWY 70 EBL VAR PAVED ROADWAY
UZZIE DR
21' PAVED ROADWAY
SR 2573 META DR
20' PAVED ROADWAY
45+00
50+00
55+00
60+00
65+00
70+00
5
GEORGE C. UZZLE, III AND WIFE, LINDA B. UZZLE
38 x 19 x 3
1.5 inch Skimmer
with 0.625 inch
Orifice Diameter
4 ft. weir
ID 8.01
34 x 17 x 3
1.5 inch Skimmer
with 0.625 inch
Orifice Diameter
4 ft. weir
ID 8.02
9
TUCKER U. TWISDALE
10
ROBERT H. BLASI
11
G&C PROPERTIES AND INVESTMENTS LLC
12
DONALD R. BASINGER
ISMTL BUS
BILLBOARD
CARPORT
PAVED
20' WATER LINE EASEMENT PB 55 PG 294
50' PRIVATE EASEMENT PB 42 PG 161
N 89°56'05" E 168.98'
S 89°20'36" E 190.44'
S 89°40'10" E 433.12'
N 89°07'26" E 4.00'
Place Matting for Erosion Control
on Slopes Adjacent to Permitted
Wetlands as Work Allows.