SURVEY CONTROL SHEET

W/ EXISTING CENTERLINE ALIGNMENTS PRIOR TO CONSTRUCTION

PROJECT REFERENCE NO.	SHEET NO.
R-5797	RW02C-3

Location and Surveys

DIVISION OF HIGHWAYS
LOCATION AND SURVEYS
DIVISION 6 FIELD OFFICE

PROJECT SURVEYOR

DocuSigned by:
John E. Kaukola Jr.
F360958AF7B8462...

NORTH CAROLINA PROFESSIONAL SEAL L-3999 LAND SURVEYOR JOHN E. KAUKOLA, JR.

DOCUMENT NOT CONSIDERED FINAL UNLESS ALL SIGNATURES COMPLETED

I, JOHN E. KAUKOLA JR., PLS, certify that the Project Control was performed under my supervision from an actual GPS survey made under my supervision and the following information was used to perform the survey:

Class of survey: ***AA***
Type of GPS field procedure: Fast-Static
Dates of survey: January 4, 2018
Datum/Epoch:NAD83/NA2011
Published/Fixed-control use: Project Control
Localized around: R-5797-4
Northing:252670.283
Easting:2011601.474
Combined grid factor:0.09999718048
Geoid model:G12B
Units:US Survey Foot

I also certify that the Baseline Control for this project was completed under my direct and responsible charge from an actual survey made under my supervision; that all horizontal closures had a minimum ratio of precision of 1:20,000 (Class AA) and Vertical accuracy to Class A. Field work was performed from August 2017 to January 2018 , and all coordinates are based on NAD 83/2011 and all elevations are based on NAVD 88; that this survey was performed to meet the requirements of 21NCAC 56.1600 as applicable.

This 1st day of March, 2021.

DocuSigned by:
John E. Kaukola Jr.
F360958AF7B8462...

Professional Land Surveyor L-3999

NORTH CAROLINA PROFESSIONAL SEAL L-3999 LAND SURVEYOR JOHN E. KAUKOLA, JR.

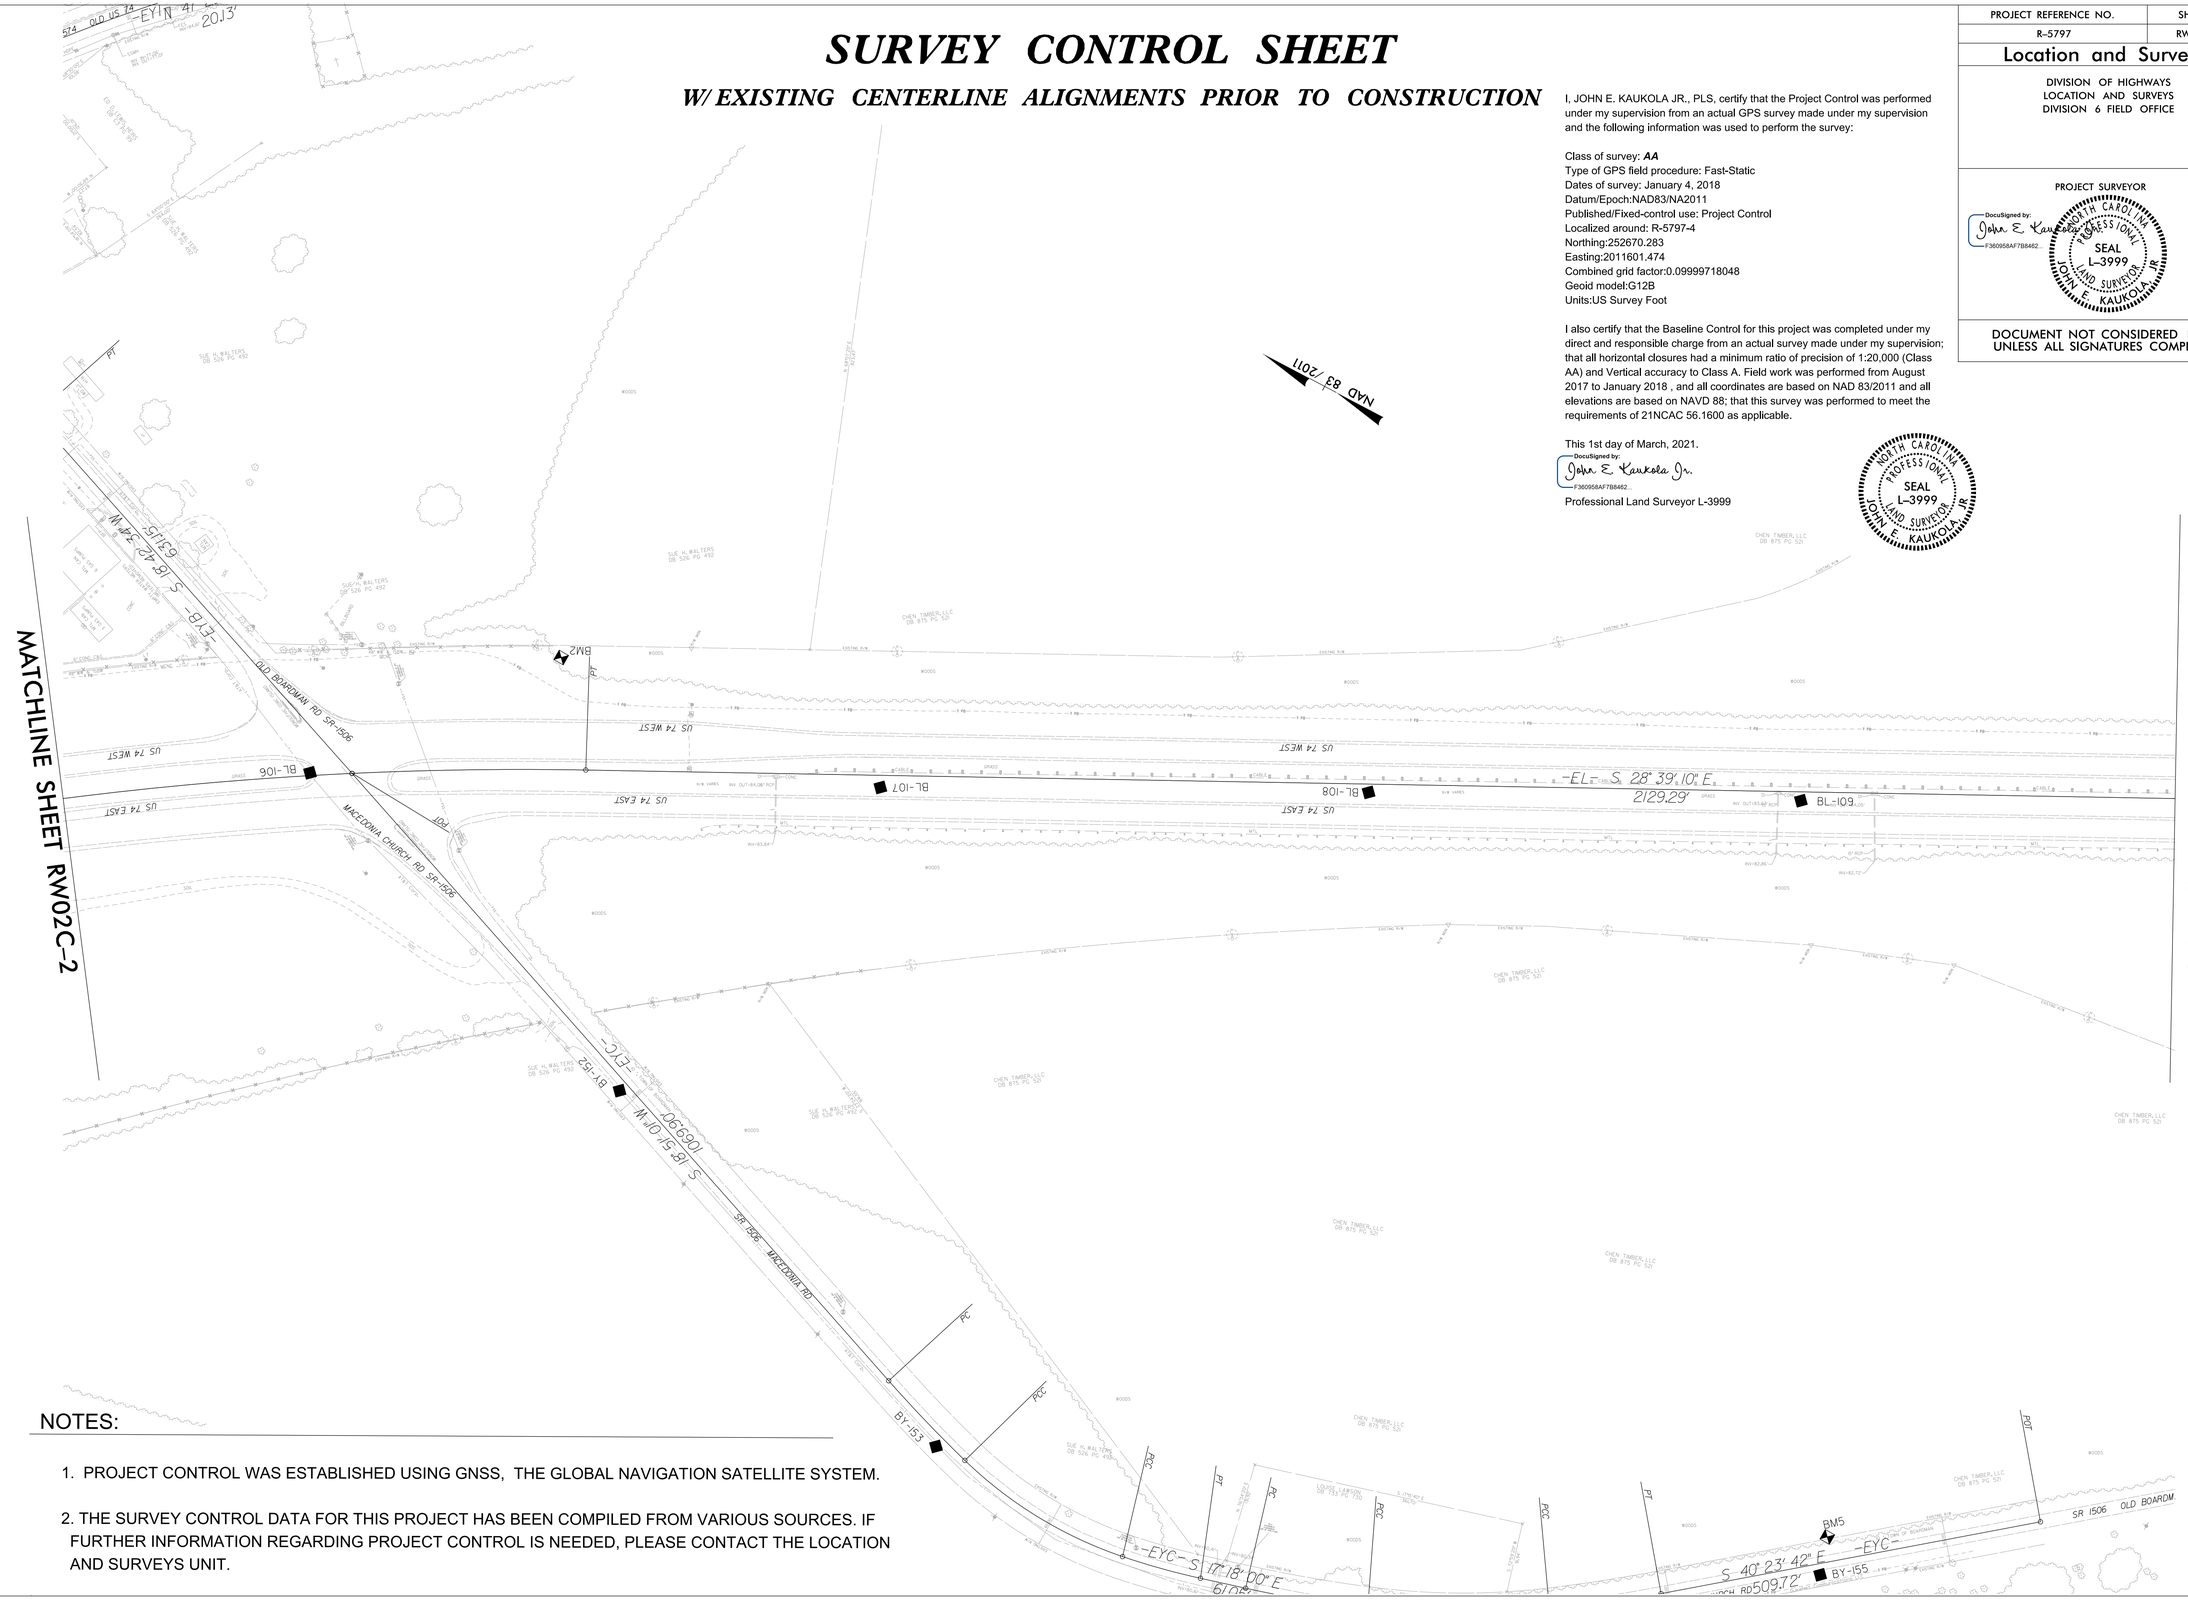

NOTES:

1. PROJECT CONTROL WAS ESTABLISHED USING GNSS, THE GLOBAL NAVIGATION SATELLITE SYSTEM.

2. THE SURVEY CONTROL DATA FOR THIS PROJECT HAS BEEN COMPILED FROM VARIOUS SOURCES. IF FURTHER INFORMATION REGARDING PROJECT CONTROL IS NEEDED, PLEASE CONTACT THE LOCATION AND SURVEYS UNIT.

6/2/99

REVISIONS

16-FEB-2021 14:02
\\DIV06-314142\Projects\R_jobs\R-5797\E-row_sheets_210122\work\RW\r-5797_ls_rw02c-3.dgn
cmblackmon AT DIV06-312634