PROJECT REFERENCE NO.	SHEET NO.
B-5818	UO-5

UTILITIES BY OTHERS

NOTE:
ALL UTILITY WORK SHOWN ON THIS SHEET WILL BE DONE BY OTHERS. NO PAYMENT WILL BE MADE TO THE CONTRACTOR FOR UTILITY WORK SHOWN ON THIS SHEET.

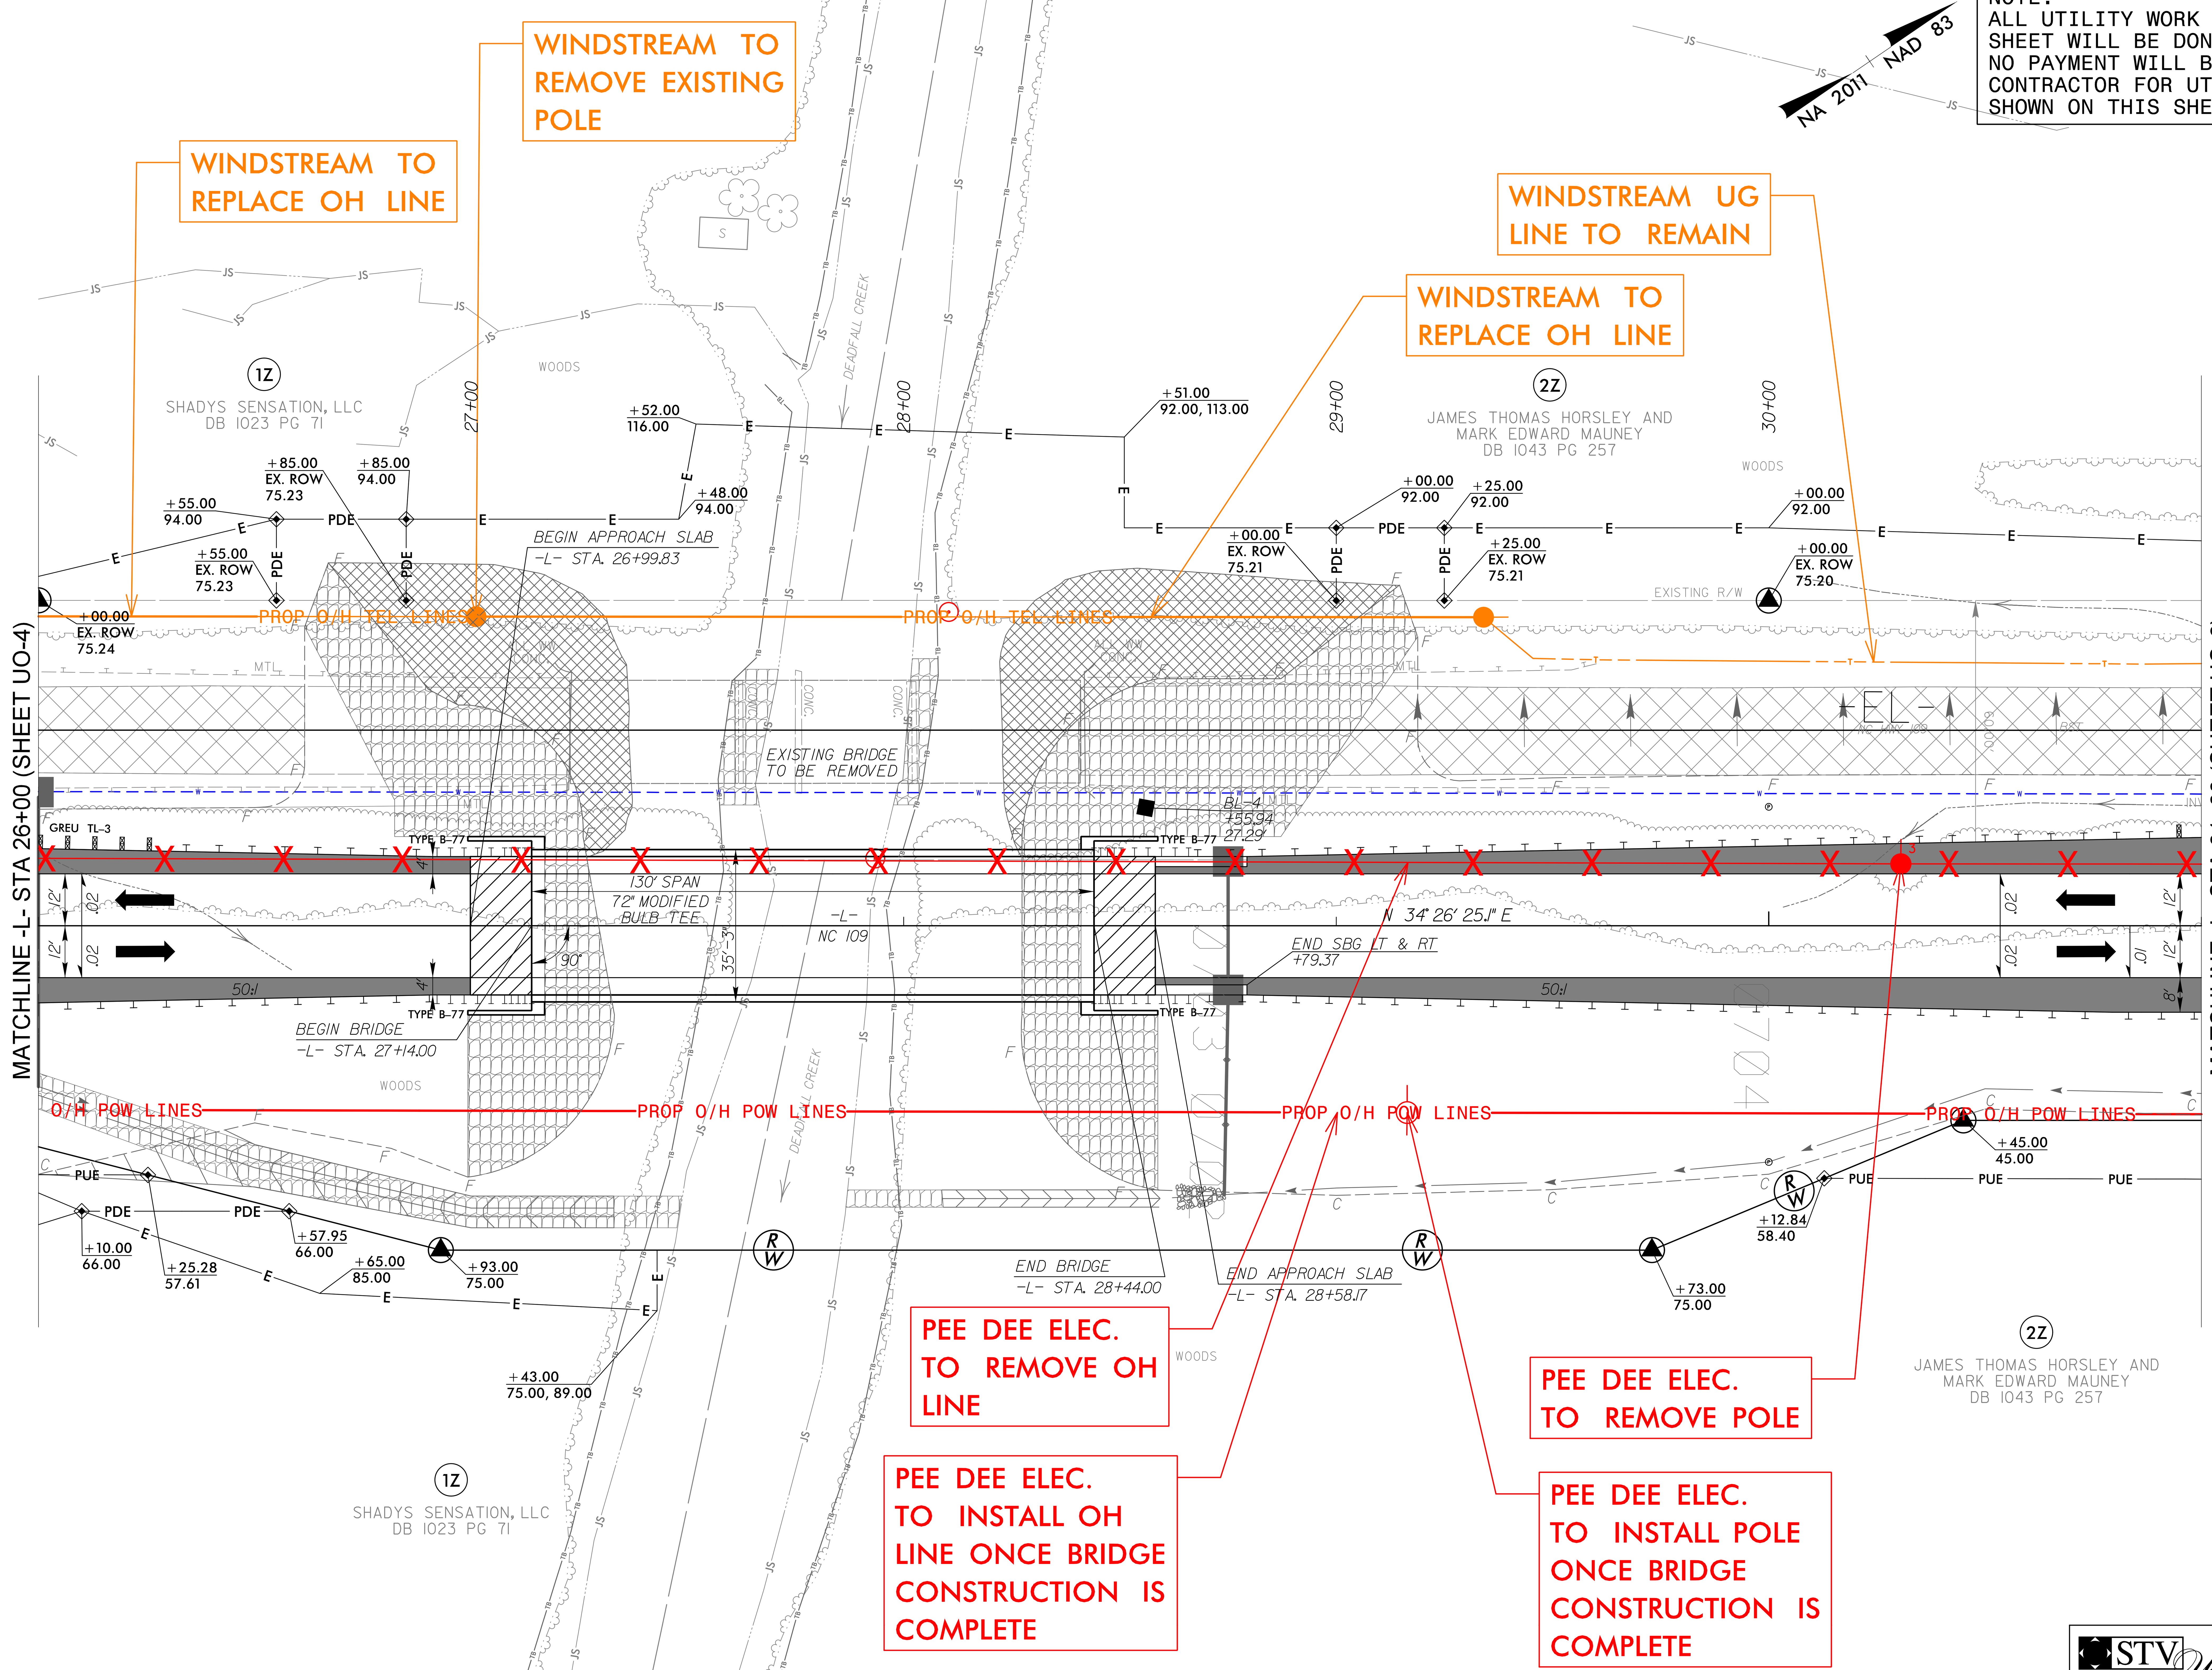

STV Engineers, Inc.
900 West Trade St., Suite 715
Charlotte, NC 28202
NC License Number F-0991

5/14/99
1/15/2021
\Utilities\UBO\UBO Sheets\B5818_utl_rdy_psh07.dgn
braunfls