PROJECT REFERENCE NO.	SHEET NO.
I-5986B	RW02C-16
Location and Surveys	

GEL SOLUTIONS

SURVEY CONTROL SHEET

W/ EXISTING CENTERLINE ALIGNMENTS PRIOR TO CONSTRUCTION

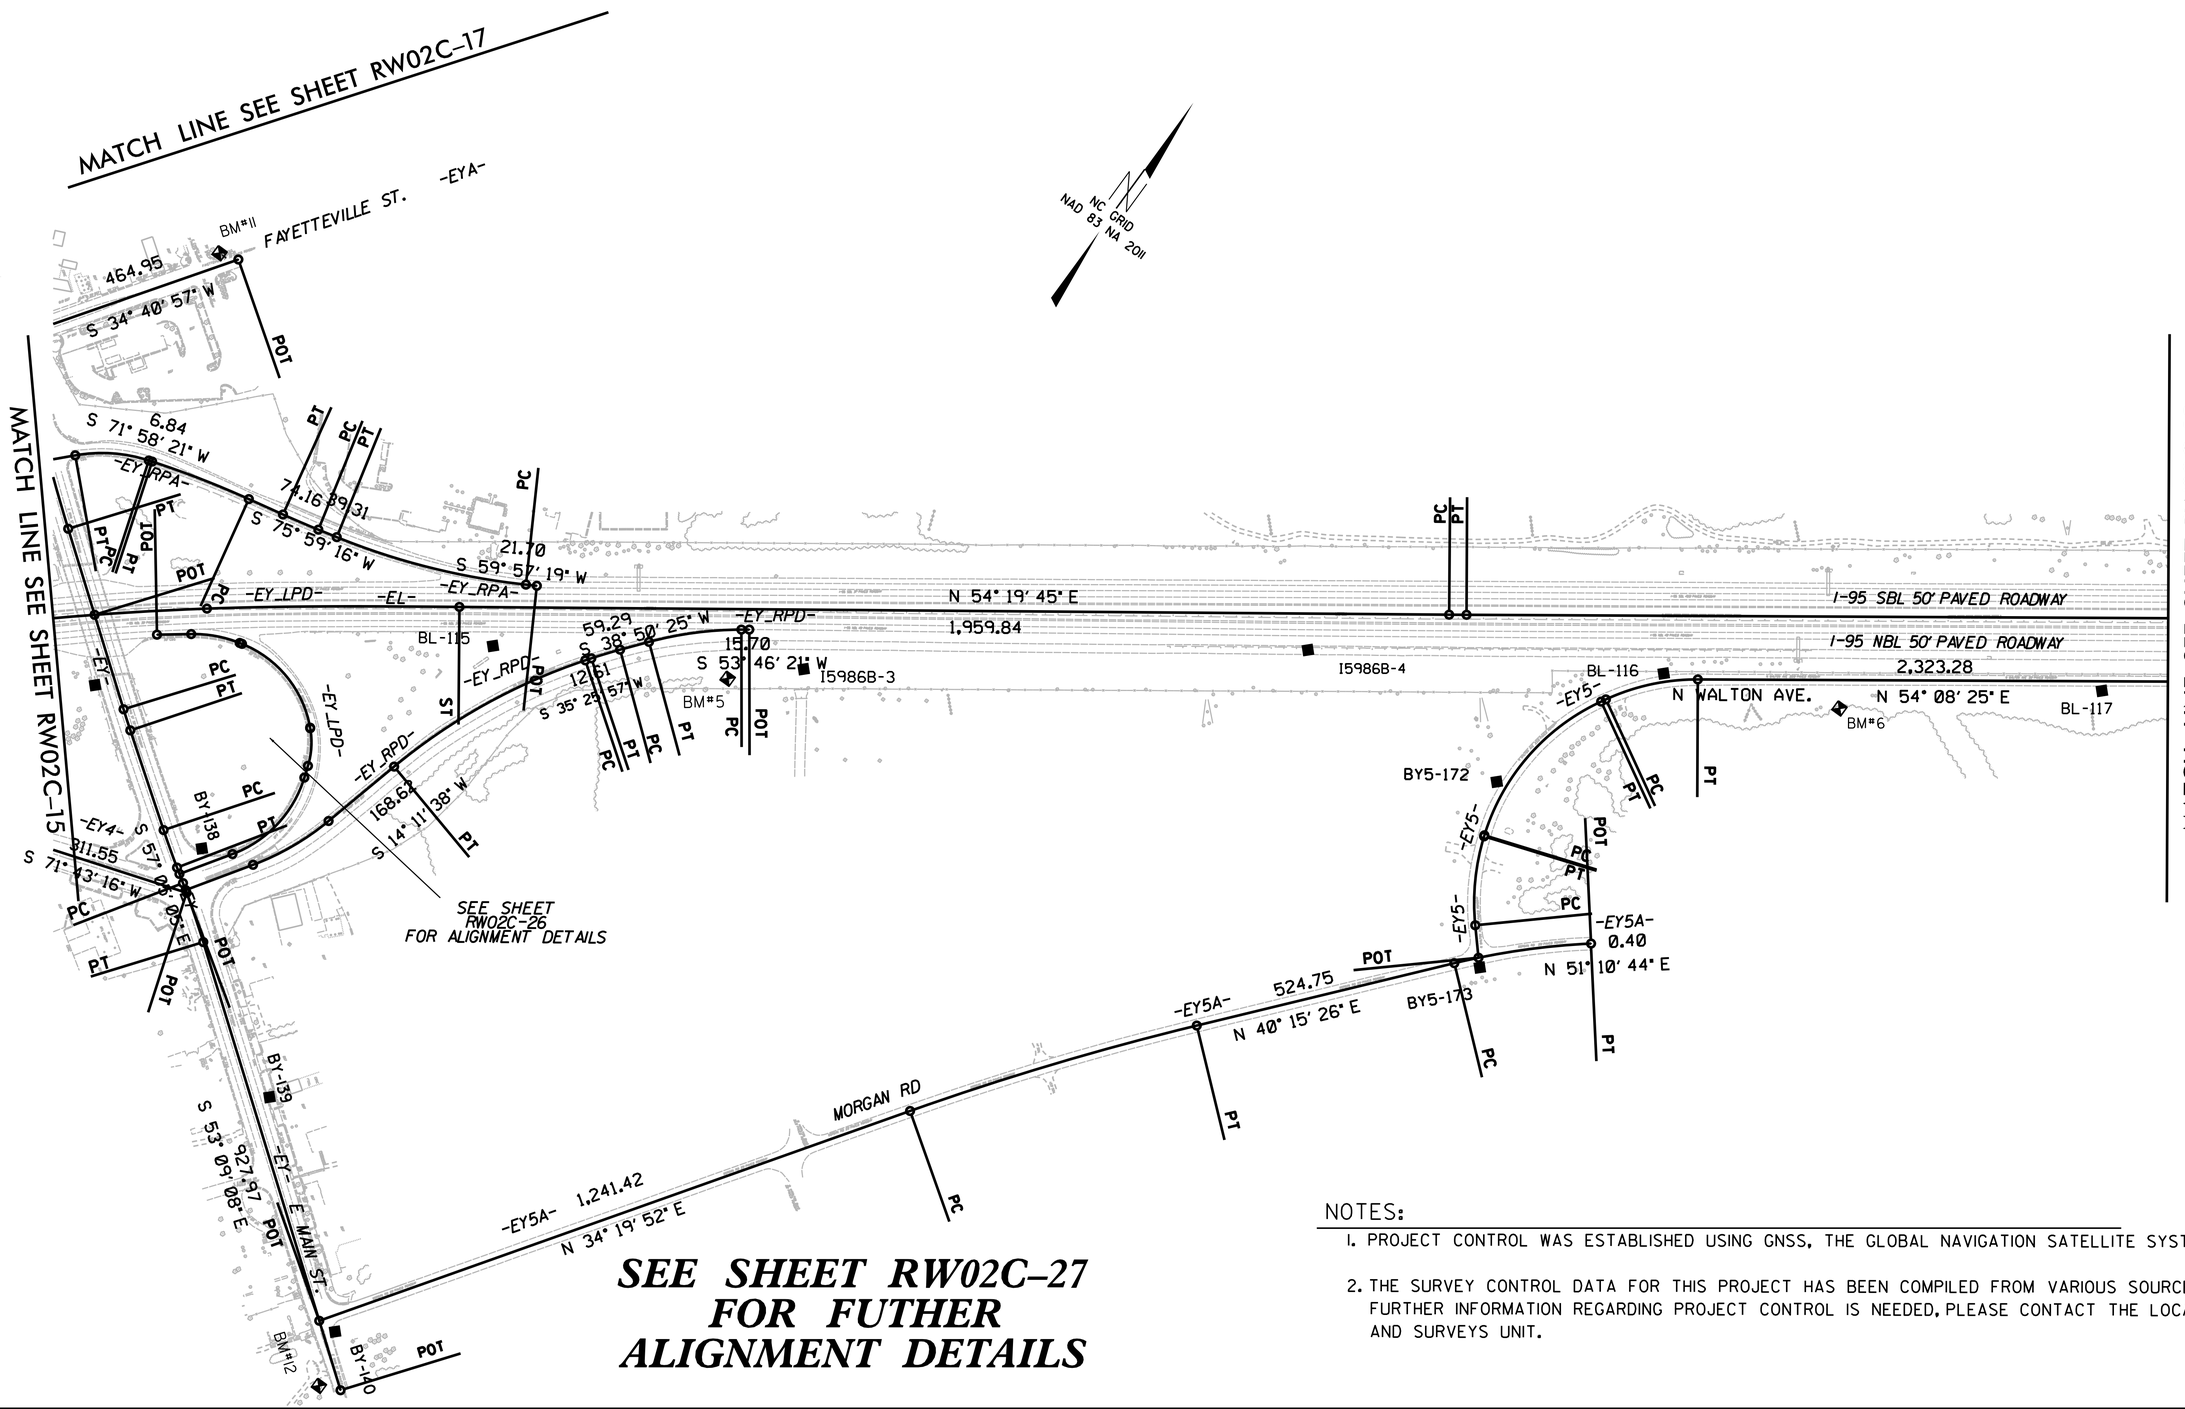

SEE SHEET RW02C-27 FOR FUTHER ALIGNMENT DETAILS

NOTES:

1. PROJECT CONTROL WAS ESTABLISHED USING GNSS, THE GLOBAL NAVIGATION SATELLITE SYSTEM.
2. THE SURVEY CONTROL DATA FOR THIS PROJECT HAS BEEN COMPILED FROM VARIOUS SOURCES. IF FURTHER INFORMATION REGARDING PROJECT CONTROL IS NEEDED, PLEASE CONTACT THE LOCATION AND SURVEYS UNIT.

6/2/99

REVISIONS

01-JUL-2019 16:02
C:\GEL Projects\I-5986\control sheets\revised for additional surveys\I5986B_ls_RW02C-16.dgn
Cason, Brandie