-Y15-		-Y25-	-Y25A-	-SR18-
PI Sta 13+29.26	PI Sta 21+15.71	PI Sta 13+98.38	PI Sta 22+14.57	PI Sta 29+69.96
Δ = 12° 33' 23.0" (RT)	Δ = 5° 07' 53.1" (RT)	Δ = 35° 12' 11.5" (RT)	Δ = 0° 13' 49.6" (RT)	Δ = 17° 37' 46.1" (RT)
D = 12° 36' 24.8"	D = 1° 38' 13.3"	D = 57° 17' 44.8"	D = 0° 13' 45.1"	D = 8° 48' 53.0"
L = 99.60'	L = 313.46'	L = 61.44'	L = 100.56'	L = 200.00'
T = 50.00'	T = 156.84'	T = 31.72'	T = 50.28'	T = 100.80'
R = 454.48'	R = 3,500.00'	R = 100.00'	R = 25,000.00'	R = 650.00'

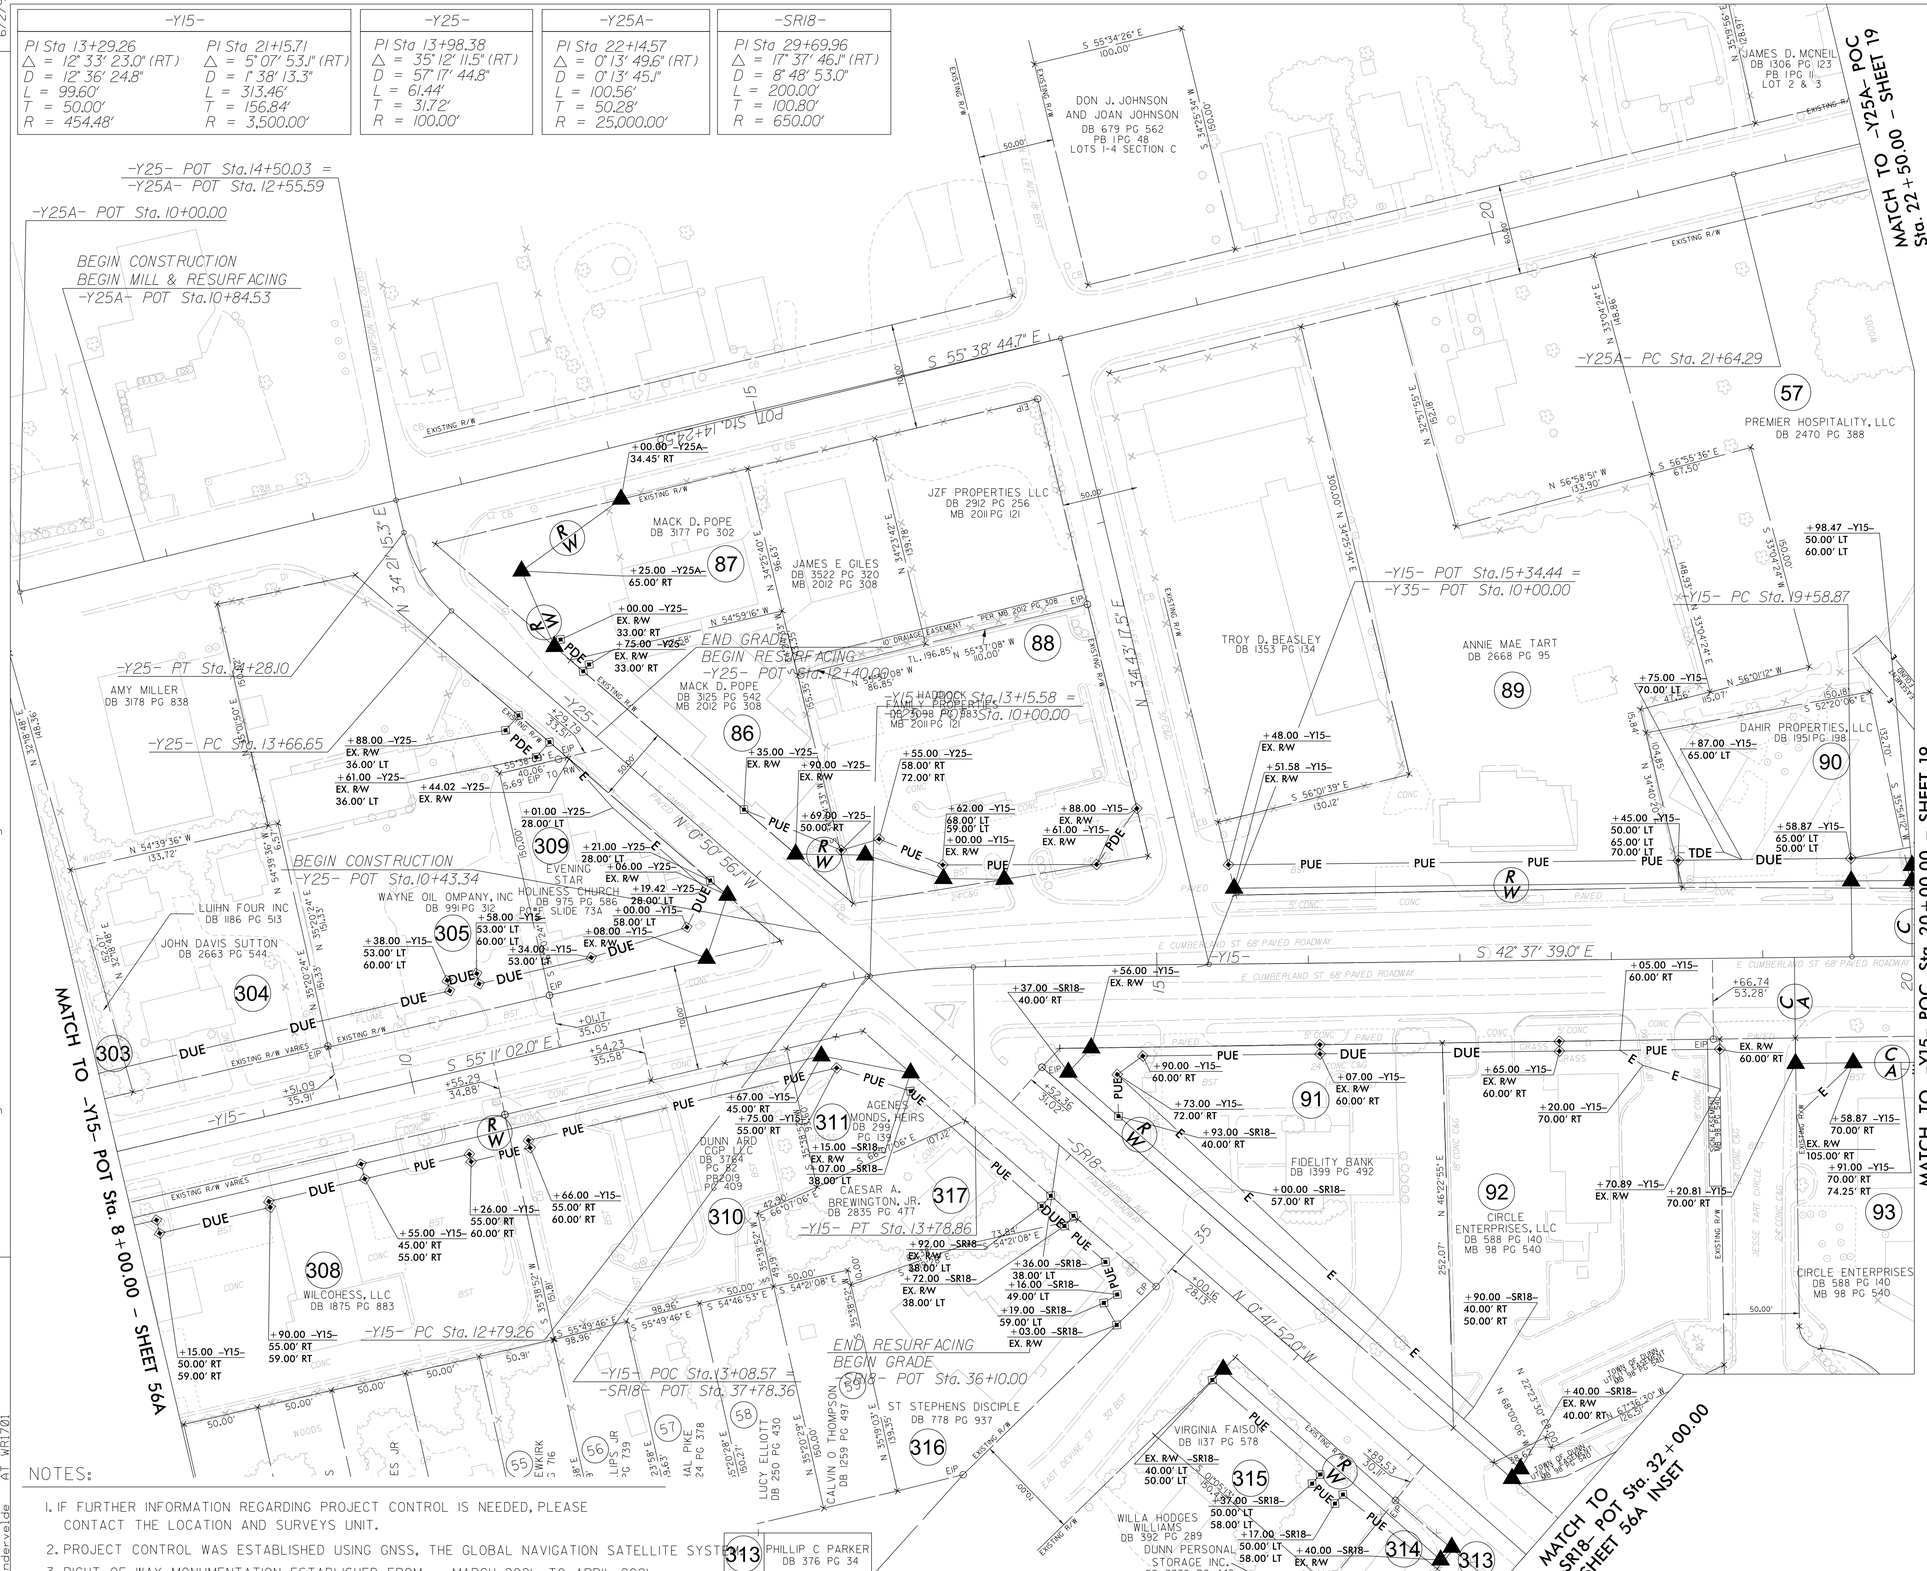

NOTES:

1. IF FURTHER INFORMATION REGARDING PROJECT CONTROL IS NEEDED, PLEASE CONTACT THE LOCATION AND SURVEYS UNIT.
2. PROJECT CONTROL WAS ESTABLISHED USING GNSS, THE GLOBAL NAVIGATION SATELLITE SYSTEM.
3. RIGHT OF WAY MONUMENTATION ESTABLISHED FROM MARCH 2021 TO APRIL 2021.

PROJECT REFERENCE NO.	SHEET NO.
I-5878	RW56

Location and Surveys

WithersRavenel
Engineers | Planners | Surveyors

PROJECT SURVEYOR

NORTH CAROLINA PROFESSIONAL SEAL L-5146 LAND SURVEYOR RUDOLF A. VANDERVELDE

DOCUMENT NOT CONSIDERED FINAL UNLESS ALL SIGNATURES COMPLETED

I, Rudolf A. VanderVelde Jr., a Professional Land Surveyor in the state of North Carolina hereby certify to the best of my knowledge and belief that the following work item(s) (R/W Staking) performed under my responsible charge meet NCDOT Survey Standards as directed in the NCDOT Location & Surveys guidelines and procedures.

I further certify that the right of way and permanent easement points shown herein and outlined in the tables shown hereon (localized coordinates, station/offset) have been checked and are accurate representations of the right of way and permanent easement points depicted on the corresponding highway plans. I also certify that the right of way and permanent easement points shown herein have been field monumented under my supervision from existing survey control provided by others; that the depicted property data shown herein were surveyed by others; and these monuments denote the right of way and easement boundaries at the time of staking which may be subject to change due to right of way revisions (See deeds for final determination).

Witness my original signature, registration number and seal this 25th day of March, 2021.

DocuSigned by: Rudolf A. VanderVelde Jr.
2C3D3795E8FD435...
Professional Land Surveyor PLS = L-5146
3/25/2021

REVISIONS

6/2/99

25-MAR-2021 04:41
R:\Work\Projects\190095_24-I-5878 RW Stakeout\Geomatics\NCDOT\Drawings\RW Sheets - 3-23-21\I-5878_ls_rw56.dgn
rvandervelde AT WR1701