PROJECT REFERENCE NO.	SHEET NO.
I-5986B	RW42

Location and Surveys

GEL SOLUTIONS

PROJECT SURVEYOR

NORTH CAROLINA GEL ENGINEERING OF NC, INC. NO. C-1938 CERTIFICATE OF AUTHORIZATION

NORTH CAROLINA PROFESSIONAL SEAL L-3996 LAND SURVEYOR LICENSED

DOCUMENT NOT CONSIDERED FINAL UNLESS ALL SIGNATURES COMPLETED

L.PARKS = KENYOUR JR.s ProfessionalLand Surveyor in the state of North Carolina hereby certify to the best of my knowledge and belief that the following work (rental/base map Completion, R/W Staking)performed under my responsible charge meet NCDOT Survey Standards as directed in the NCDOT Location & Surveys guidelines and procedures.

I further certify that the data compiled came from available surveys/mapping performed by others and provided to me by NCDOT and do not certify to the accuracy or quality of the individual data sources.

I further certify that the right of way and permanent easement points shown herein and outlined in the tables shown hereon (coordinates,station/offset)have been checked and are accurate representations of the right of way and permanent easement points depicted on the corresponding highway plans. I also certify that the right of way and permanent easement points shown herein have been field monumented under my supervision from existing survey control provided by others.I that the depicted property data shown herein were surveyed by others.and these monuments denote the right of way and easement boundaries at the time of staking which may be subject to change due to right of way revisions (See deeds for final determination).

Witness my original signature,registration number and seal this 25th day of March, 2021.

2021.03.25 16:58:10 -04'00' 1.3180

ProfessionalLand Surveyor PLS # Seal

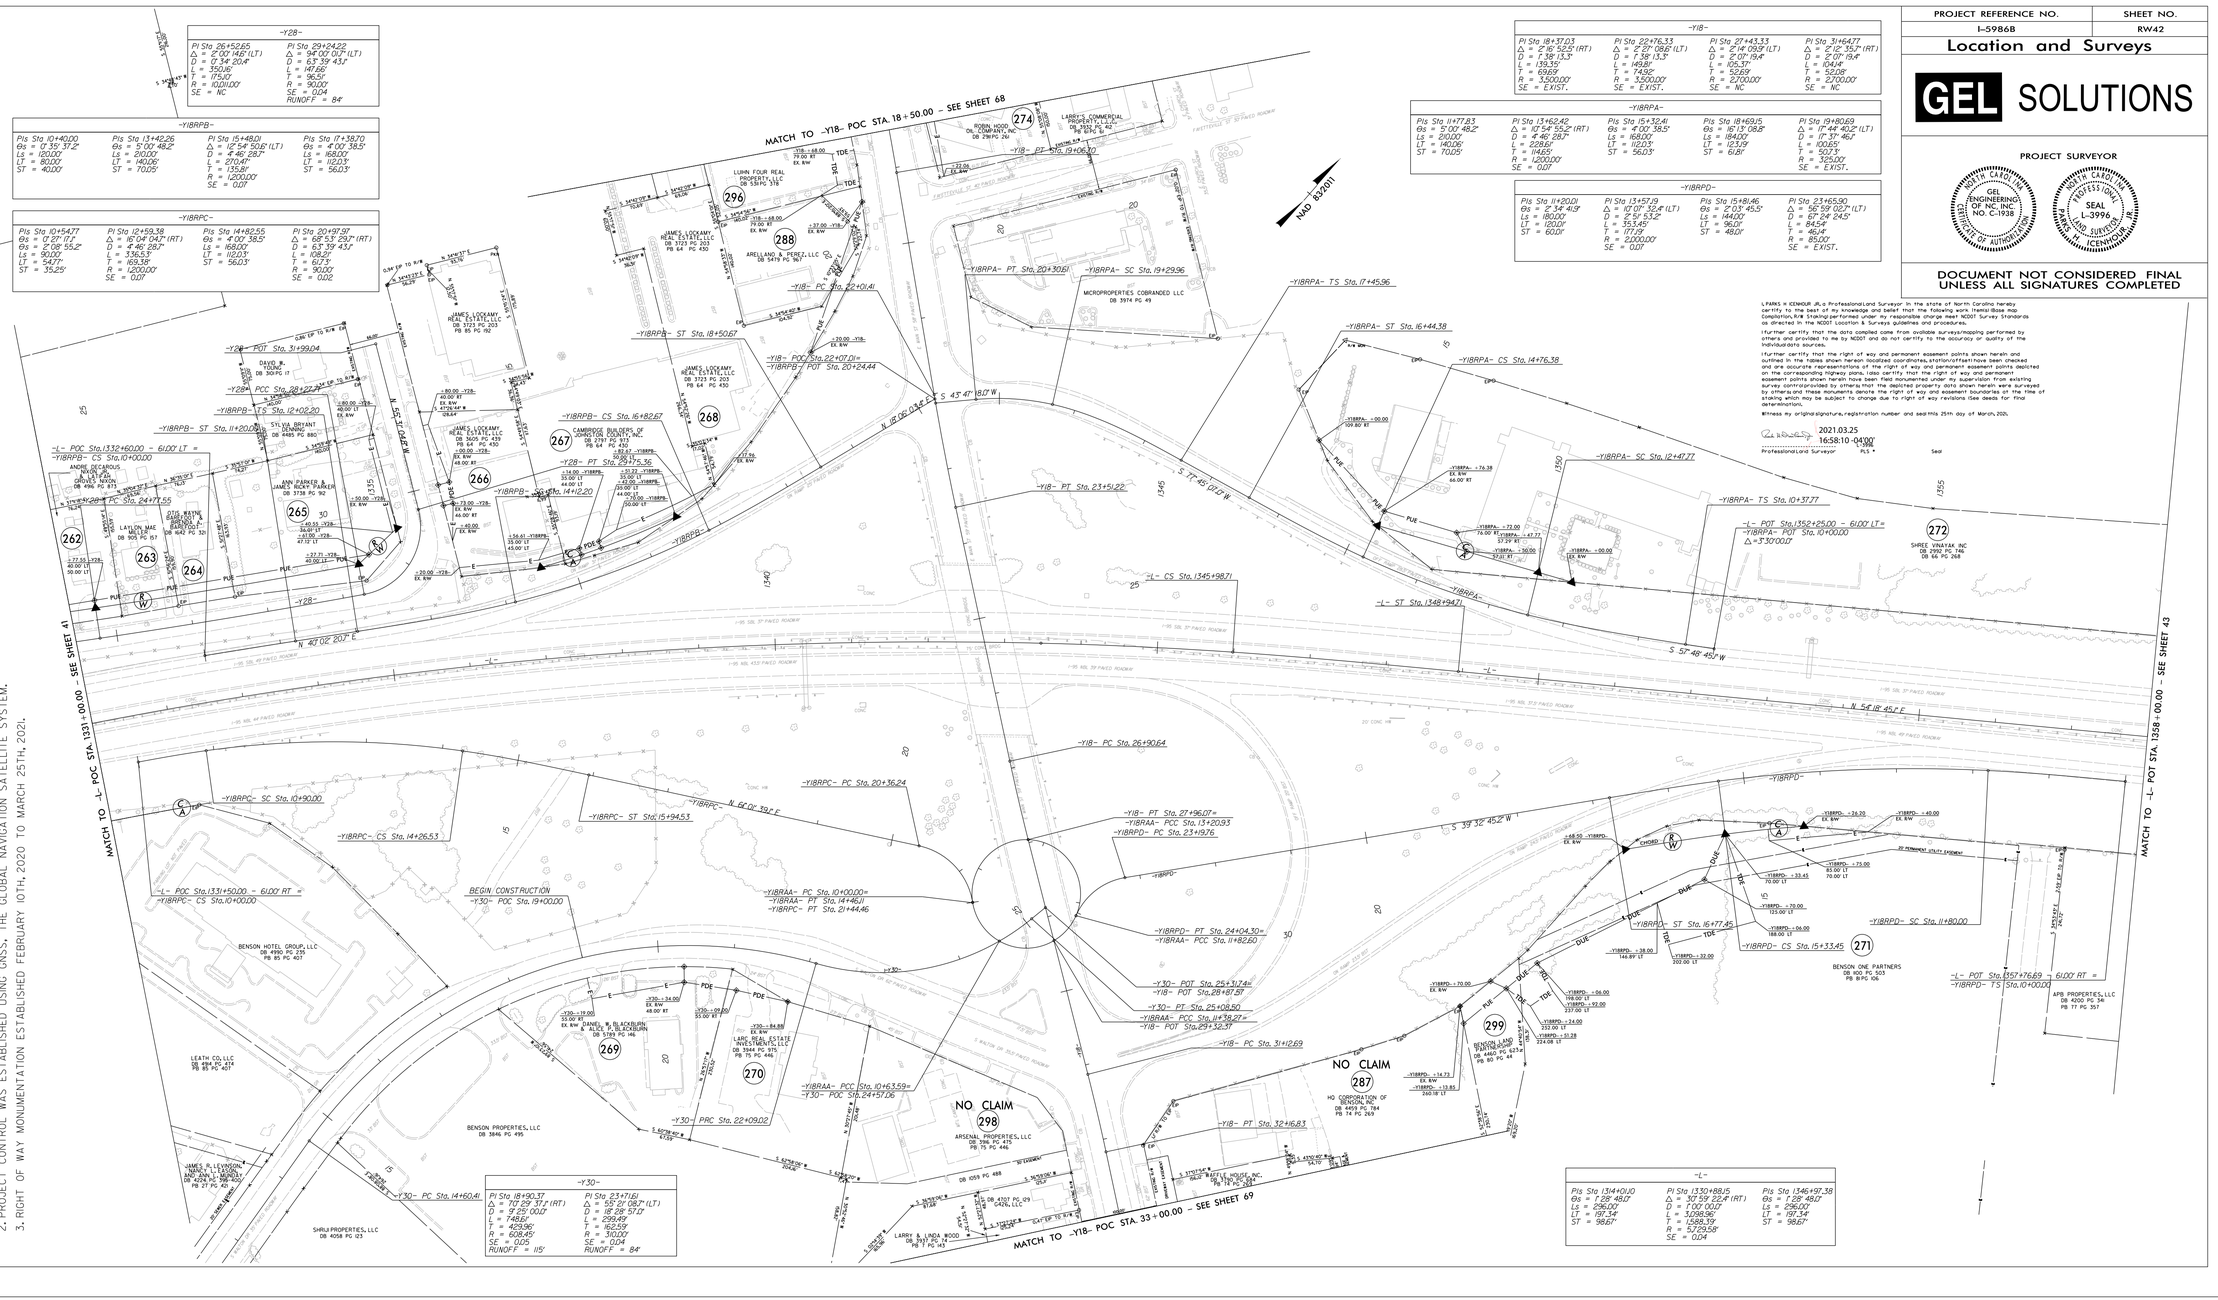
MATCH TO -Y18- POC STA. 18+50.00 - SEE SHEET 68
MATCH TO -L- POC STA. 1331+00.00 - SEE SHEET 41
MATCH TO -L- POT STA. 1358+00.00 - SEE SHEET 43
MATCH TO -Y18- POC STA. 33+00.00 - SEE SHEET 69
NAD 83/2011
NO CLAIM
NO CLAIM
BENSON ONE PARTNERS
BENSON HOTEL GROUP, LLC
BENSON PROPERTIES, LLC
ARSENAL PROPERTIES, LLC
HQ CORPORATION OF BENSON, INC.
BENSON LAND INVESTMENTS
APB PROPERTIES, LLC
SHEILA PROPERTIES, LLC
LEATH CO, LLC
LARRY & LINDA WOOD
SHEETS REALTY NC, INC.
MICROPROPERTIES COBRANDED LLC
ARELLANO & PEREZ, LLC
LUNN FOUR REAL PROPERTY, LLC
LARRY'S COMMERCIAL PROPERTY, L.L.C.
-Y18- PC Sta. 26+90.64
-Y18- PT Sta. 27+96.07=
-Y18RAA- PCC Sta. 13+20.93
-Y18RPD- PC Sta. 23+97.76
-Y18RPD- PT Sta. 24+04.30=
-Y18RAA- PCC Sta. 11+82.60
-Y30- POT Sta. 25+31.74=
-Y18- POT Sta. 28+87.57
-Y30- PT Sta. 25+08.50
-Y18RAA- PCC Sta. 11+76.27=
-Y18- POT Sta. 29+32.37
-Y18- PC Sta. 31+12.69
-Y18- PT Sta. 32+16.83
-Y18RPD- PC Sta. 20+36.24
-Y18RPC- N 62°01' 19.2" E
-Y18RPC- ST Sta. 15+94.53
-Y18RPC- PC Sta. 20+36.24
-Y18RPC- SC Sta. 10+90.00
-Y18RPC- CS Sta. 14+26.53
-L- POC Sta. 1331+50.00 - 61.00' RT = -Y18RPC- CS Sta. 10+00.00
BEGIN CONSTRUCTION -Y30- POC Sta. 19+00.00
-Y18RAA- PC Sta. 10+00.00= -Y18RAA- PT Sta. 14+46.11 -Y18RPC- PT Sta. 21+44.46
-Y30- PRC Sta. 22+09.02
-Y18RAA- PCC Sta. 10+63.59= -Y30- POC Sta. 24+51.06
-Y30- PC Sta. 14+60.41
-Y18RPD- ST Sta. 16+77.45
-Y18RPD- CS Sta. 15+33.45
-Y18RPD- SC Sta. 11+80.00
-L- POT Sta. 1357+76.69 = 61.00' RT = -Y18RPD- TS Sta. 10+00.00
-L- POT Sta. 1352+25.00 - 61.00' LT = -Y18RPD- POT Sta. 10+00.00 Δ = 3°30'00.0"
-Y18RPA- TS Sta. 17+45.96
-Y18RPA- ST Sta. 16+44.38
-Y18RPA- CS Sta. 14+76.38
-Y18RPA- SC Sta. 12+47.77
-Y18RPA- POT Sta. 10+37.77
-Y18RPA- PT Sta. 20+30.61
-Y18RPA- SC Sta. 19+29.96
-Y18- PT Sta. 23+51.22
-L- CS Sta. 1345+98.71
-L- ST Sta. 1348+94.71
-Y18- PC Sta. 22+10.41
-Y18RPB- ST Sta. 18+50.67
-Y18- POC Sta. 22+07.01= -Y18RPB- POT Sta. 20+24.44
-Y18RPB- CS Sta. 16+82.67
-Y28- PT Sta. 29+75.36
-Y18RPB- PC Sta. 14+12.20
-Y28- POT Sta. 31+99.04
-Y28A- PCC Sta. 28+22.44
-Y18RPB- TS Sta. 12+02.20
-Y18RPB- ST Sta. 11+20.00
-L- POC Sta. 1332+60.00 - 61.00' LT = -Y18RPB- CS Sta. 10+00.00
-L- POT Sta. 1355+24.77 = -Y18RPB- PC Sta. 24+77.55
-Y28- N 40°02'20.7" E
N 45°51'24.4" W
S 43°47'18.0" W
N 18°00'13.8" E
S 77°45'07.0" W
S 57°48'48.0" W
N 54°18'45.2" E
S 39°32'45.2" W
S 51°15'56" W
S 64°16'10" W
S 64°16'10" W
S 64°16'10