DocuSign Envelope ID: B13A8031-B108-4EFB-BAF9-86A2AFA15537

TIP NO.	SHEET NO.
I-5883	PMP-25A

APPROVED: DocuSigned by: William J. Hamilton
A0560D704648484...

DATE: 3/15/2021

SEAL

NORTH CAROLINA PROFESSIONAL SEAL 32396 ENGINEER WILLIAM J. HAMILTON

DOCUMENT NOT CONSIDERED FINAL UNLESS ALL SIGNATURES COMPLETED

RAMEY KEMP ASSOCIATES
5808 Faringdon Place
Raleigh, North Carolina 27609
Phone: 919-872-5115
NC License No. C-0910
www.rameykemp.com

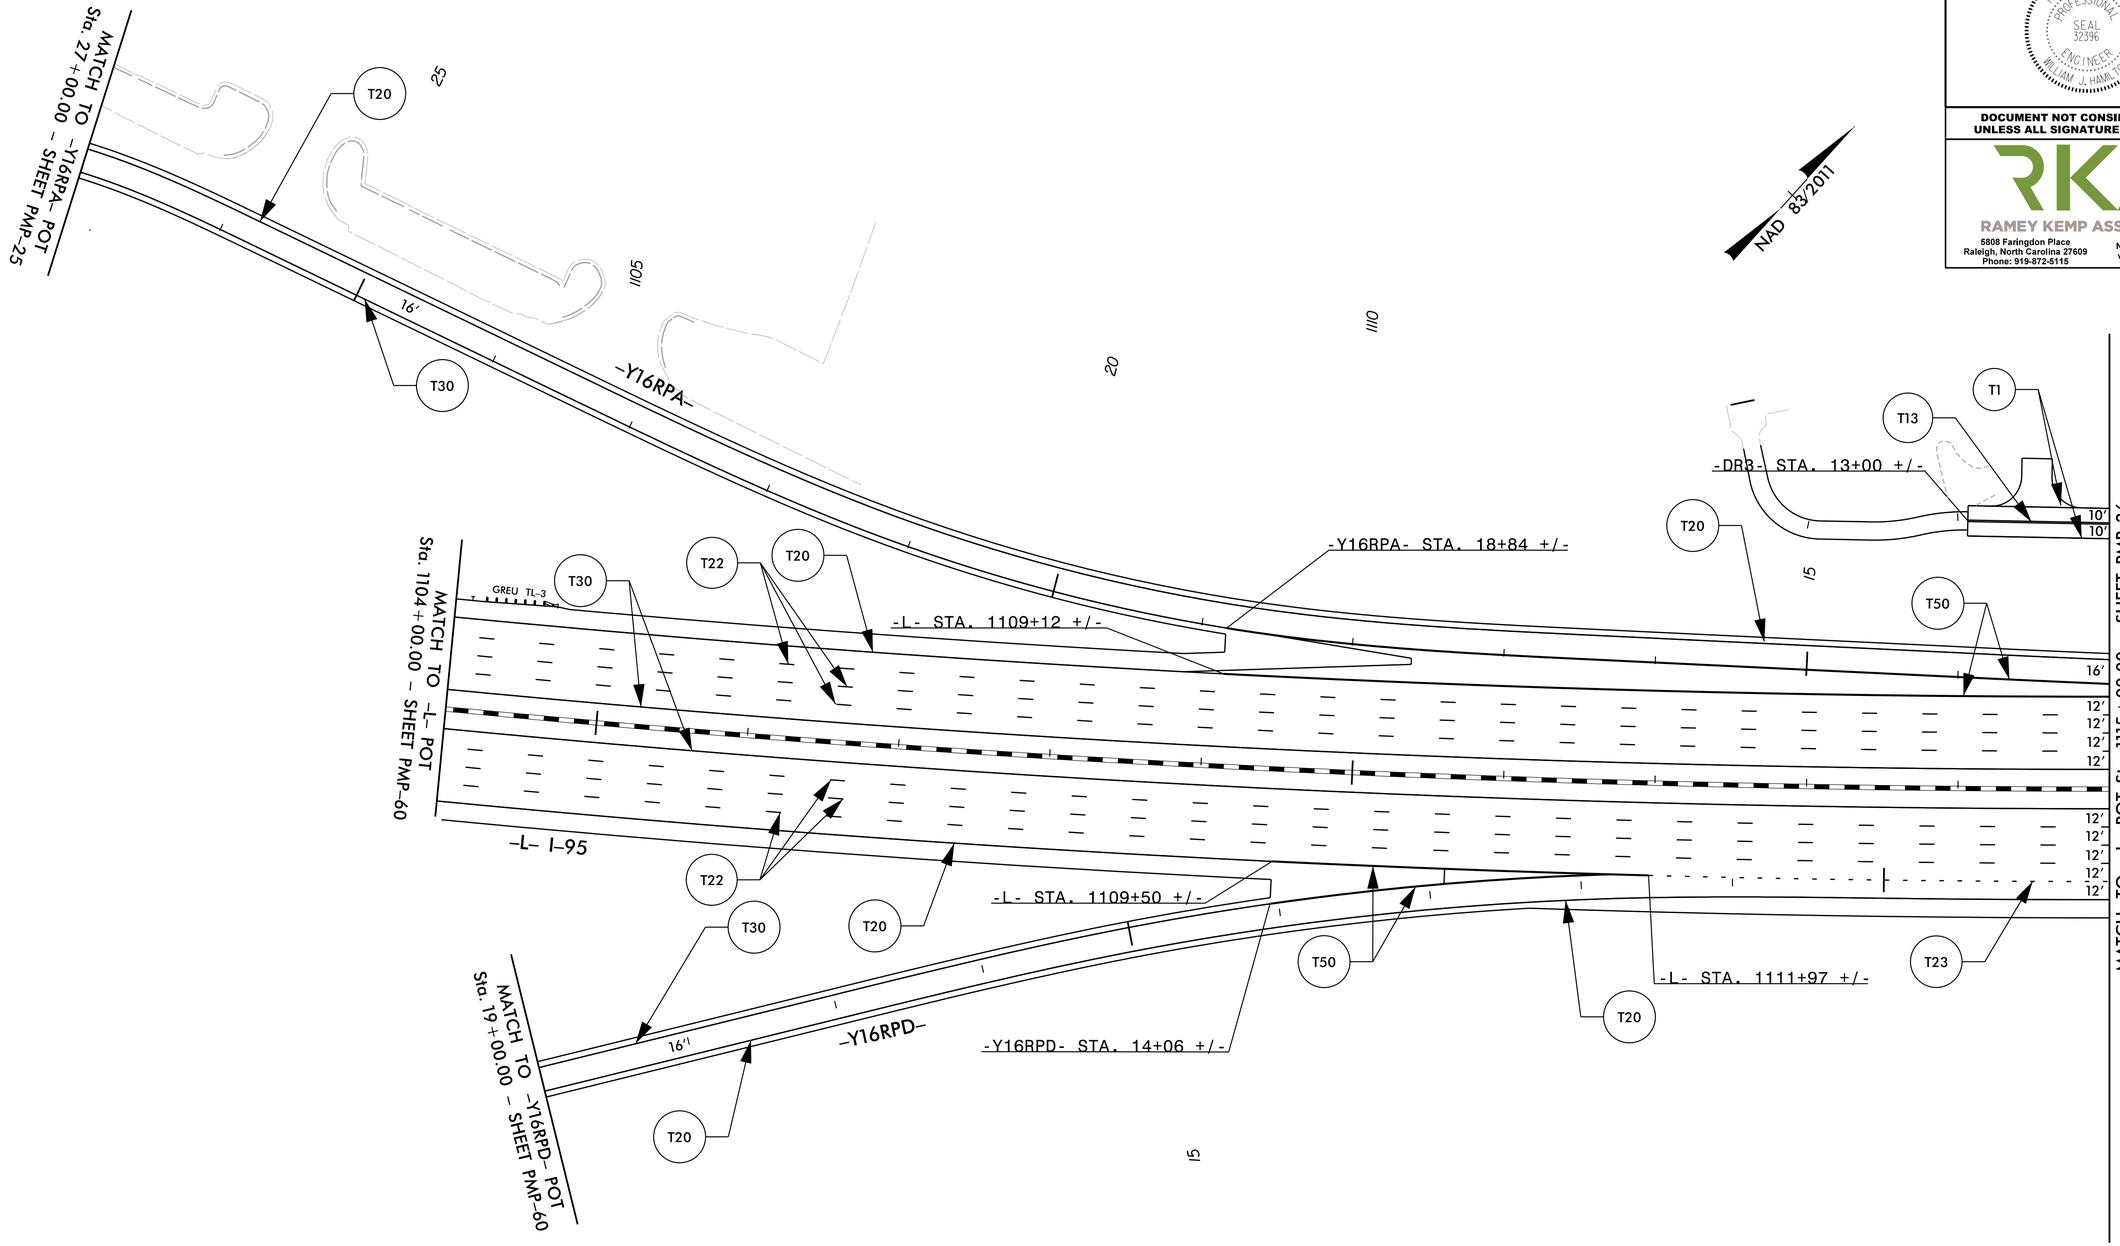

PAVEMENT MARKING DETAIL

3/15/2021
...\15983B_TC_pmp-25A.dgn
User: JWendt