DocuSign Envelope ID: C2C1A29C-227F-4A8A-A531-41AC24DC46B0

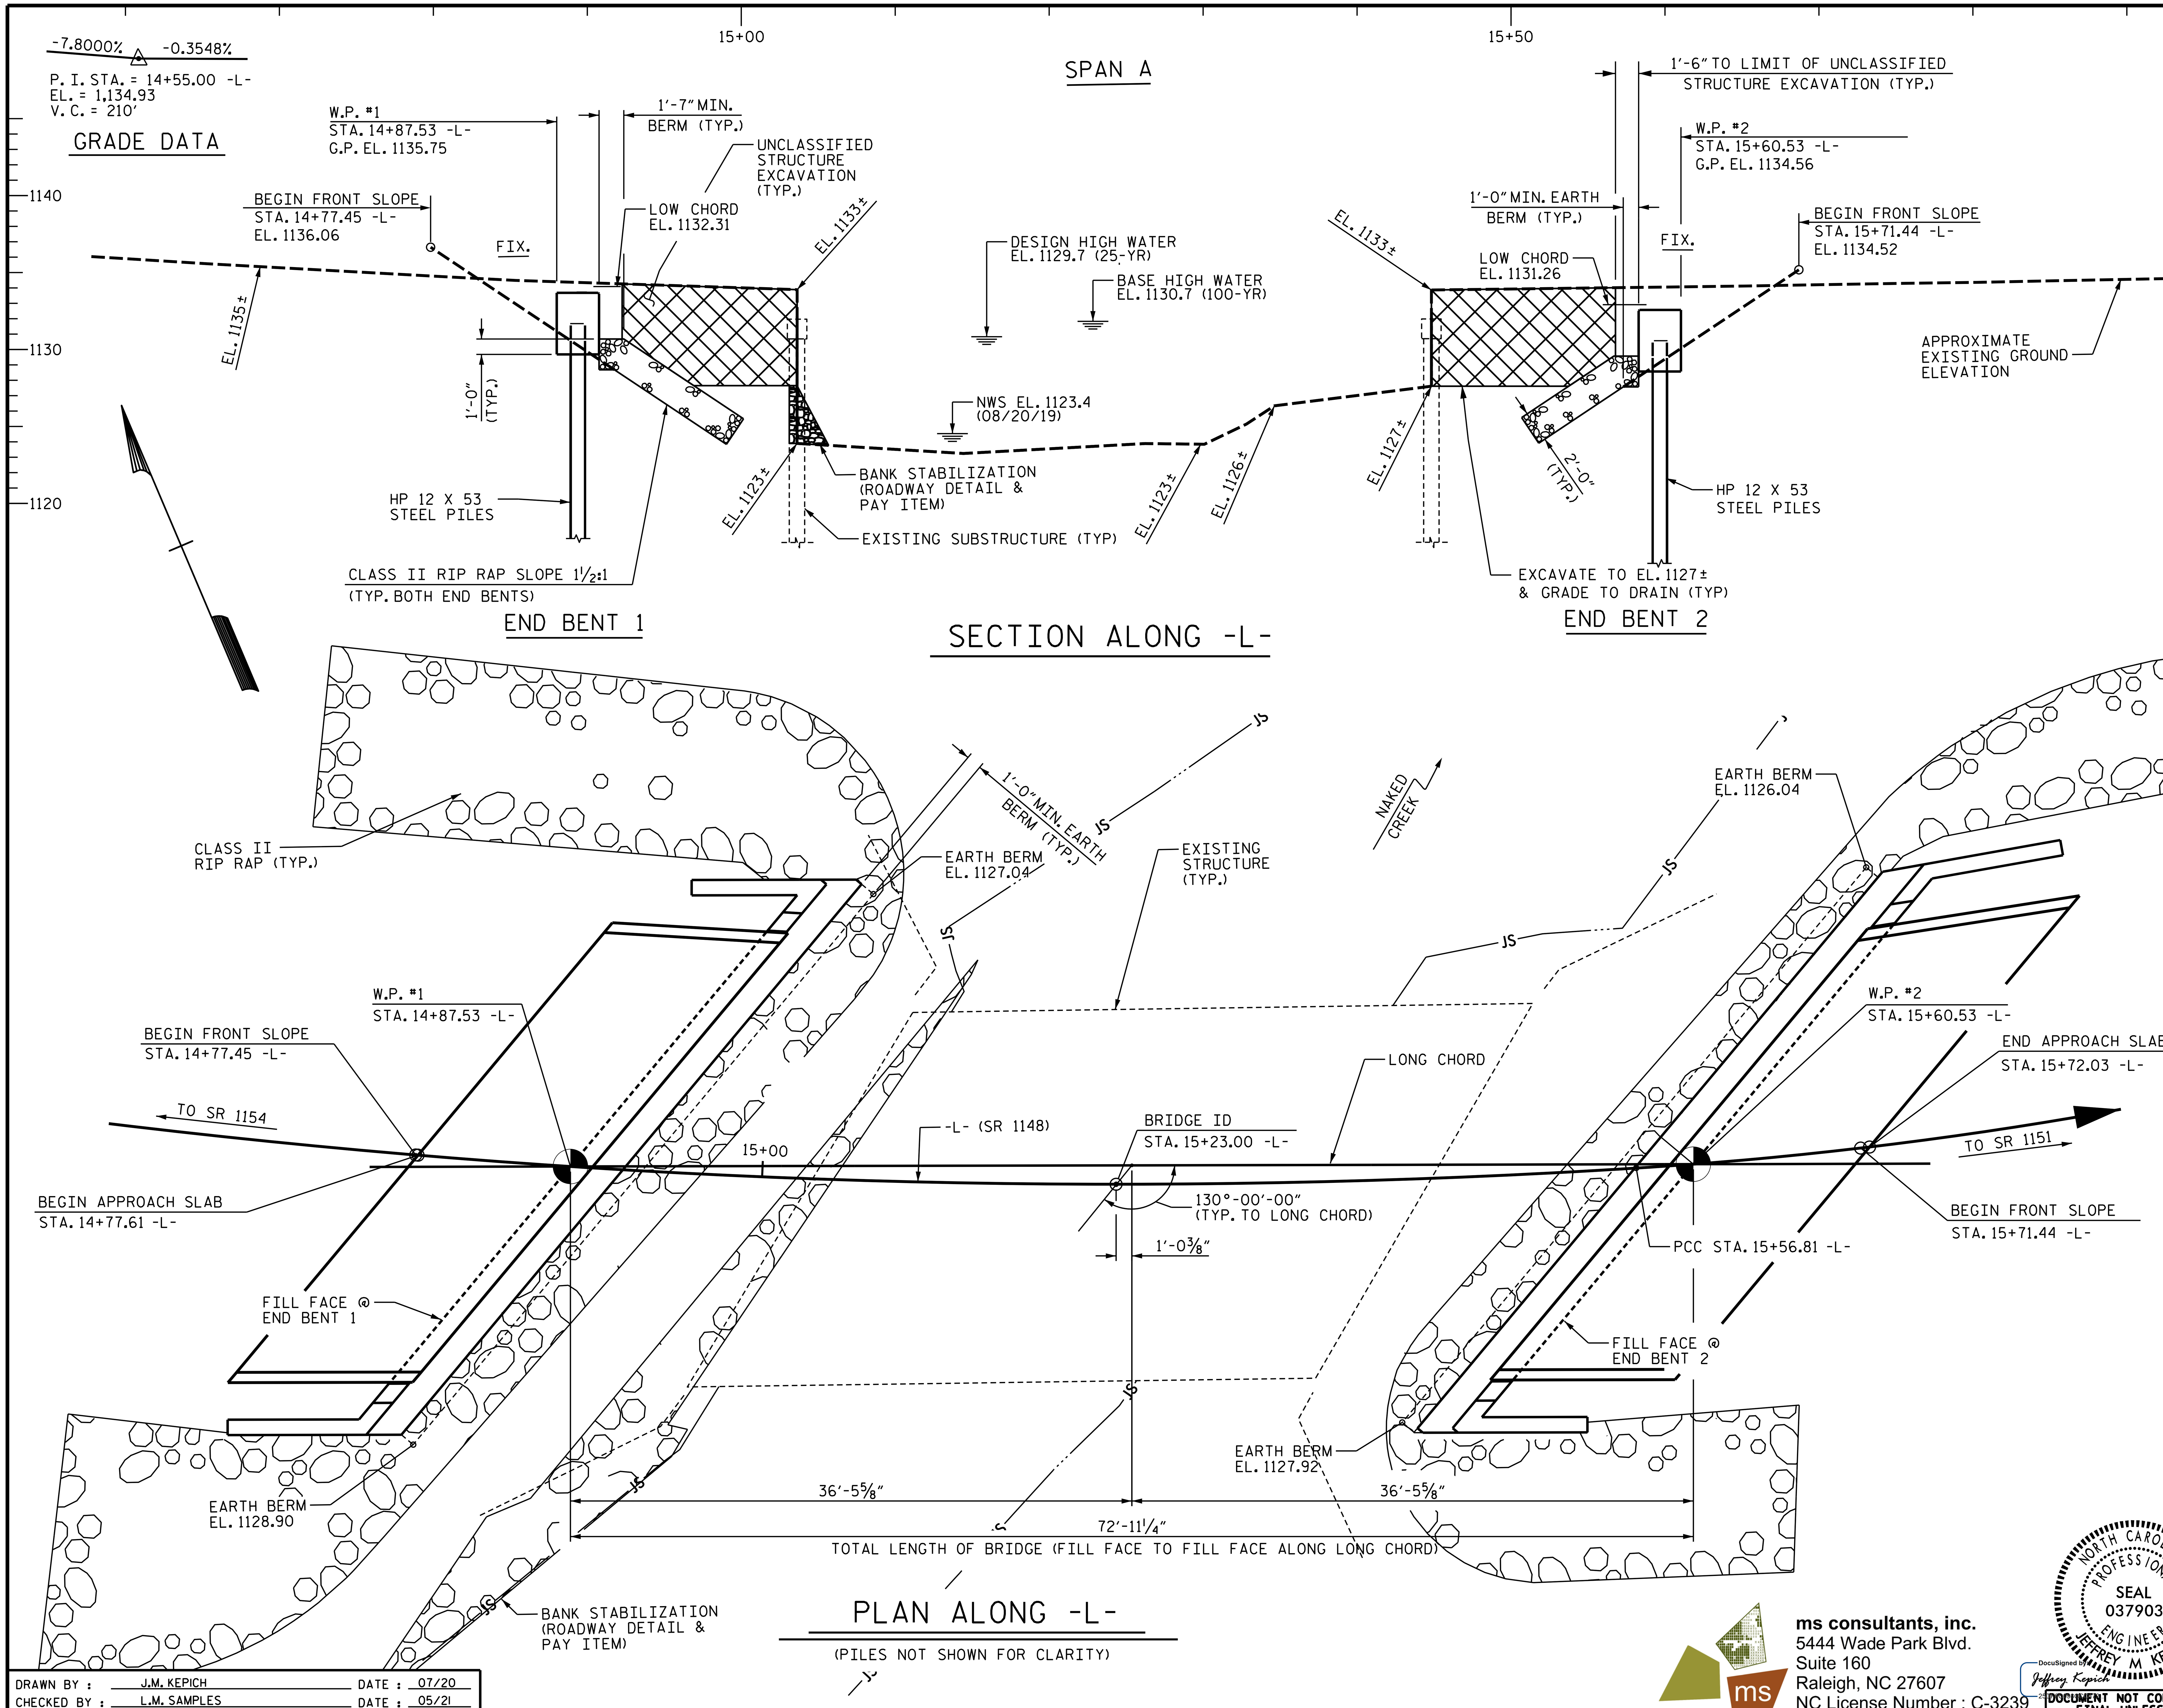

HORIZONTAL CURVE DATA

P.I. STA. = 14+67.94 -L-
Δ = 18°-51'-28.00" (LT)
D = 10°-30'-46.80"
L = 179.38'
T = 90.51'
R = 545.00'

HORIZONTAL CURVE DATA

P.I. STA. = 16+12.05 -L-
Δ = 23°-07'-26.60" (LT)
D = 21°-13'-14.40"
L = 108.97'
T = 55.24'
R = 270.00'

I HEREBY CERTIFY THESE PLANS ARE THE AS-BUILT PLANS

PROJECT NO. 17BP.11.R.153
WILKES **COUNTY**
STATION: 15+23.00 -L-

SHEET 1 of 3 REPLACES BRIDGE NO. 419

STATE OF NORTH CAROLINA
DEPARTMENT OF TRANSPORTATION
RALEIGH

GENERAL DRAWING

BRIDGE 419 ON SR 1148
OVER NAKED CREEK
BETWEEN SR 1154 AND SR 1151

ms consultants, inc.
5444 Wade Park Blvd.
Suite 160
Raleigh, NC 27607
NC License Number : C-3239

NORTH CAROLINA PROFESSIONAL SEAL 037903 ENGINEER JEFFREY M KEPICH
DocuSigned by: Jeffrey Kepich 5/26/2021

DOCUMENT NOT CONSIDERED FINAL UNLESS ALL SIGNATURES COMPLETED

REVISIONS						SHEET NO.
NO.	BY:	DATE:	NO.	BY:	DATE:	S-1
1			3			TOTAL SHEETS
2			4			16

DRAWN BY :	J.M. KEPICH	DATE :	07/20
CHECKED BY :	L.M. SAMPLES	DATE :	05/21
DESIGN ENGINEER OF RECORD :	J.M. KEPICH	DATE :	05/21

$$$$$SYSTIME$$$$$
$$$$$$$$$$$$$DGN$$$$$$$$$$$$$$$$$
$$$$USERNAME$$$$$