I , Christopher J. Sawyer , certify that the right of way and permanent easement monumentation for this project shown herein was completed under my direct and responsible charge from an actual survey made under my supervision; that all horizontal closures had a minimum ratio of precision of 1:10,000 (Class A). Field work was performed from August 2021 to September 2021, and all coordinates are based on NAD83/NSRS 2007; That this survey was performed to meet the requirements of 21NCAC 56.1600 as applicable.

This 24 day of September, 2021.

DocuSigned by:
Christopher J. Sawyer
B2D0C8B5D0C7...

Professional Land Surveyor L-4526

PROJECT REFERENCE NO.	SHEET NO.
R-5021	RW31-REV

Location and Surveys

LOCATIONS AND SURVEYS
DIVISION 3
5310 BARBADOS BLVD, #102
CASTLE HAYNE, NC 28429
(910)341-2280

PROJECT SURVEYOR

NORTH CAROLINA PROFESSIONAL SEAL L-4526 LAND SURVEYOR CHRISTOPHER J. SAWYER

DOCUMENT NOT CONSIDERED FINAL UNLESS ALL SIGNATURES COMPLETED

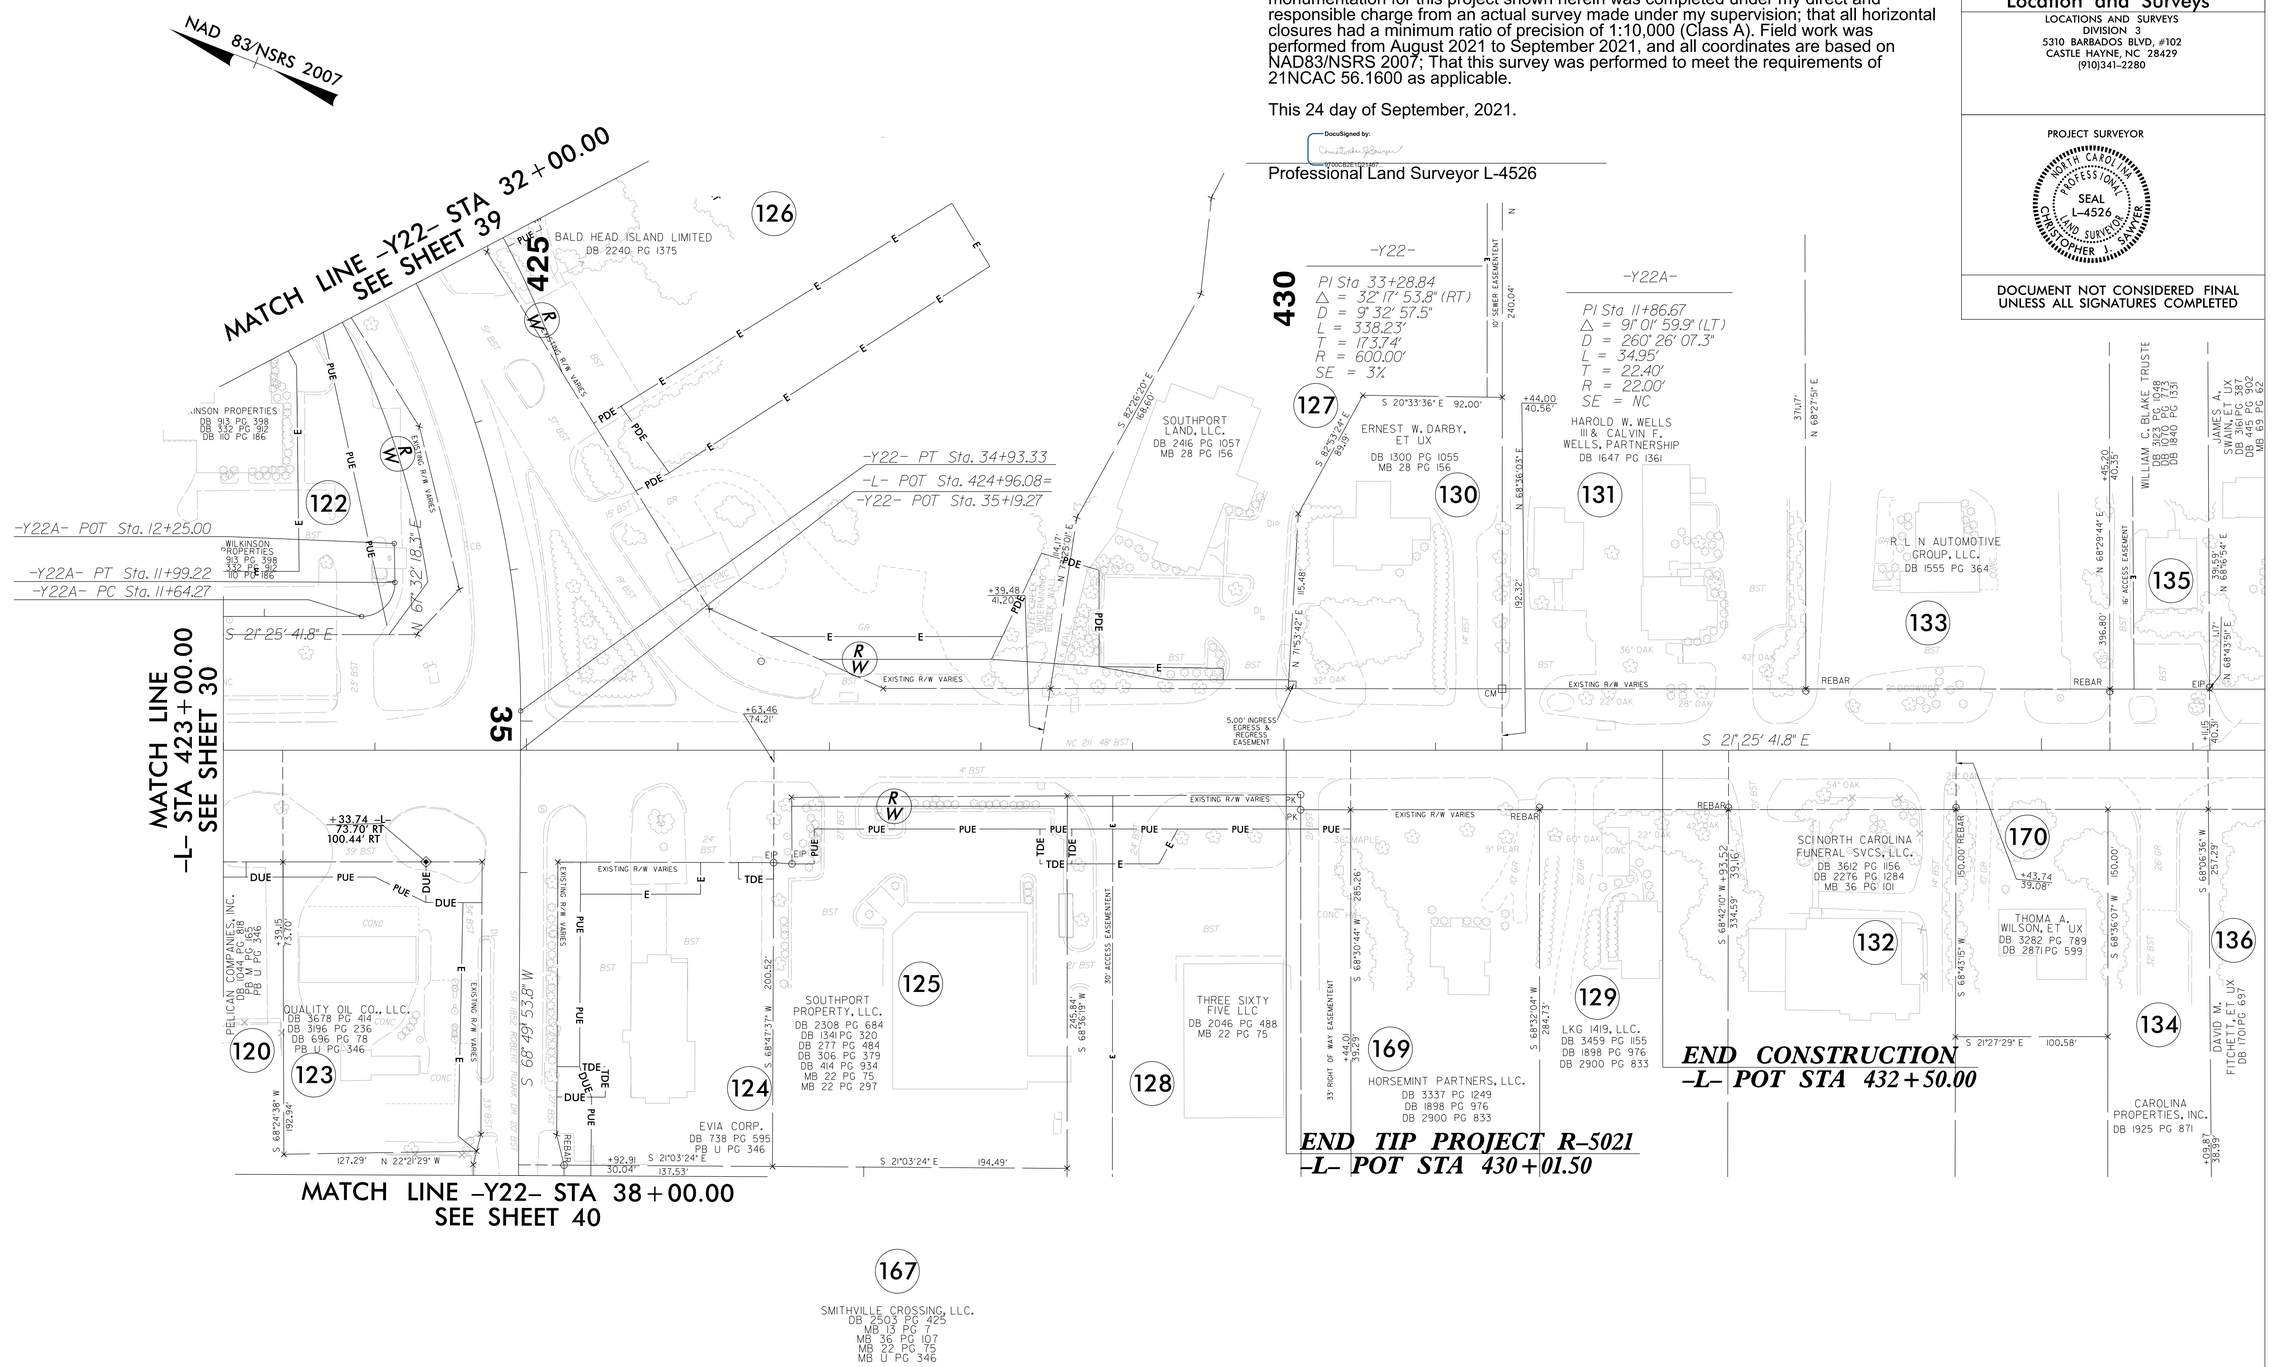

NOTES:

1. IF FURTHER INFORMATION REGARDING PROJECT CONTROL IS NEEDED PLEASE CONTACT THE LOCATION AND SURVEYS UNIT.
2. PROJECT CONTROL WAS ESTABLISHED USING GNSS, THE GLOBAL NAVIGATION SATELLITE SYSTEM.
3. RIGHT OF WAY MONUMENTATION ESTABLISHED _____ TO _____ .

REVISIONS

6/2/99

23-SEP-2021 16:50
S:\Units\Div03\Projects\RURAL\Brunswick Co\R5021\Working\RW Sheets\210907 revised rw sheets\R-5021_LS_RW31-REV.dgn
mjduva AT LS-299896