DocuSign Envelope ID: 92D86A4F-1072-4E1B-9BB3-D6C5CCA2F3CD

6/2/99

REVISIONS

-L-			-Y4-
PI Sta 73+58.90	PI Sta 77+62.86	PI Sta 79+26.57	PI Sta 11+54.24
△ = 0° 37' 37.7" (LT)	△ = 0° 30' 57.6" (RT)	△ = 0° 54' 23.7" (LT)	△ = 46° 54' 37.2" (LT)
D = 0° 28' 38.9"	D = 0° 34' 22.6"	D = 0° 22' 55.1"	D = 45° 50' 11.8"
L = 131.35'	L = 90.06'	L = 237.35'	L = 102.34'
T = 65.68'	T = 45.03'	T = 118.67'	T = 54.24'
R = 12,000.00'	R = 10,000.00'	R = 15,000.00'	R = 125.00'
SE = EXISTING	SE = NC	SE = NC	SE = RC
RO = EXISTING	RO = NONE	RO = NONE	RO = NONE

NAD 83/NSRS 2007

I , Garry L. Moore, certify that the right of way and permanent easement monumentation for this project shown herein was completed under my direct and responsible charge from an actual survey made under my supervision; that all horizontal closures had a minimum ratio of precision of 1:10,000 (Class A). Field work was performed from Dec. 2021 to Jan. 2022, and all coordinates are based on NAD83/2011; That this survey was performed to meet the requirements of 21NCAC 56.1600 as applicable.

This 11th day of January, 2022.

GARRY L. MOORE

Professional Land Surveyor L-2717

PROJECT REFERENCE NO.	SHEET NO.
U-5606	RW11

Location and Surveys

Vaughn & Melton Consulting Engineers
New Bern, North Carolina 28562 Phone: (252) 631-5115
Middlesboro, Kentucky 40965 Phone: (606) 248-6600
Asheville, North Carolina 28806 Phone: (828) 253-2796
Charlotte, North Carolina 28217 Phone: (704) 357-0488

PROJECT SURVEYOR

NORTH CAROLINA PROFESSIONAL SEAL L-2717 LAND SURVEYOR GARRY L. MOORE

DOCUMENT NOT CONSIDERED FINAL UNLESS ALL SIGNATURES COMPLETED

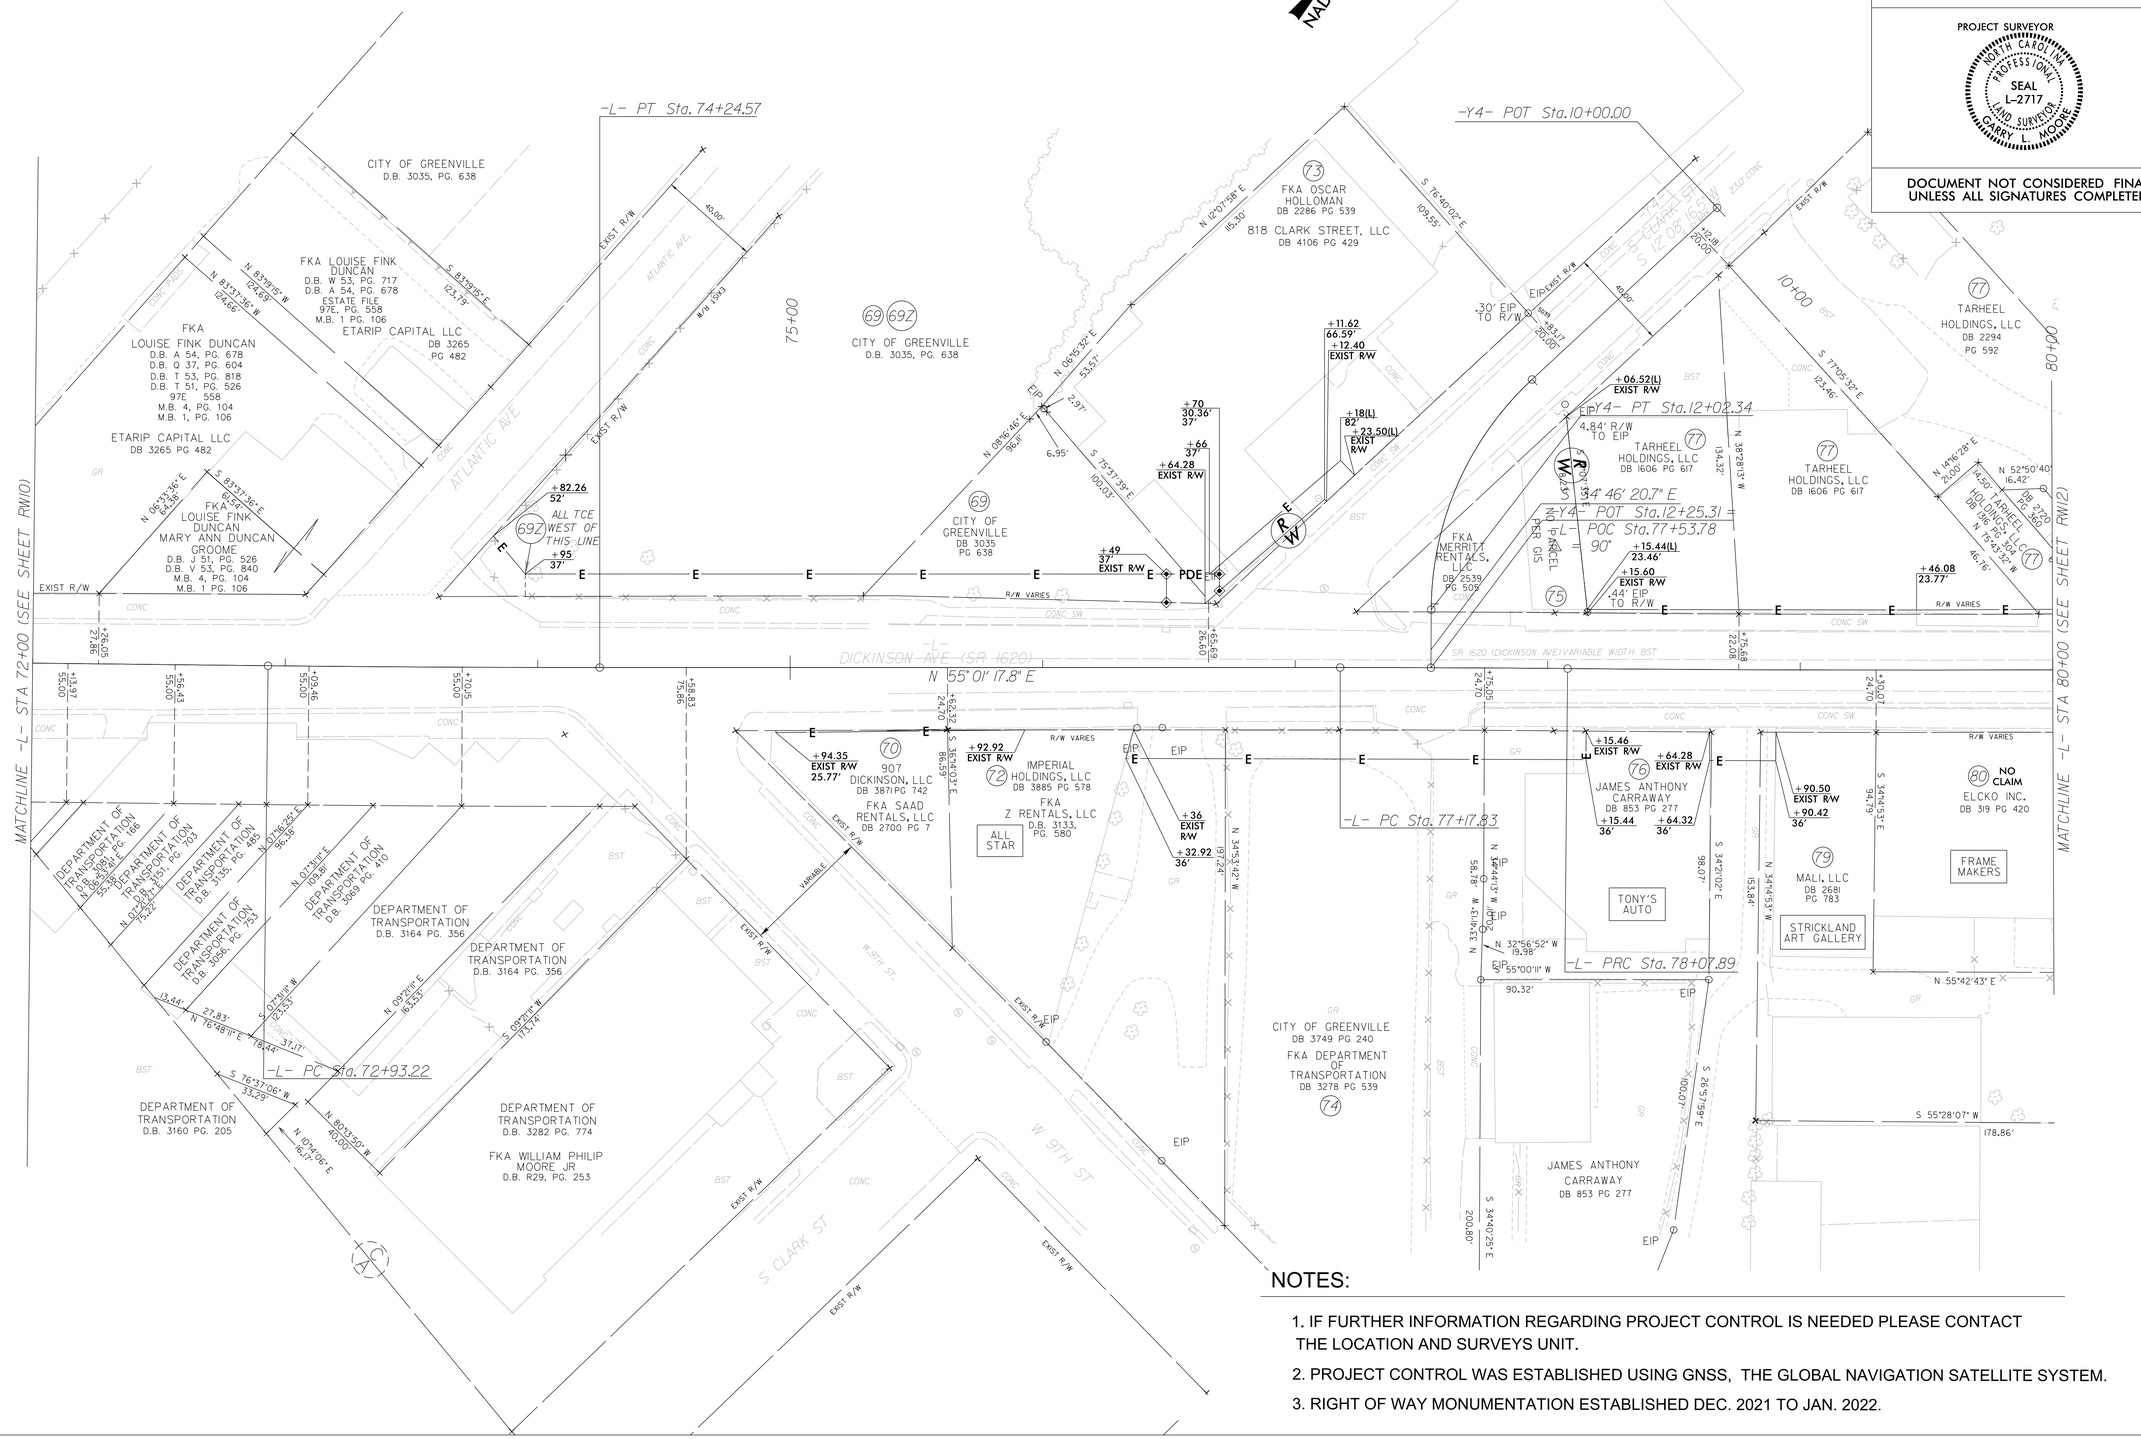

NOTES:

1. IF FURTHER INFORMATION REGARDING PROJECT CONTROL IS NEEDED PLEASE CONTACT THE LOCATION AND SURVEYS UNIT.
2. PROJECT CONTROL WAS ESTABLISHED USING GNSS, THE GLOBAL NAVIGATION SATELLITE SYSTEM.
3. RIGHT OF WAY MONUMENTATION ESTABLISHED DEC. 2021 TO JAN. 2022.

10-JAN-2022 15:02
U:\Projects\U5606\U5606_ls_psh11.dgn
t1emmons A1 RVA19107