SIGNING PLAN

PROJECT REFERENCE NO.	SHEET NO.
I-5943	SIGN-9

Developed by: Cyrus Mayfield

APPROVED: _____ 11/10/2021

DATE: _____

SEAL


DOCUMENT NOT CONSIDERED FINAL UNLESS ALL SIGNATURES COMPLETED

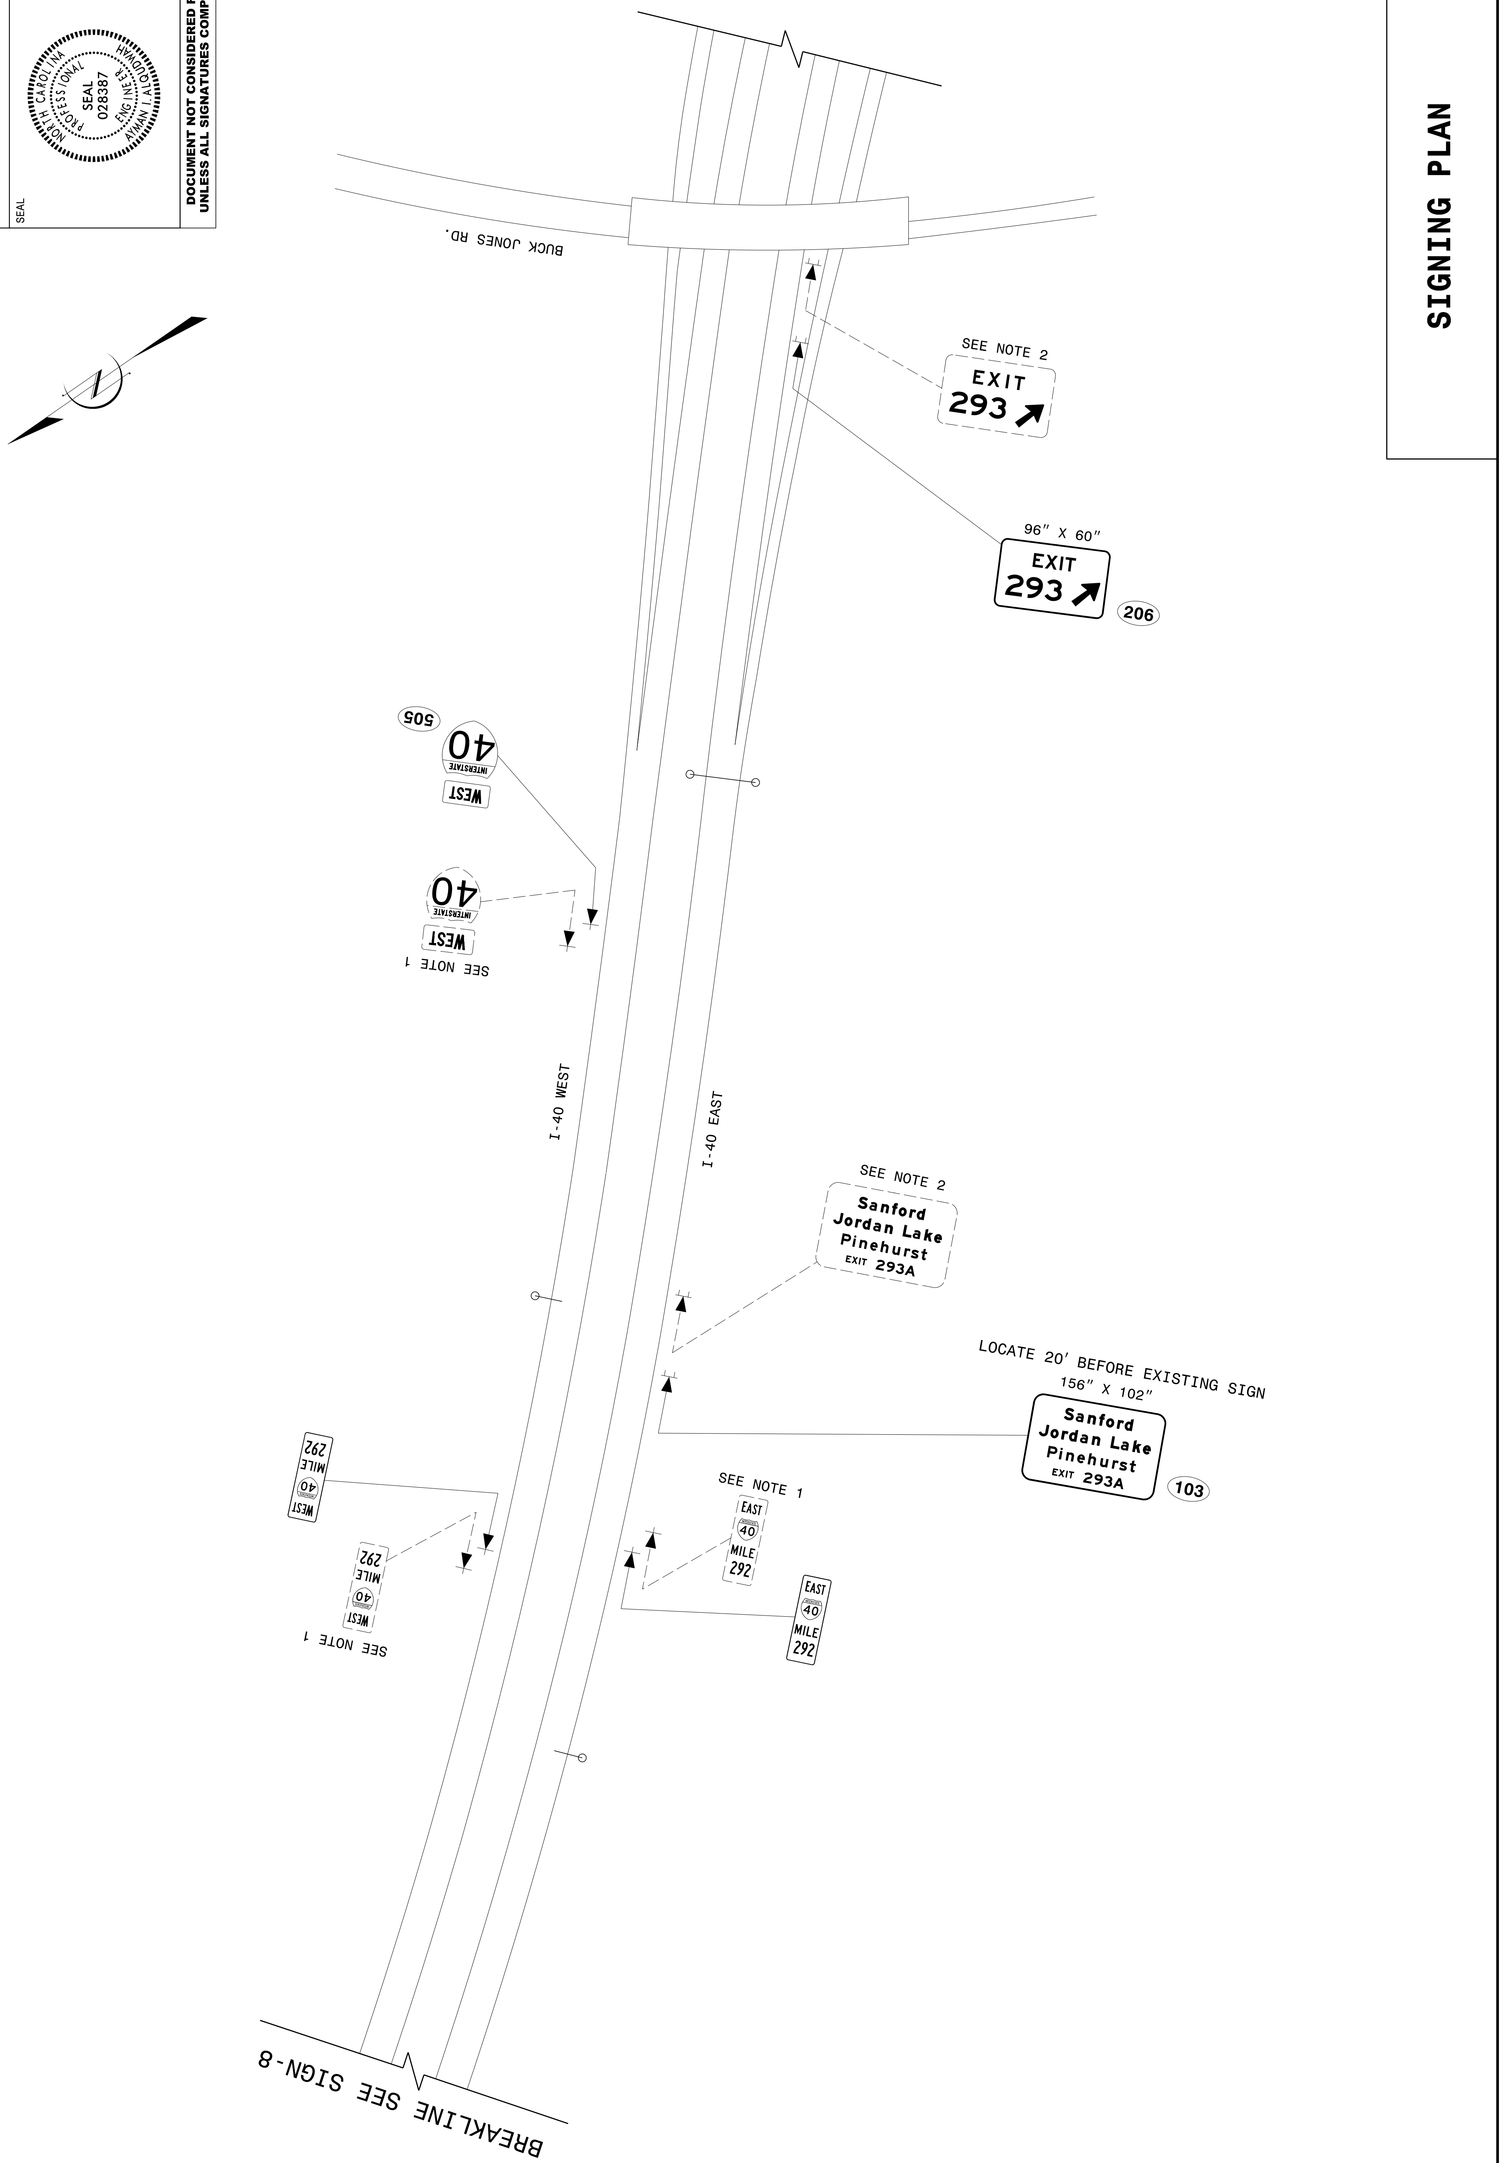

11/10/21
S:\SOUVEastern\Derrick\I-5943-SIGN-9.dgn
Hagerdbpeed