DocuSign Envelope ID: 35FCA917-EEBE-463E-A8C8-92FC7C460729

6/2/99

REVISIONS

PROJECT REFERENCE NO.	SHEET NO.
U-6223	RW06

Location and Surveys

JoynerKeeny, PLLC
1051 N. Winstead Avenue
Rocky Mount, NC 27804
252-977-3124
North Carolina Firm Number P-0551

I ,Stephen R. Wolfe, certify that the right of way and permanent easement monumentation for this project shown herein was completed under my direct and responsible charge from an actual survey made under my supervision; that all horizontal closures had a minimum ratio of precision of 1:10,000 (Class A). Field work was performed from 10MAY2021 to 20JUL2021, and all coordinates are based on NAD83/2011; That this survey was performed to meet the requirements of 21NCAC 56.1600 as applicable.

This 26th day of July, 2021.

DocuSigned by: Stephen Wolfe 27 July 2021
30B6875F3940446...

Professional Land Surveyor L-3259

PROJECT SURVEYOR

NORTH CAROLINA PROFESSIONAL SEAL L-3259 LAND SURVEYOR STEPHEN R. WOLFE

DOCUMENT NOT CONSIDERED FINAL UNLESS ALL SIGNATURES COMPLETED

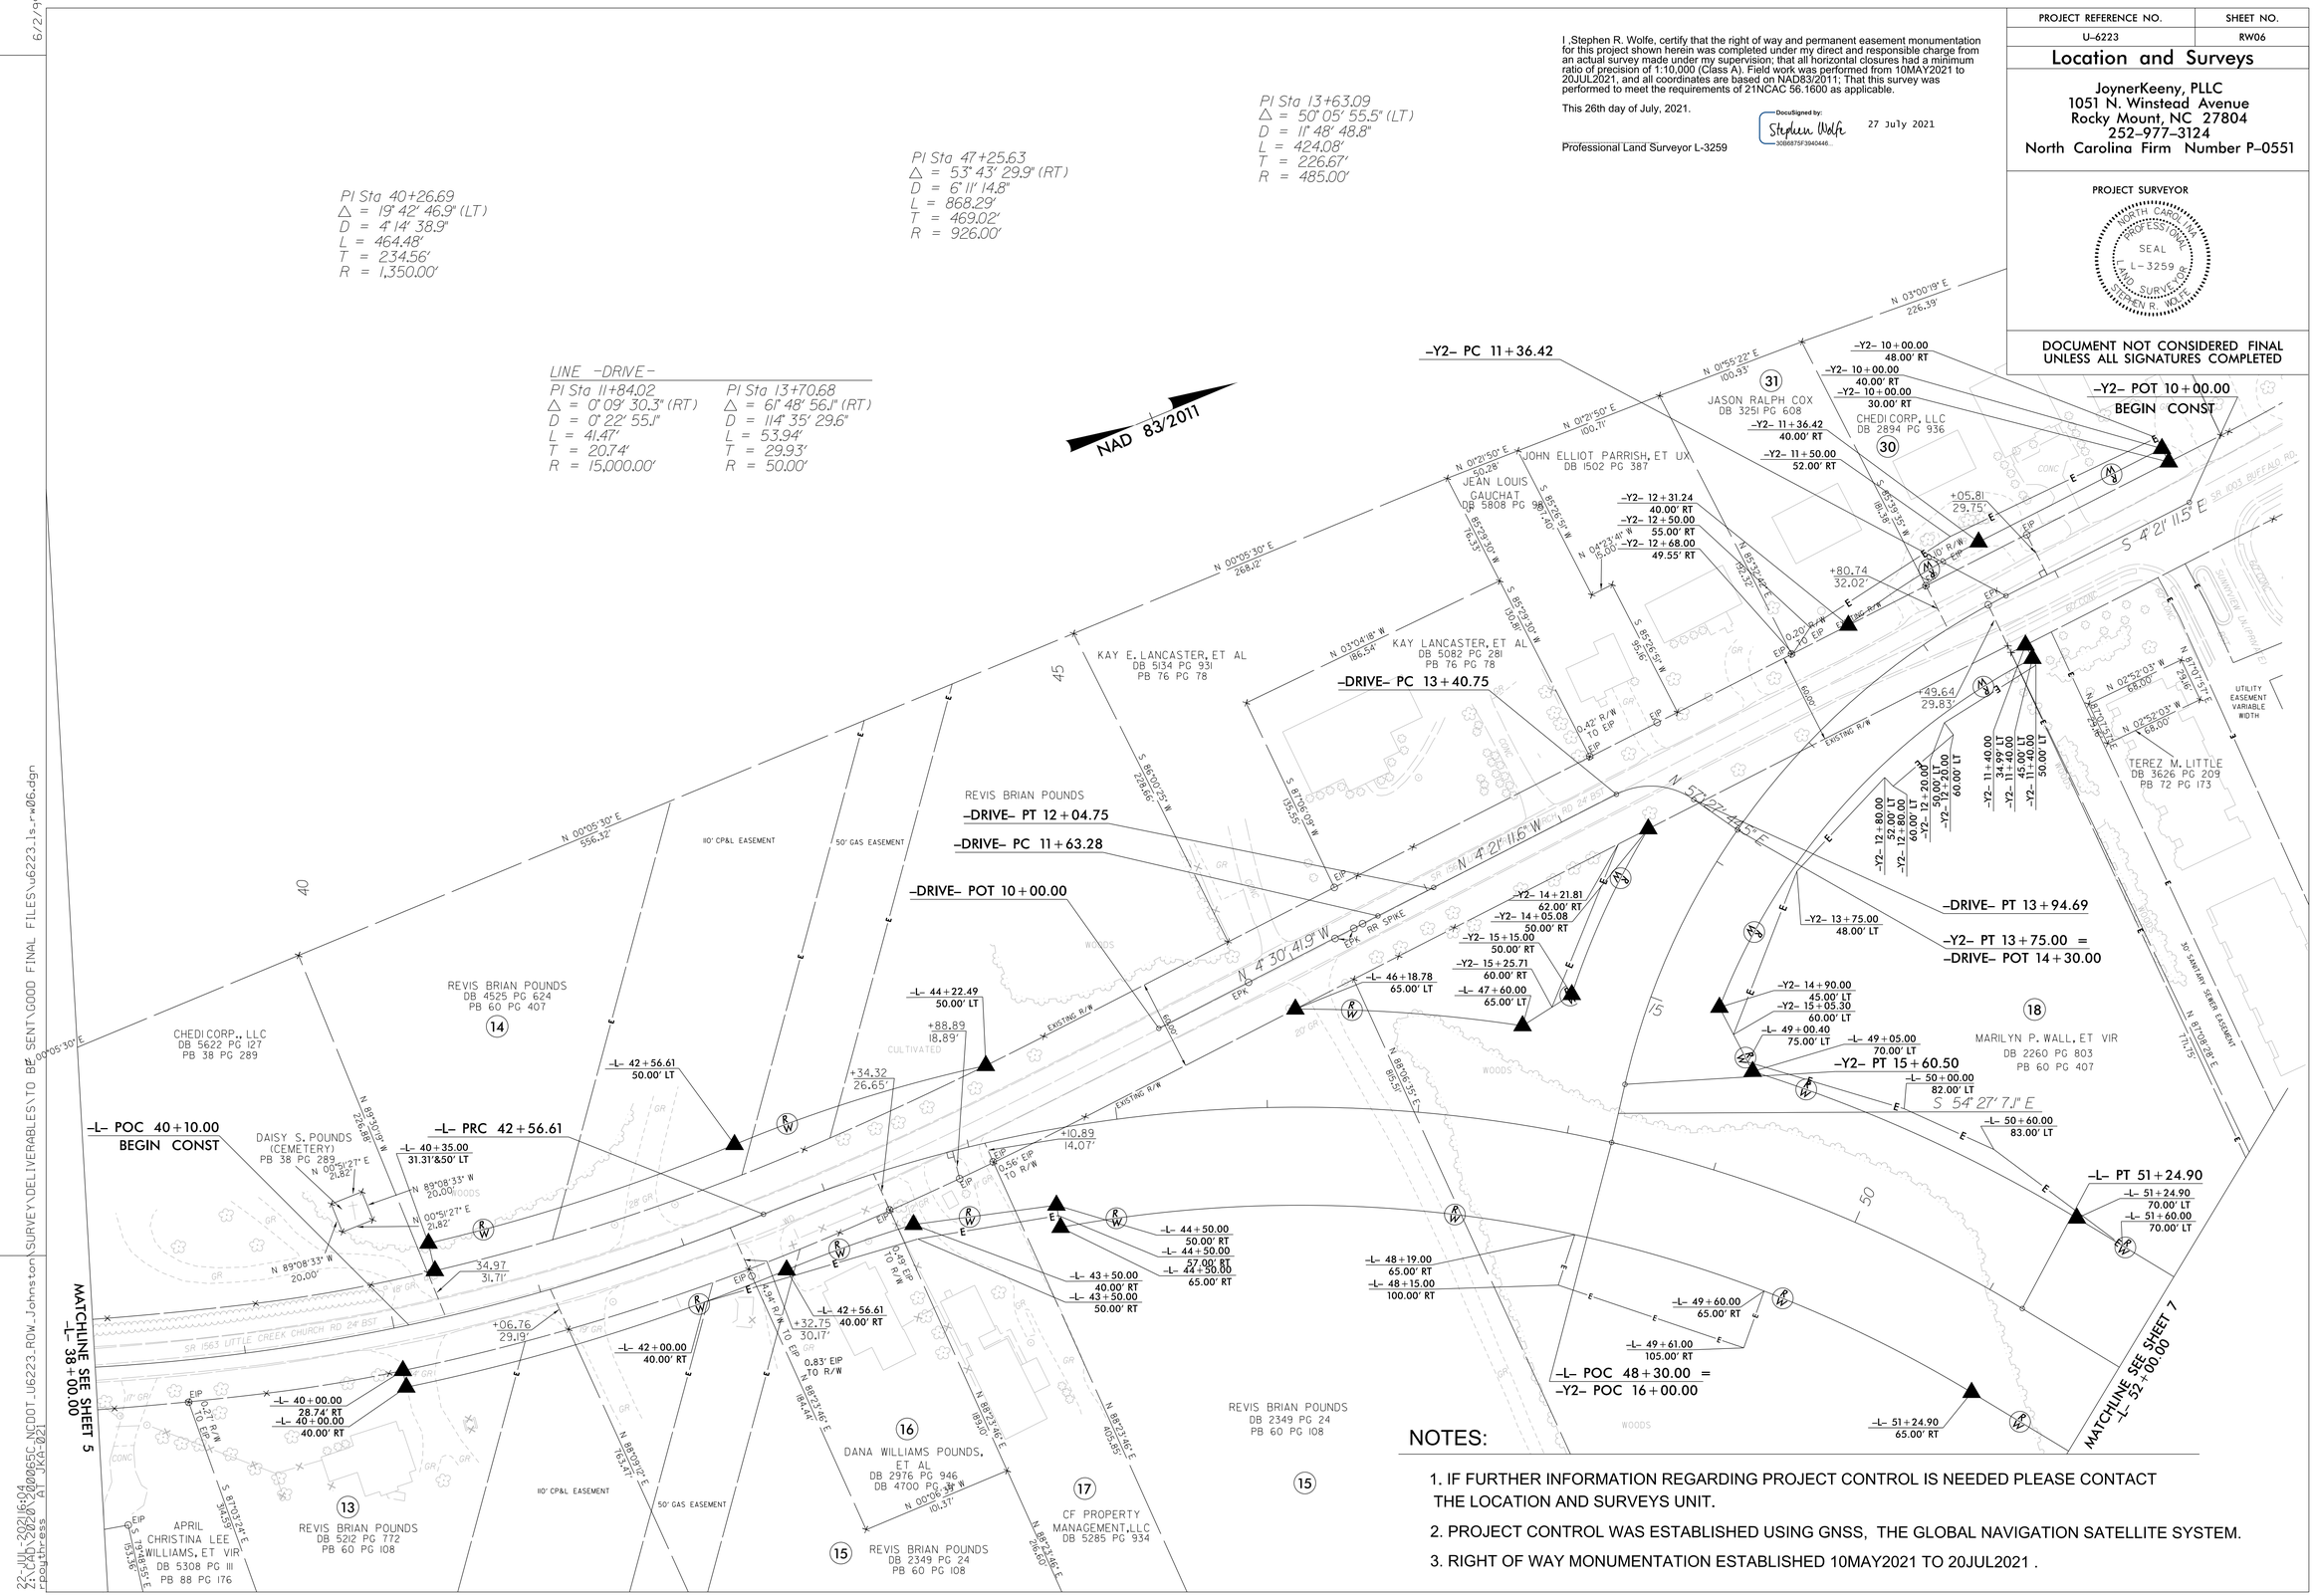

NOTES:

1. IF FURTHER INFORMATION REGARDING PROJECT CONTROL IS NEEDED PLEASE CONTACT THE LOCATION AND SURVEYS UNIT.
2. PROJECT CONTROL WAS ESTABLISHED USING GNSS, THE GLOBAL NAVIGATION SATELLITE SYSTEM.
3. RIGHT OF WAY MONUMENTATION ESTABLISHED 10MAY2021 TO 20JUL2021 .

22-JUL-2021 16:04
S:\Loc\2020\U6223\SURVEY\DELIVERABLES\TO BE SENT\GOOD FINAL FILES\u6223_ls_rw06.dgn
rpouthress AT JKA-021