DocuSign Envelope ID: 1C3D81CA-59BB-4AEB-BDF0-584252E6FB98

PROJECT REFERENCE NO.	SHEET NO.
I-5987B	RW13A

Location and Surveys

JoynerKeeny, PLLC
1051 N. Winstead Avenue
Rocky Mount, NC 27804
252-977-3124
North Carolina Firm Number P-0551

PROJECT SURVEYOR

NORTH CAROLINA PROFESSIONAL SEAL L-3259 LAND SURVEYOR STEPHEN R. WOLFE

DOCUMENT NOT CONSIDERED FINAL UNLESS ALL SIGNATURES COMPLETED

I ,Stephen R. Wolfe, certify that the right of way and permanent easement monumentation for this project shown herein was completed under my direct and responsible charge from an actual survey made under my supervision; that all horizontal closures had a minimum ratio of precision of 1:10,000 (Class A). Field work was performed from 12JUL2021 to 04JAN2022, and all coordinates are based on NAD83/2011; That this survey was performed to meet the requirements of 21NCAC 56.1600 as applicable.

This 14th day of February, 2022.

DocuSigned by: Stephen Wolfe 30B6875F3940446...

Professional Land Surveyor L-3259

NOTES:

1. IF FURTHER INFORMATION REGARDING PROJECT CONTROL IS NEEDED PLEASE CONTACT THE LOCATION AND SURVEYS UNIT.
2. PROJECT CONTROL WAS ESTABLISHED USING GNSS, THE GLOBAL NAVIGATION SATELLITE SYSTEM.
3. RIGHT OF WAY MONUMENTATION ESTABLISHED 12JUL2021 TO 04JAN2022.

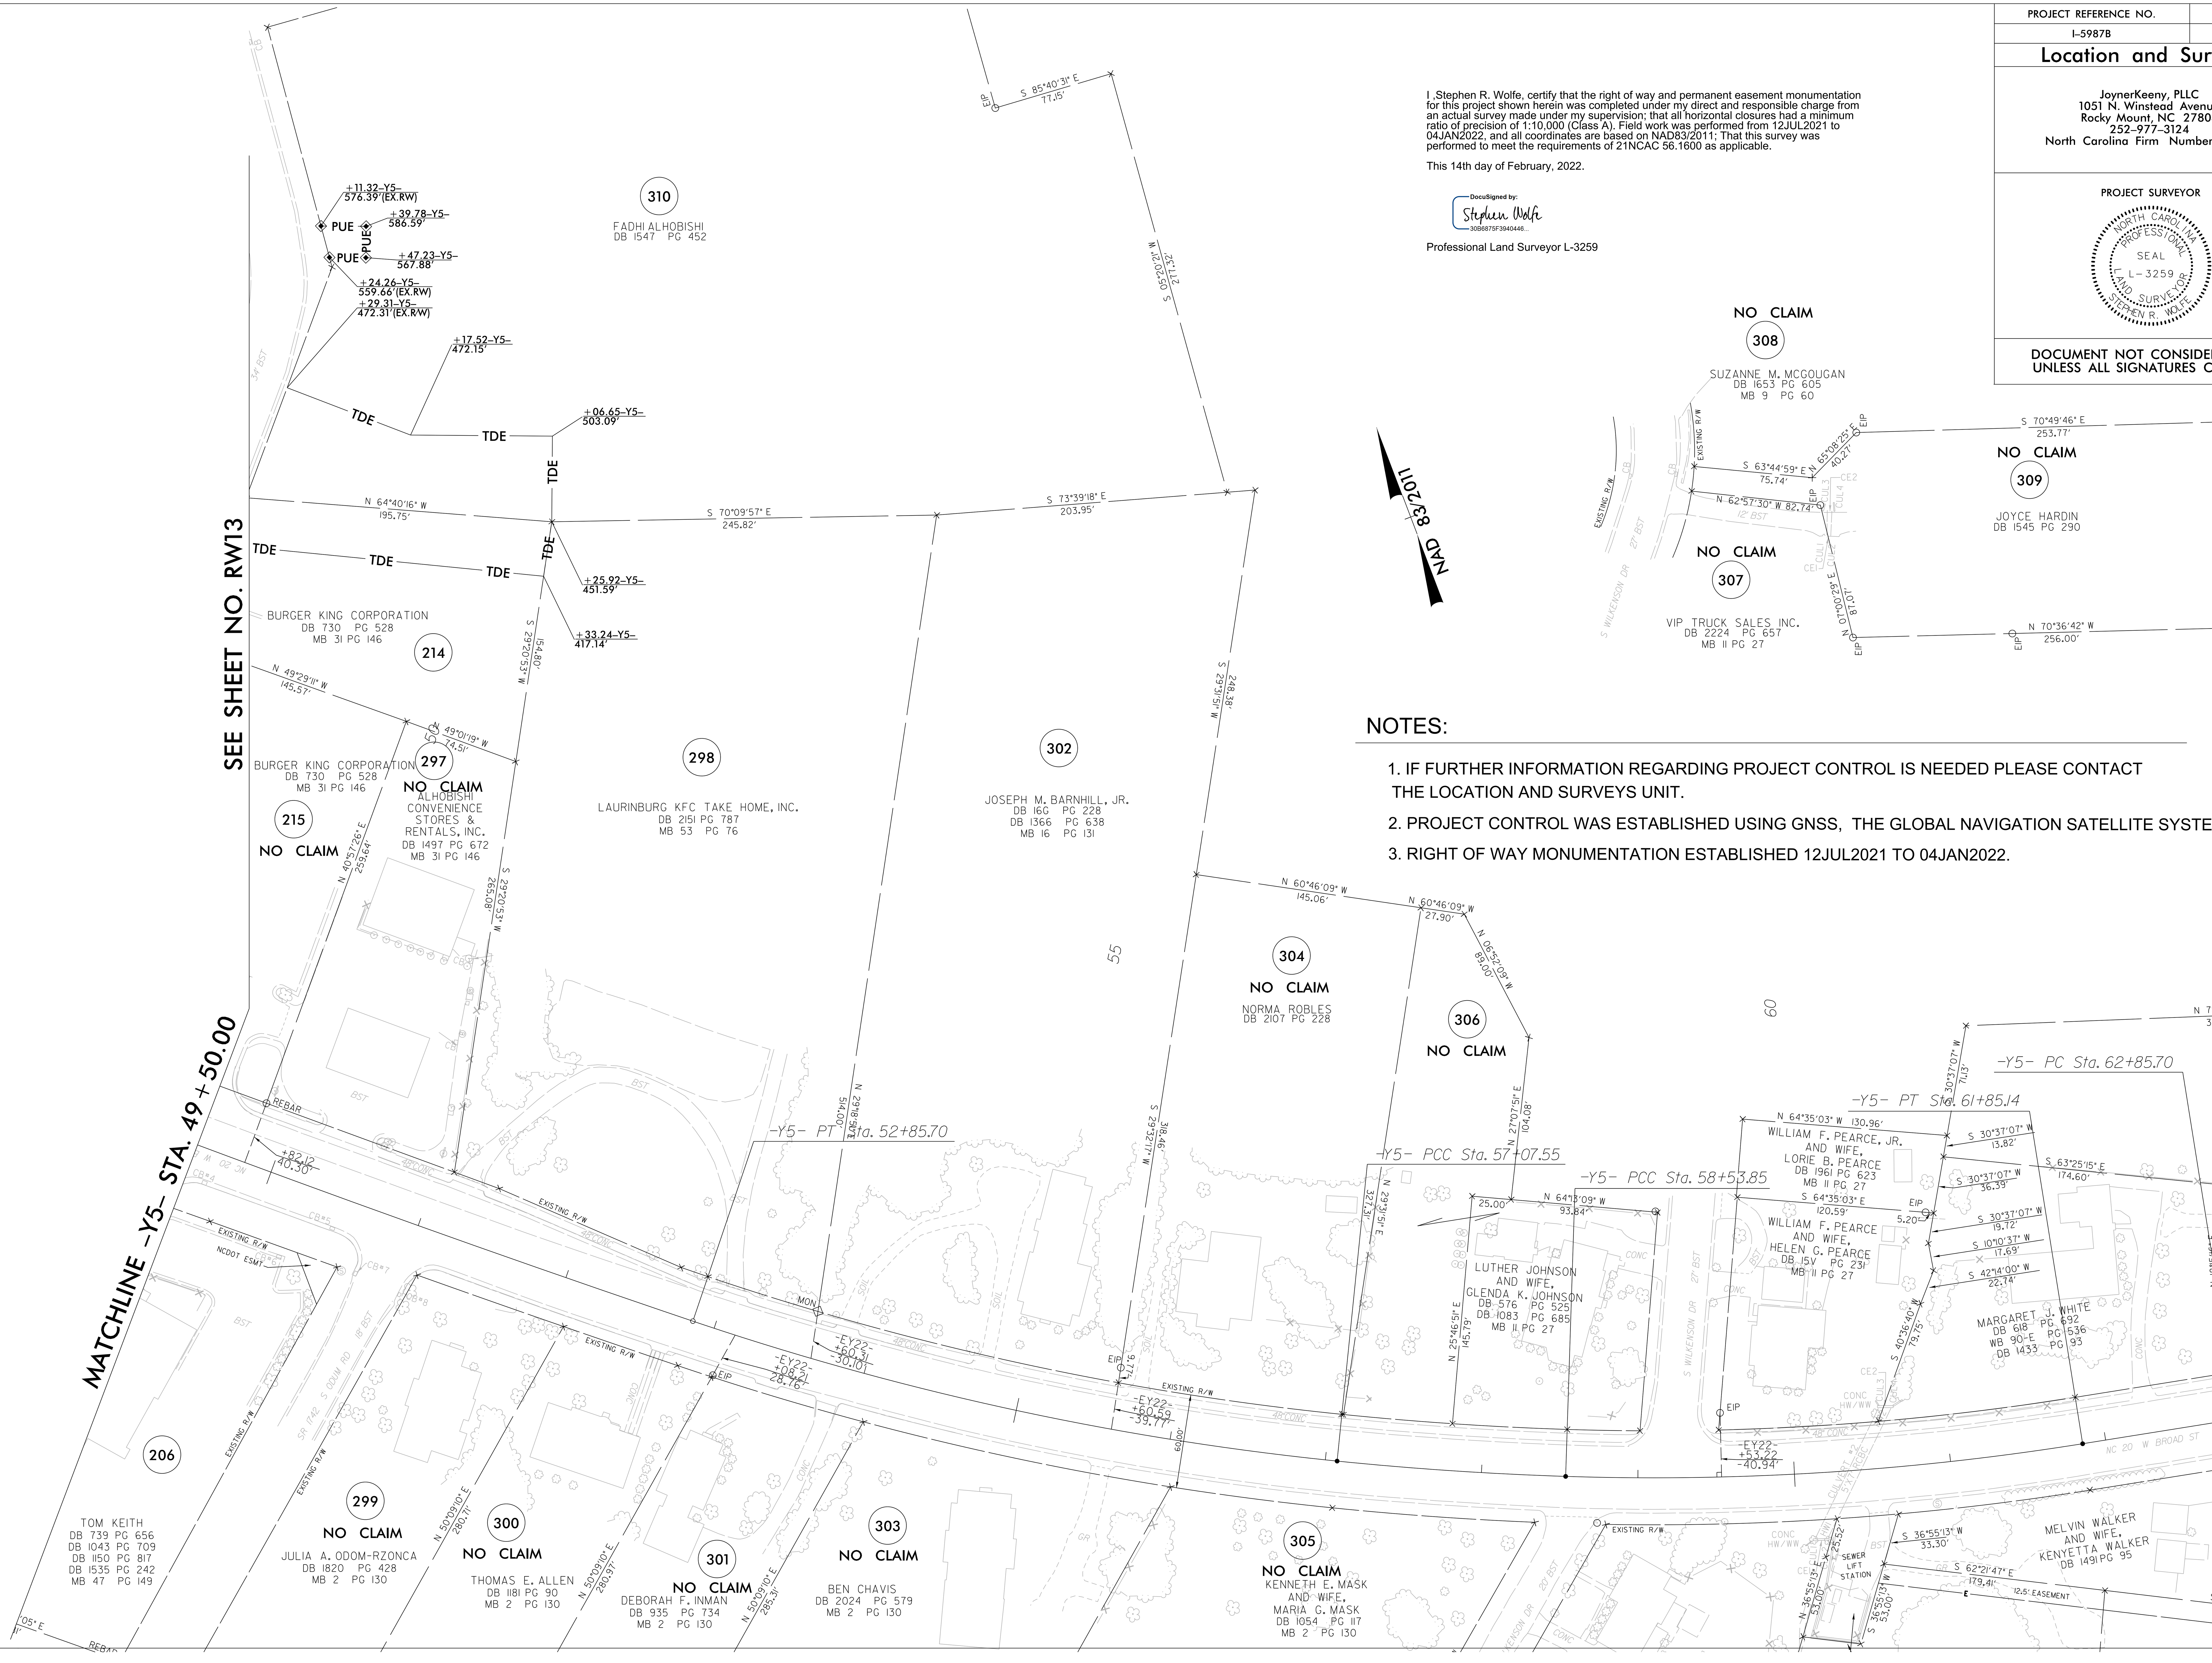

22-FEB-2022 14:28
Z:\CAD\2019\1900350_NCDOT_I5987B_RW\SURVEY\DGN\WORK\RW\RW SERIES SHEETS 220214\i5987b_ls_rw13A.dgn
jmatthews AT JKA-042

REVISIONS

6/2/99