PROJECT REFERENCE NO.	SHEET NO.
I-5987B	UO-8
THIS SHEET CORRESPONDS TO RDY-20	

UTILITIES BY OTHERS

ALL PROPOSED UTILITY WORK SHOWN ON THIS SHEET WILL BE DONE BY OTHERS. NO PAYMENT WILL BE MADE TO THE CONTRACTOR FOR PROPOSED UTILITY WORK SHOWN ON THIS SHEET.

Wooten
120 North Boylan Avenue • Raleigh, NC 27603-1423
(919) 828-0531 • thewootencompany.com
License Number: F-0115

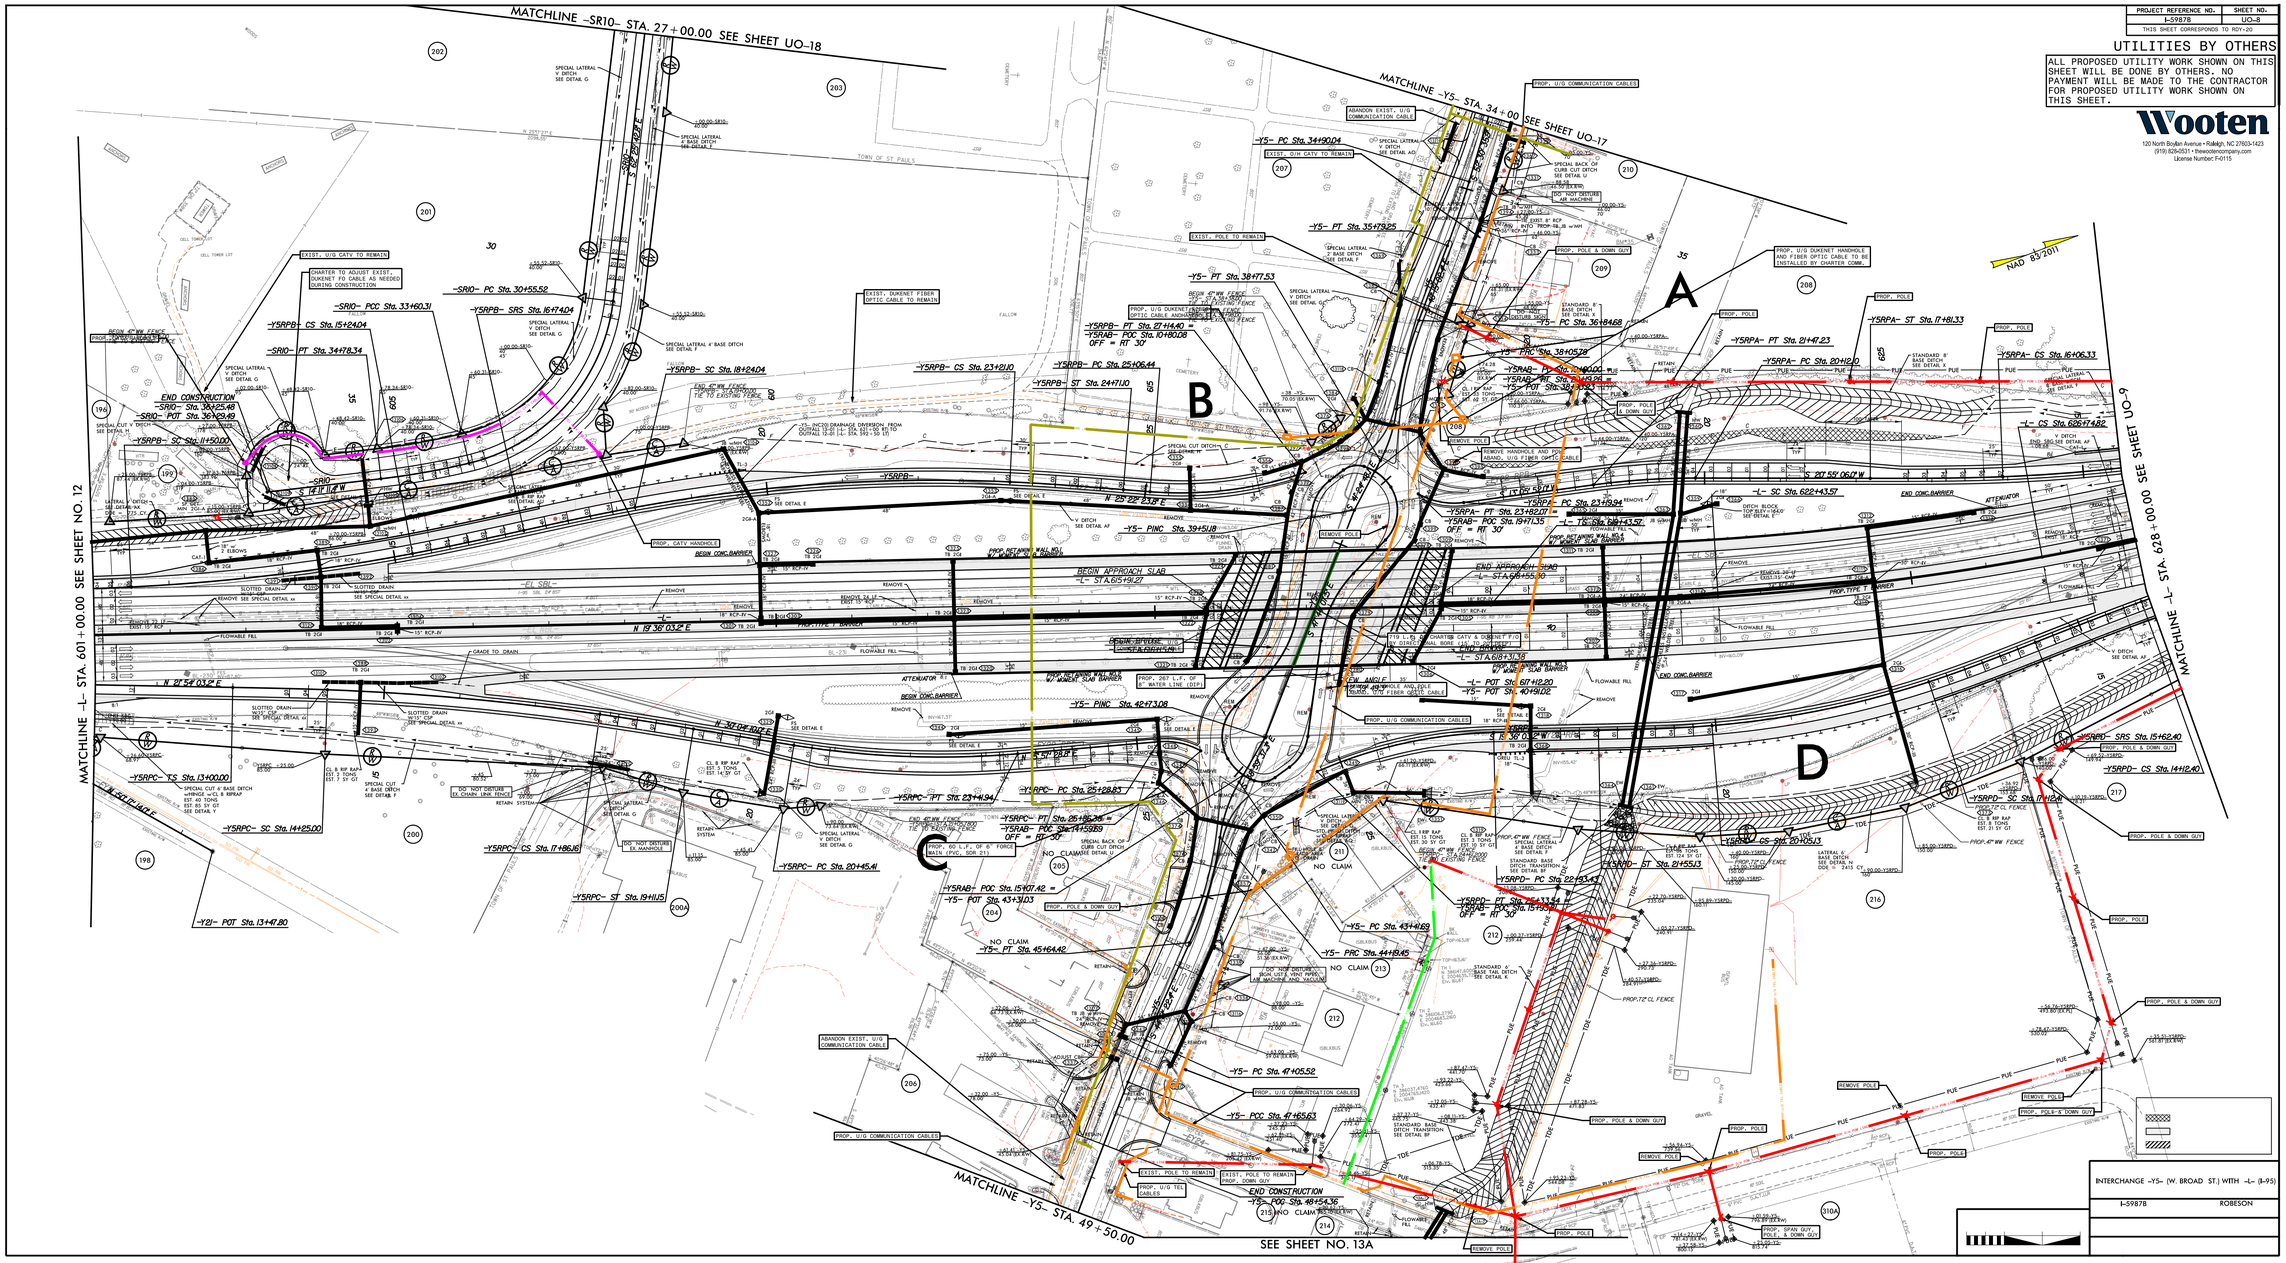
MATCHLINE -SR10- STA. 27+00.00 SEE SHEET UO-18
MATCHLINE -Y5- STA. 34+00 SEE SHEET UO-17
MATCHLINE -L- STA. 601+00.00 SEE SHEET NO. 12
MATCHLINE -L- STA. 628+00.00 SEE SHEET UO-9
MATCHLINE -Y5- STA. 49+50.00
SEE SHEET NO. 13A
A
B
C
D
NAD 83/2011
END CONSTRUCTION
BEGIN CONSTRUCTION
NO CLAIM
BEGIN APPROACH SLAB
END APPROACH SLAB
END CONC.BARRIER
BEGIN CONC.BARRIER
ATTENUATOR
PROP. TYPE I BARRIER
PROP. RETAINING WALL #5
W/ MOMENT SLAB BARRIER
PROP. U/G COMMUNICATION CABLES
PROP. POLE & DOWN GUY
PROP. POLE
REMOVE POLE
PROP. SPAN GUY, POLE, & DOWN GUY
PROP. POLE & DOWN GUY
PROP. 72 CL FENCE
PROP. 47 WW FENCE
EXIST. POLE TO REMAIN
EXIST. U/G CATV TO REMAIN
ABANDON EXIST. U/G COMMUNICATION CABLE
CHARTER TO ADJUST EXIST. DUKENET FO CABLE AS NEEDED DURING CONSTRUCTION
EXIST. DUKENET FIBER OPTIC CABLE TO REMAIN
PROP. U/G DUKENET HANDHOLE AND FIBER OPTIC CABLE TO BE INSTALLED BY CHARTER COMM.
REMOVE HANDHOLE AND FIBER OPTIC CABLE
-Y5- PC Sta. 34+90.04
-Y5- PT Sta. 35+79.25
-Y5- PT Sta. 38+77.53
-Y5- PC Sta. 36+84.68
-Y5- PRC Sta. 38+05.78
-Y5- PC Sta. 43+41.63
-Y5- PRC Sta. 44+18.45
-Y5- PC Sta. 47+05.52
-Y5- PCC Sta. 47+65.63
-Y5- PINC Sta. 39+51.18
-Y5- PINC Sta. 42+73.08
-Y5- PC Sta. 25+28.83
-Y5- PT Sta. 23+41.94
-Y5- POT Sta. 67+12.20
-Y5- POT Sta. 40+59.02
-Y5- POT Sta. 43+31.03
-Y5- PT Sta. 45+64.42
-Y5- POC Sta. 48+54.36
-L- SC Sta. 622+43.57
-L- PC Sta. 626+13.57
-L- CS Sta. 626+74.82
-L- POT Sta. 617+12.20
-L- STA. 616+31.58
-L- STA. 615+19.27
-L- STA. 615+49.50
-SR10- PC Sta. 30+55.52
-SR10- PCC Sta. 33+60.31
-SR10- PT Sta. 34+78.34
-SR10- POT Sta. 36+29.49
-SR10- Sta. 36+25.48
-Y5RPB- SRS Sta. 16+74.04
-Y5RPB- CS Sta. 15+24.04
-Y5RPB- SC Sta. 11+50.00
-Y5RPB- CS Sta. 23+92.10
-Y5RPB- SC Sta. 18+24.04
-Y5RPB- PT Sta. 27+14.40
-Y5RAB- POC Sta. 10+80.08
OFF = RT 30'
-Y5RPA- PT Sta. 21+47.23
-Y5RPA- PC Sta. 20+12.10
-Y5RPA- CS Sta. 16+06.33
-Y5RPA- ST Sta. 17+81.33
-Y5RPA- PT Sta. 23+82.01
-Y5RAB- POC Sta. 19+71.35
OFF = RT 30'
-Y5RPA- PC Sta. 21+19.94
-Y5RPD- SRS Sta. 15+62.40
-Y5RPD- CS Sta. 14+12.40
-Y5RPD- SC Sta. 17+12.40
-Y5RPD- ST Sta. 21+55.13
-Y5RPD- CS Sta. 20+05.13
-Y5RPD- PC Sta. 22+93.45
-Y5RPD- PT Sta. 25+33.44
-Y5RAB- POC Sta. 15+95.41
OFF = RT 30'
-Y5RPC- PC Sta. 20+45.41
-Y5RPC- ST Sta. 19+11.15
-Y5RPC- CS Sta. 17+86.16
-Y5RPC- SC Sta. 14+25.00
-Y5RPC- TS Sta. 13+00.00
-Y5RPC- PT Sta. 23+41.94
-Y5RPC- PTT Sta. 25+86.26 =
-Y5RAB- POC Sta. 14+55.89
OFF = RT 30'
-Y5RAB- POC Sta. 15+07.42 =
-Y5- POT Sta. 43+31.03
-Y21- POT Sta. 13+47.80
