| PROJECT REFERENCE NO. | SHEET NO. |
|---|---|
| I-5987B | UO-10 |

THIS SHEET CORRESPONDS TO RDY-20

# UTILITIES BY OTHERS

ALL PROPOSED UTILITY WORK SHOWN ON THIS SHEET WILL BE DONE BY OTHERS. NO PAYMENT WILL BE MADE TO THE CONTRACTOR FOR PROPOSED UTILITY WORK SHOWN ON THIS SHEET.


Wooten
120 North Boylan Avenue • Raleigh, NC 27603-1423
(919) 828-0531 • thewootencompany.com
License Number: F-0115


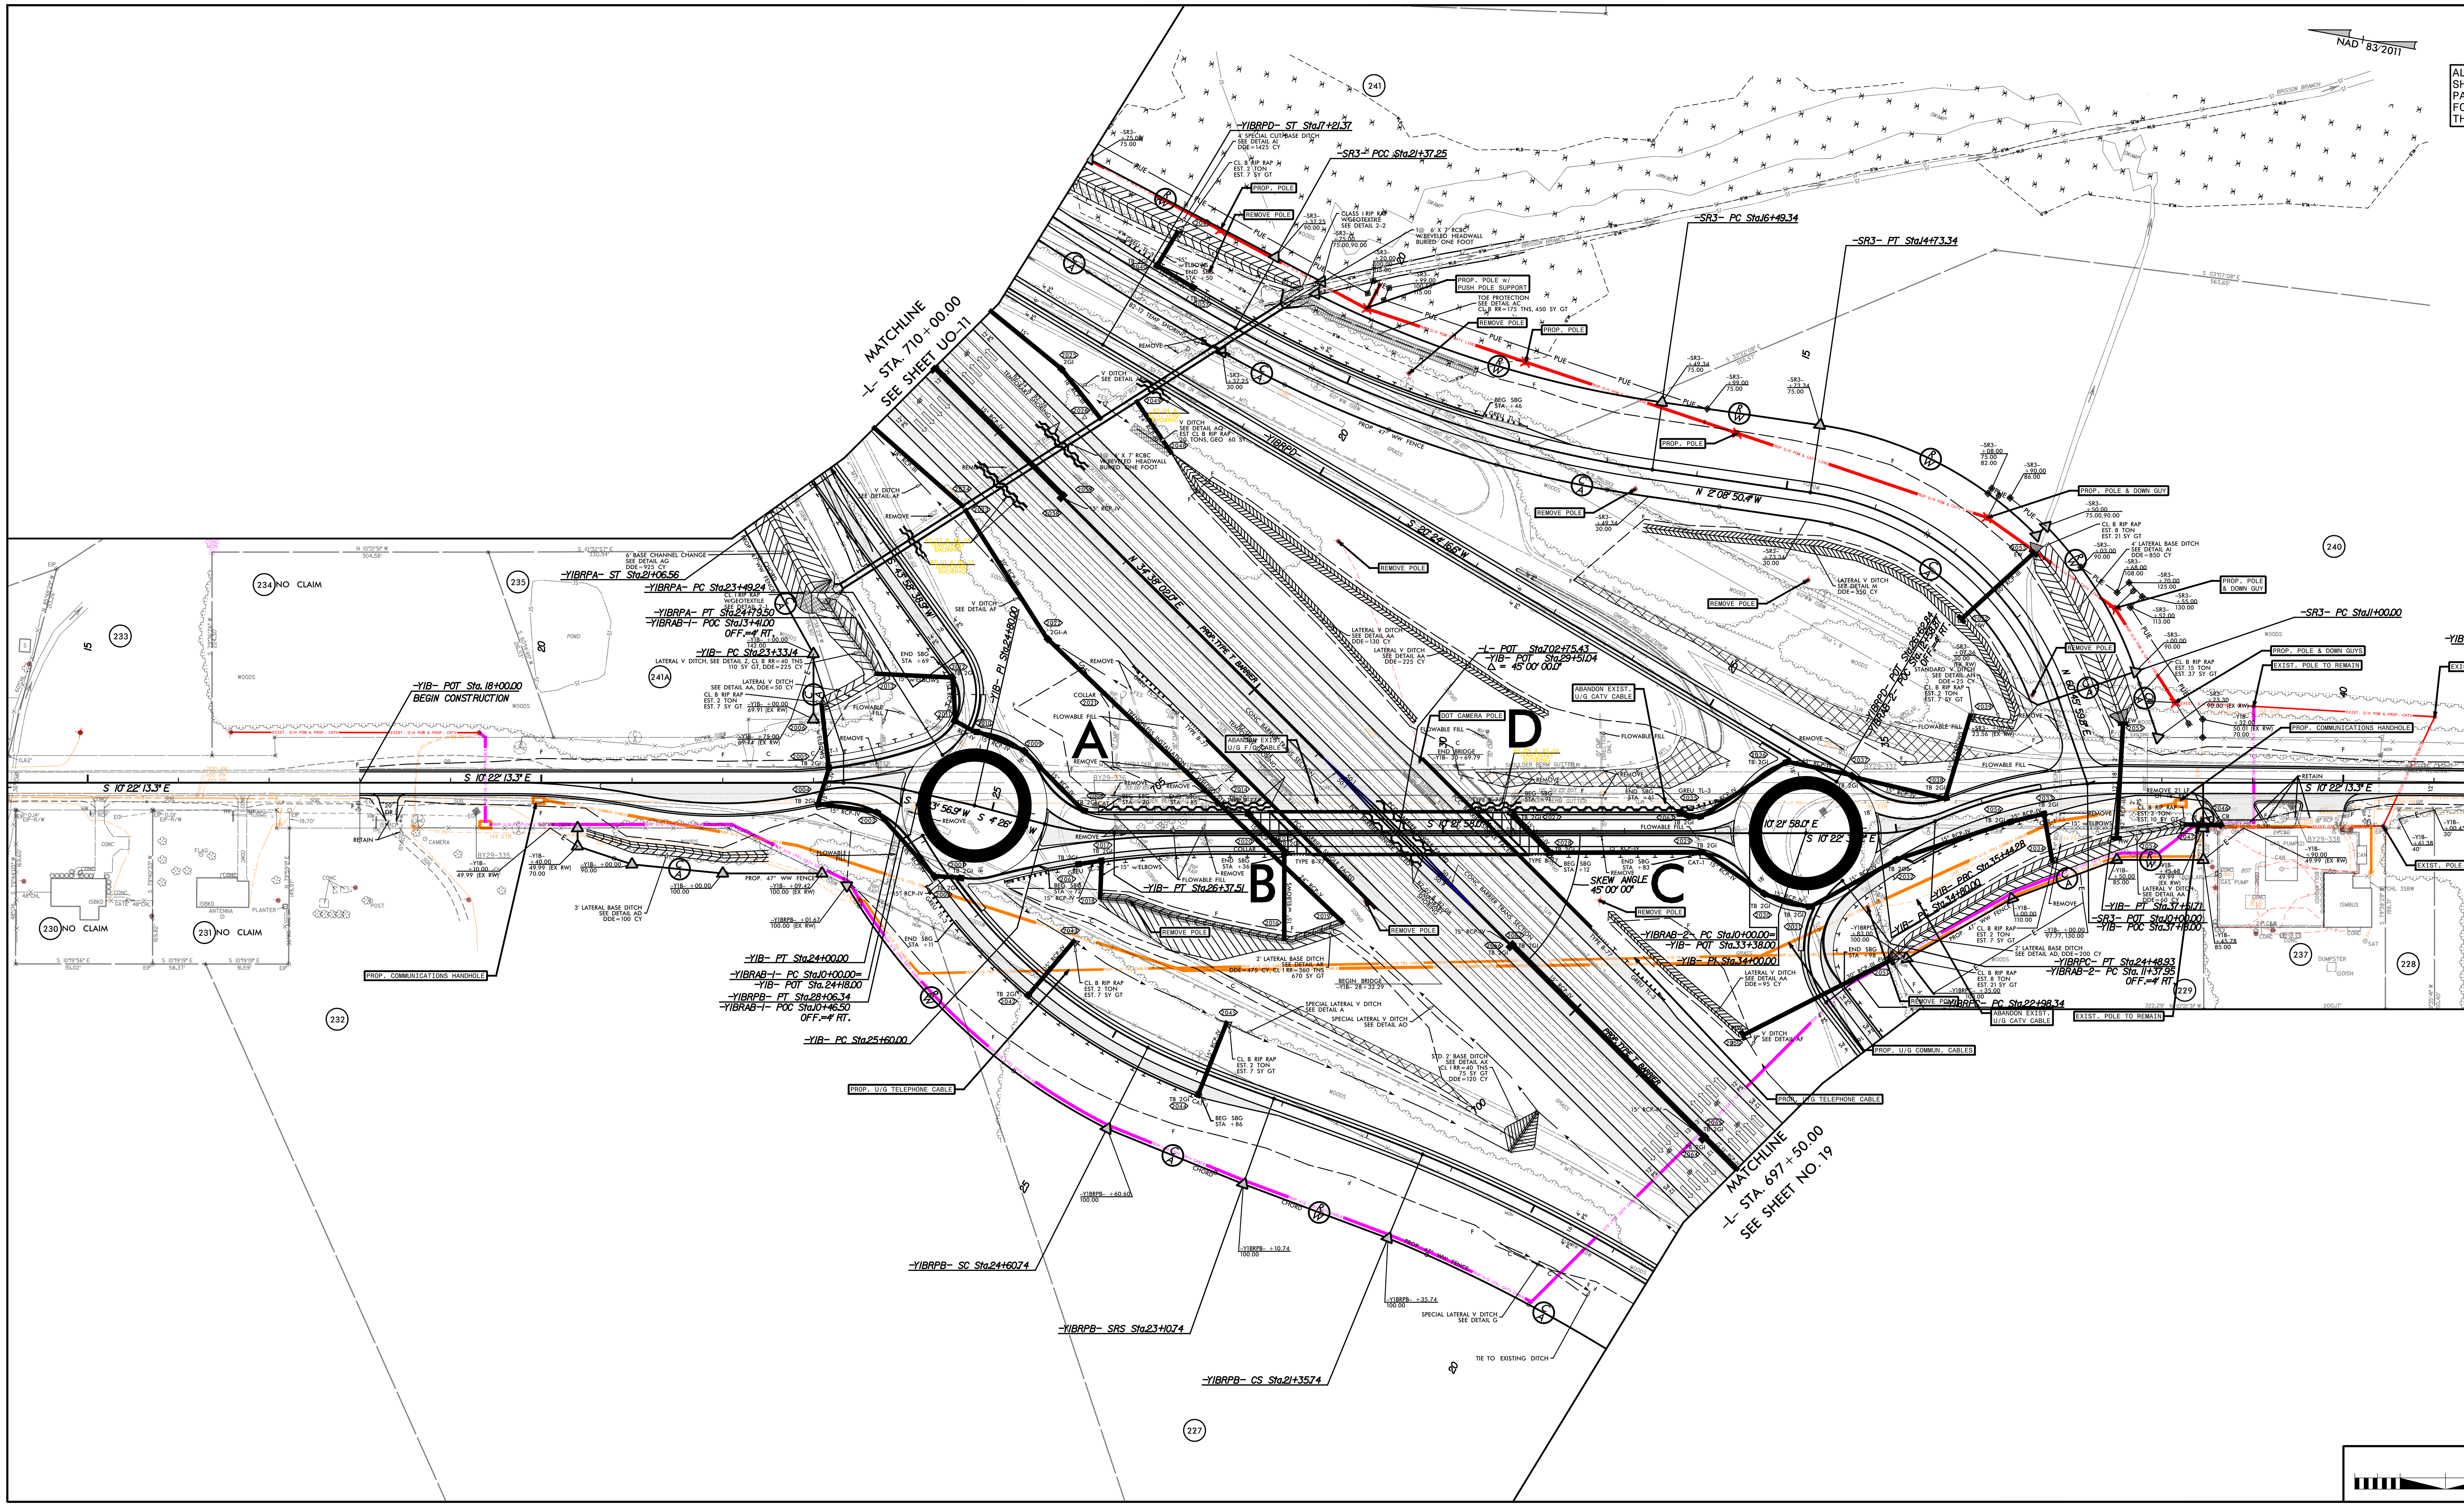


LEGEND

- PROPOSED PAVEMENT REMOVAL
- PROPOSED PAVED SHOULDER
- PROPOSED APPROACH SLAB
- PROPOSED TEMPORARY SHORING

| |
|---|
| FOR DITCH DETAILS SEE SHEETS D-1 THRU D-3 |
| FOR -L- PROFILE SEE SHEET 65 |
| FOR -Y1B- PROFILE SEE SHEETS 90 & 91 |
| FOR -Y1BRPA- PROFILE SEE SHEET 92 |
| FOR -Y1BRPB- PROFILE SEE SHEETS 92 & 93 |
| FOR -Y1BRPC- PROFILE SEE SHEET 93 |
| FOR -Y1BRPD- PROFILE SEE SHEET 94 |
| FOR -Y1BRAB1- PROFILE SEE SHEET 91 |
| FOR -Y1BRAB- PROFILE SEE SHEET 91 |
| FOR -SR3- PROFILE SEE SHEETS 98 & 99 |
| FOR INTERSECTION DETAILS SEE SHTS. 2B-2 & 2B-3 |
| FOR DETOURS SEE SHTS. 2B-4 & 2B-5 |
| FOR STRUCTURE PLANS SEE SHEETS S-1 THRU S-? |
| FOR TEMPORARY PROFILE FOR RAMPS -Y1BRPB- & -Y1BRPC- SEE SHEET 105 |