09/08/99

TIP PROJECT: A–0009CA

CONTRACT: C204731

CULVERTS

STATE OF NORTH CAROLINA
DIVISION OF HIGHWAYS

GRAHAM COUNTY

STATE	STATE PROJECT REFERENCE NO.	SHEET NO.	TOTAL SHEETS
N.C.	A–0009CA		

STATE PROJ. NO.	F. A. PROJ. NO.	DESCRIPTION
32572.1.FS10	APD–0074(178)	PE
32572.2.13	0143012	ROW
32572.2.16	UNASSIGNED	UTIL.
32572.3.13	0129007	CONST.

LOCATION: UPGRADE US 129 FROM SOUTH OF SR 1275 (FIVE POINTS ROAD) TO NC 143 AND UPGRADE NC 143 FROM US 129 TO SR 1223 (BEECH CREEK ROAD)

TYPE OF WORK: GRADING, PAVING, DRAINAGE, CULVERTS, RETAINING WALLS, AND SIGNALS

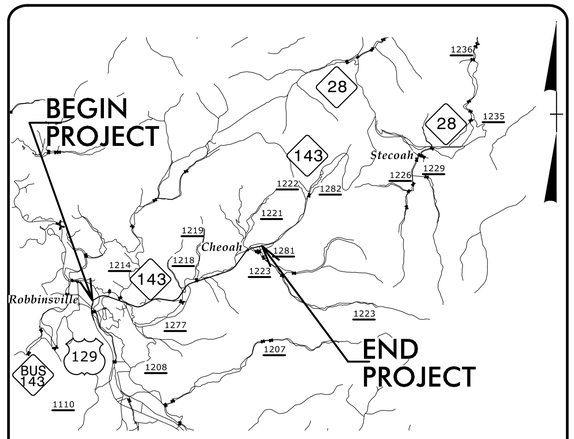

VICINITY MAP

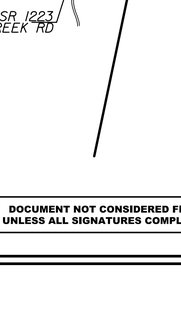

END CONSTRUCTION
–Y1– STA. 36+70.00

END TIP PROJECT A–0009CA
–L– STA. 208+00.00

BEGIN TIP PROJECT A–0009CA
–L– STA. 10+20.02

BEGIN CULVERT –L– STA. 194+98.34
END CULVERT –L– STA. 195+33.66

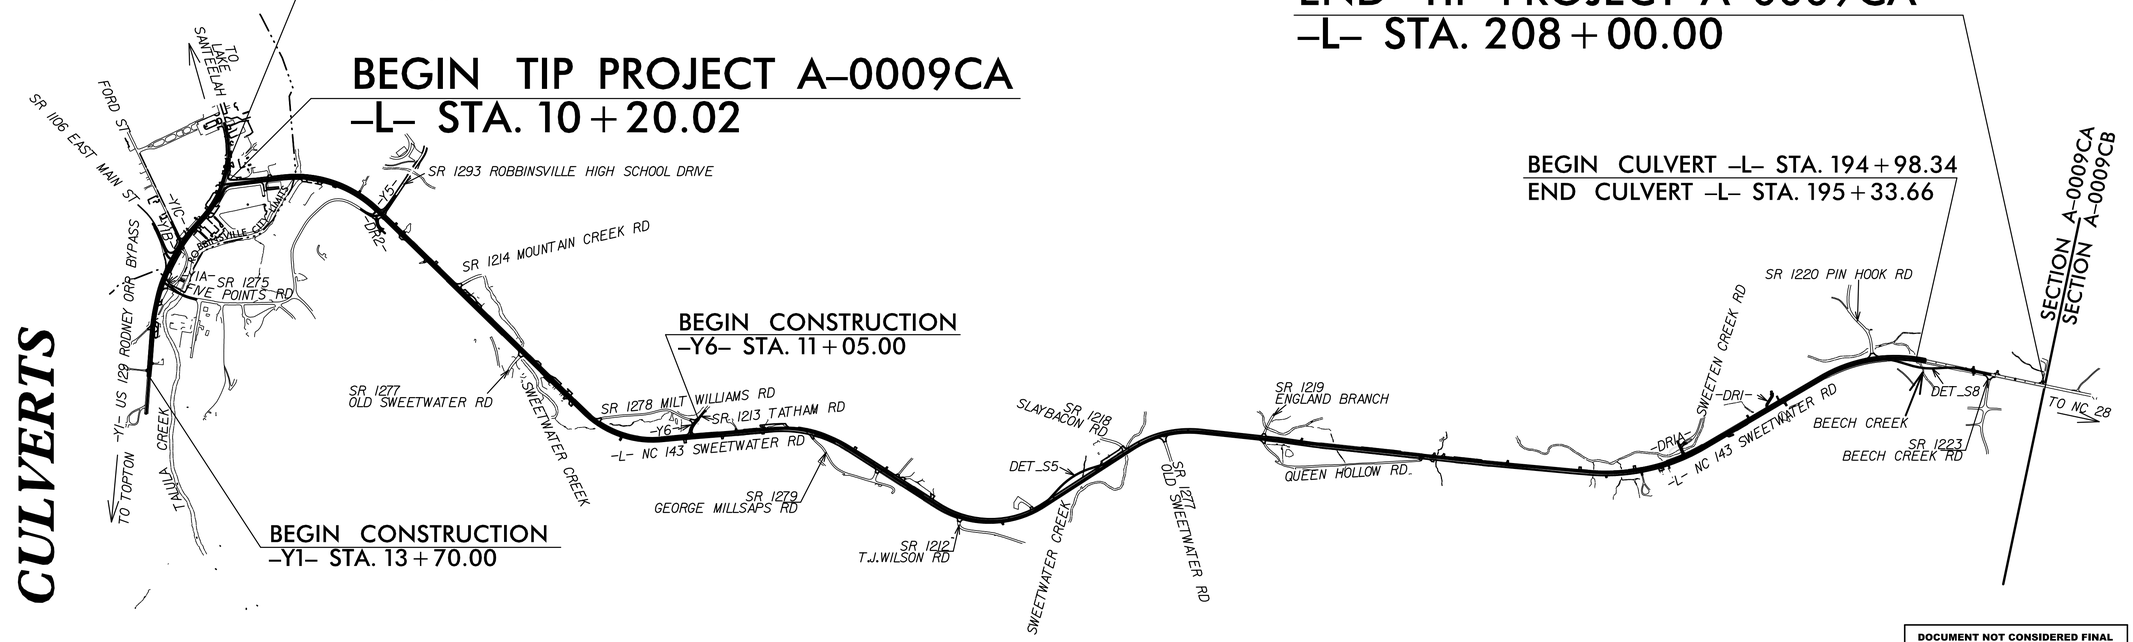

DOCUMENT NOT CONSIDERED FINAL UNLESS ALL SIGNATURES COMPLETED

DESIGN DATA

ADT 2019 = 6300
ADT 2045 = 8800
K = 11 %
D = 57.5%
T = 7 % *

V = 50MPH – BEGIN PROJECT TO FIVE POINTS RD
60MPH – FIVE POINTS RD TO END OF PROJECT

* TTST = 2% DUAL = 5%
FUNC CLASS = RURAL ARTERIAL
REGIONAL TIER

PROJECT LENGTH

LENGTH ROADWAY TIP PROJECT A–0009CA	=	3.720 MILES
LENGTH STRUCTURE TIP PROJECT A–0009CA	=	0.007 MILES
TOTAL LENGTH TIP PROJECT A–0009CA	=	3.727 MILES

NCDOT CONTACT: WANDA H. AUSTIN, PE

PLANS PREPARED BY:	*PLANS PREPARED FOR:*
TGS ENGINEERS 201 W. MARION ST SHELBY, NC 28150 PH (704) 476-0003 CORP. LICENSE NO.: C-0275	NORTH CAROLINA DEPARTMENT OF TRANSPORATION DIVISION 14 252 Webster Rd Sylva, NC 28779
LETTING DATE: AUGUST 16, 2022	MARC CHEEK, PE *STRUCTURES DESIGN ENGINEER*
2018 STANDARD SPECIFICATIONS	

STRUCTURES DESIGN ENGINEER

NORTH CAROLINA PROFESSIONAL SEAL 20125 ENGINEER MARSHALL B. CHEEK, JR.
Marshall B. Cheek, Jr.
5FBCC2F3A4DC413...
7/14/2022 | 10:58 AM EDT

7/14/2022
$$$