DocuSign Envelope ID: 228E0C76-D27D-446B-948C-0CB30D7BF98B

PROJECT REFERENCE NO.	SHEET NO.
U-5724	RW05

Location and Surveys

New Bern, North Carolina 28562 Phone: (252) 631-5115
Middlesboro, Kentucky 40965 Phone: (606) 248-6600
Asheville, North Carolina 28806 Phone: (828) 253-2796
Charlotte, North Carolina 28217 Phone: (704) 357-0488
Vaughn & Melton Consulting Engineers

I, Terry K. Wheeler, a Professional Land Surveyor in the state of North Carolina hereby certify to the best of my knowledge and belief that the following work (Items) (Base map Compilation, R/W Staking) performed under my responsible charge meet NCDOT Survey Standards as directed in the NCDOT Location & Surveys guidelines and procedures.

I further certify that the data compiled come from available surveys/mapping performed by others and provided to me by NCDOT and do not certify to the accuracy or quality of the individual data sources.

I further certify that the right of way and permanent easement points shown herein and outlined in the tables shown (non (local) coordinates, station/offset) have been checked and are accurate representations of the right of way and permanent easement points depicted on the corresponding highway plans. I also certify that the right of way and permanent easement points shown herein have been field monumented under my supervision from existing survey control provided by others; that the depicted property data shown herein were surveyed by others and these monuments denote the right of way and easement boundaries at the time of staking which may be subject to change due to right of way revisions (See deeds for final determination).

Witness my original signature, registration number and seal this 6th day of December, 2019.

DocuSigned by: Terry Wheeler
409D4319 30F D4ED...
Seal

12/6/2019

FALLIN PROPERTIES/LOWES LLC
DB 2537 PG 94

L-3733
PLS *
Professional Land Surveyor

PROJECT SURVEYOR
NORTH CAROLINA PROFESSIONAL SEAL L-3733 LAND SURVEYOR TERRY K. WHEELER

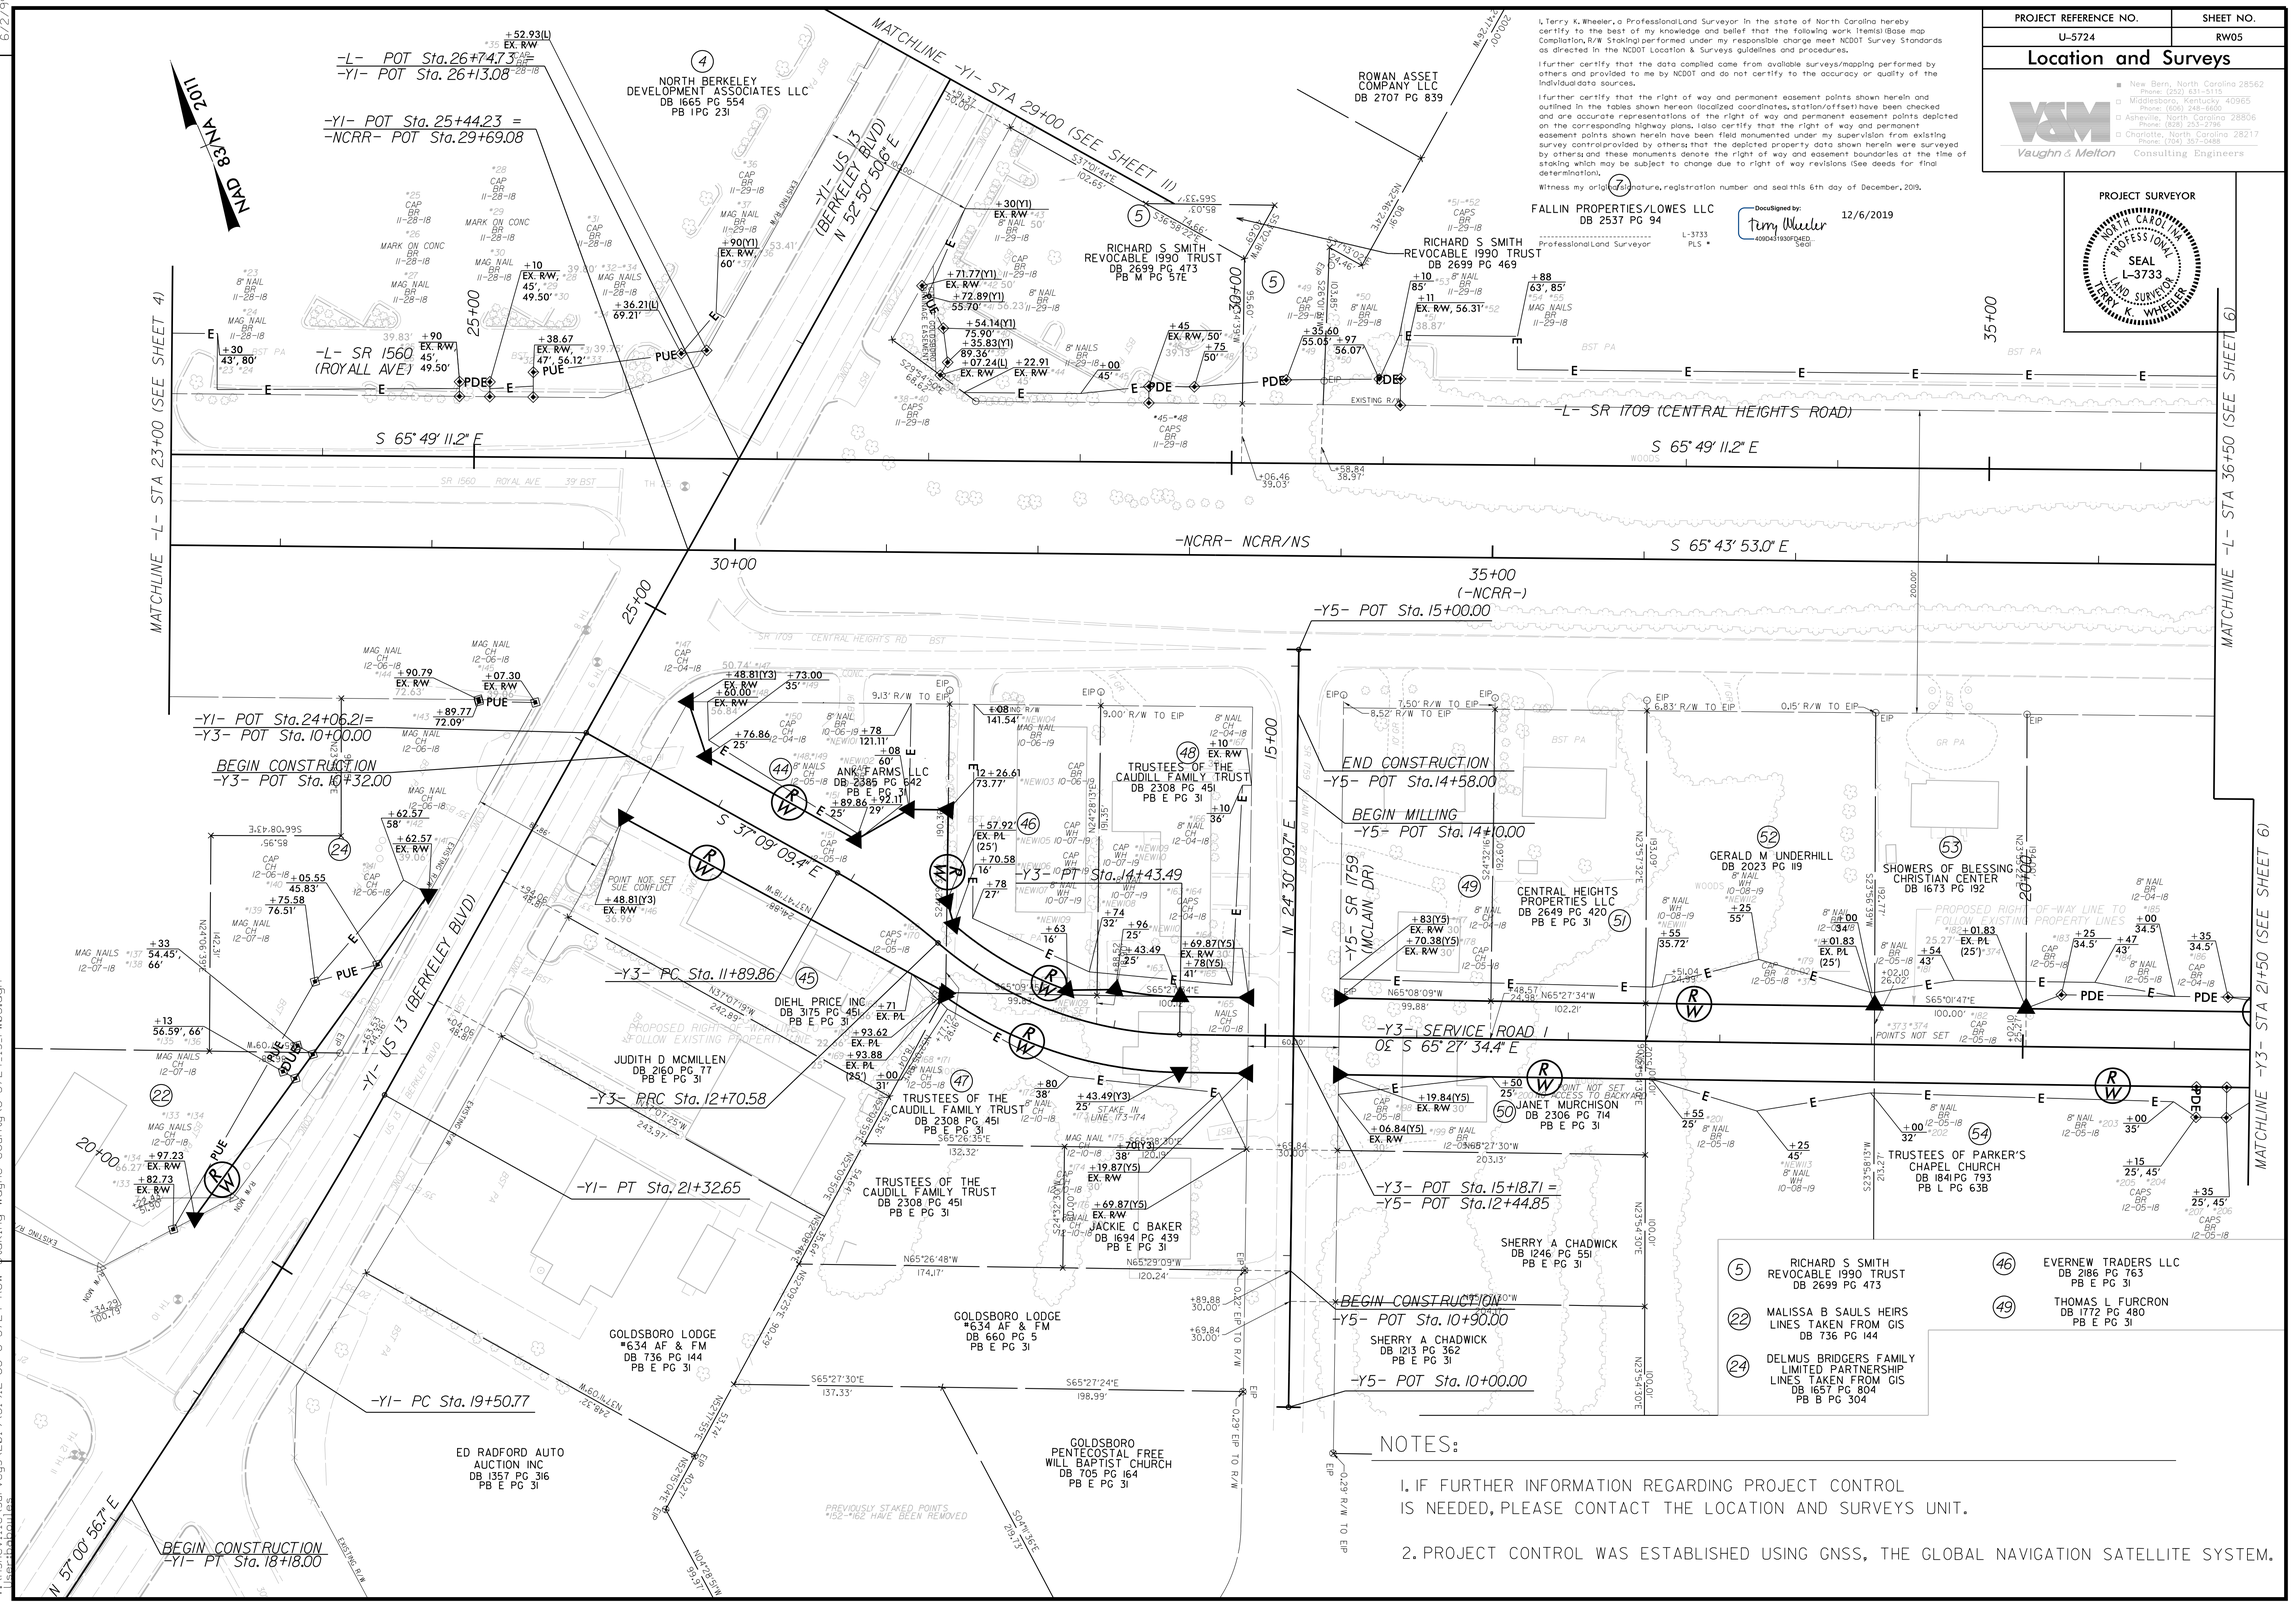

(5) RICHARD S SMITH REVOCABLE 1990 TRUST DB 2699 PG 473

(22) MALISSA B SAULS HEIRS LINES TAKEN FROM GIS DB 736 PG 144

(24) DELMUS BRIDGERS FAMILY LIMITED PARTNERSHIP LINES TAKEN FROM GIS DB 1657 PG 804 PB B PG 304

(46) EVERNEW TRADERS LLC DB 2186 PG 763 PB E PG 31

(49) THOMAS L FURCRON DB 1772 PG 480 PB E PG 31

NOTES:

1. IF FURTHER INFORMATION REGARDING PROJECT CONTROL IS NEEDED, PLEASE CONTACT THE LOCATION AND SURVEYS UNIT.

2. PROJECT CONTROL WAS ESTABLISHED USING GNSS, THE GLOBAL NAVIGATION SATELLITE SYSTEM.

REVISIONS

6/2/19

12/6/2019 9:09:41 AM
V:\Projects\2019\31912-65 U-5724 ROW Staking Wayne County\U-5724_ls_rw05.dgn
jsesbrook