DocuSign Envelope ID: F7EEDE1D-C925-4174-88C8-61BFF589DAD5

TIP NO.	SHEET NO.
U-4424	SIGN-7

APPROVED: DocuSigned by: Eric W Bowman DADA2D3C6B0246F...

DATE: 5/2/2023

SEAL

NORTH CAROLINA PROFESSIONAL SEAL 043754 ENGINEER ERIC W. BOWMAN

DOCUMENT NOT CONSIDERED FINAL UNLESS ALL SIGNATURES COMPLETED

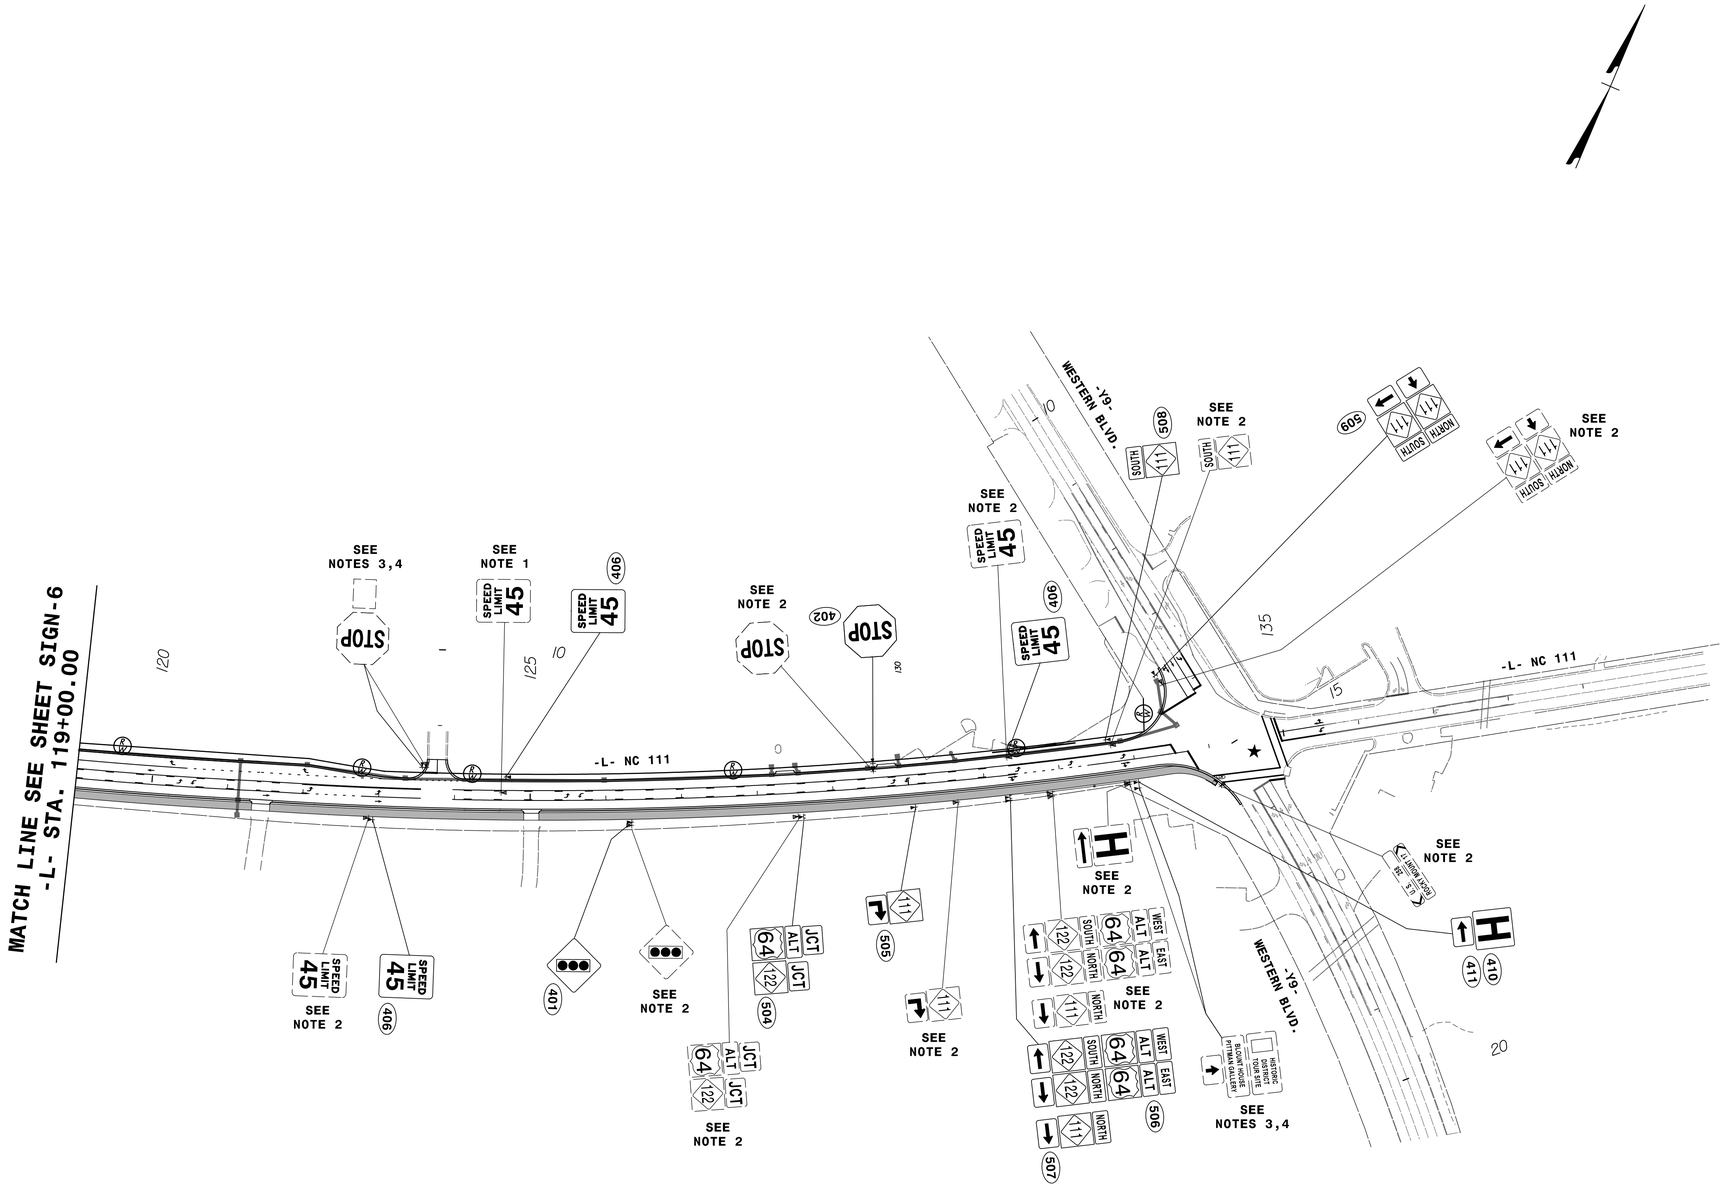

SIGNING PLANS

3/3/2023
Z:\16871-06 NCDOT NC 111\U-4424\Traffic\Signing\CADD\Signing Layout Plans\Sheets\U-4424_sgn_psh_07.dgn
USER:04421