PROJECT REFERENCE NO.	SHEET NO.
R5725	RW07

Location and Surveys

Dewberry
Dewberry Engineers Inc.
551 PINEY FOREST ROAD
DANVILLE, VA 24540
PHONE: 434.797.4497
FAX: 434.797.4341
NCBELS #F-0929

PROJECT SURVEYOR

NORTH CAROLINA PROFESSIONAL LAND SURVEYOR SEAL L-3453 ROBERT H. BENGTSON

3/9/2023

DOCUMENT NOT CONSIDERED FINAL UNLESS ALL SIGNATURES COMPLETED

I , Robert H. Bengtson , certify that the right of way and permanent easement monumentation for this project shown herein was completed under my direct and responsible charge from an actual survey made under my supervision; that all horizontal closures had a minimum ratio of precision of 1:10,000 (Class A). Field work was performed from Dec 2021 to Jan 2022 (Revised Feb 2023), and all coordinates are based on NAD83/1995; That this survey was performed to meet the requirements of 21NCAC 56.1600 as applicable.

This 9th day of March, 2023.

DocuSigned by:
Robert H. Bengtson
EA7BEFCAA3384F51...

Professional Land Surveyor L-3453

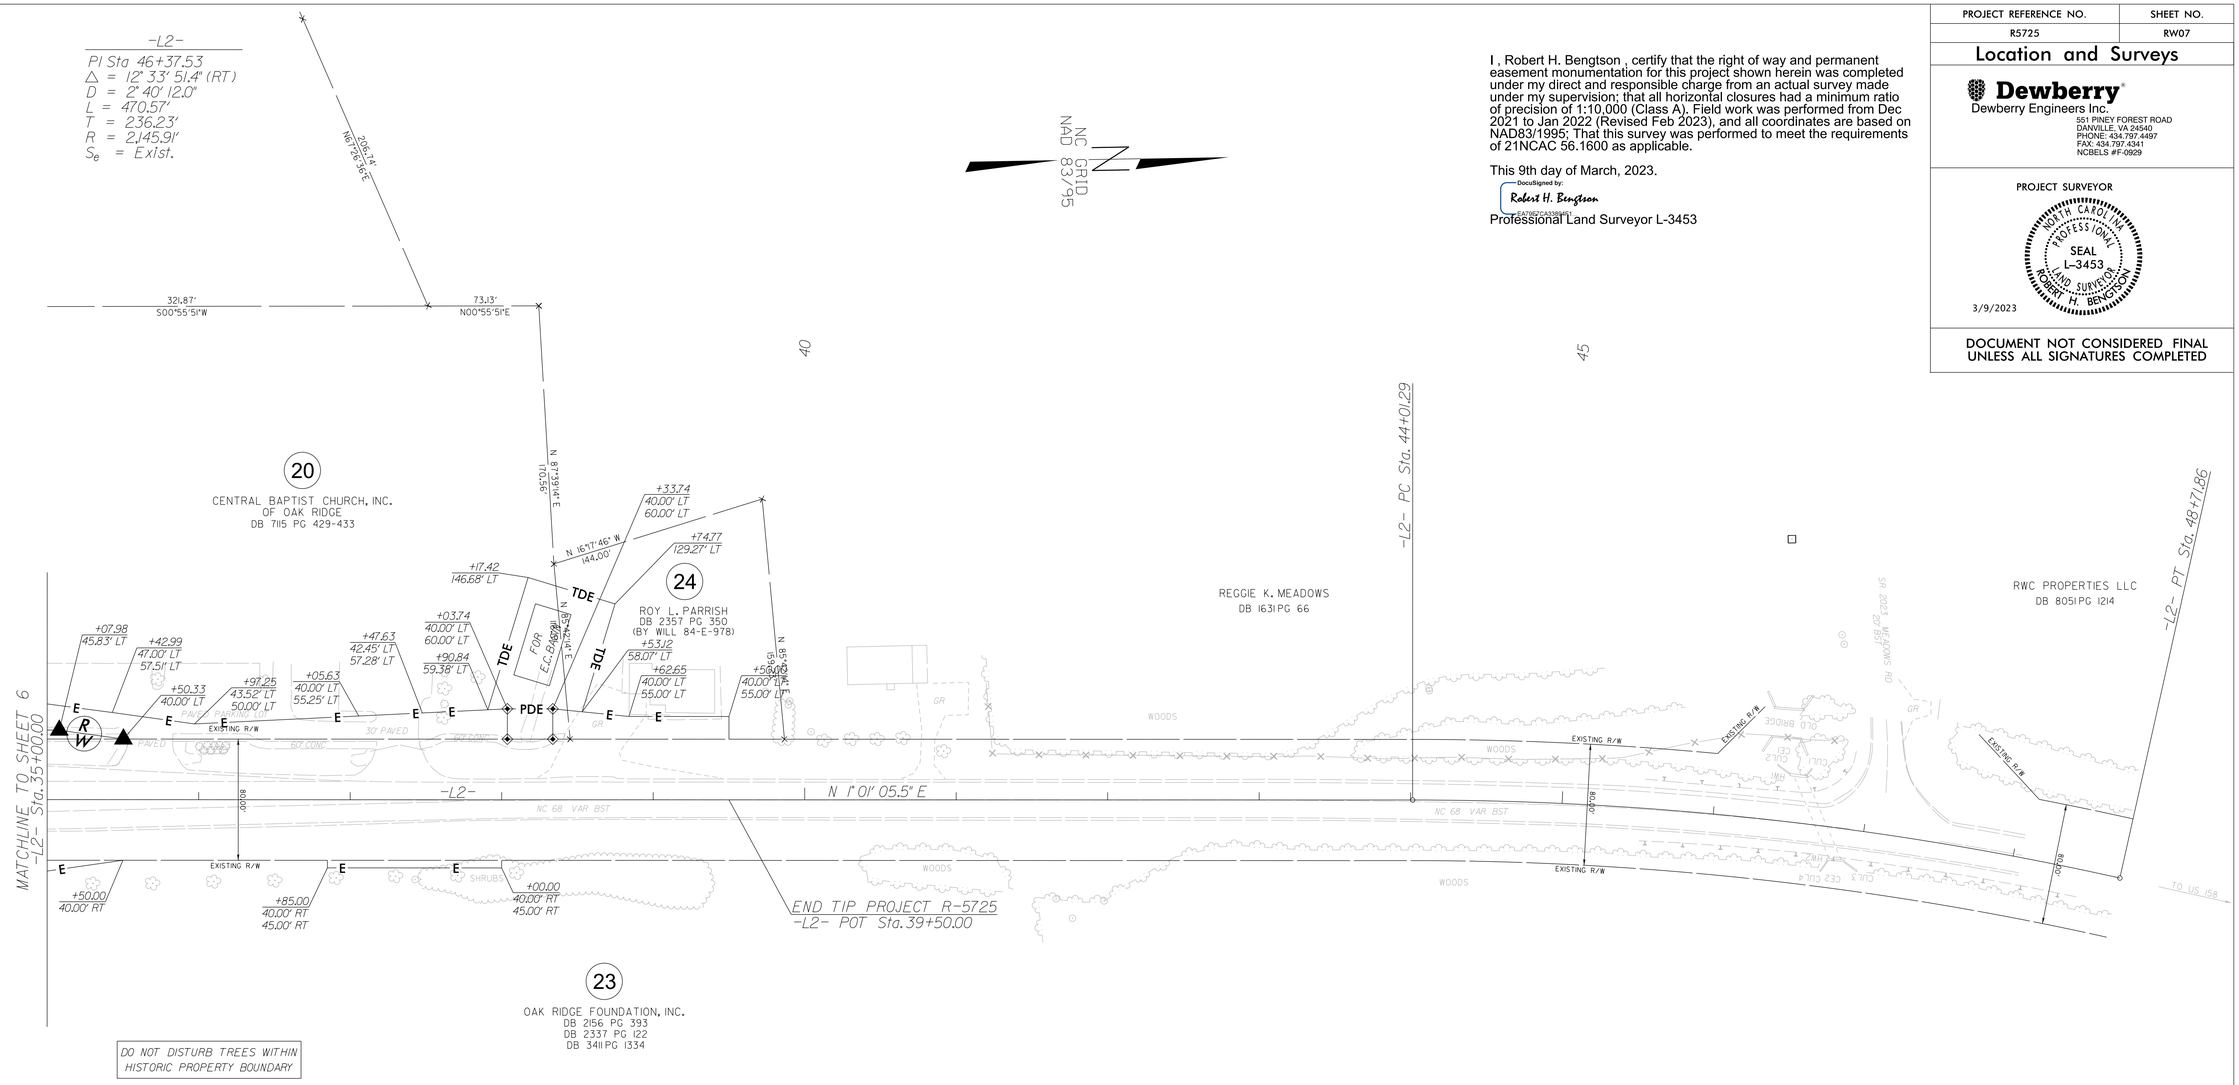

NOTES:

1. IF FURTHER INFORMATION REGARDING PROJECT CONTROL IS NEEDED PLEASE CONTACT THE LOCATION AND SURVEYS UNIT.
2. PROJECT CONTROL WAS ESTABLISHED USING GNSS, THE GLOBAL NAVIGATION SATELLITE SYSTEM.
3. RIGHT OF WAY MONUMENTATION ESTABLISHED DEC 2021 TO JAN 2022. REVISED FEB 2023.

REVISIONS

6/2/99

09-MAR-2023 08:21
R:\5014226\CADD\Survey\MICROSTATION\RW REVISIONS\RW SHEETS\R5725_LS_RW07_230309.dgn
bpowell AT PF2SGW4R