0 5 10	PROJ. REFERENCE NO.	SHEET NO.
	R-2707D	X-394

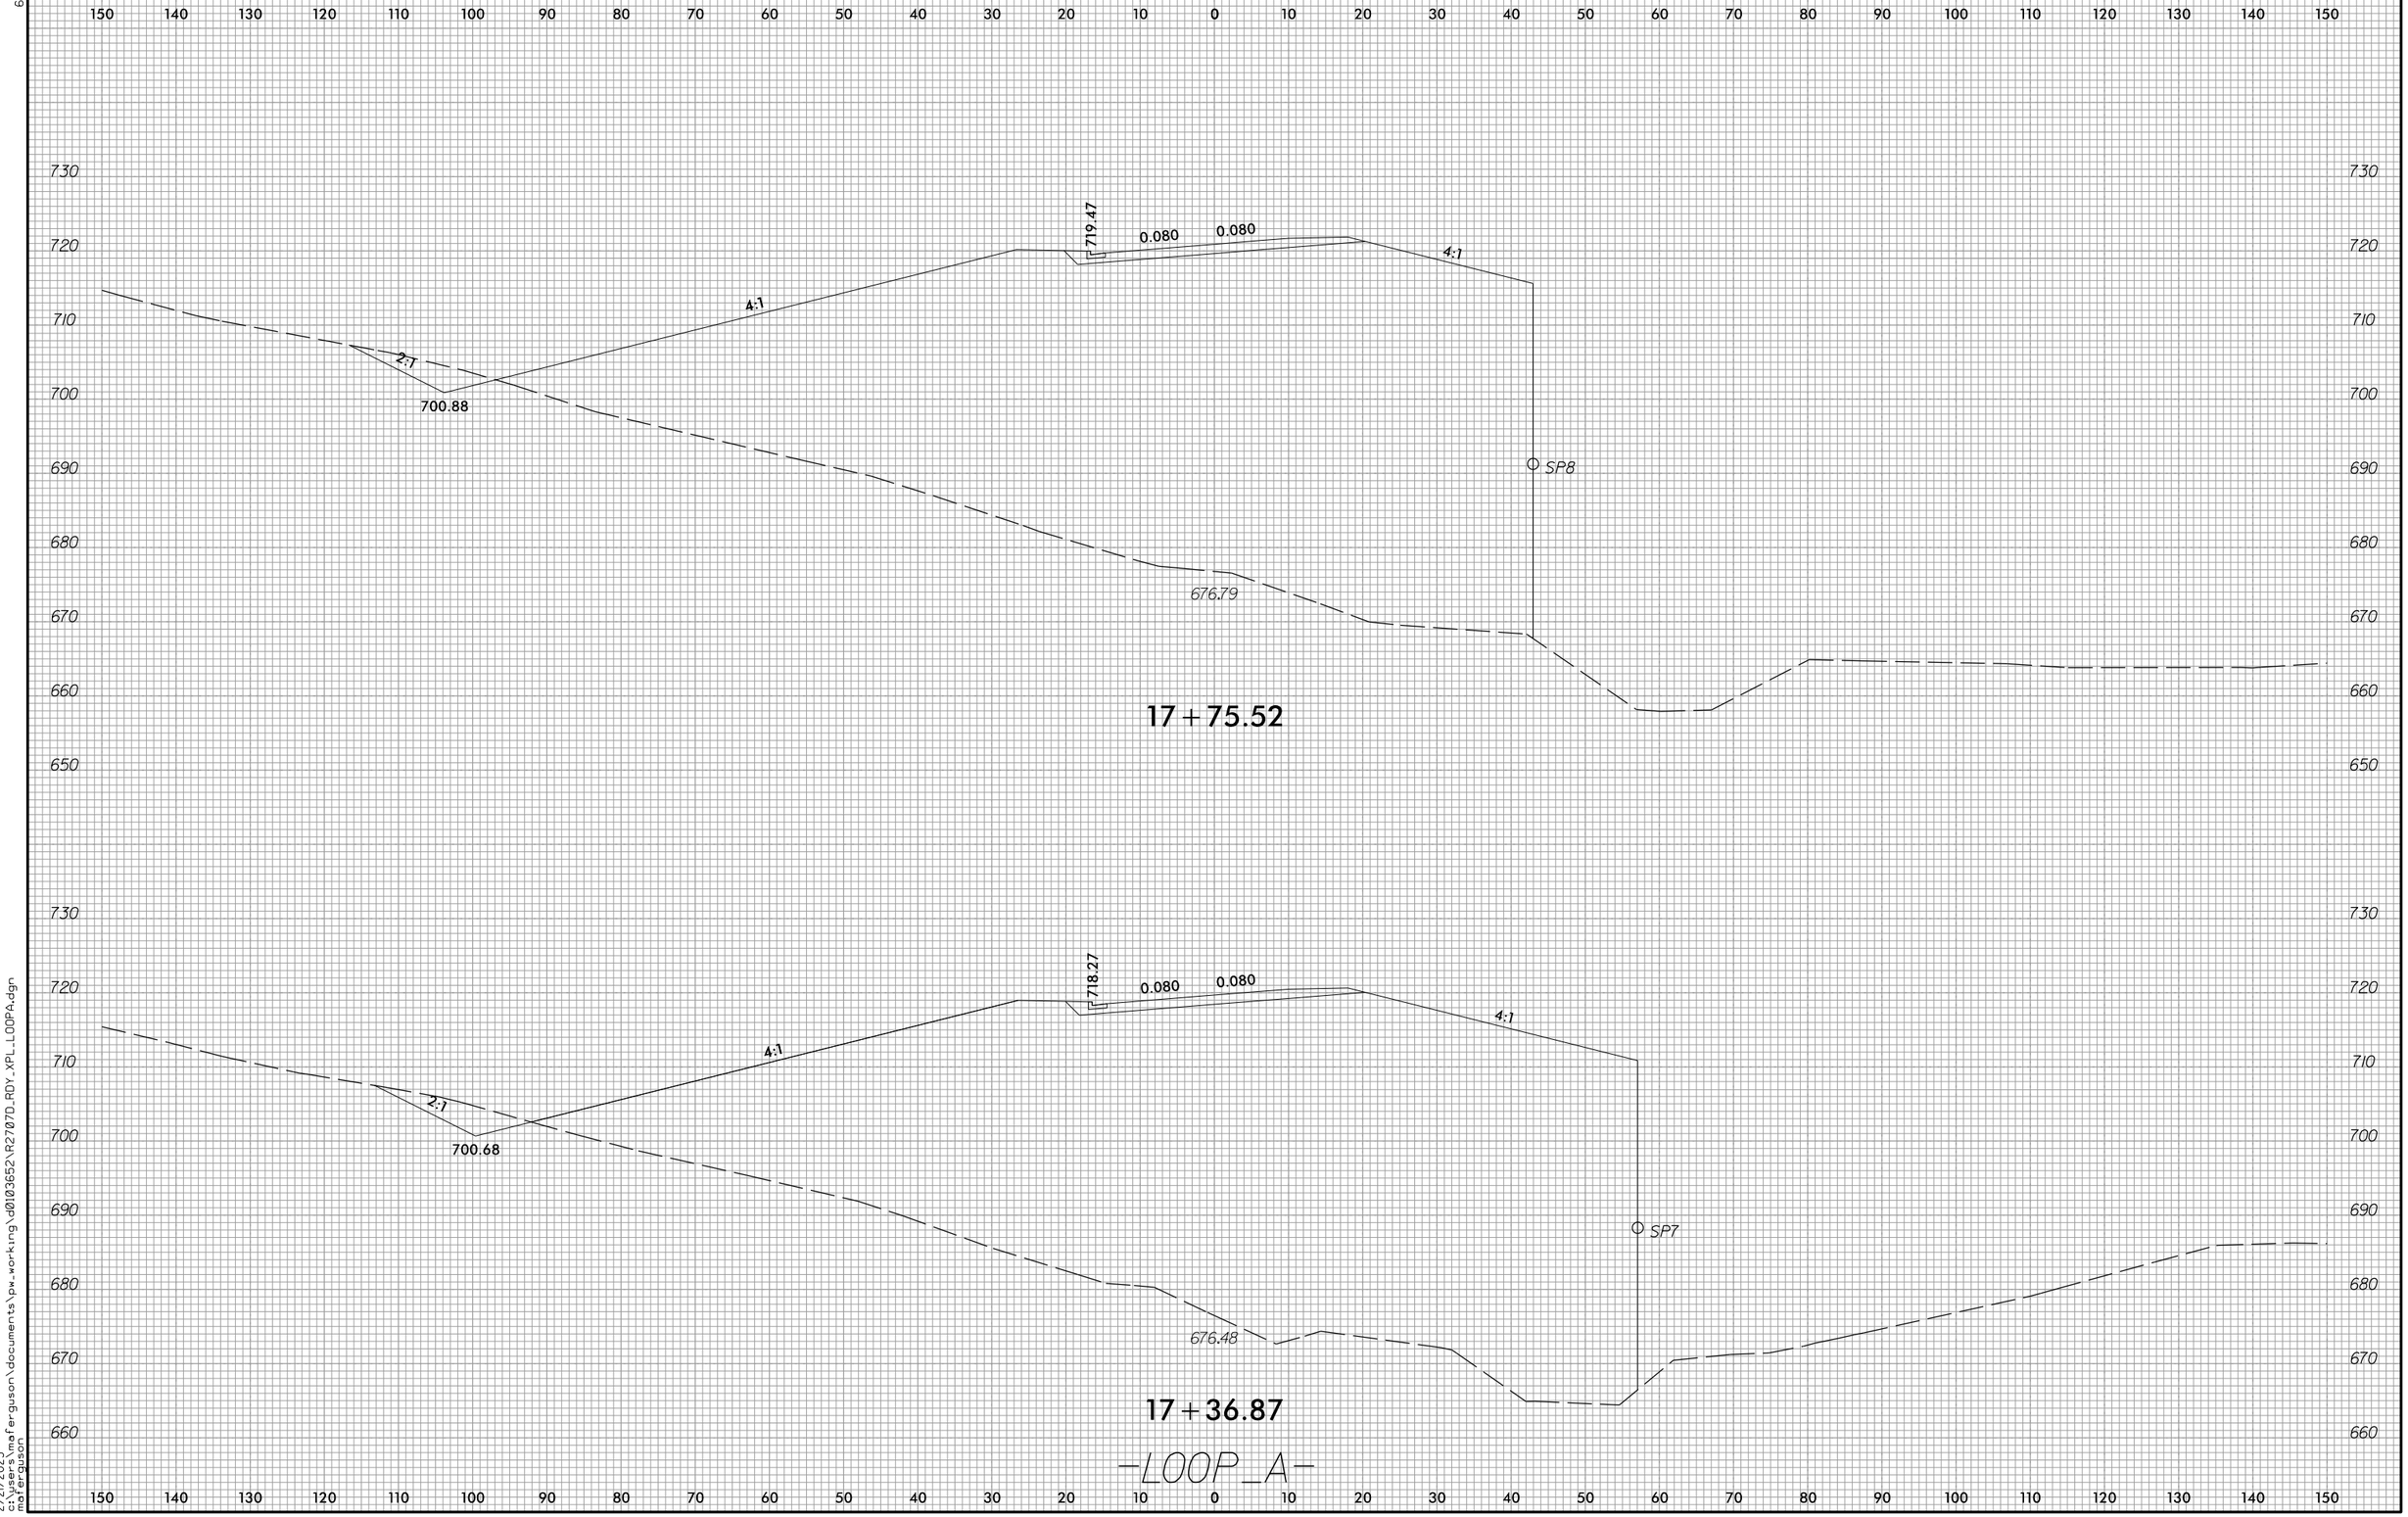

6/23/16

2/21/2023
c:\pwworking\mefergus\documents\pw_working\d0103652\R2707D_RDY_XPL_LOOPA.dgn
mefergus