DocuSign Envelope ID: 985B091E-F05E-4F99-90A6-689DF8ABE401

TIP NO.	SHEET NO.
B-5985A	SIGN-3

APPROVED: Betsy L. Watson (DocuSigned by: 35E07BB34F8743F...)

DATE: 2/2/2023

SEAL

NORTH CAROLINA PROFESSIONAL SEAL 29449 ENGINEER BETSY L. WATSON

DOCUMENT NOT CONSIDERED FINAL UNLESS ALL SIGNATURES COMPLETED

Stantec

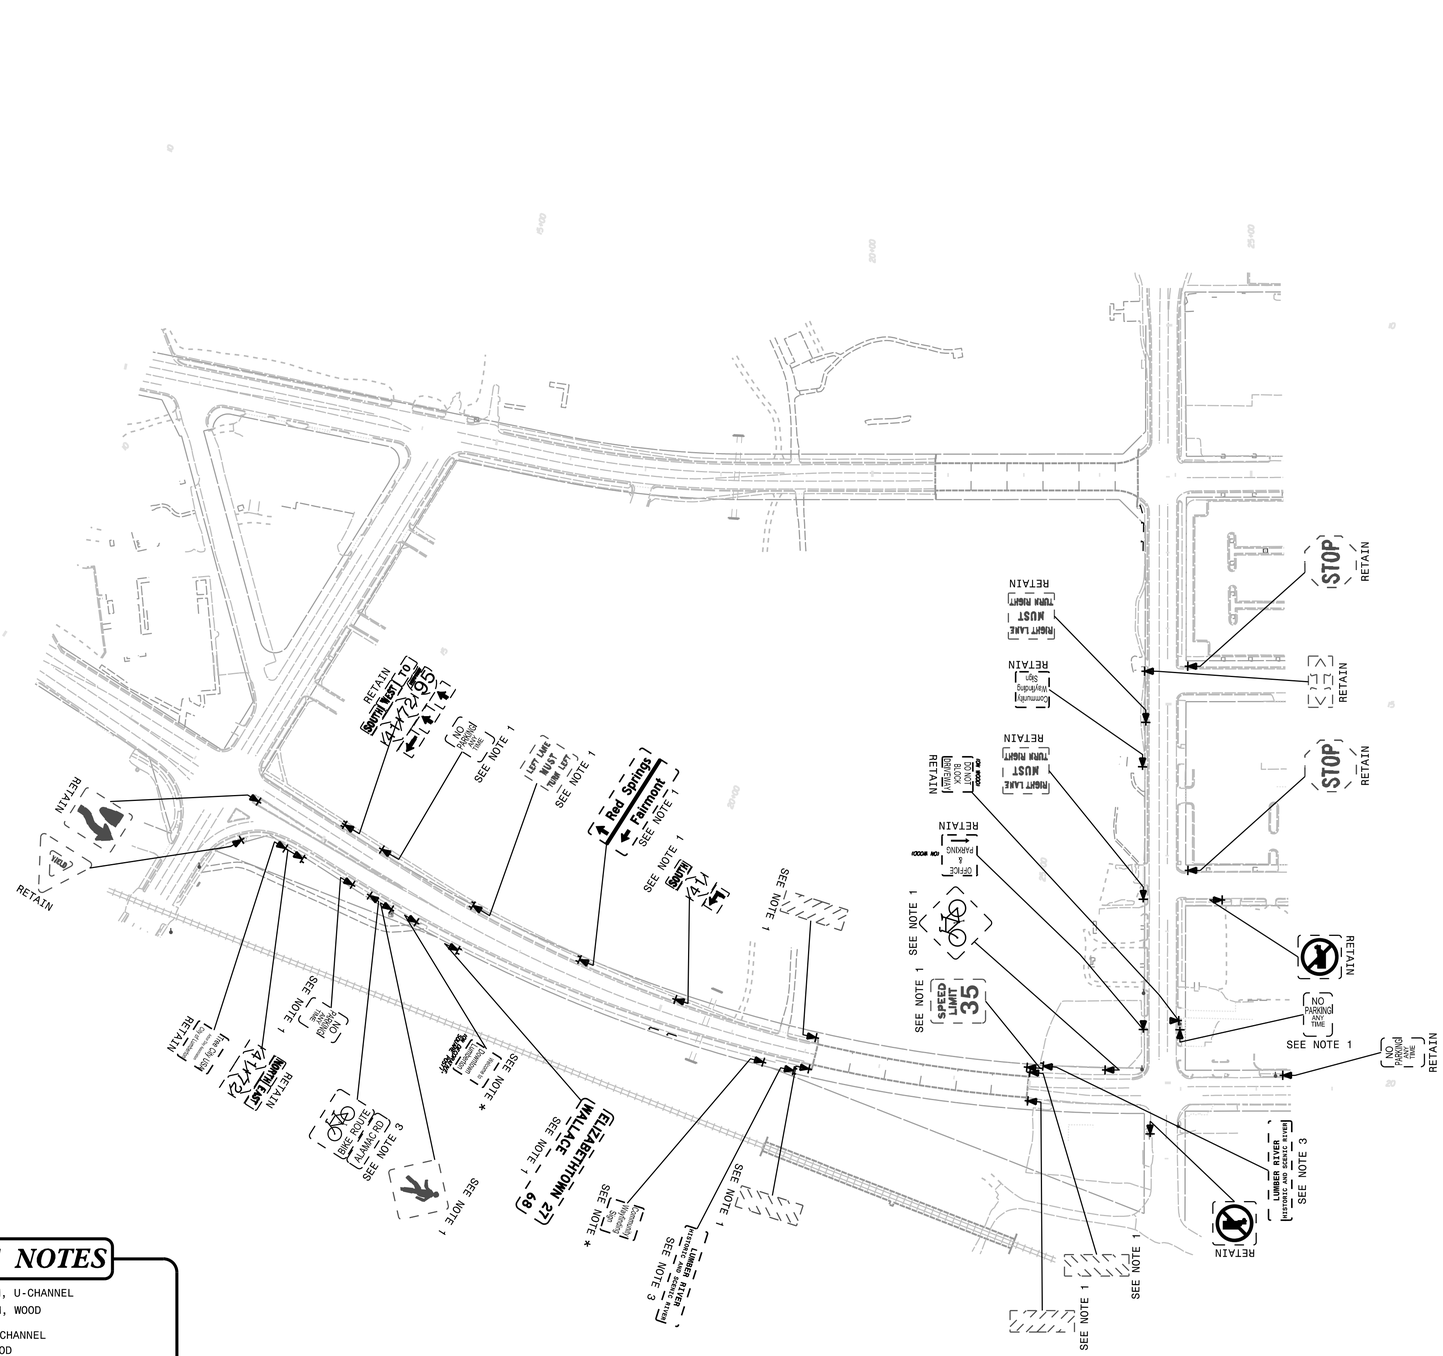
RETAIN
SOUTH MUST TO
SEE NOTE 1
NO PARKING ANY TIME
LEFT LANE MUST TURN LEFT
Red Springs
Fairmont
SEE NOTE 1
SOUTH MUST
SEE NOTE 1
SEE NOTE 1
SEE NOTE 1