PROJECT REFERENCE NO.	SHEET NO.
U-5748	UO-4
THIS SHEET CORRESPONDS TO RDY-6	

UTILITIES BY OTHERS

ALL PROPOSED UTILITY WORK SHOWN ON THIS SHEET WILL BE DONE BY OTHERS. NO PAYMENT WILL BE MADE TO THE CONTRACTOR FOR PROPOSED UTILITY WORK SHOWN ON THIS SHEET.

Structure	TOP	INV
0619	TOP=233.3	INV=229.8
0620	TOP=232.4	INV=230.2
0613	TOP=231.9	INV=227.6
0614	TOP=253.3	INV=250.5
0608	TOP=241.2	INV=233.4
0626	TOP=248.9	INV=241.2
0627	TOP=256.6	INV=251.1
0628	TOP=260.0	INV=251.0
0630	TOP=261.3	INV=256.7
0631	TOP=258.5	INV=255.3
0621	TOP=232.0	INV=227.1
0622		INV=221.4
0615	TOP=247.3	INV=244.3
0616	TOP=249.2	INV=243.3
0617	TOP=243.2	INV=240.0
0618	TOP=236.5	INV=233.2
0623	TOP=230.6	INV=227.5
0624	TOP=229.0	INV=225.9
0625	TOP=248.7	INV=241.9
0630	TOP=261.3	INV=250.2
0631	TOP=258.5	INV=248.6
0632	TOP=258.5	INV=242.0
0633		INV=244.9
0634	TOP=258.4	INV=255.4
0635	TOP=256.7	INV=254.1
0636	TOP=254.8	INV=251.8
0637		INV=232.0
0638		INV=243.5
0639		INV=230.8
0643	TOP=[illegible]	INV=[illegible]

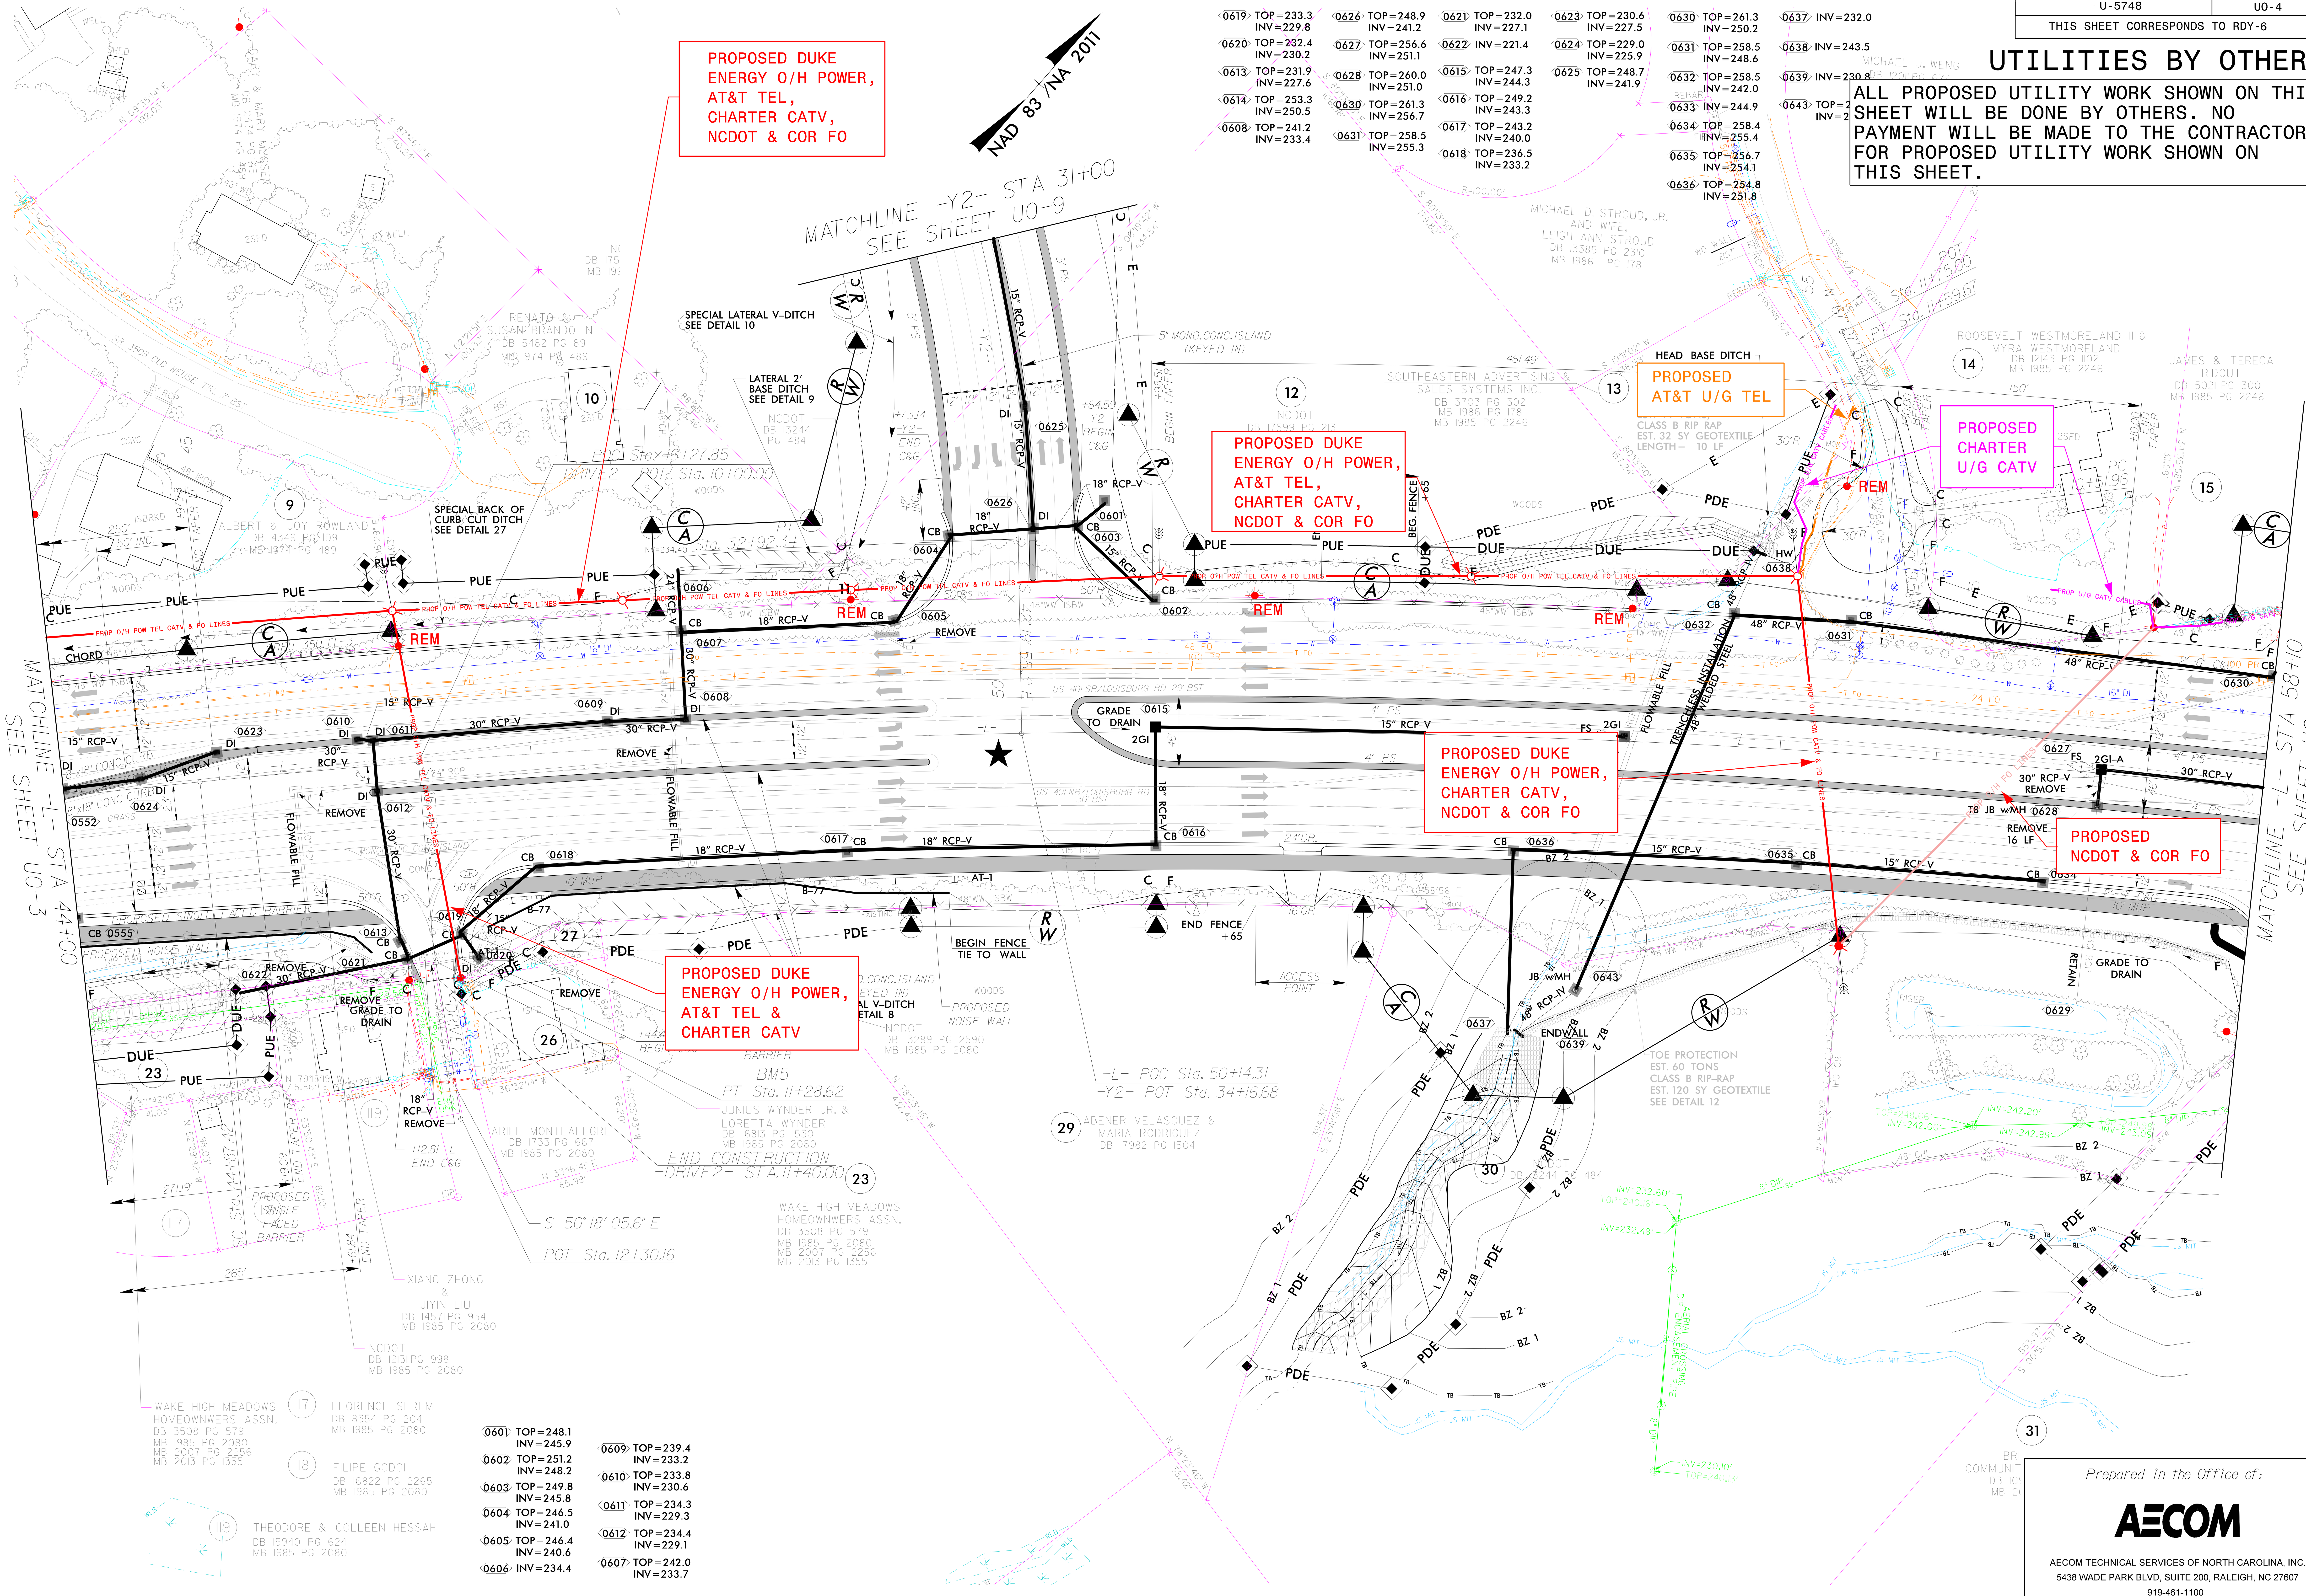

Structure	TOP	INV
0601	TOP=248.1	INV=245.9
0602	TOP=251.2	INV=248.2
0603	TOP=249.8	INV=245.8
0604	TOP=246.5	INV=241.0
0605	TOP=246.4	INV=240.6
0606		INV=234.4
0609	TOP=239.4	INV=233.2
0610	TOP=233.8	INV=230.6
0611	TOP=234.3	INV=229.3
0612	TOP=234.4	INV=229.1
0607	TOP=242.0	INV=233.7

Prepared In the Office of:

AECOM

AECOM TECHNICAL SERVICES OF NORTH CAROLINA, INC.
5438 WADE PARK BLVD, SUITE 200, RALEIGH, NC 27607
919-461-1100
F - 0342

8:36:48 AM
orking\aecom_ds21_na_2020\dms38379\U5748_uo_psh06.dgn
Swinson6