DocuSign Envelope ID: 488EA11F-2BF3-4B90-8632-72D2EE8D04FD

TIP NO.	SHEET NO.
B-5783	SIGN-4

APPROVED: DocuSigned by: Daniel Ulrich 9136A995F61E400...

DATE: 04/10/2023

SEAL

NORTH CAROLINA PROFESSIONAL SEAL 056044 ENGINEER DANIEL C. ULRICH

DOCUMENT NOT CONSIDERED FINAL UNLESS ALL SIGNATURES COMPLETED

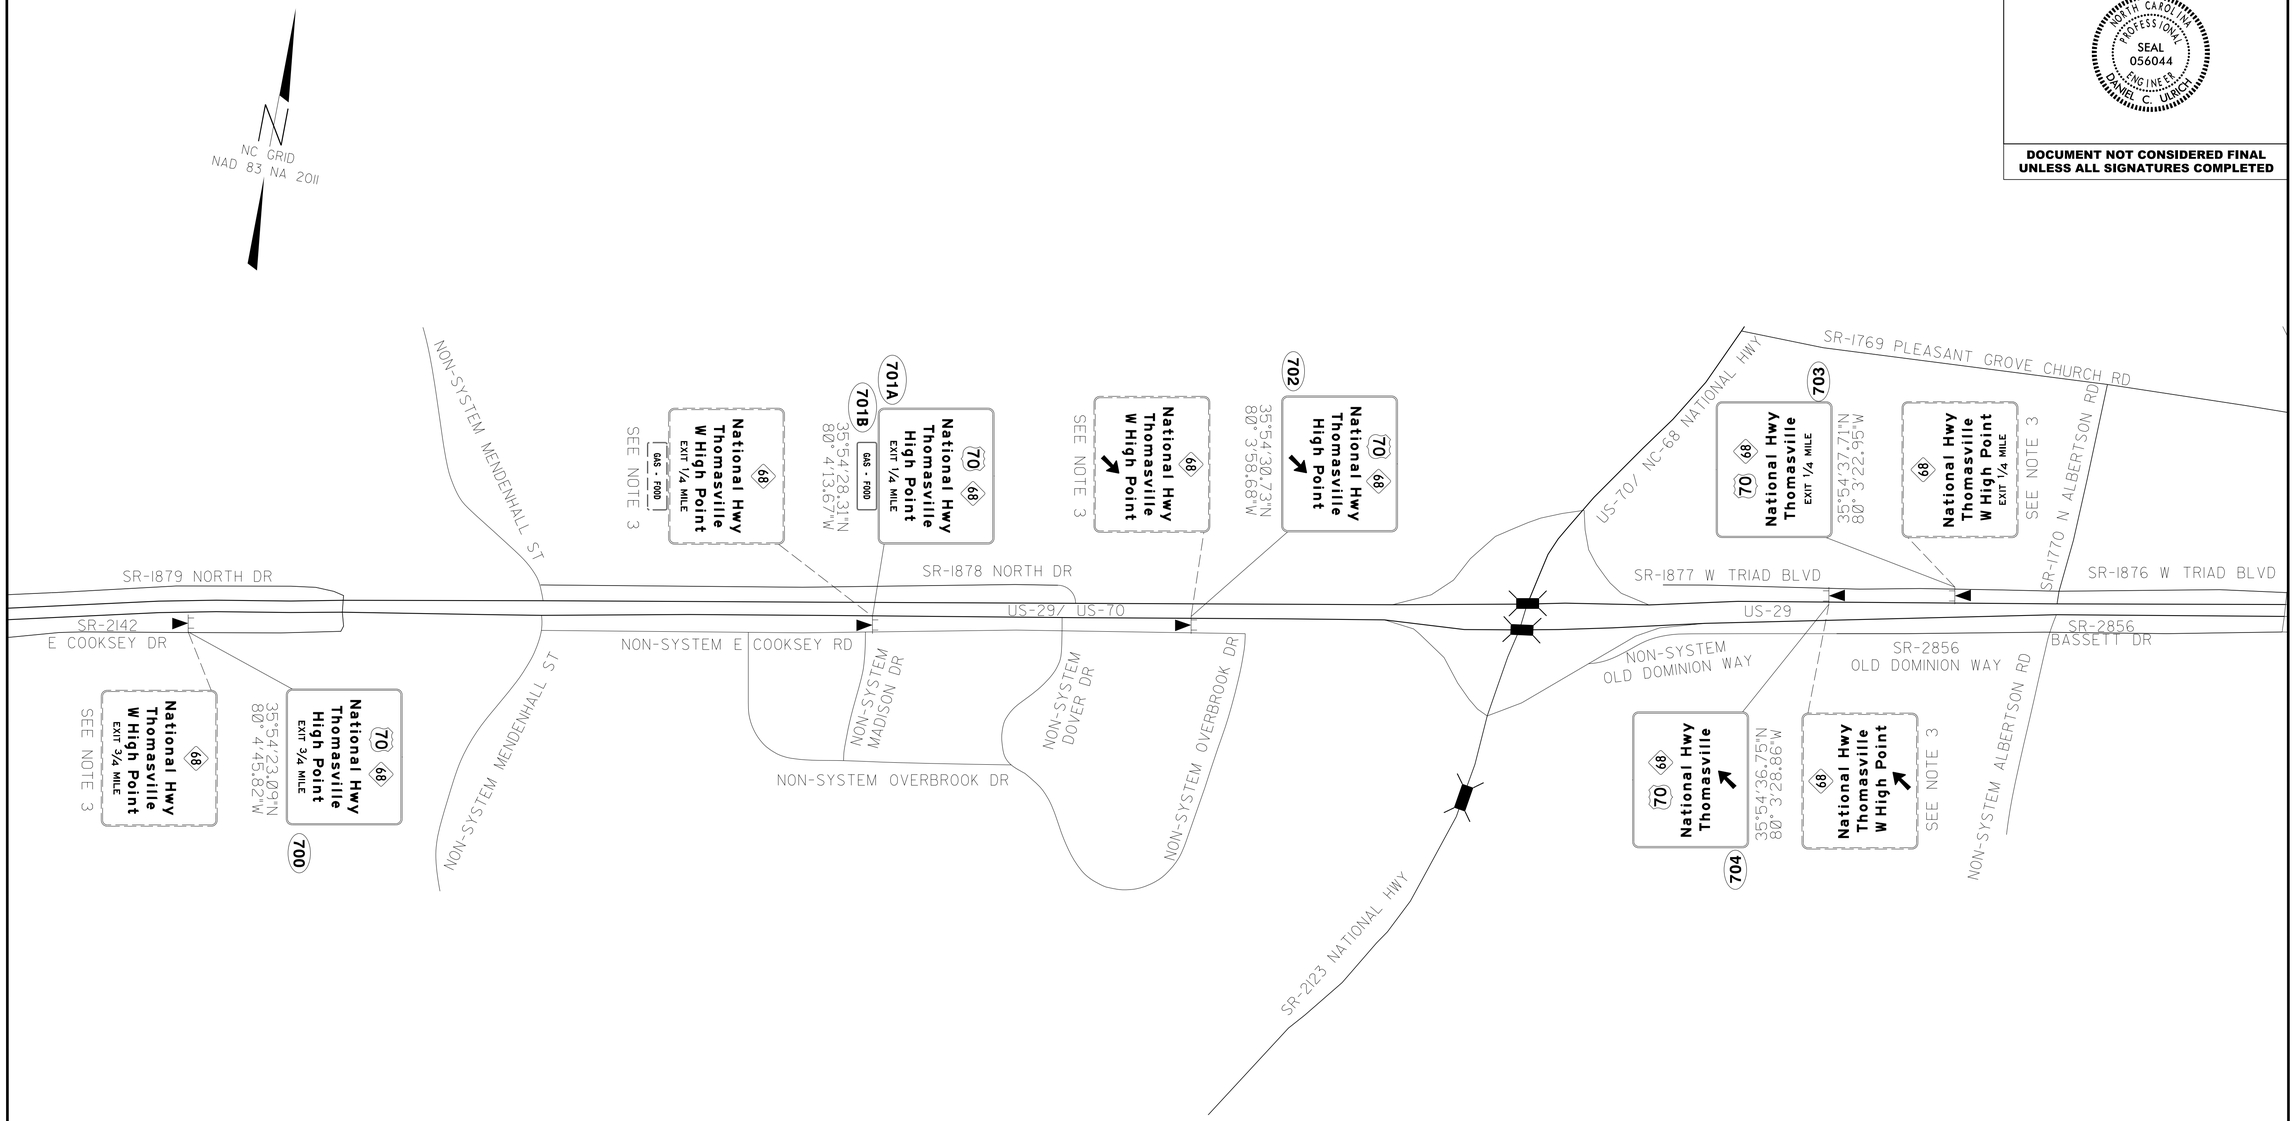

PROJECT NOTES

3. DISPOSAL OF SIGN, A OR B (GROUND MOUNTED)

SIGNING PLAN SHEETS

4/10/2023
S:\Project_Development\TIP_Projects_B_BR_HB\B-5783 - Davidson 164 168 Business 85\Traffic\Signing&Delineation\dgn\B-5783_dgn_sign-4.dgn
User:dcUrich