DocuSign Envelope ID: E41C23BC-0724-4B3E-B919-AFB34C1CBE39

PROJECT REFERENCE NO.	SHEET NO.
U-5808	UC-8

DESIGNED BY: KJB
DRAWN BY: JLS
CHECKED BY: RJD
APPROVED BY:
REVISED:

NORTH CAROLINA DEPARTMENT OF TRANSPORTATION

UTILITIES ENGINEERING SEC.
PHONE:(919)707-6690
FAX:(919)250-4151

NORTH CAROLINA PROFESSIONAL SEAL 033618 ENGINEER RICHARD JAMES BARNES

8/29/2023

UTILITY CONSTRUCTION PLANS ONLY

UTILITY CONSTRUCTION

DOCUMENT NOT CONSIDERED FINAL UNLESS ALL SIGNATURES COMPLETED

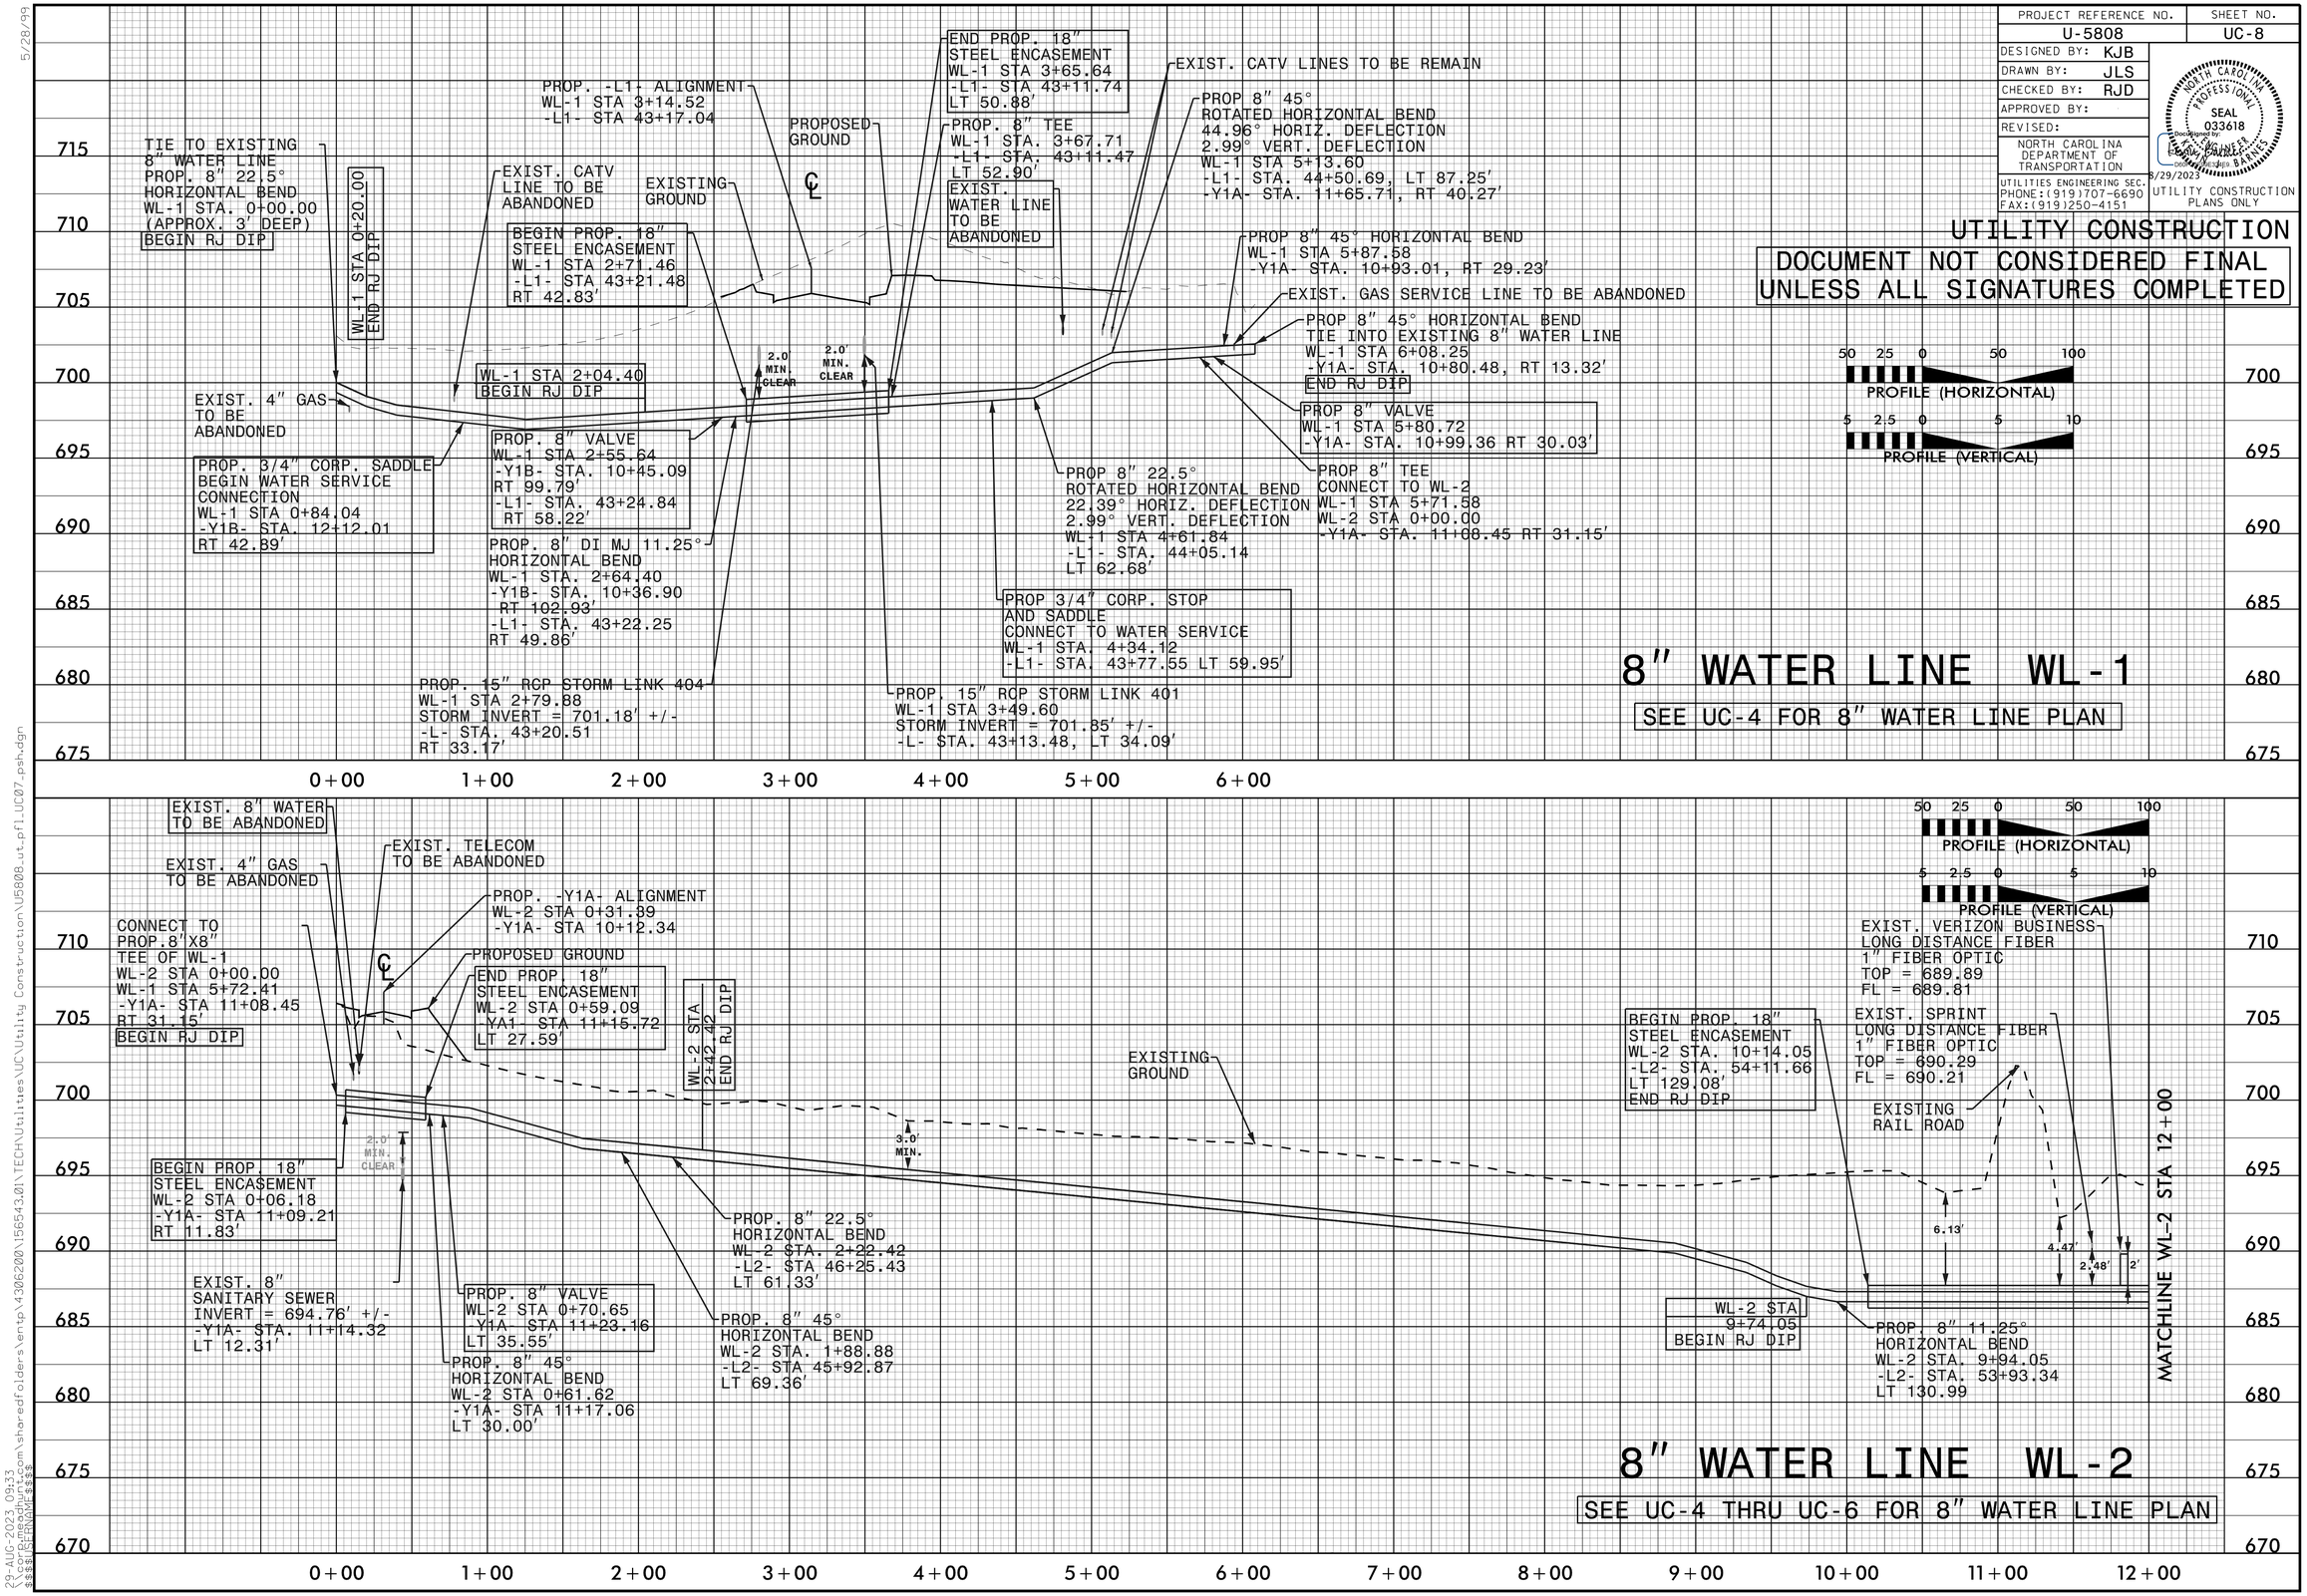

5/28/99
29-AUG-2023 09:33
$$$$USERNAME$$$$
