

DATE:

REVISIONS

No.





HOLDEN BEACH RESURFACING SURVEY

DRAWN BY: SEAN MCBRYAN

DATE OF SURVEY:
NOVEMBER 23, 2021 -
FEBRUARY 1, 2022

SHEET

1 OF 85

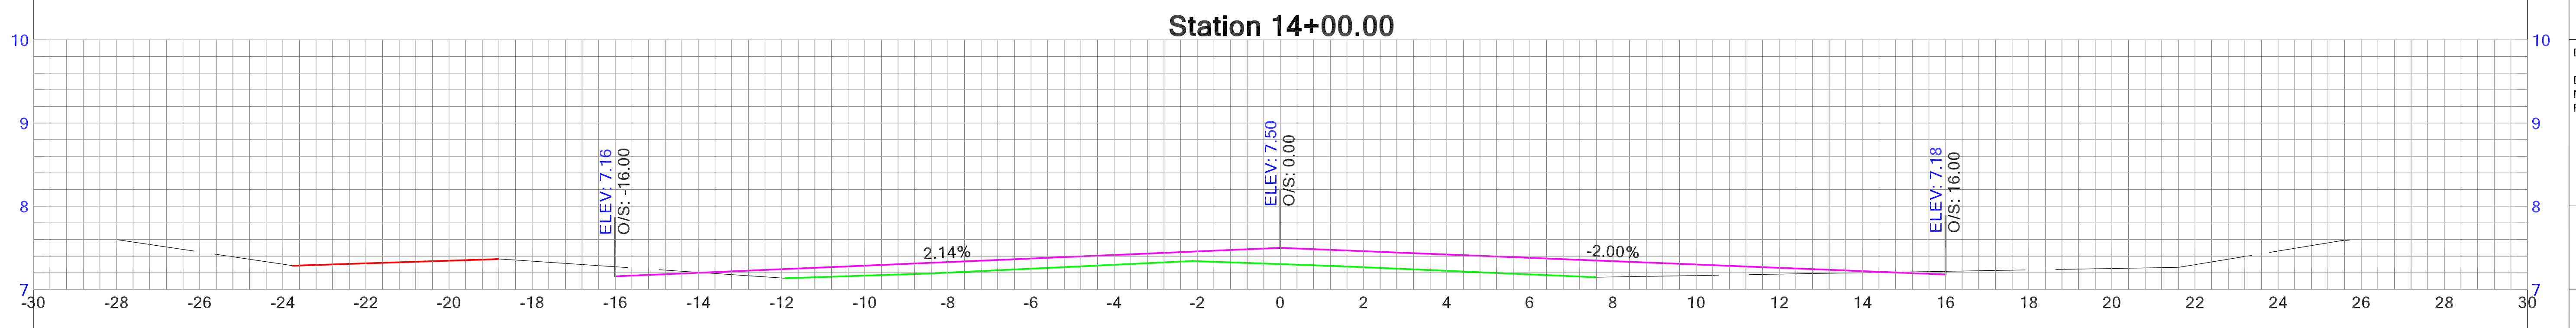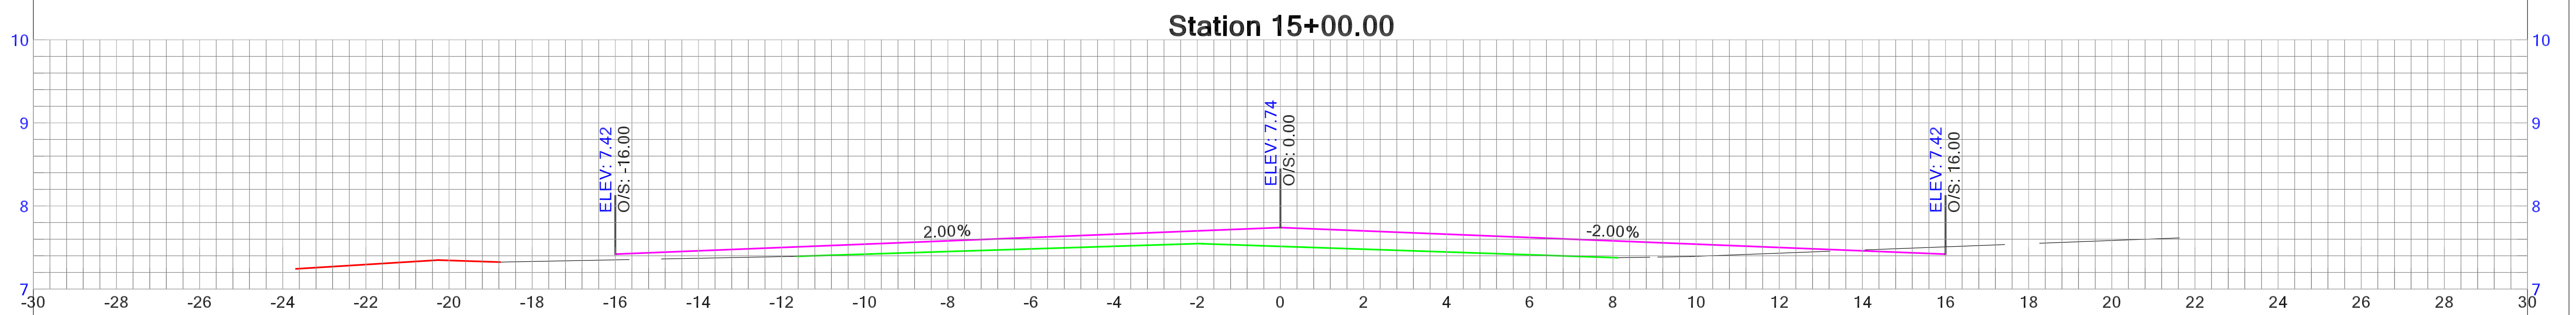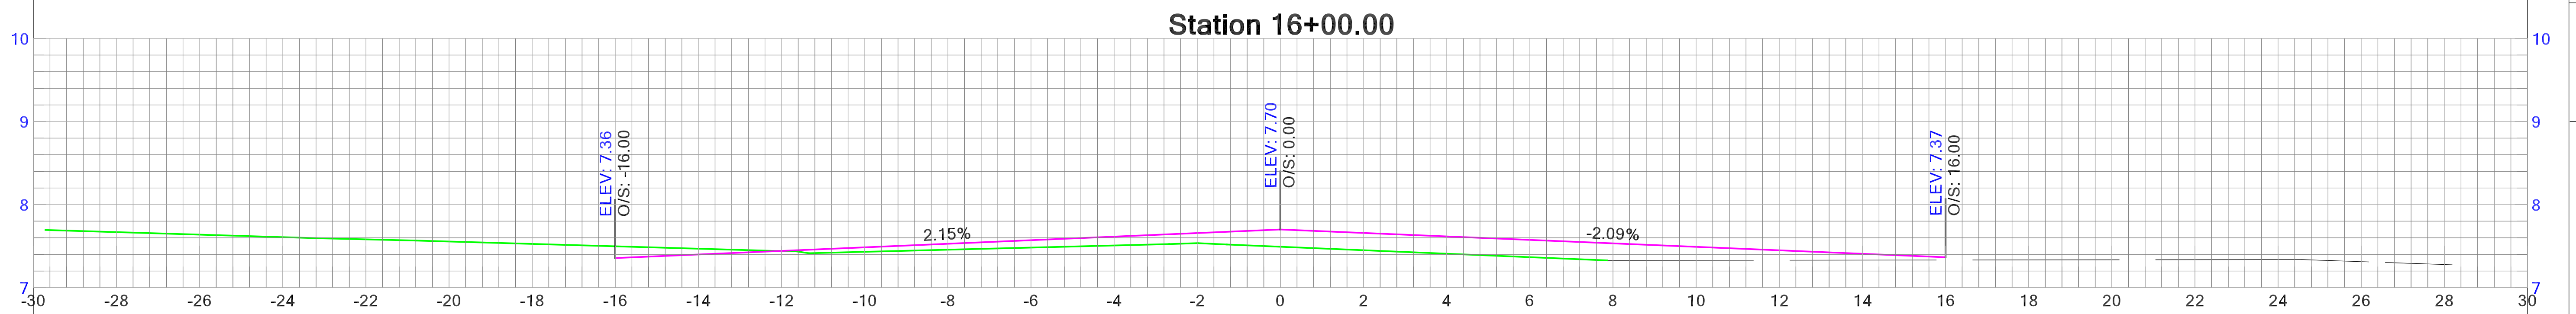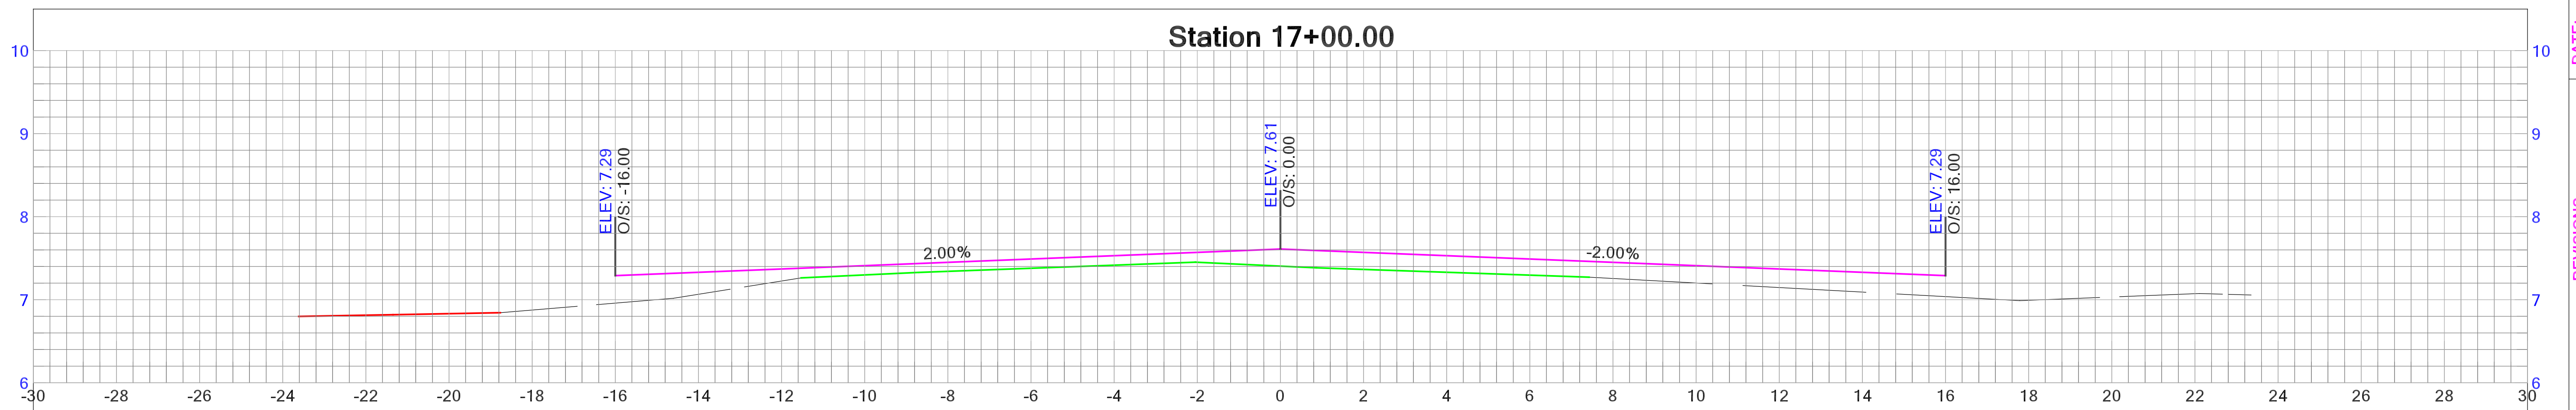

DATE:

REVISIONS

NO.	
-----	--


HOLDEN BEACH
RESURFACING SURVEY





DRAWN BY: SEAN MCBRYAN

DATE OF SURVEY:
NOVEMBER 23, 2021 -
FEBRUARY 1, 2022

SHEET

2 OF 85

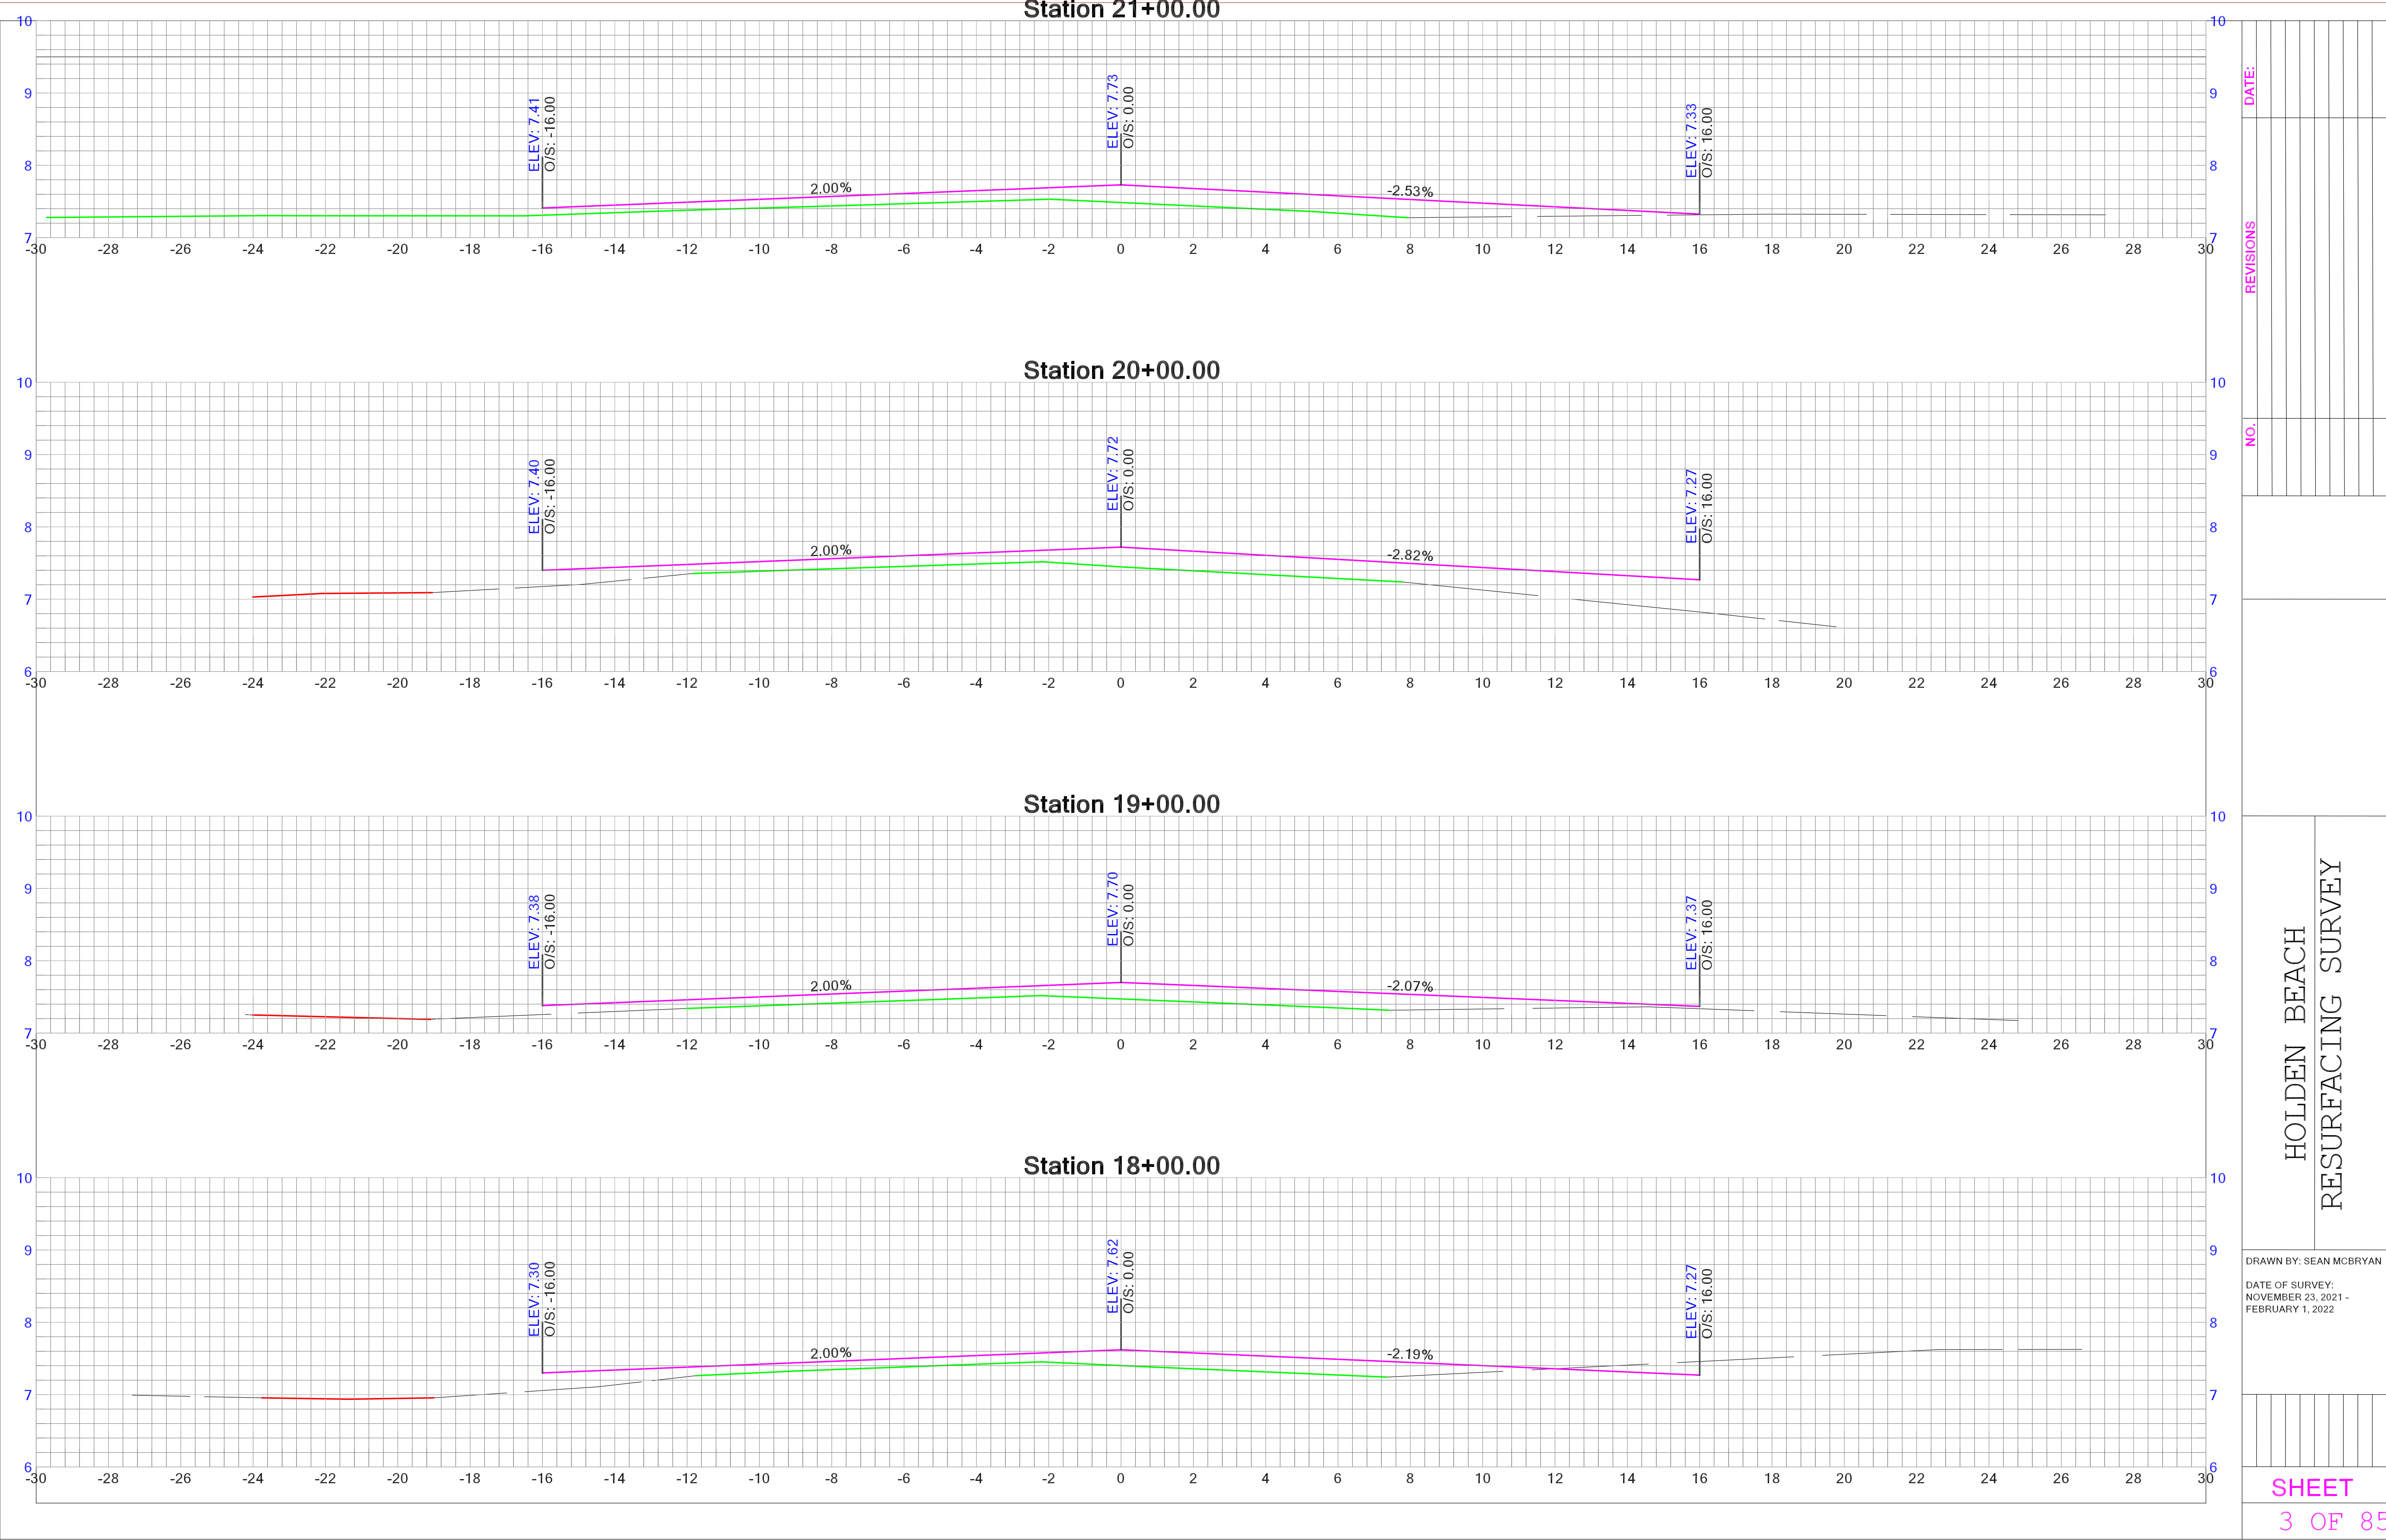

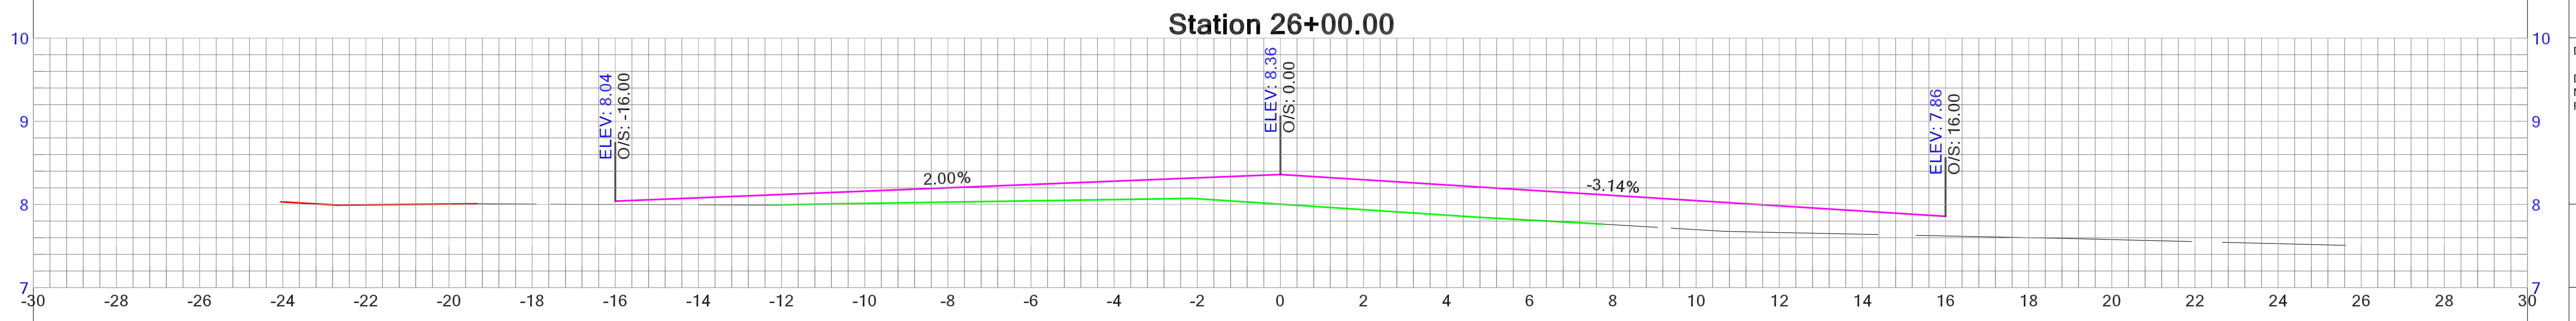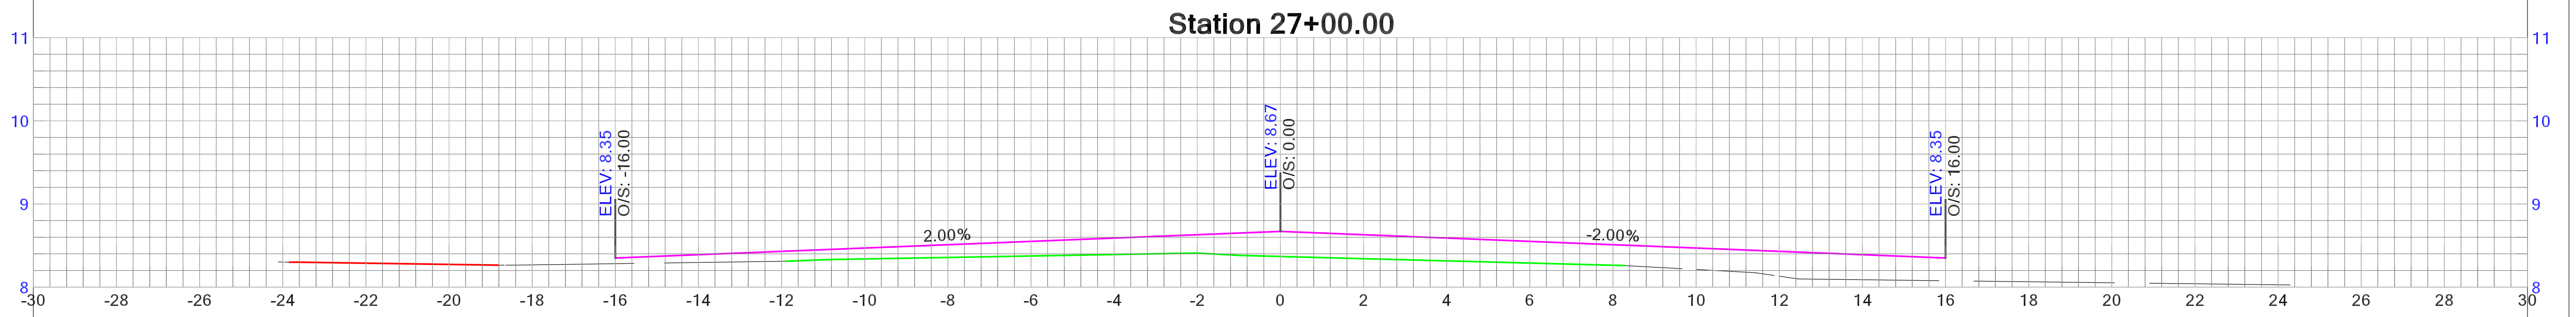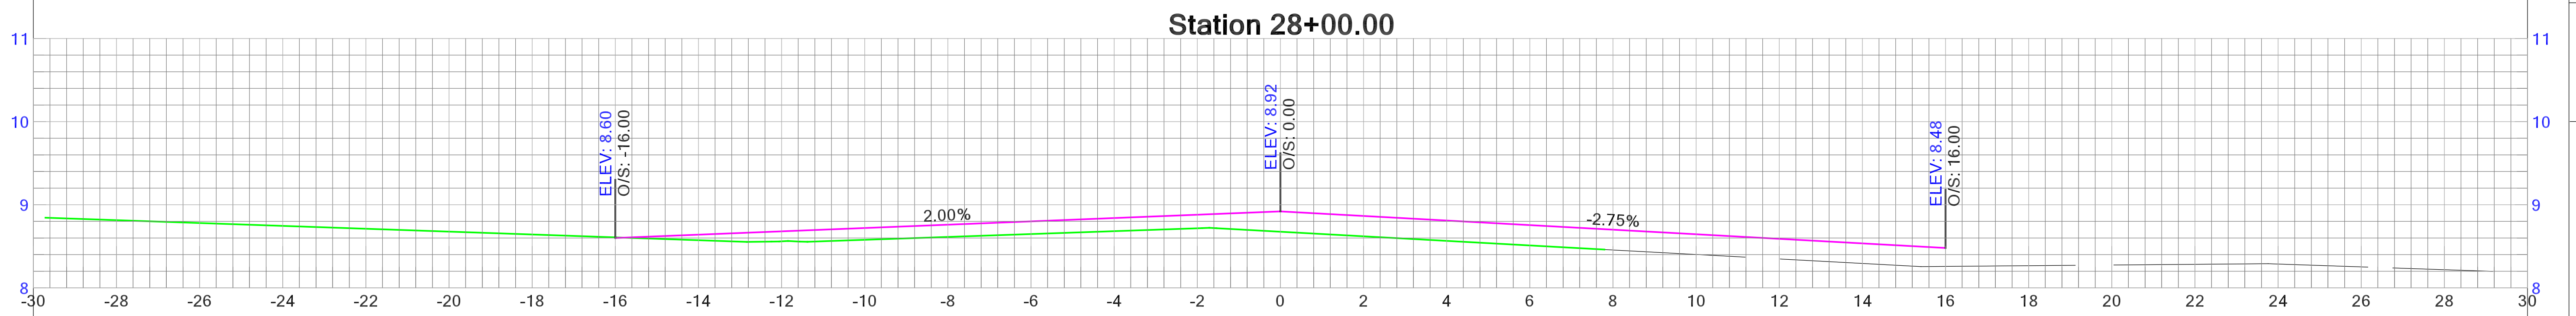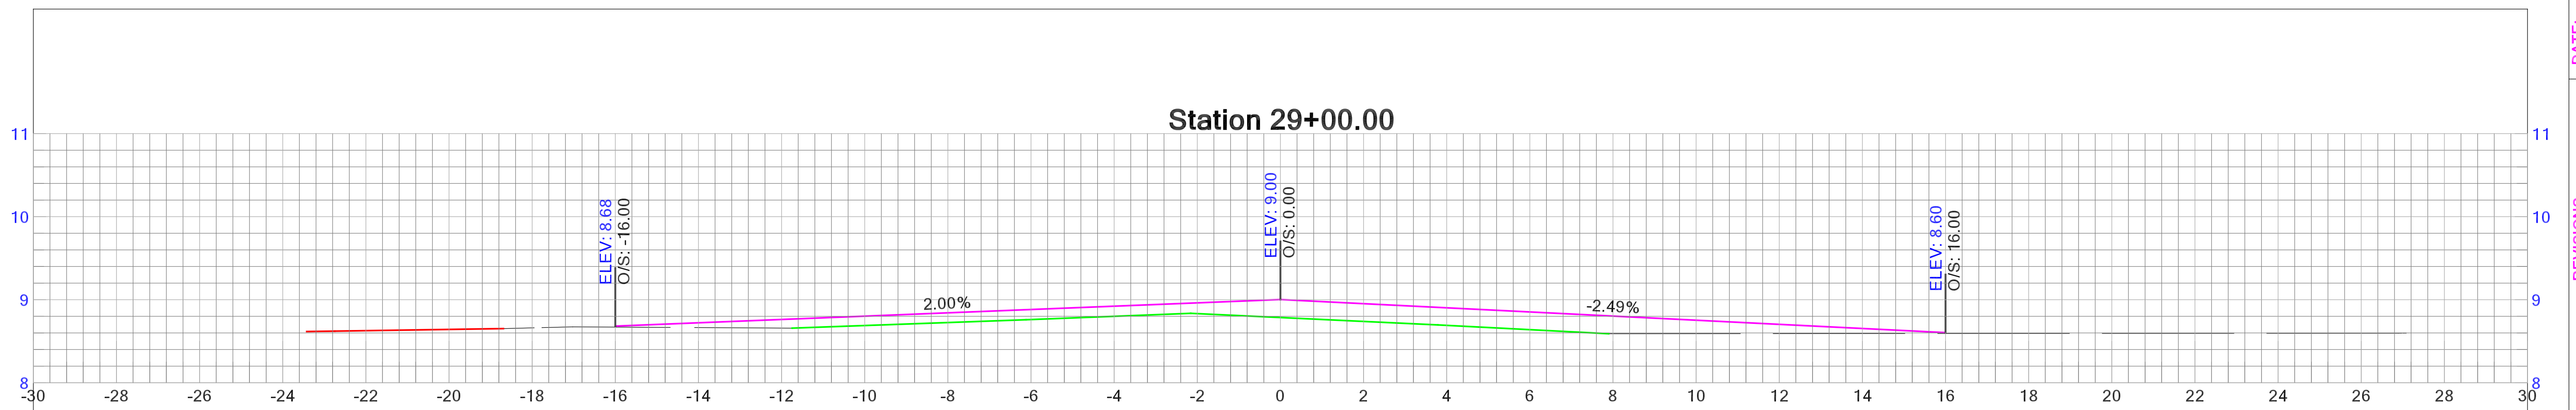

DATE:

REVISIONS

NO.	
-----	--





HOLDEN BEACH
RESURFACING SURVEY

DRAWN BY: SEAN MCBRYAN

DATE OF SURVEY:
NOVEMBER 23, 2021 -
FEBRUARY 1, 2022

SHEET

5 OF 85

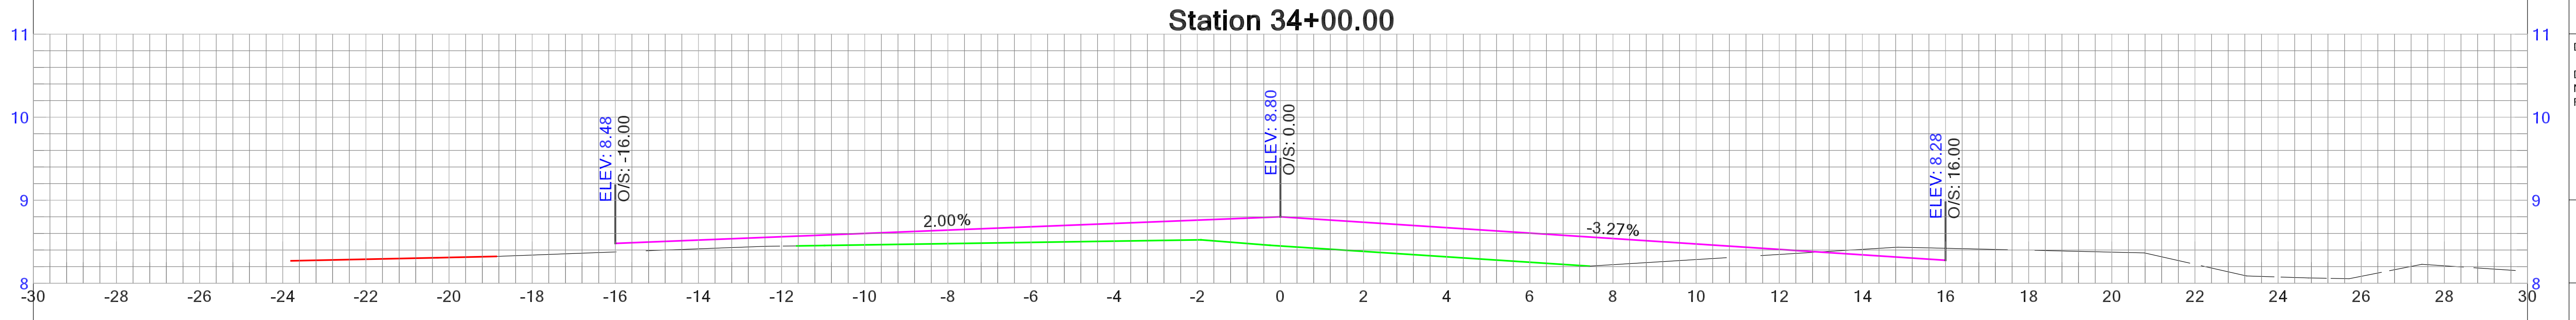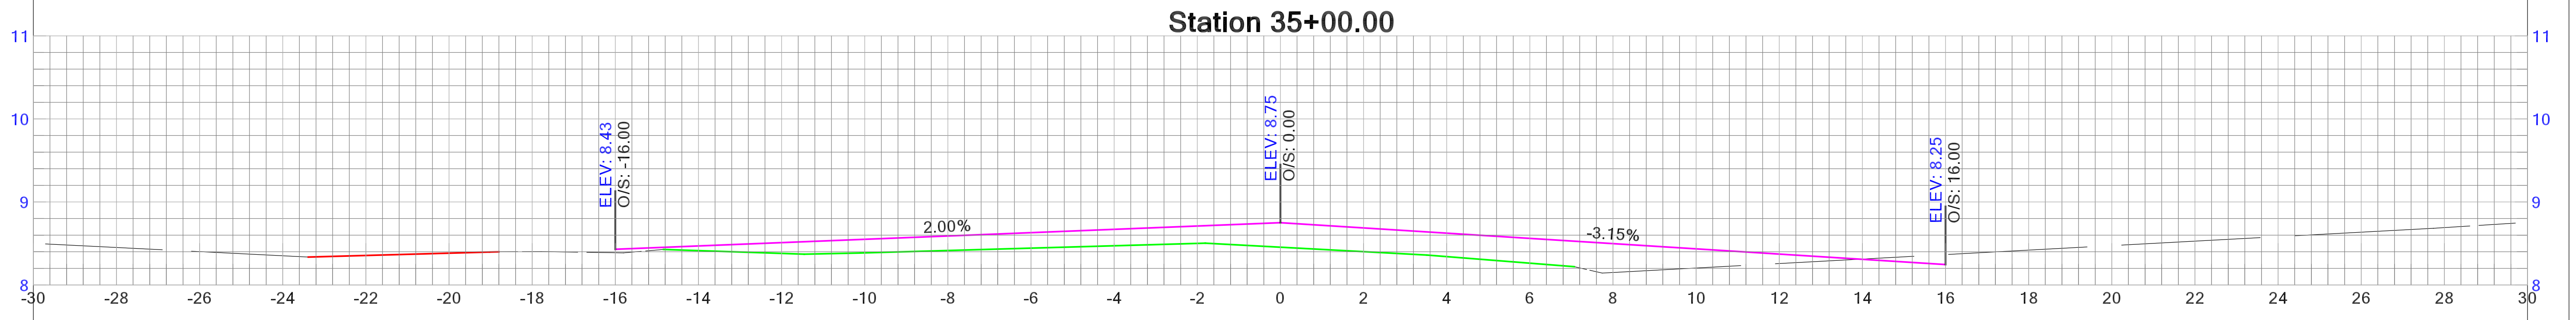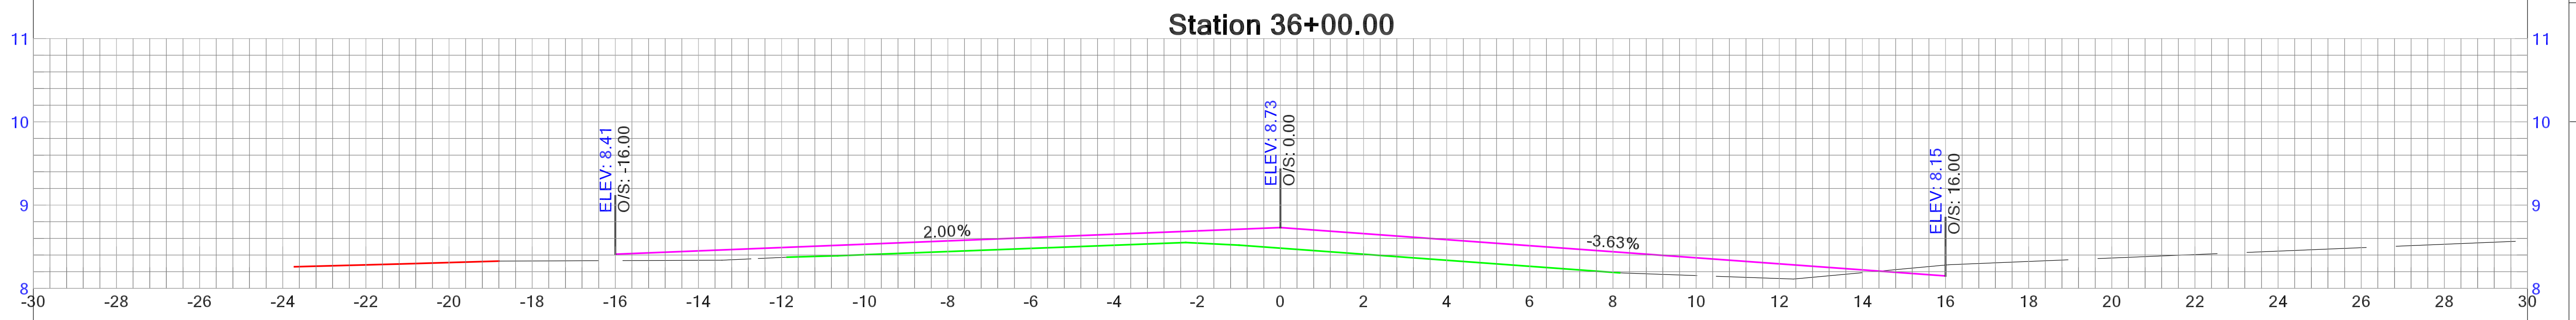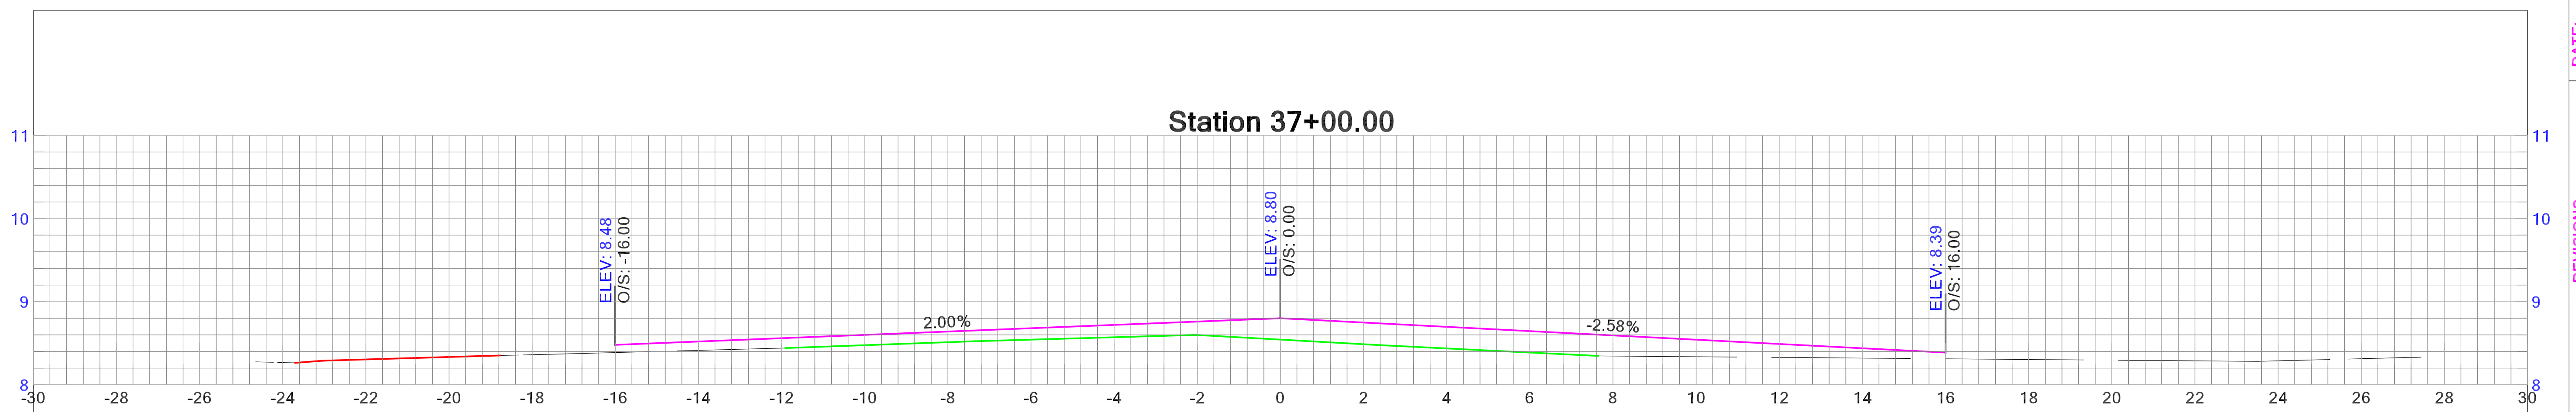

DATE:

REVISIONS

NO.	
-----	--





HOLDEN BEACH
RESURFACING SURVEY

DRAWN BY: SEAN MCBRYAN

DATE OF SURVEY:
NOVEMBER 23, 2021 -
FEBRUARY 1, 2022

SHEET

7 OF 85

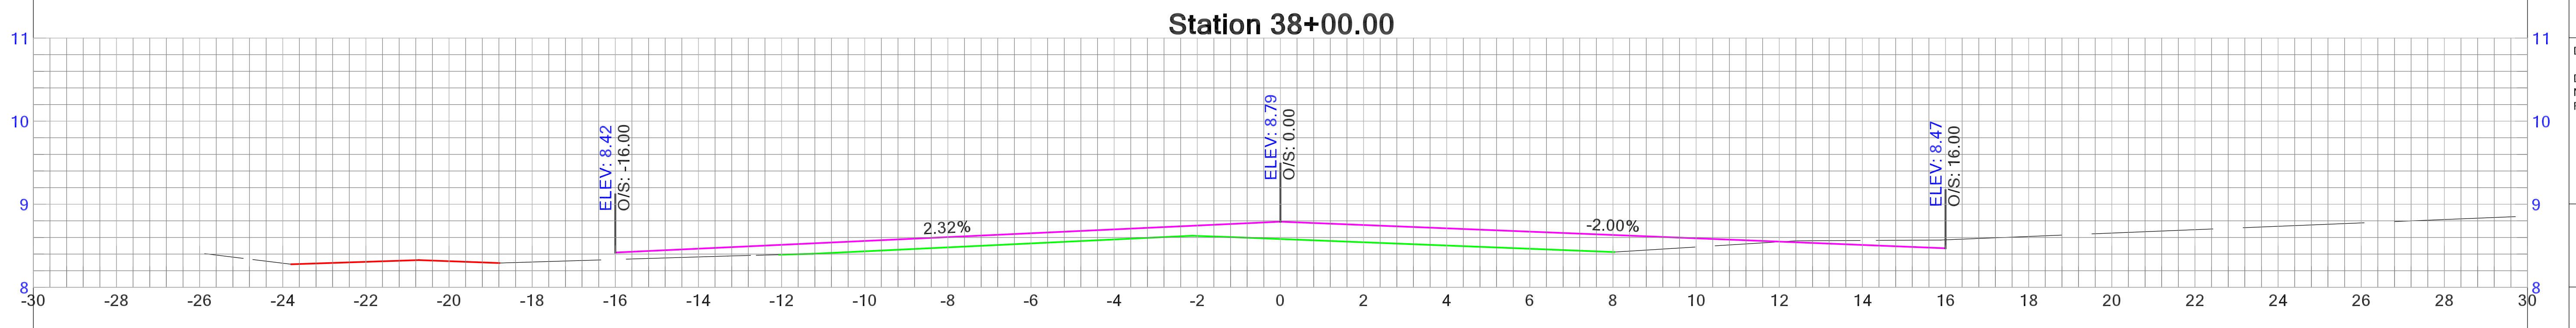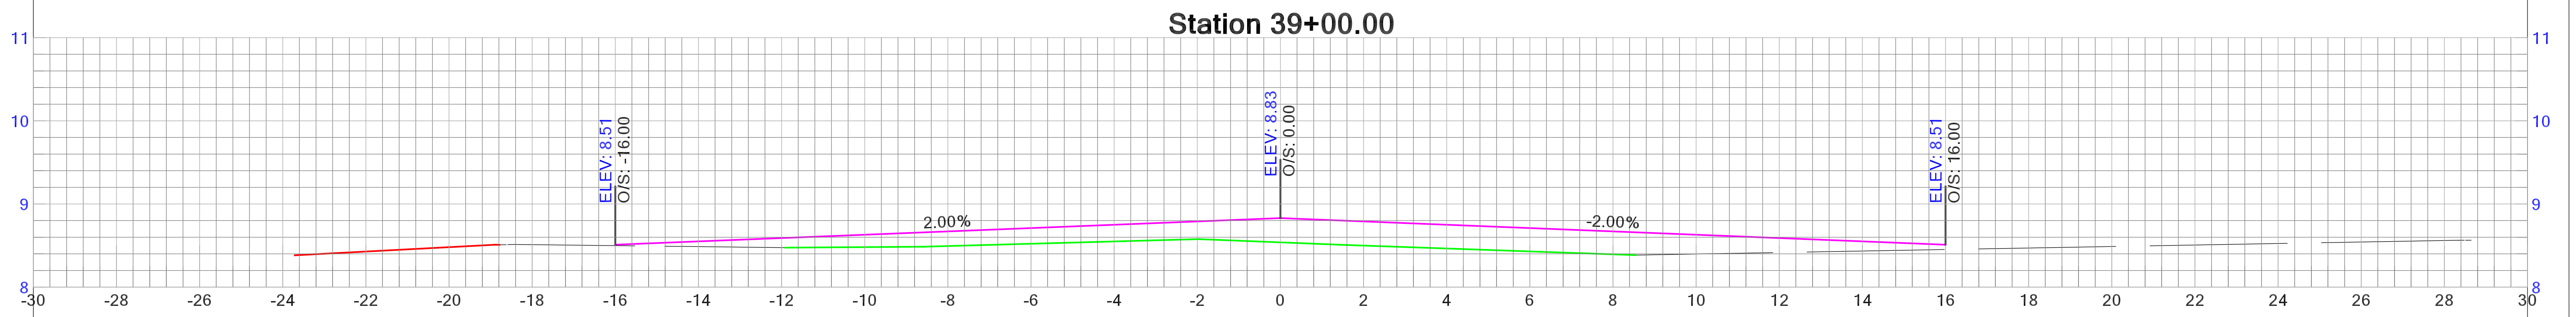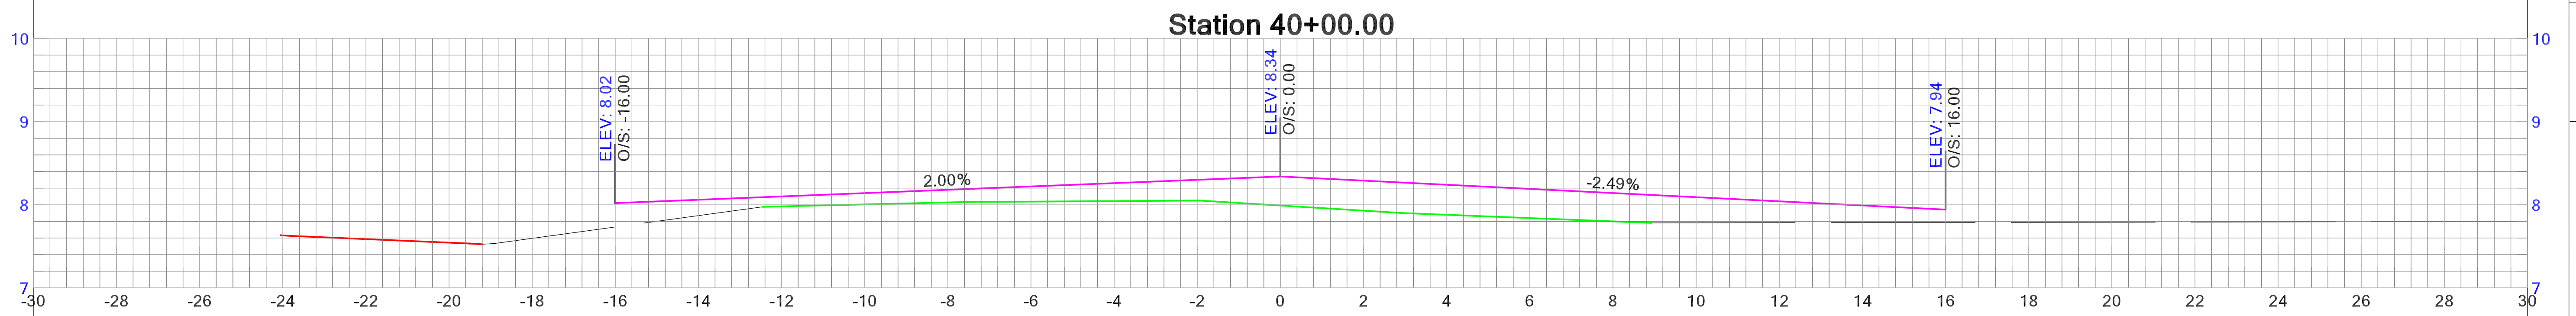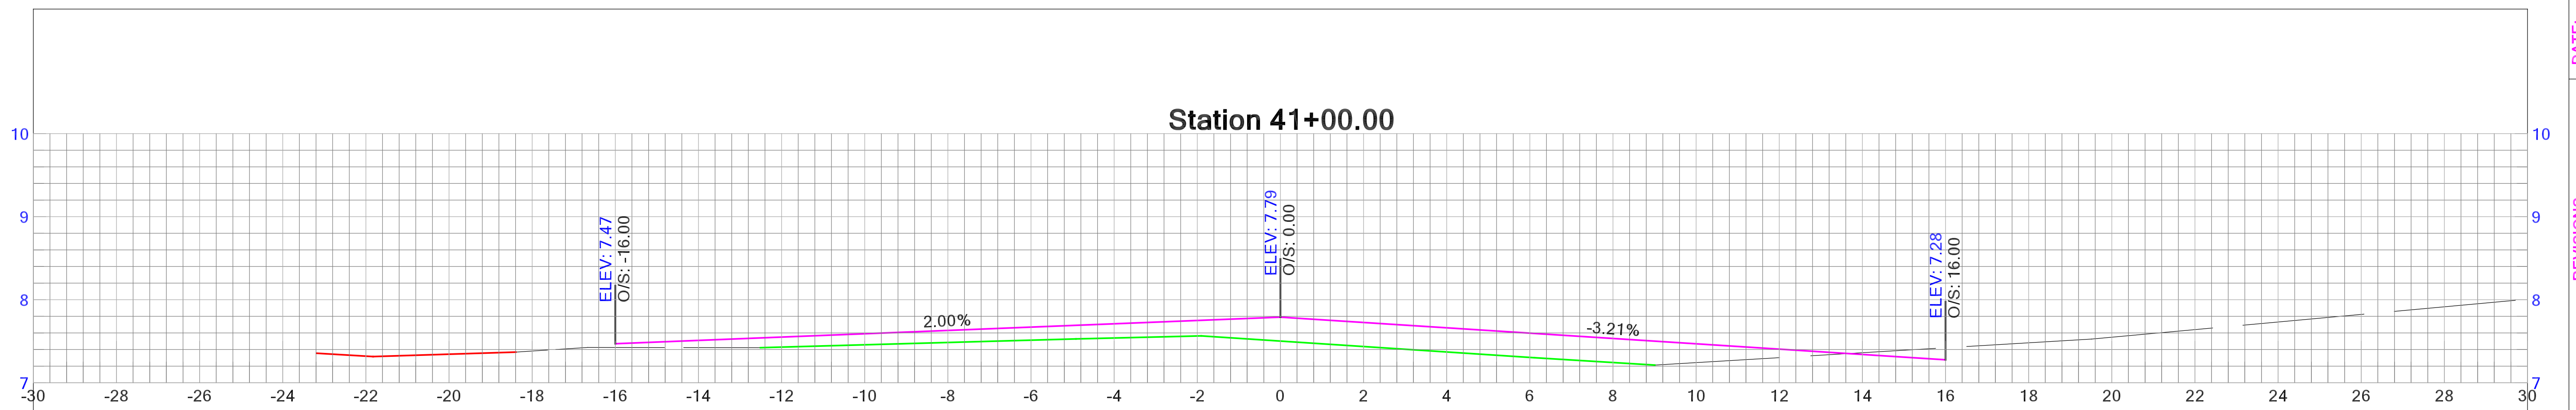

DATE:

REVISIONS

NO.	
-----	--





HOLDEN BEACH
RESURFACING SURVEY

DRAWN BY: SEAN MCBRYAN

DATE OF SURVEY:
NOVEMBER 23, 2021 -
FEBRUARY 1, 2022

SHEET

8 OF 85

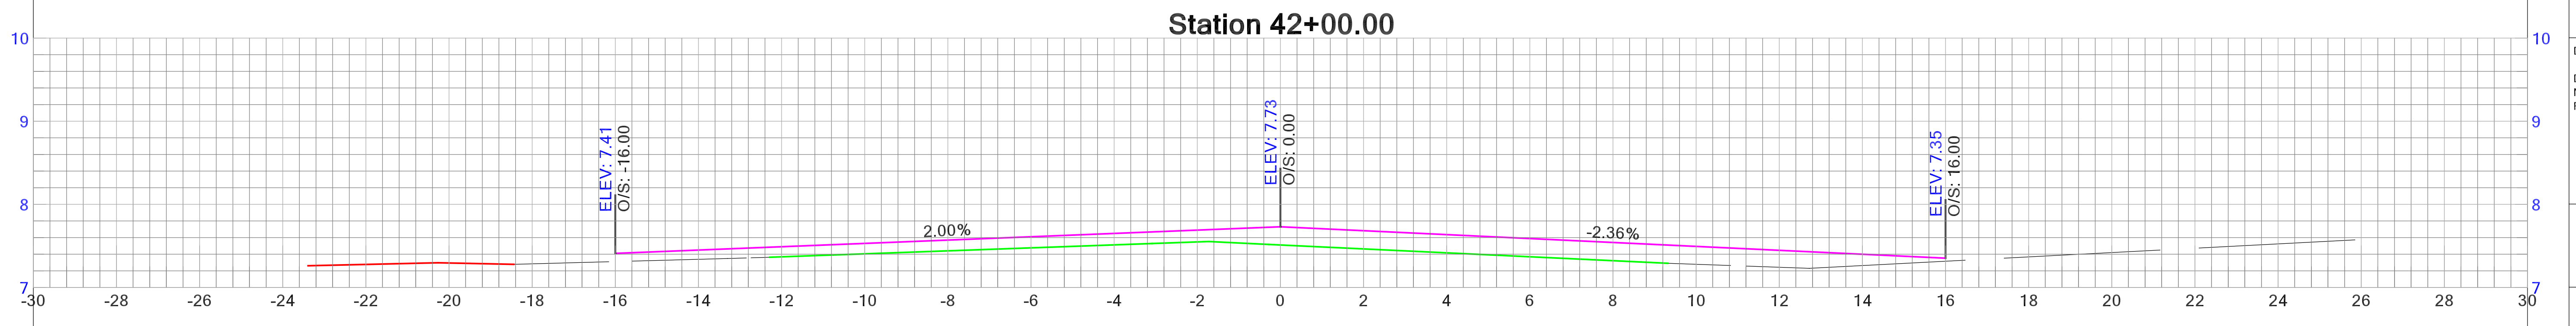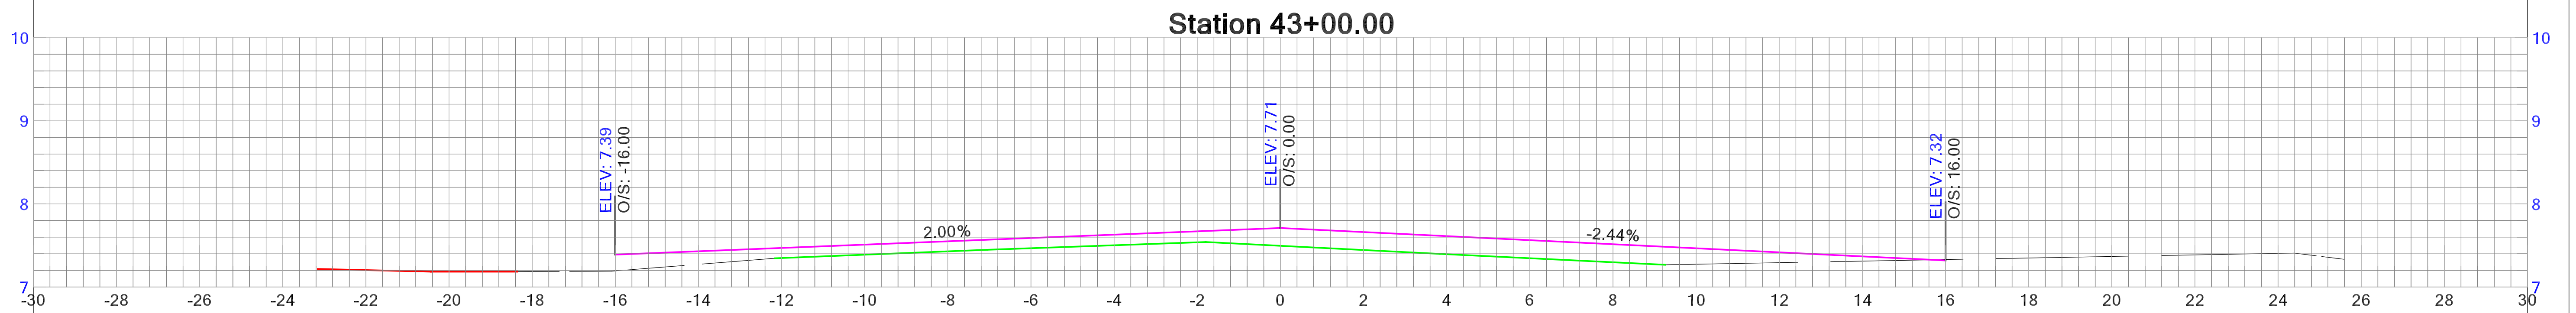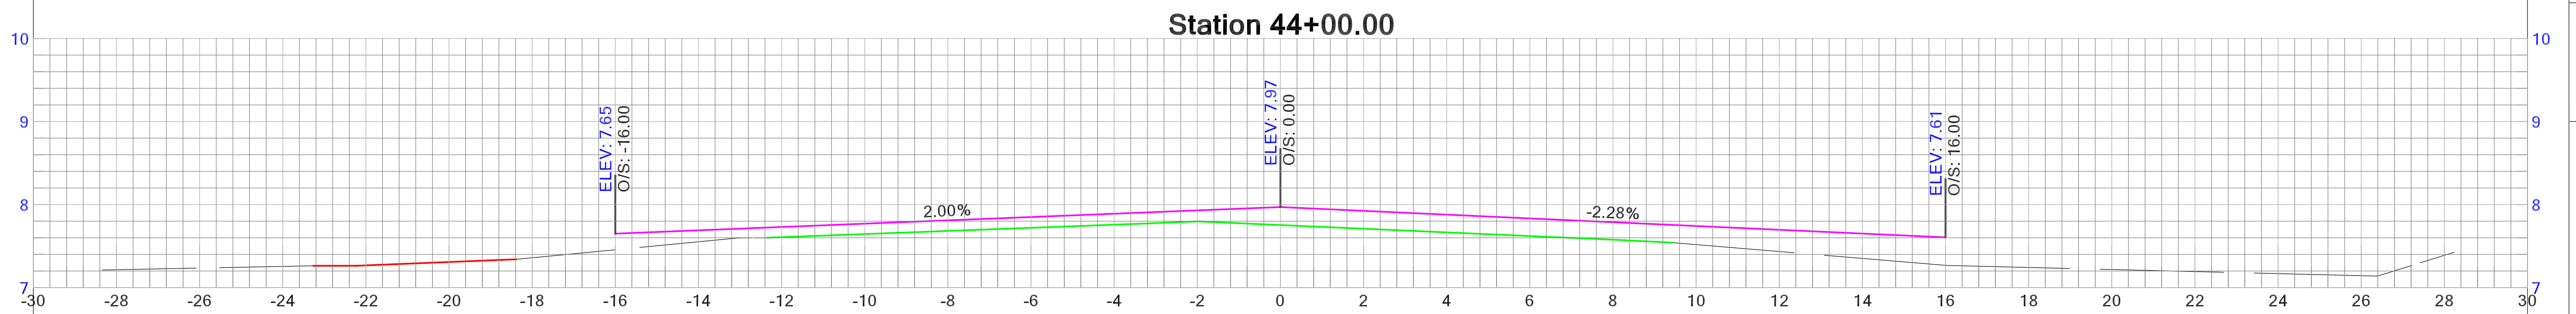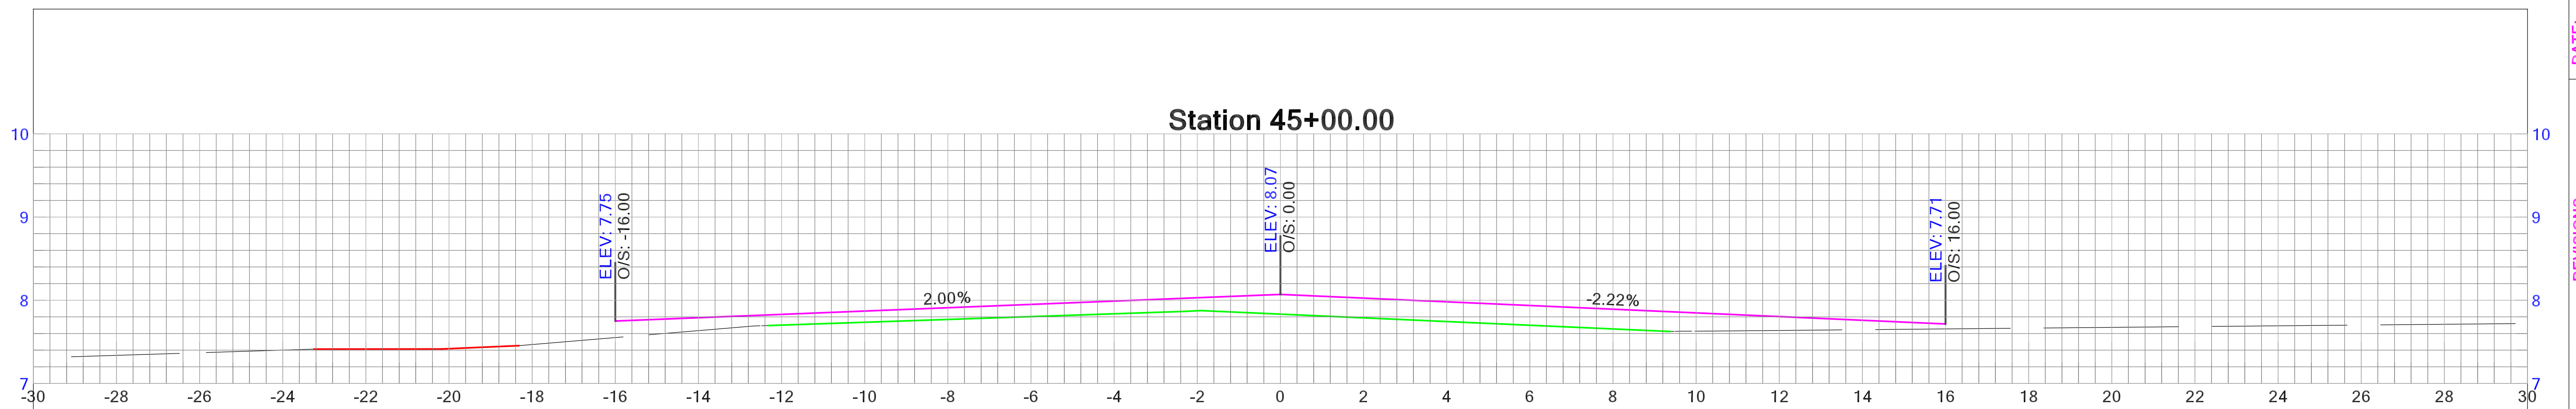

DATE:

REVISIONS

NO.	
-----	--





HOLDEN BEACH
RESURFACING SURVEY

DRAWN BY: SEAN MCBRYAN

DATE OF SURVEY:
NOVEMBER 23, 2021 -
FEBRUARY 1, 2022

SHEET

9 OF 85

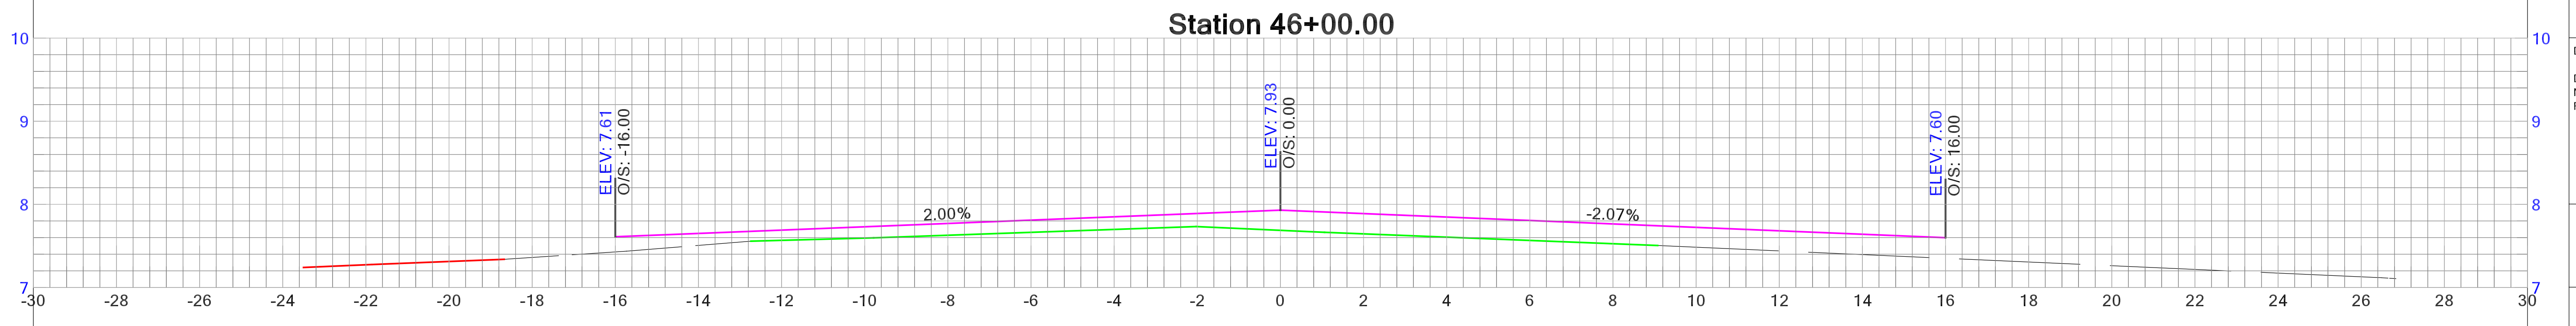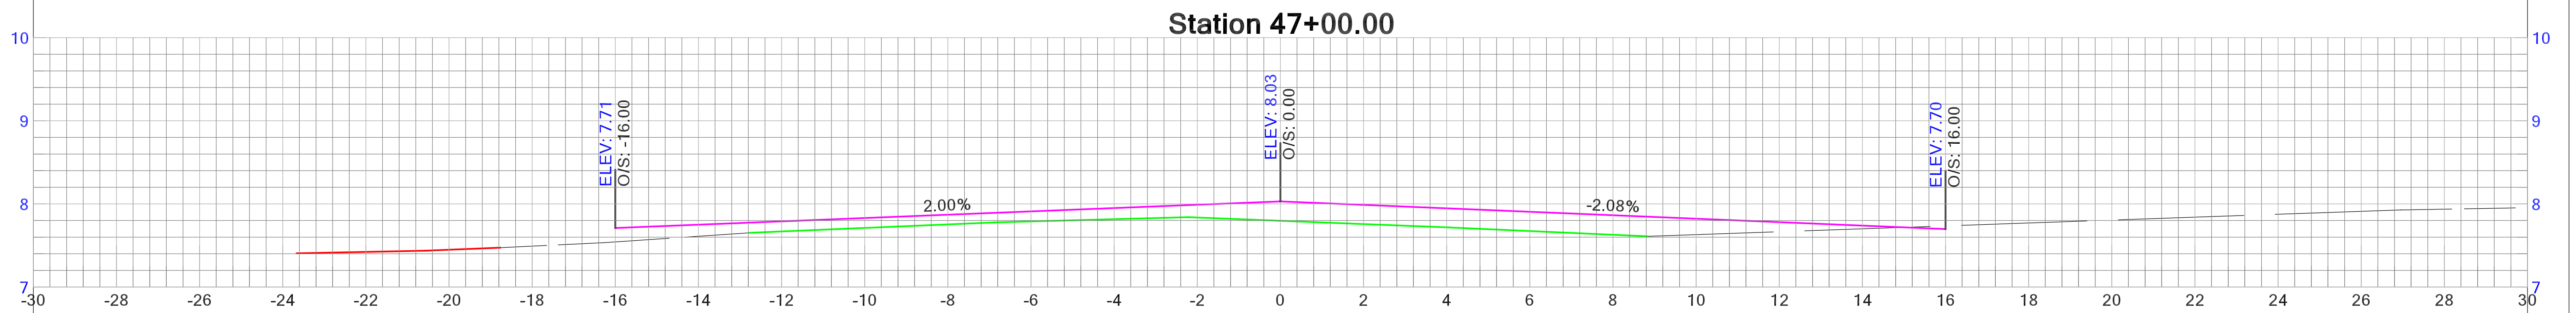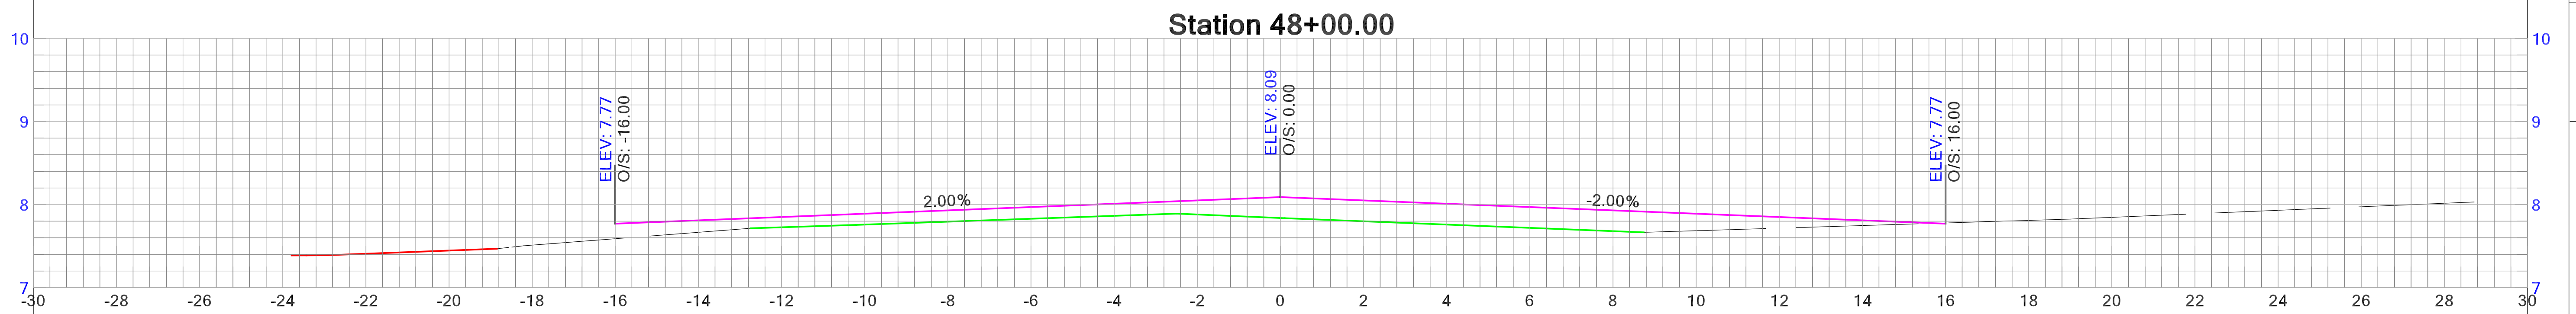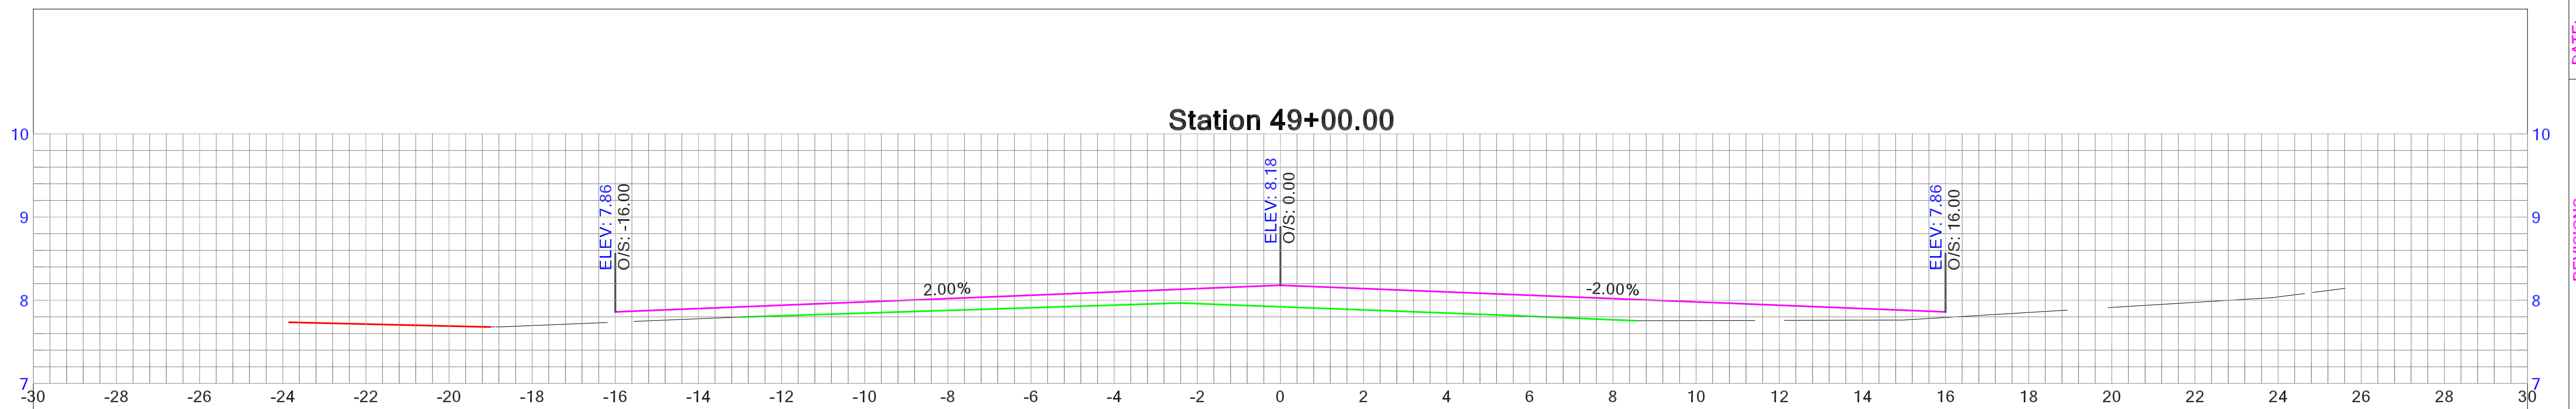

DATE:

REVISIONS

NO.	
-----	--





HOLDEN BEACH
RESURFACING SURVEY

DRAWN BY: SEAN MCBRYAN

DATE OF SURVEY:
NOVEMBER 23, 2021 -
FEBRUARY 1, 2022

SHEET

10 OF 85

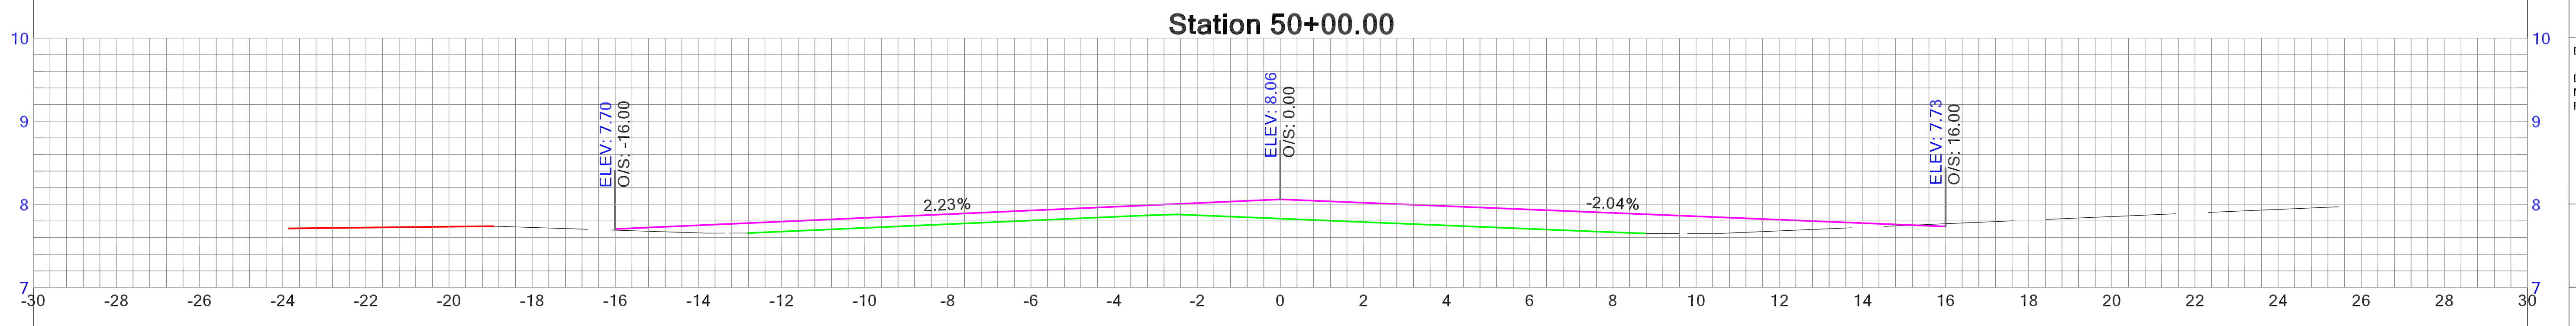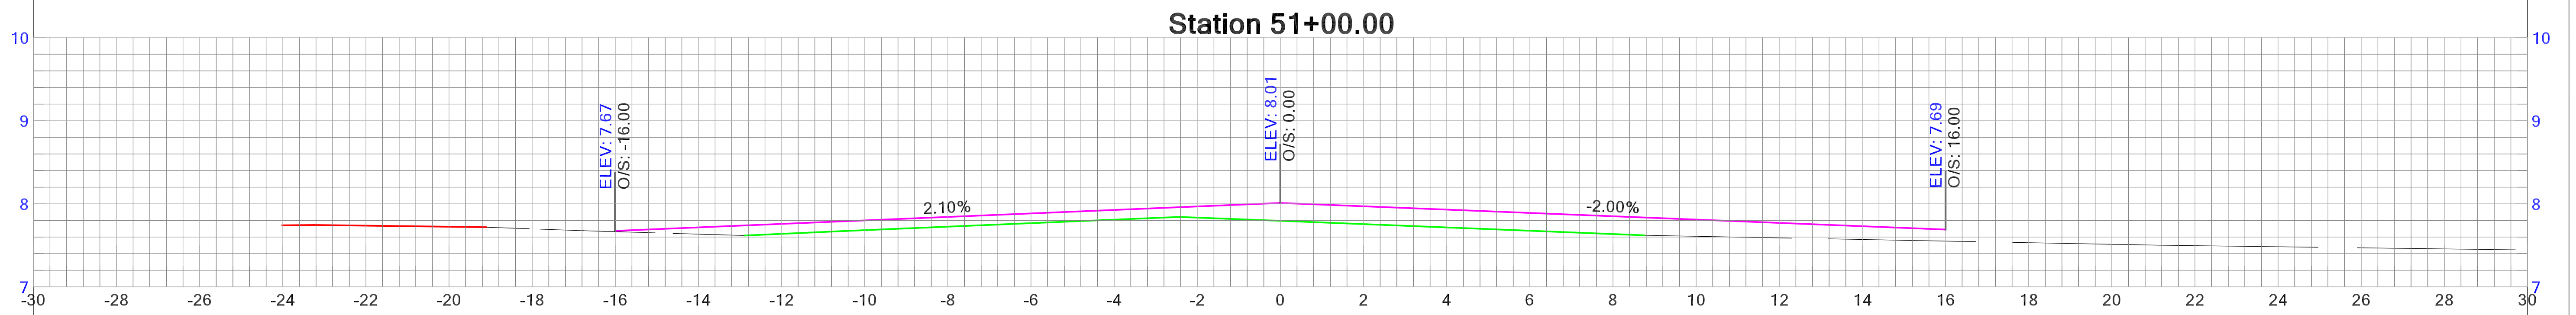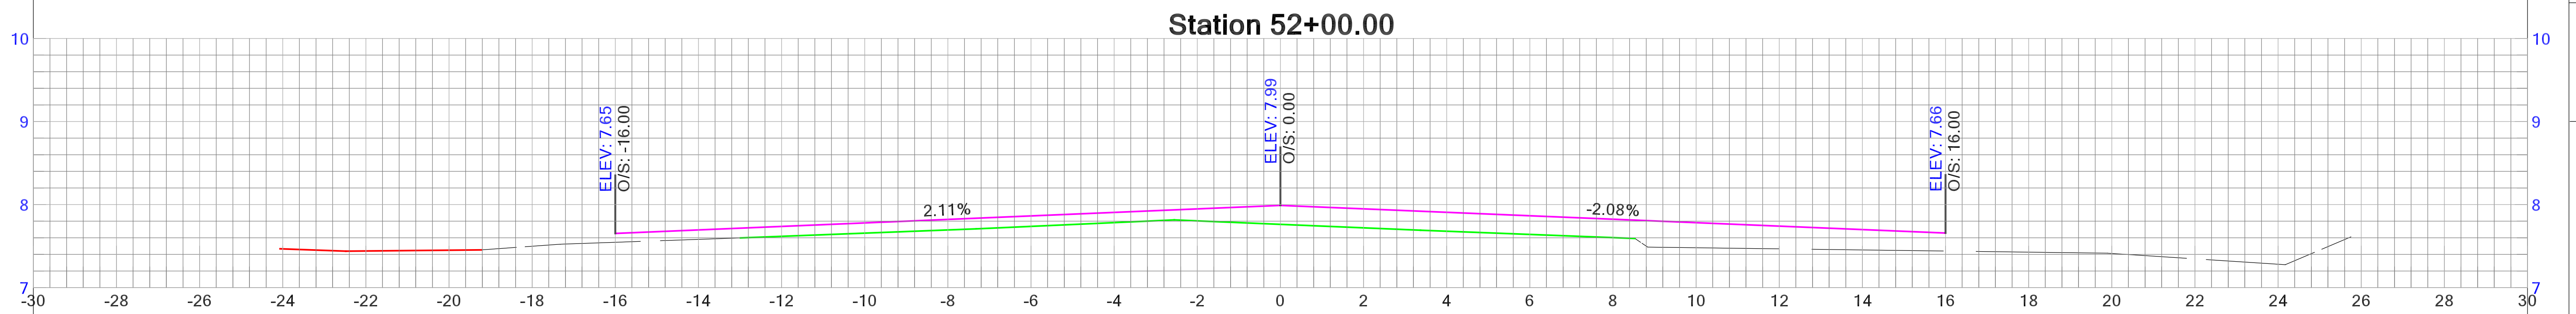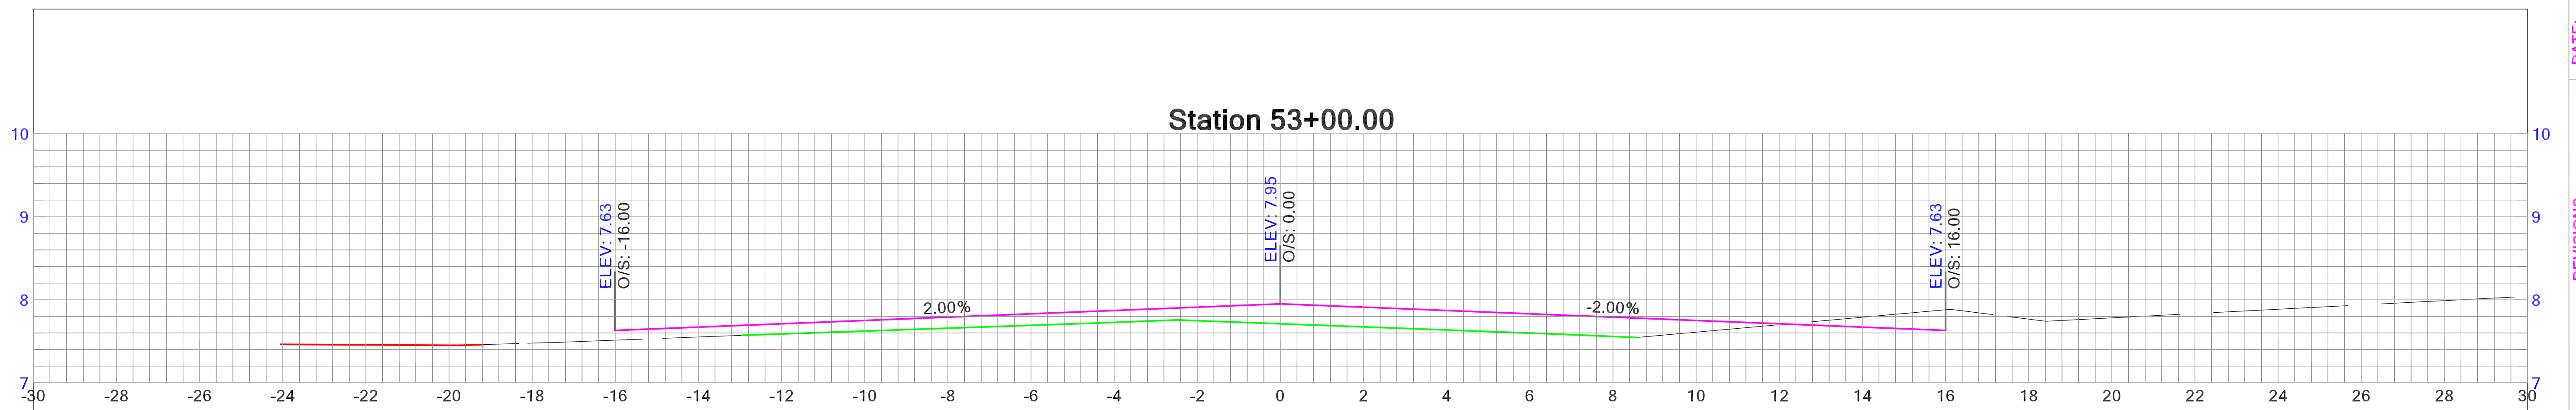

DATE:

REVISIONS

NO.	
-----	--


HOLDEN BEACH
RESURFACING SURVEY

DRAWN BY: SEAN MCBRYAN


DATE OF SURVEY:
NOVEMBER 23, 2021 -
FEBRUARY 1, 2022




SHEET

11 OF 85

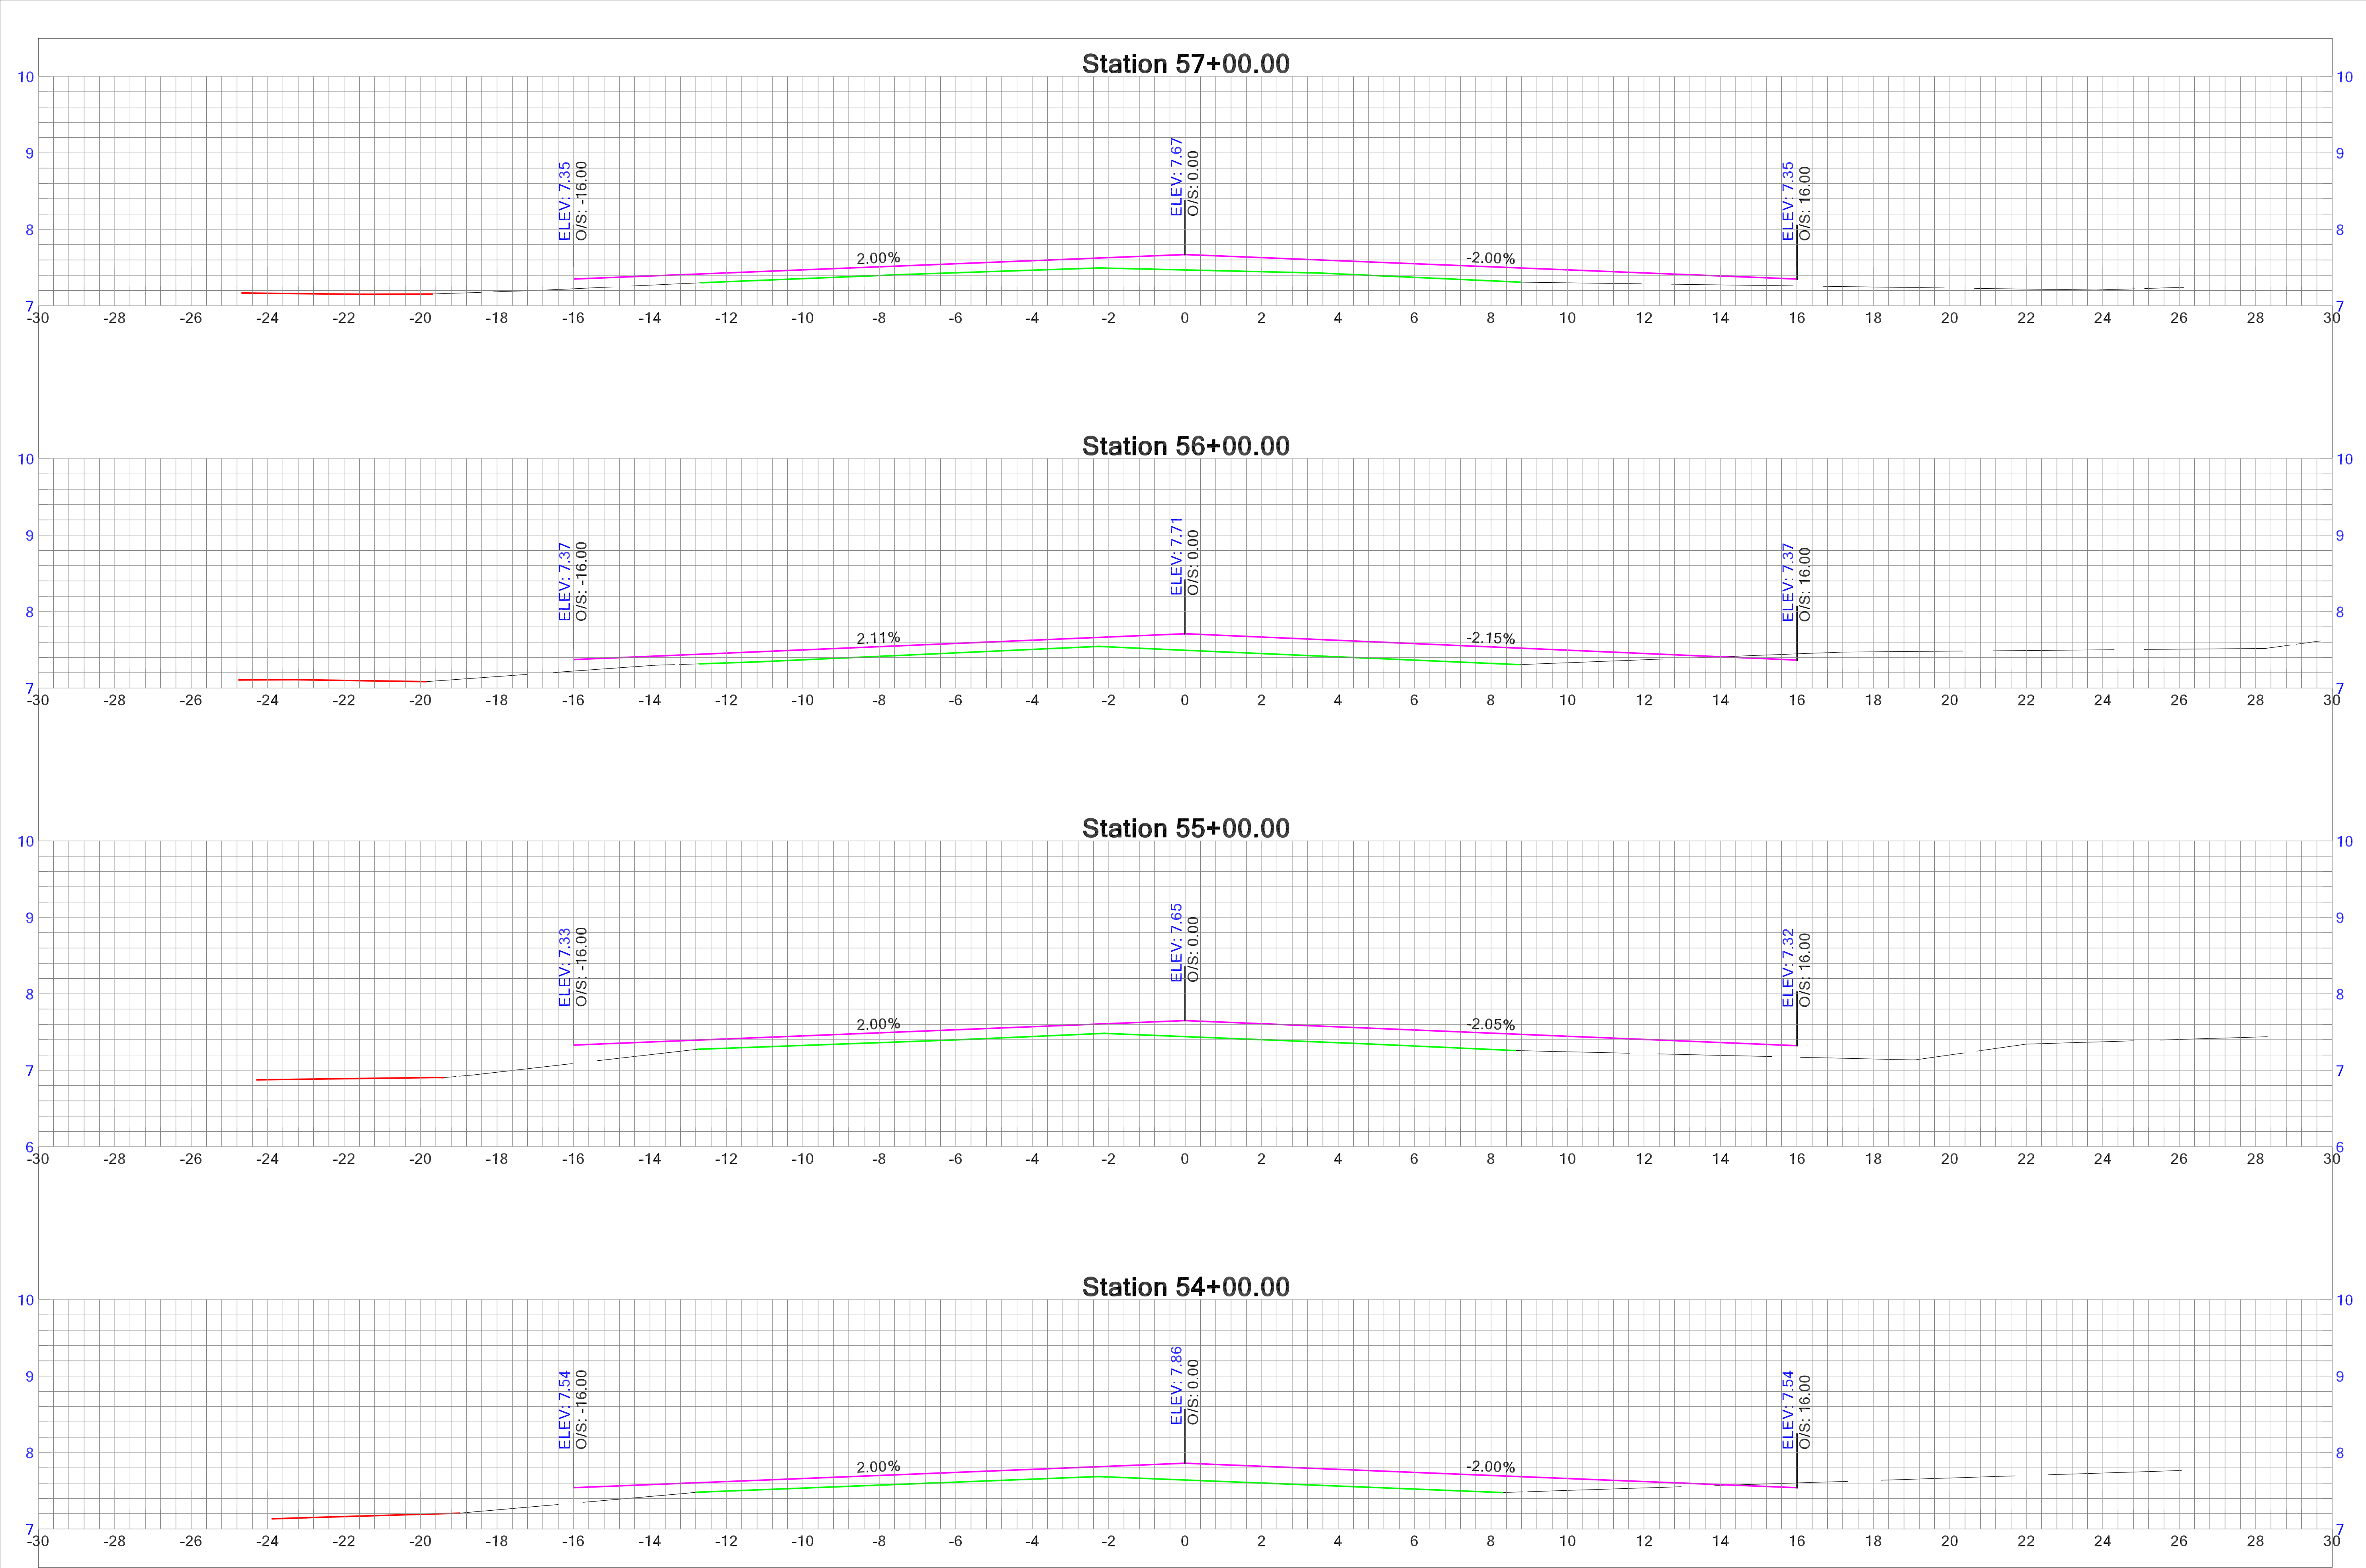

HOLDEN BEACH RESURFACING SURVEY	
--	--	

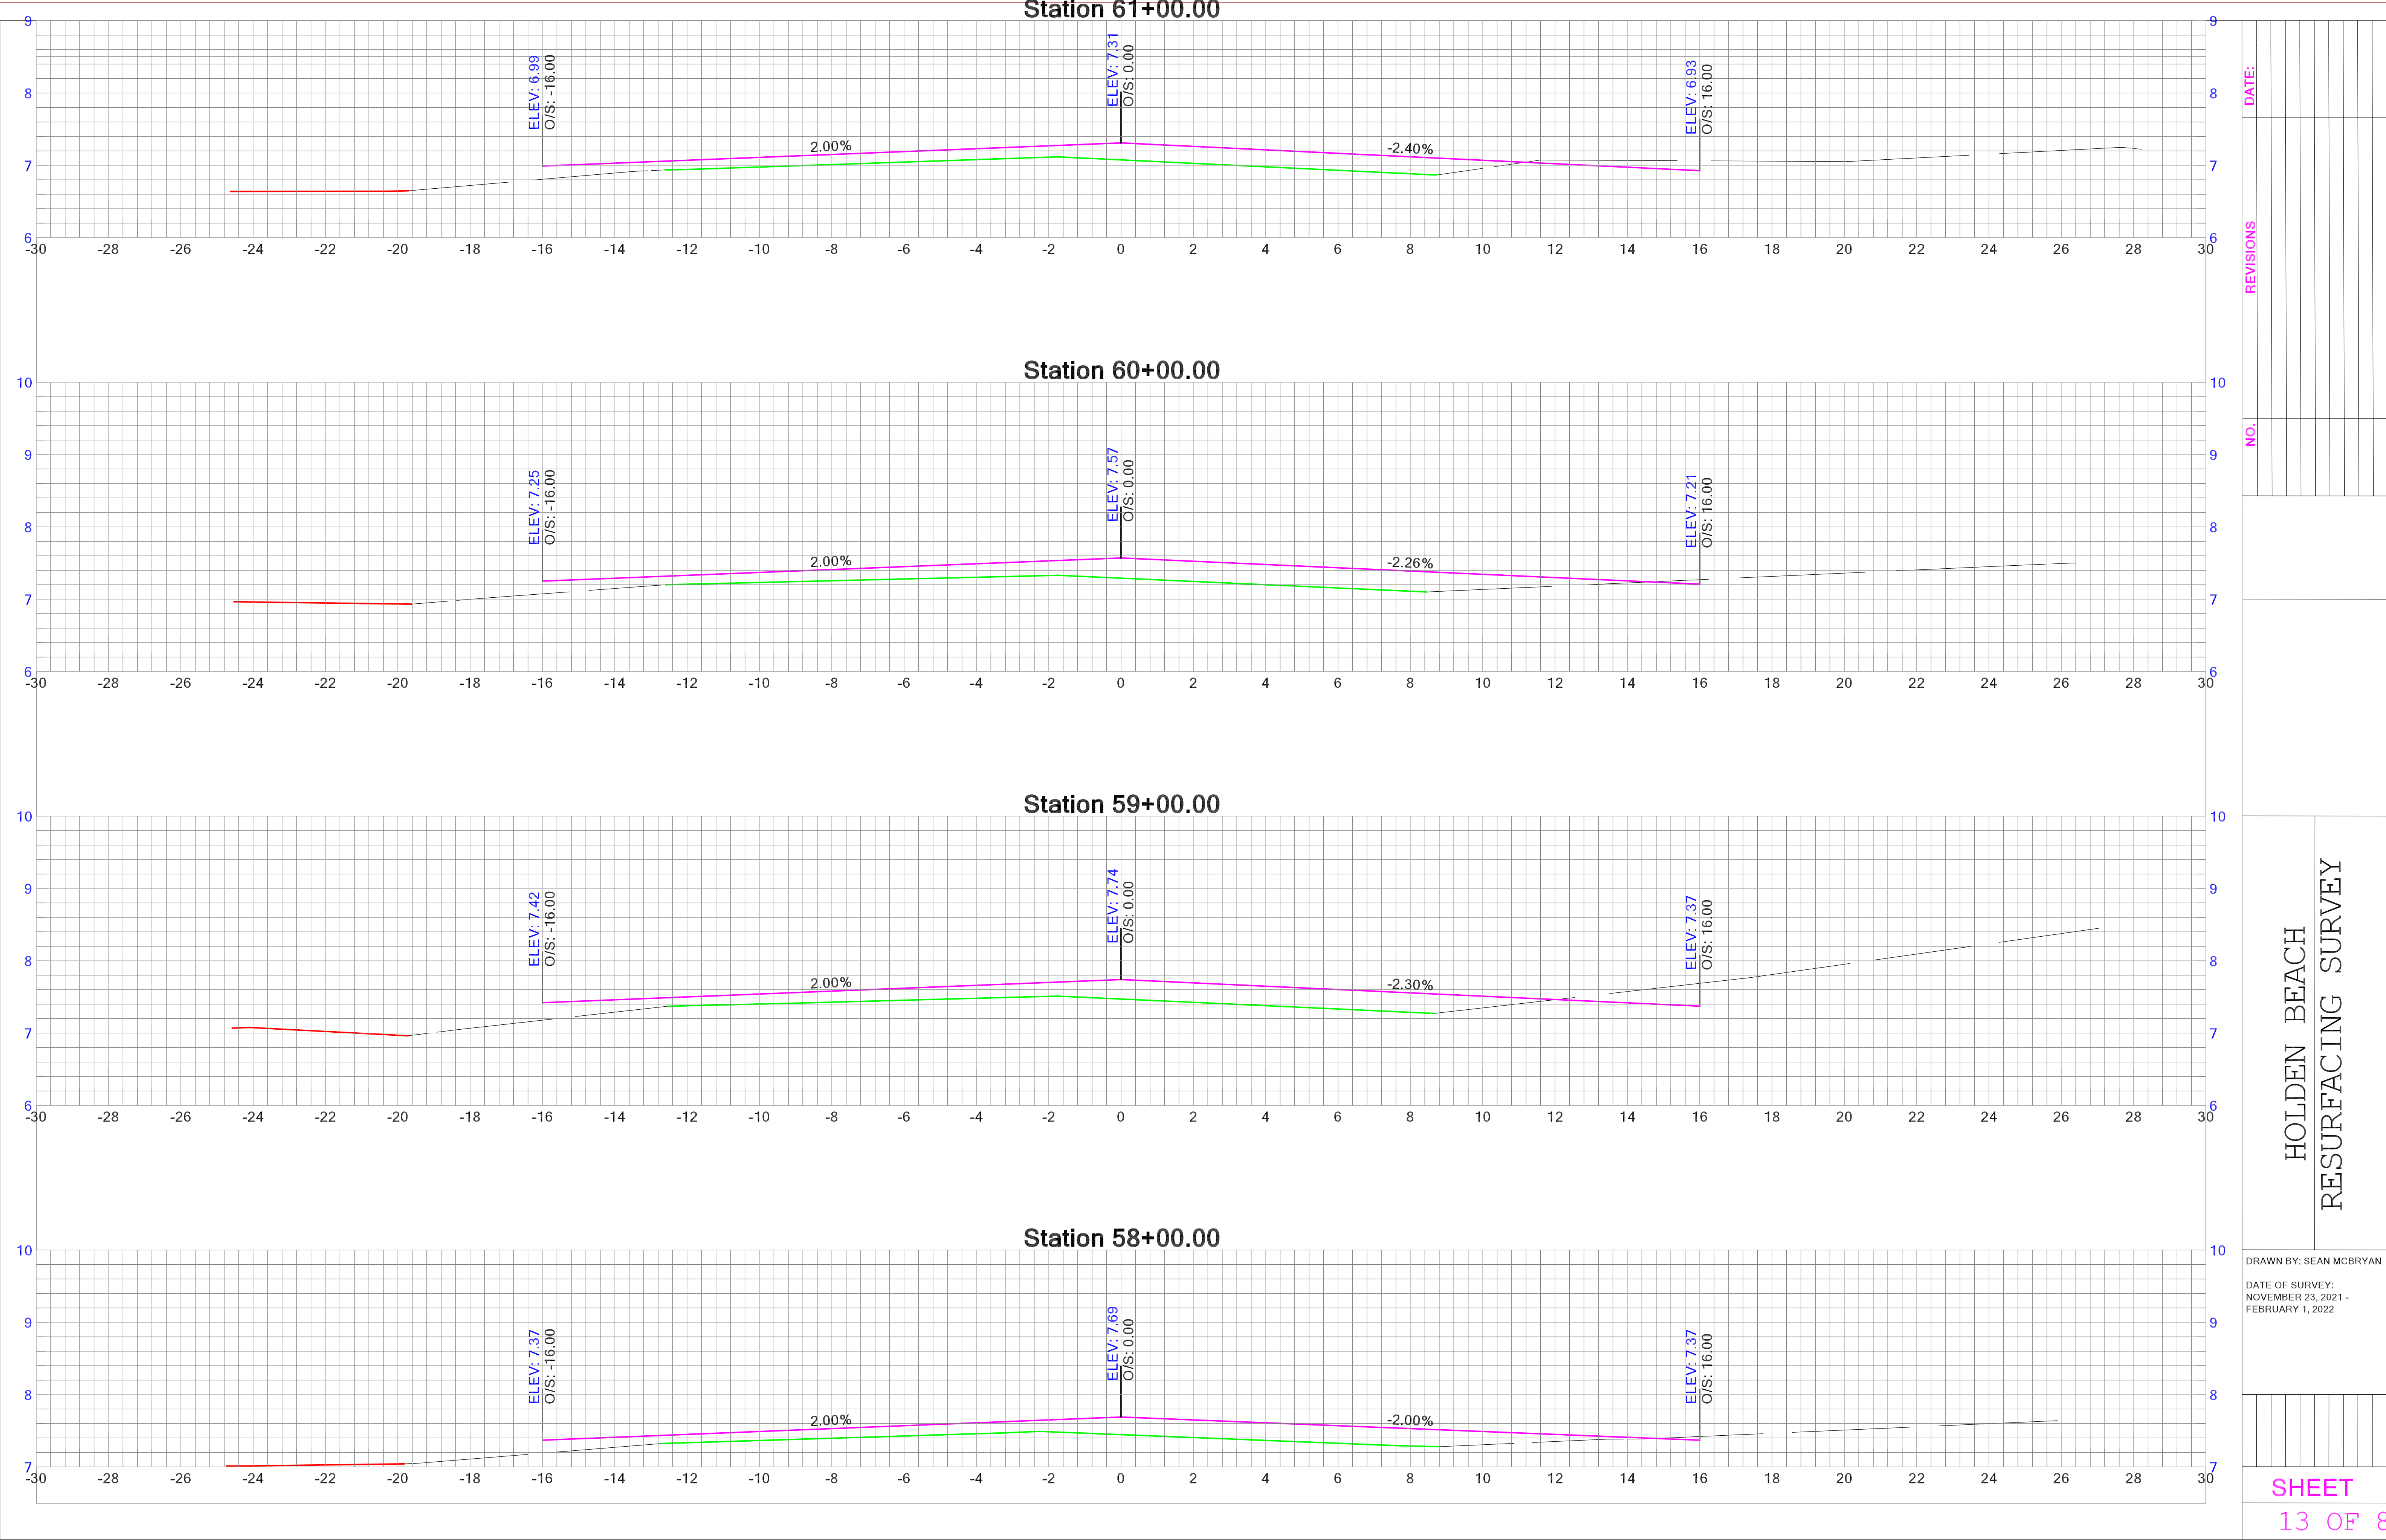

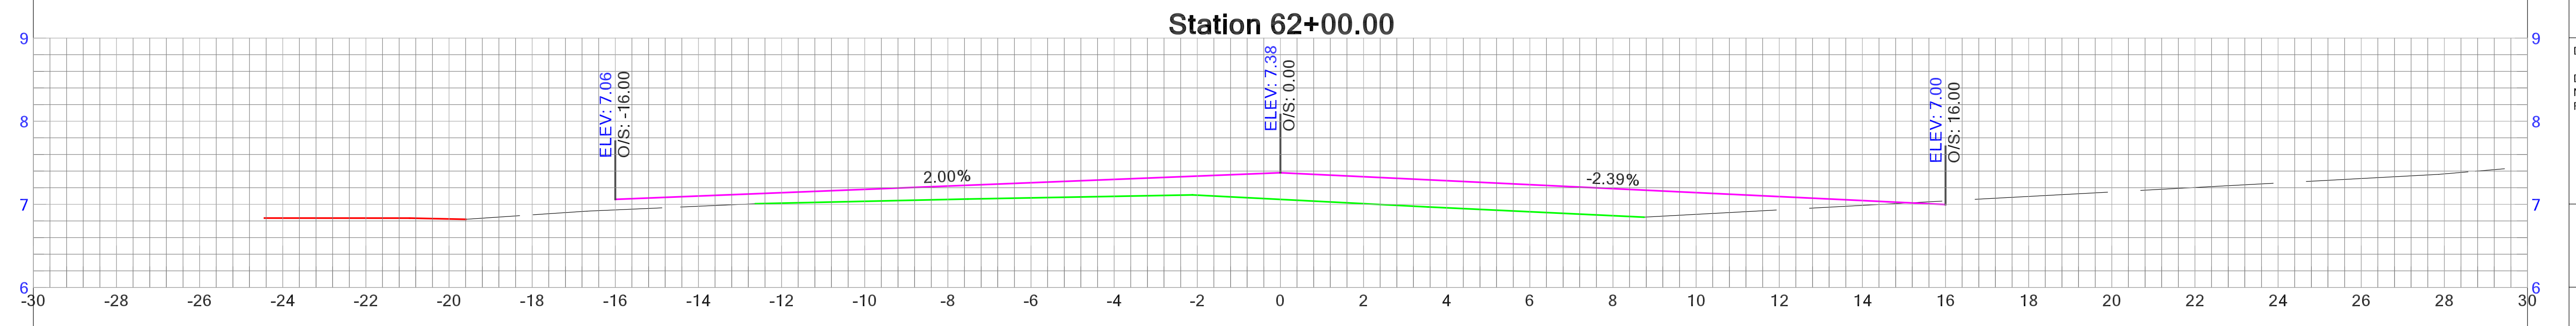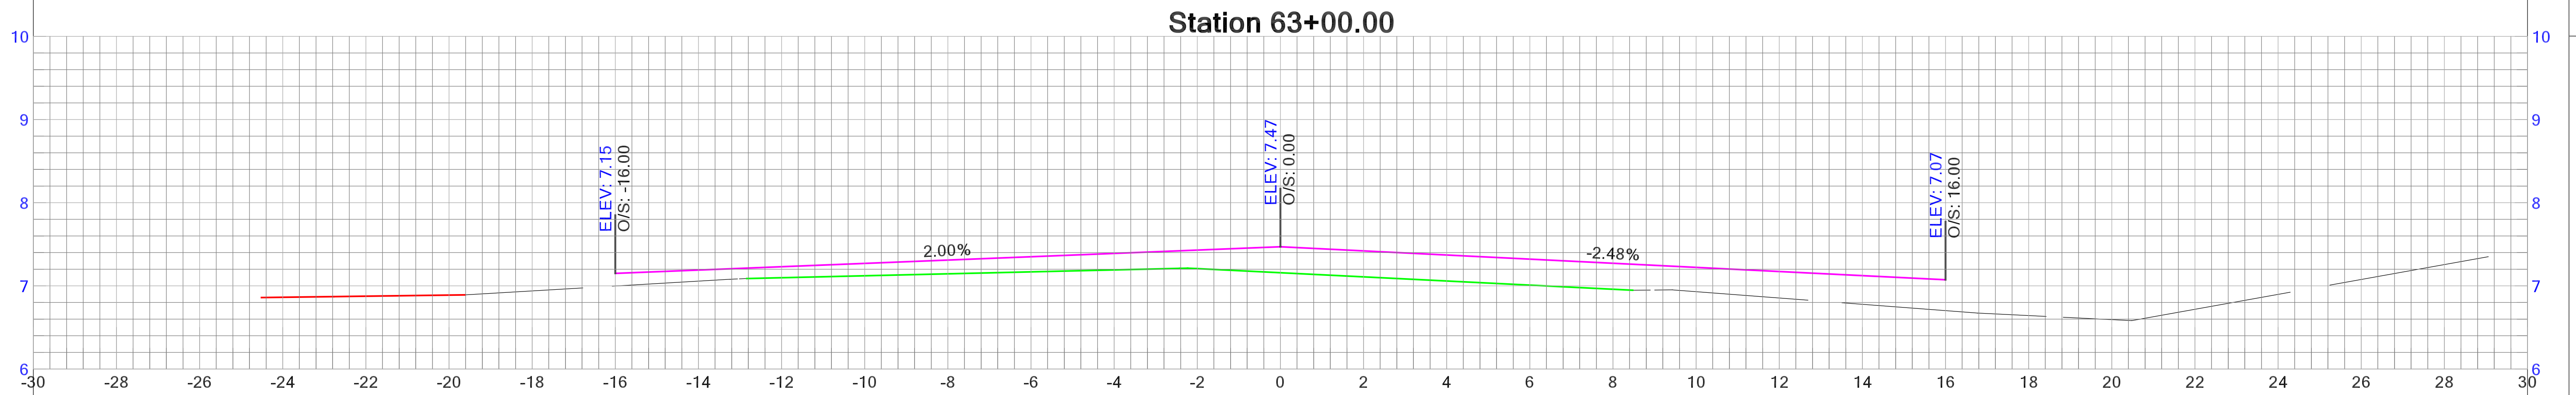
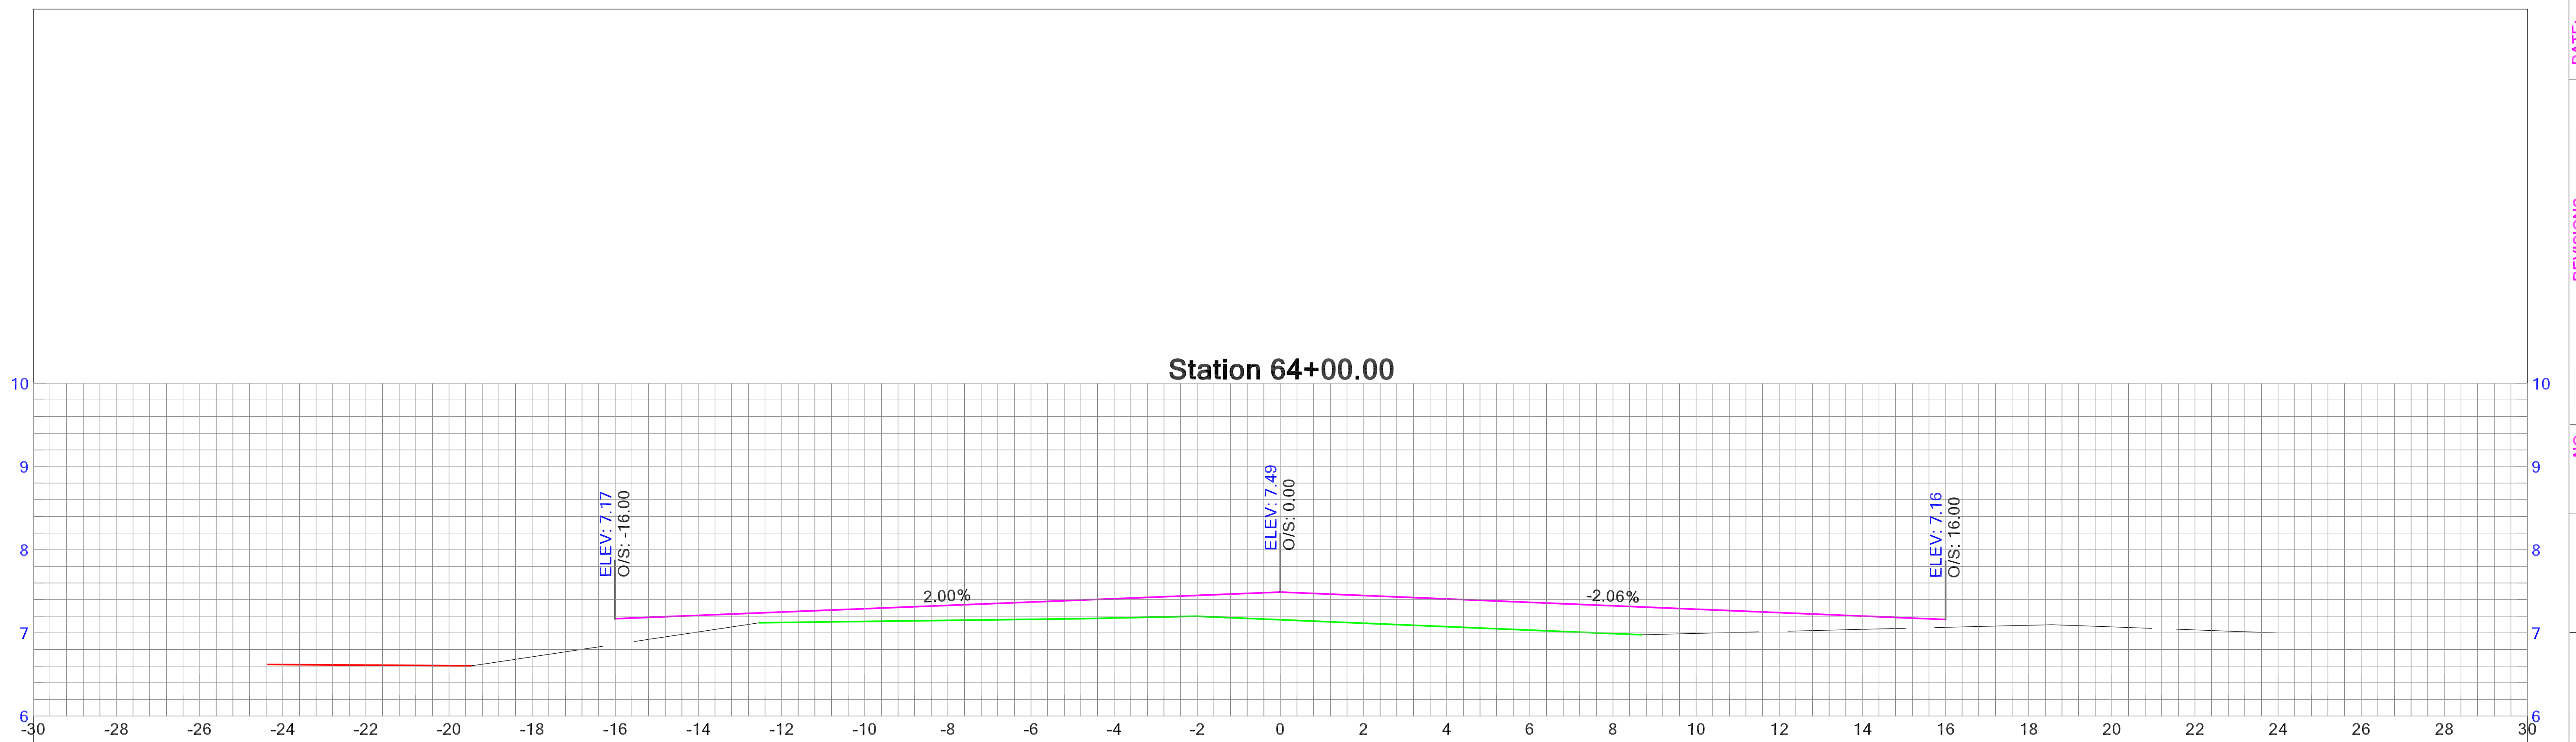
[illegible][illegible]

HOLDEN BEACH
RESURFACING SURVEY

DRAWN BY: SEAN MCBRYAN

DATE OF SURVEY:
NOVEMBER 23, 2021 -
FEBRUARY 1, 2022

[illegible]

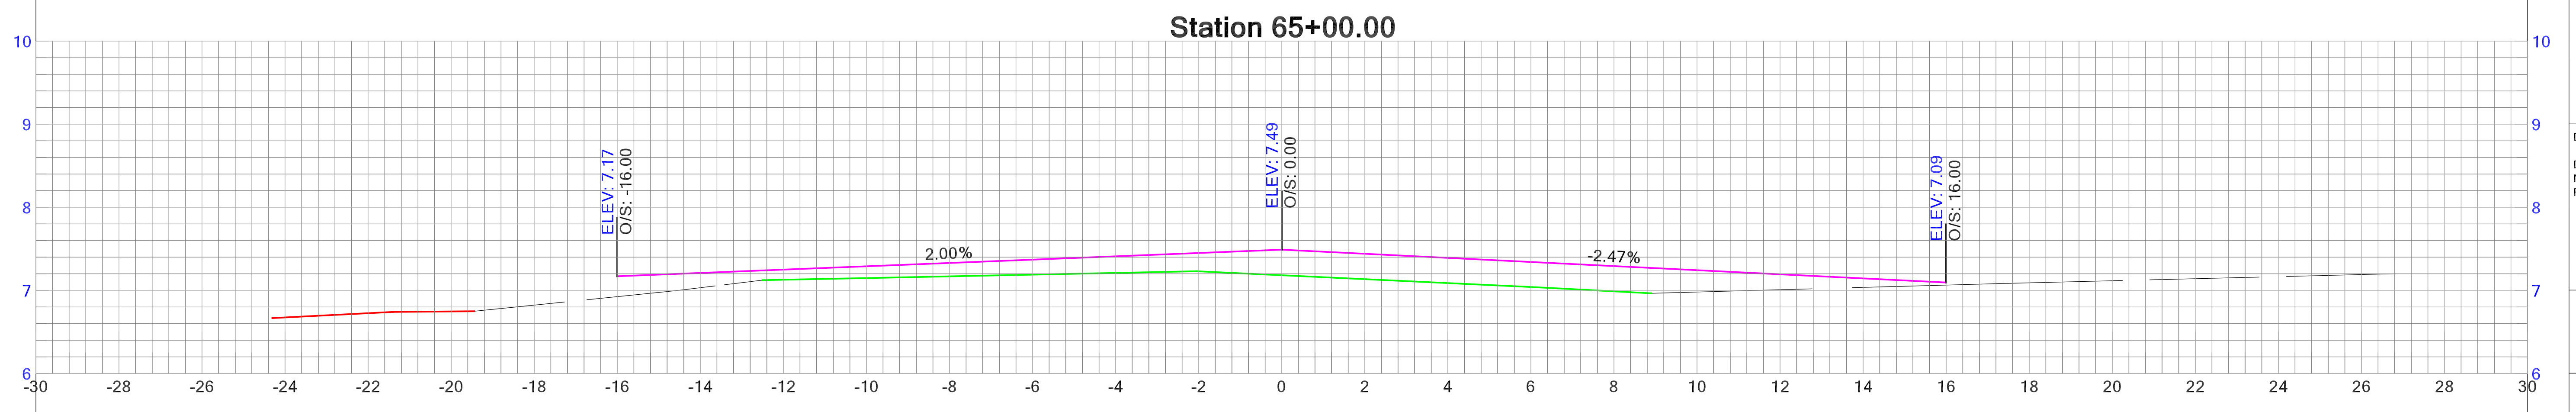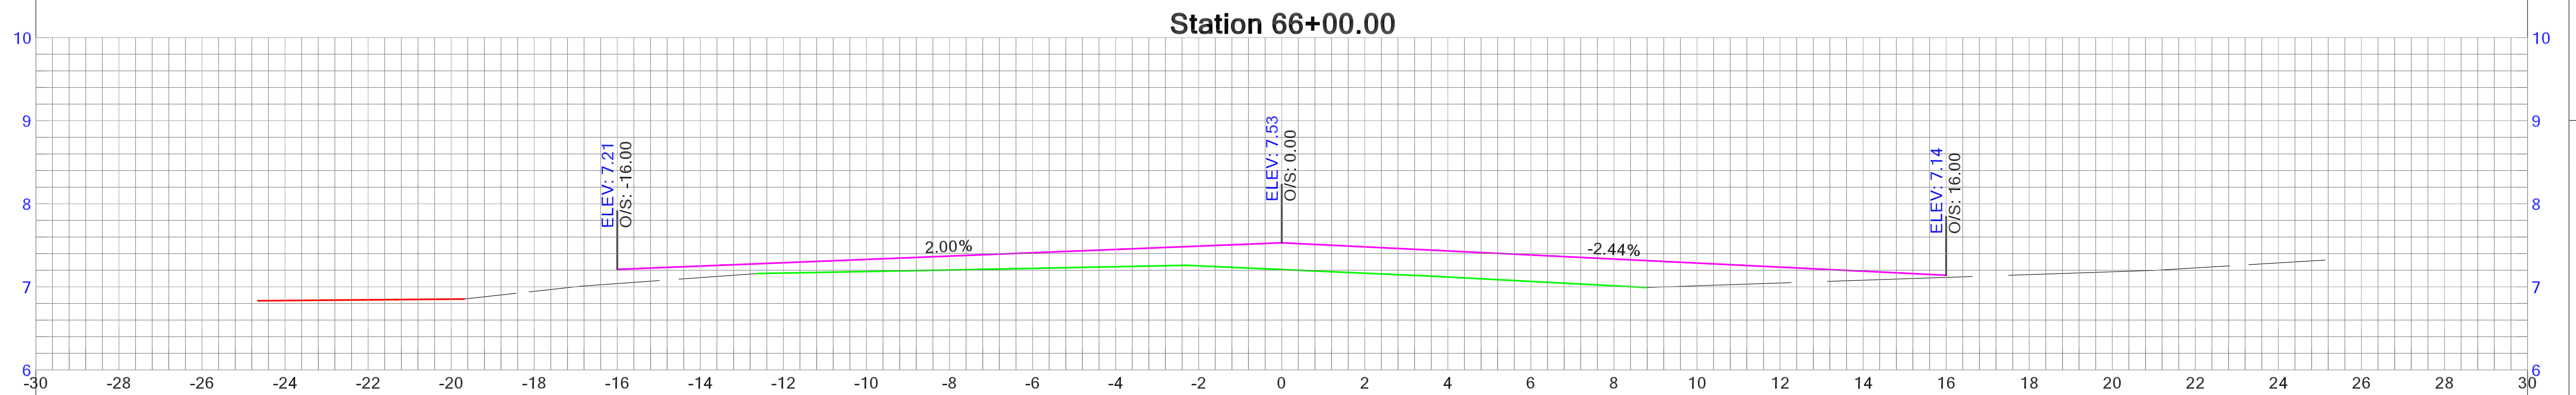
[illegible]

HOLDEN BEACH RESURFACING SURVEY





DRAWN BY: SEAN MCBRYAN

DATE OF SURVEY:
NOVEMBER 23, 2021 -
FEBRUARY 1, 2022

--	--	--	--	--	--	--	--	--

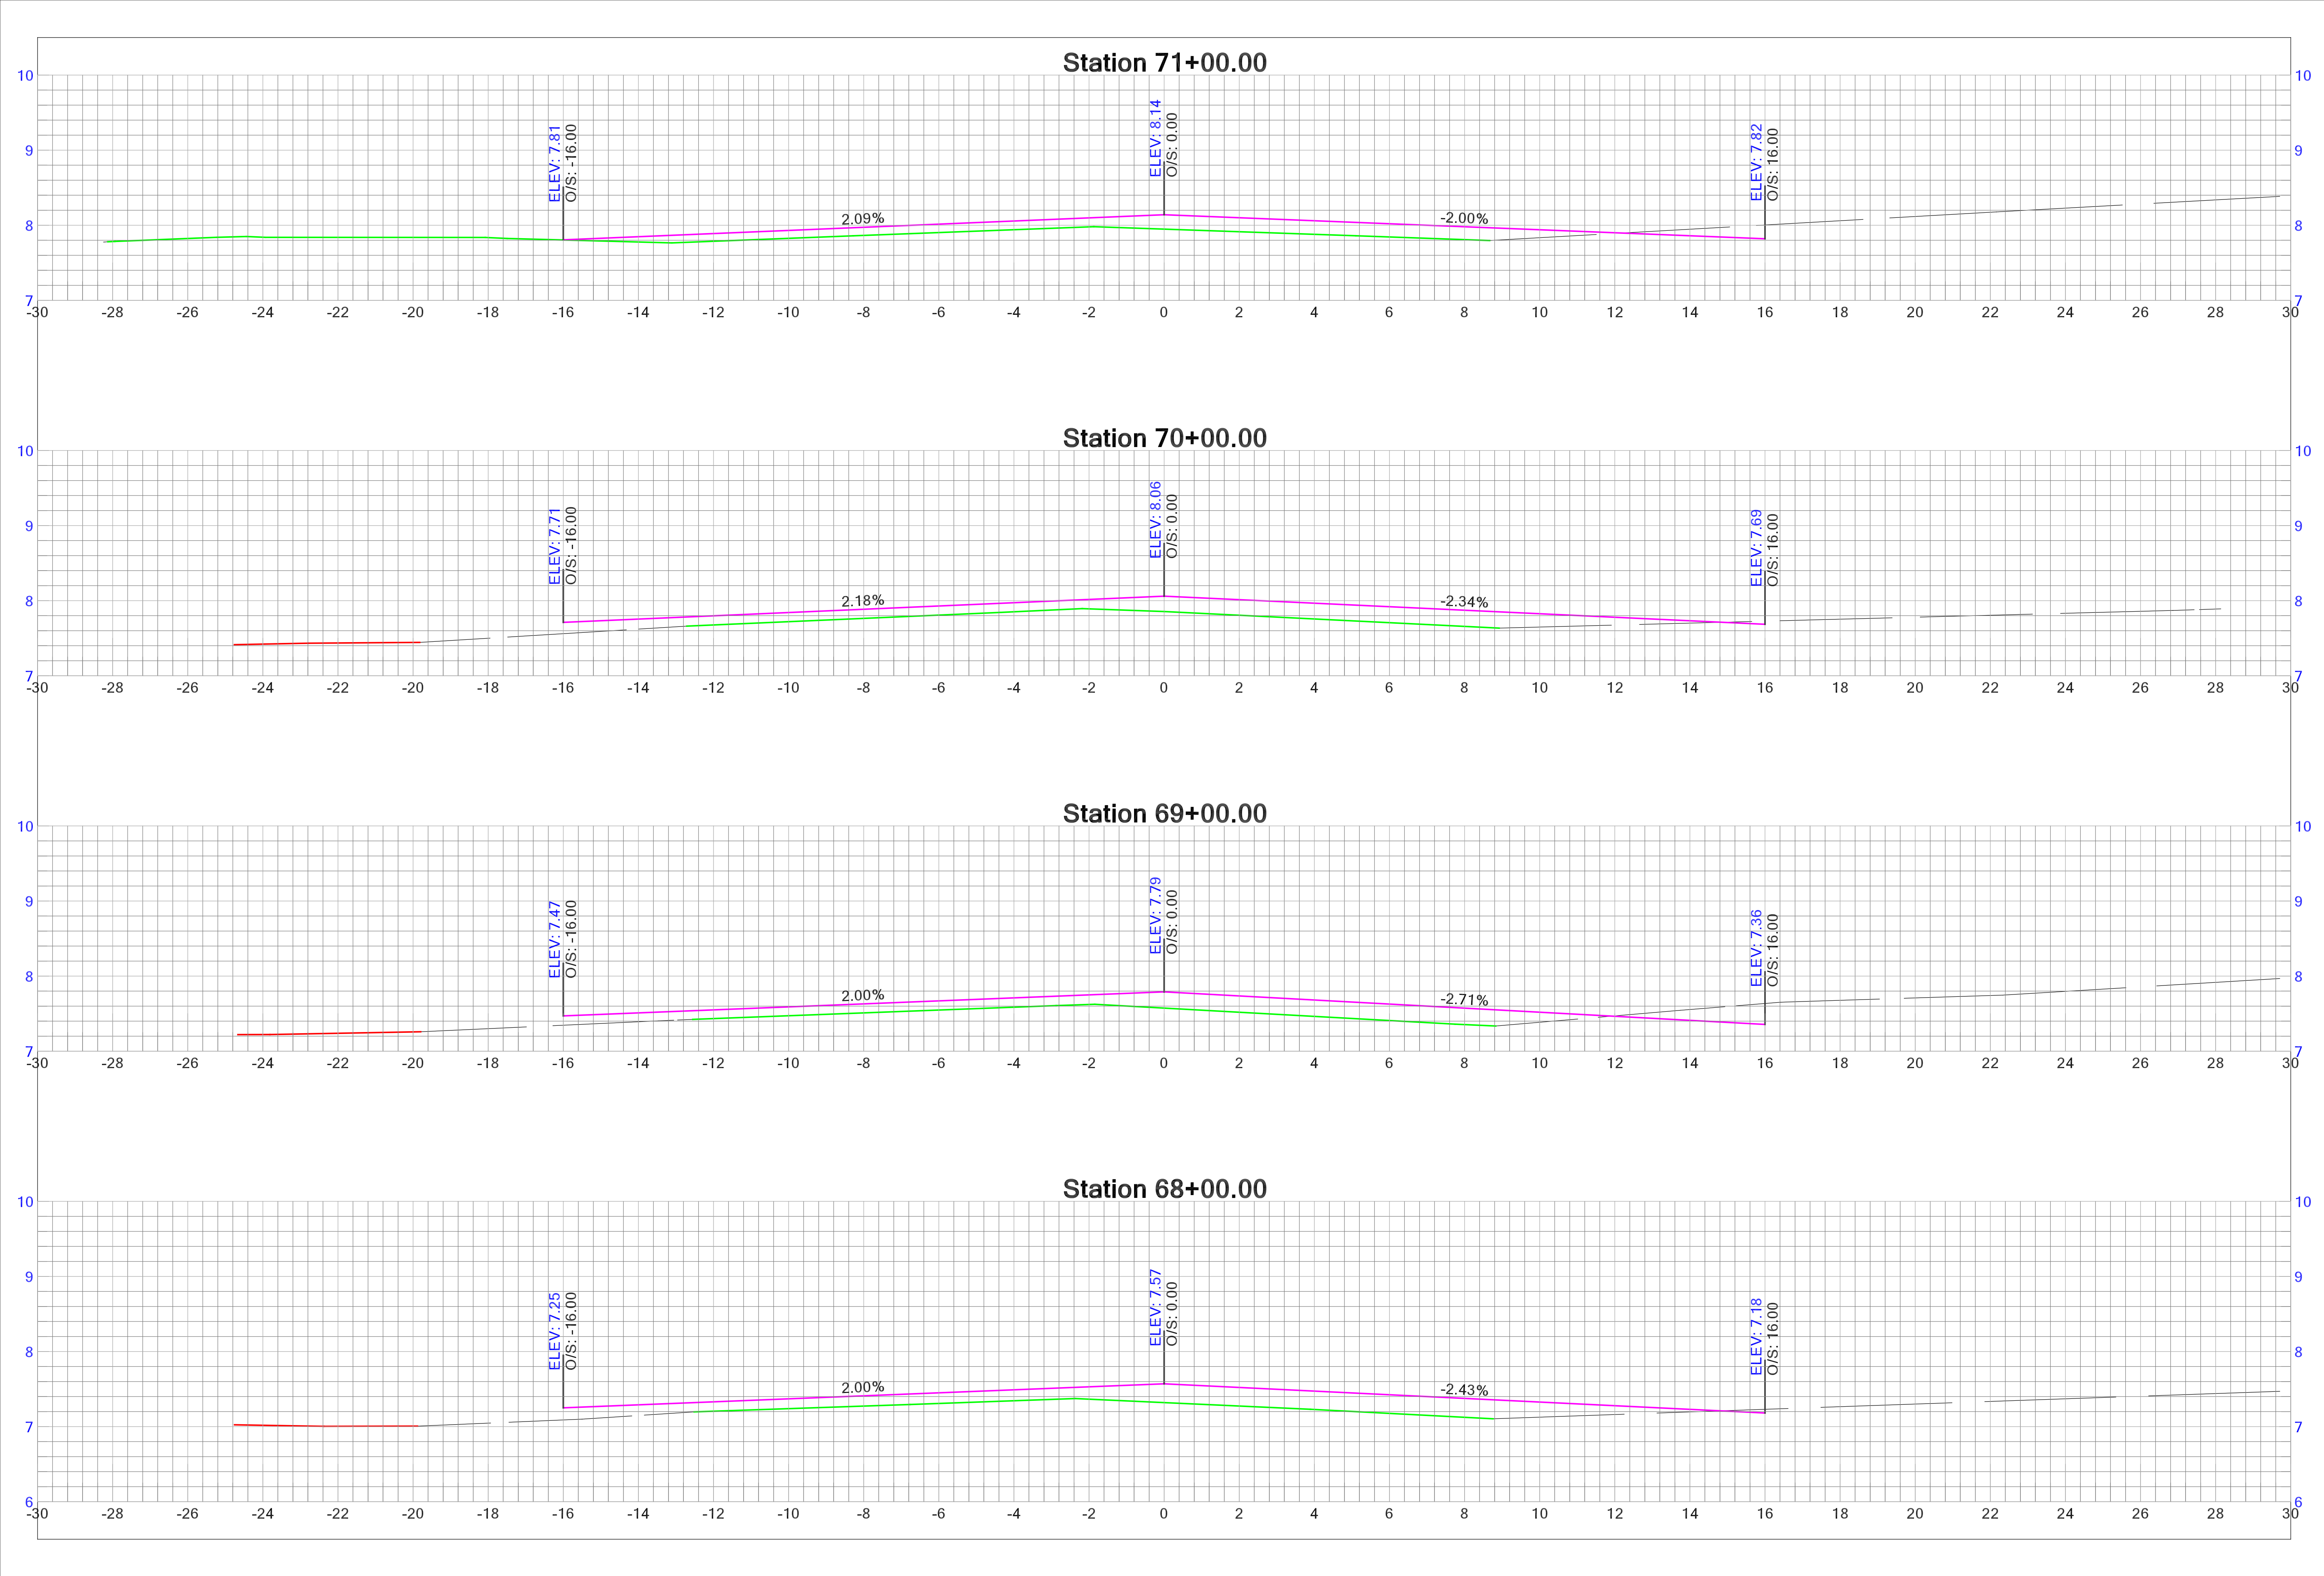

DATE:							
REVISED:							
NO.							
HOLDEN BEACH RESURFACING SURVEY							
DRAWN BY: SEAN MCBRYAN							
DATE OF SURVEY: NOVEMBER 23, 2021 - FEBRUARY 1, 2022							
SHEET							
16 OF 85							

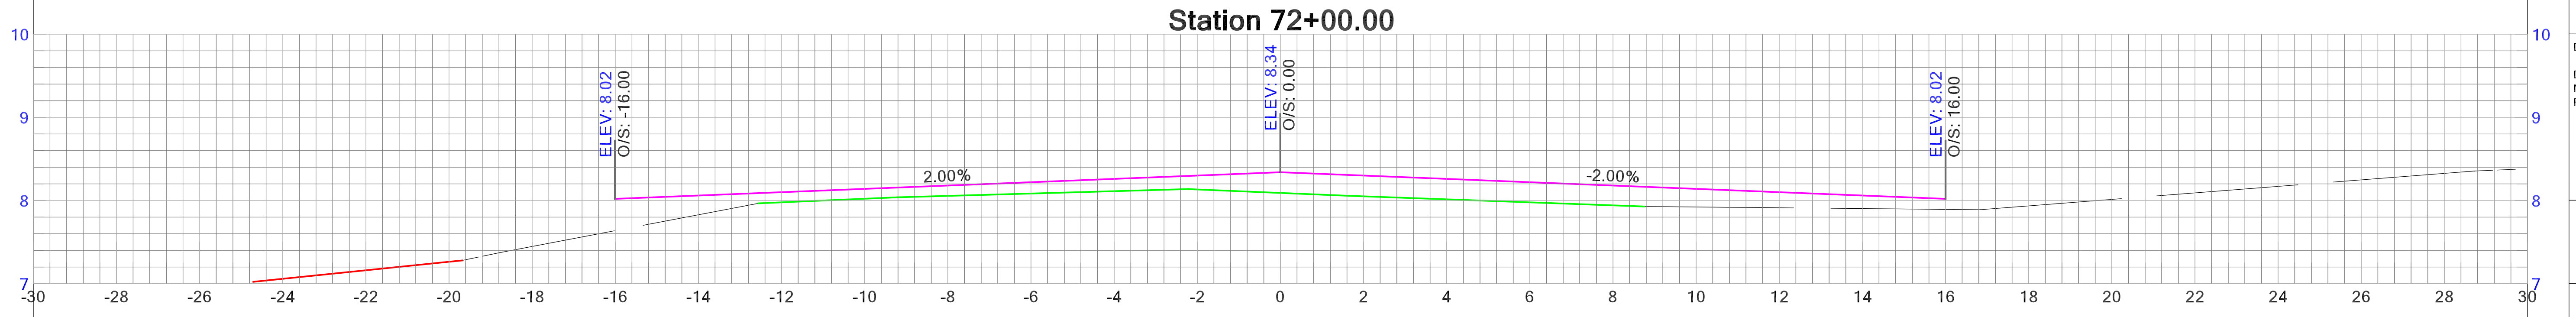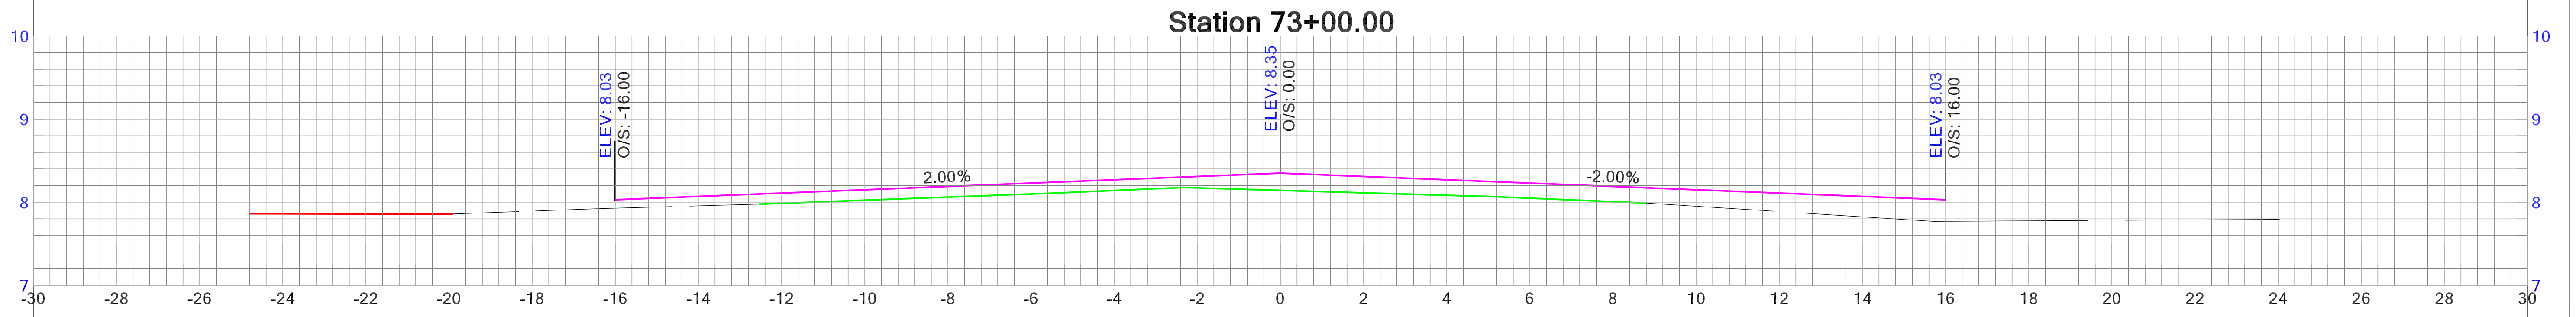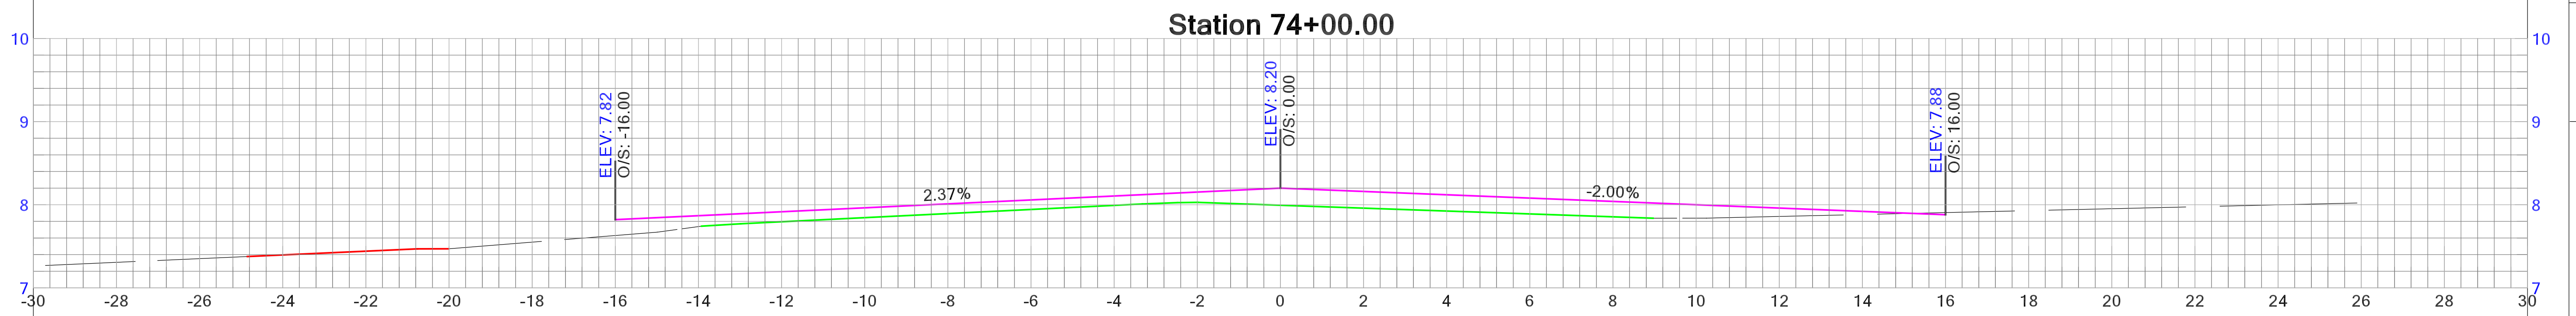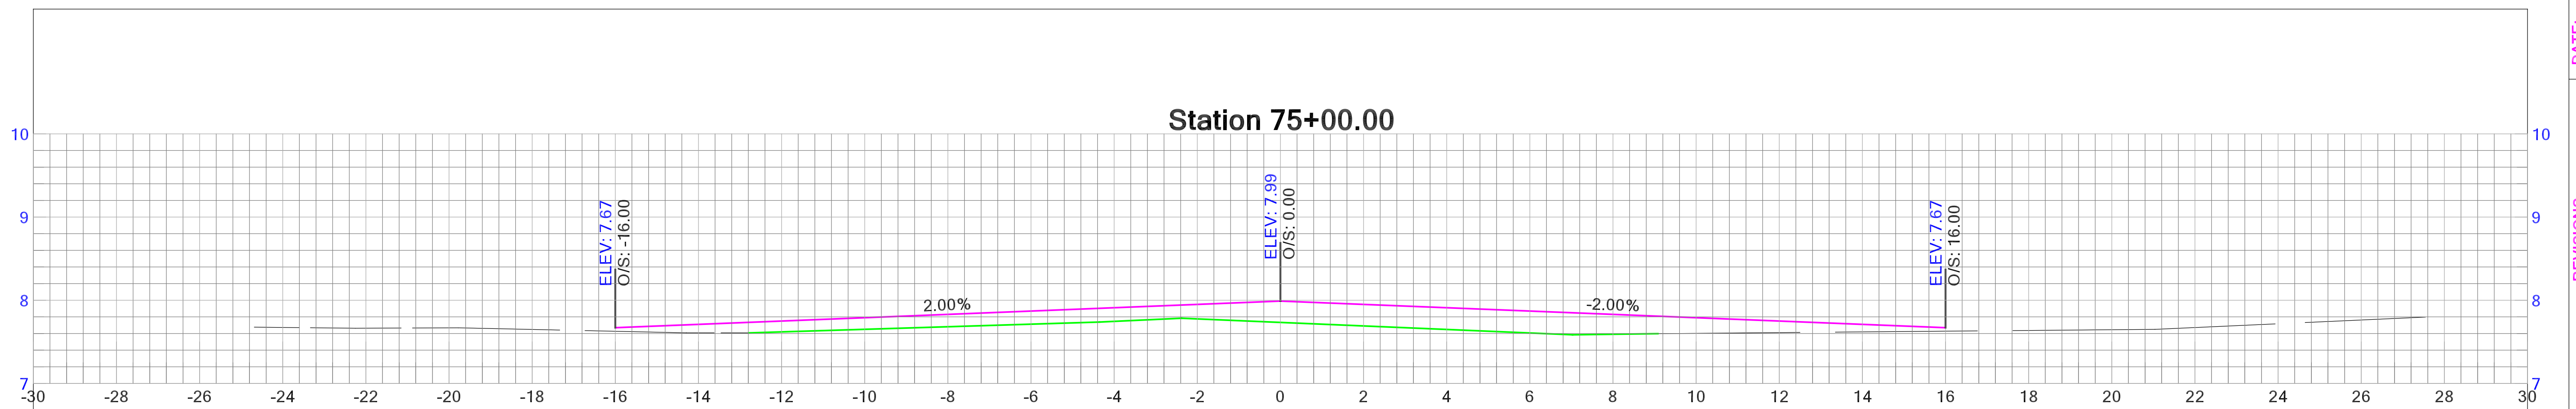

DATE:

REVISIONS

NO.





HOLDEN BEACH
RESURFACING SURVEY

DRAWN BY: SEAN MCBRYAN





DATE OF SURVEY:
NOVEMBER 23, 2021 -
FEBRUARY 1, 2022

SHEET





17 OF 85

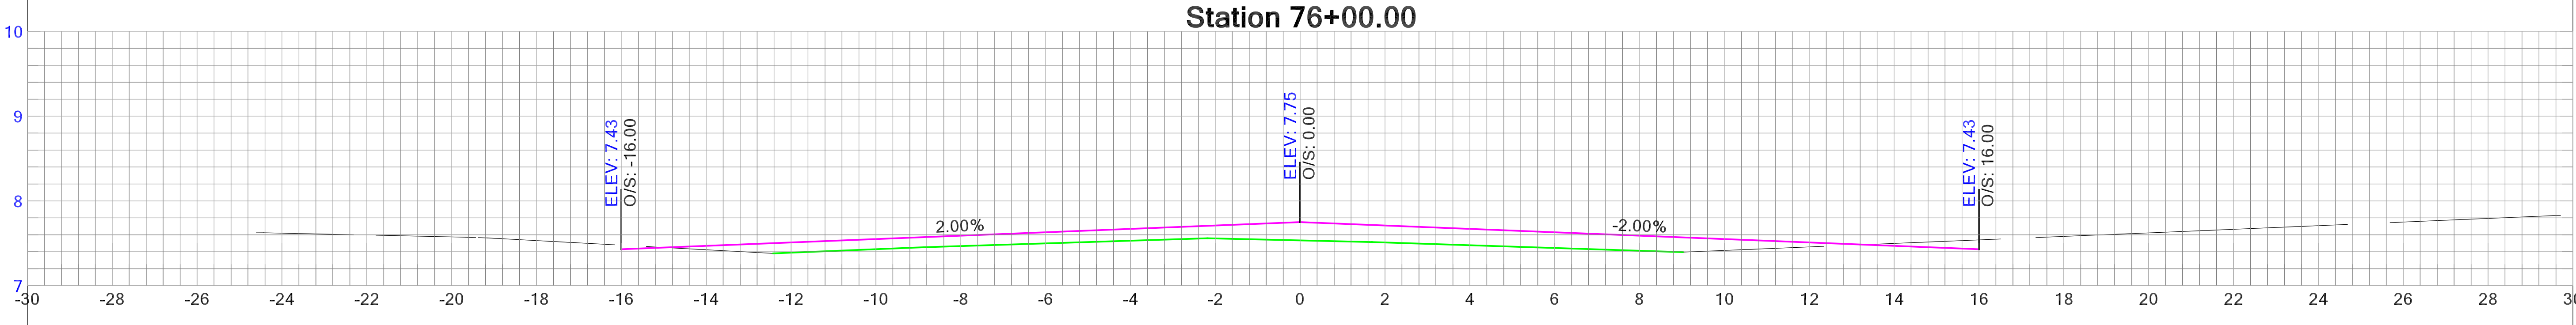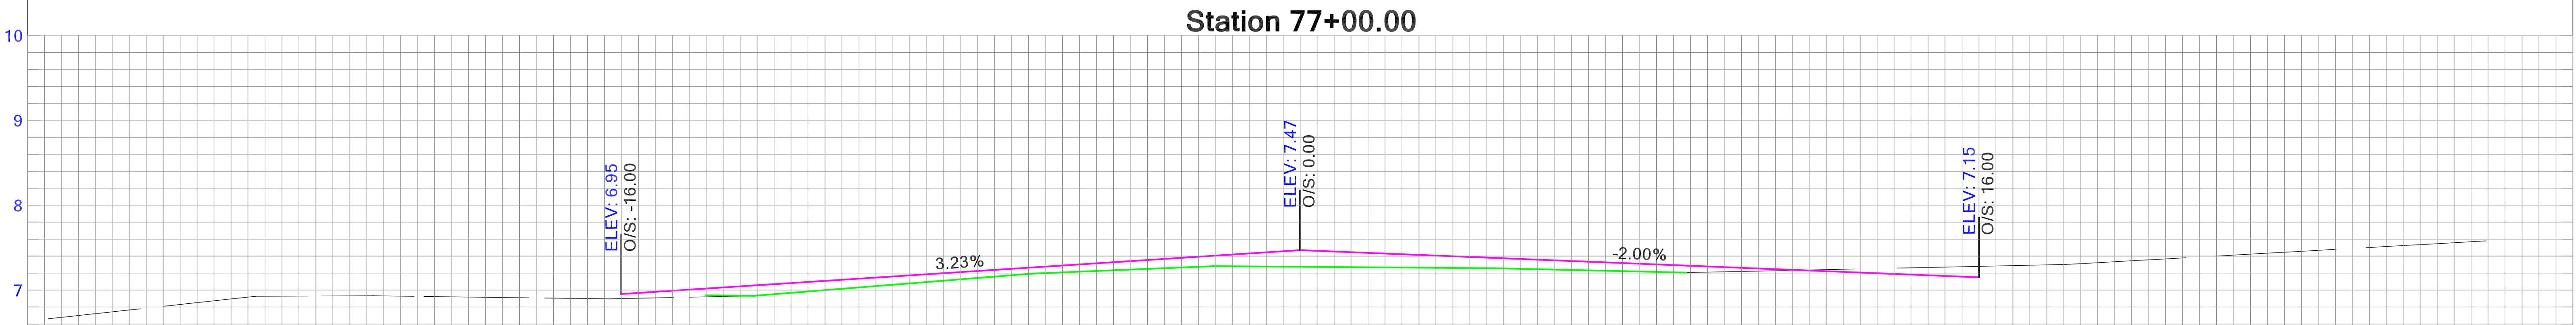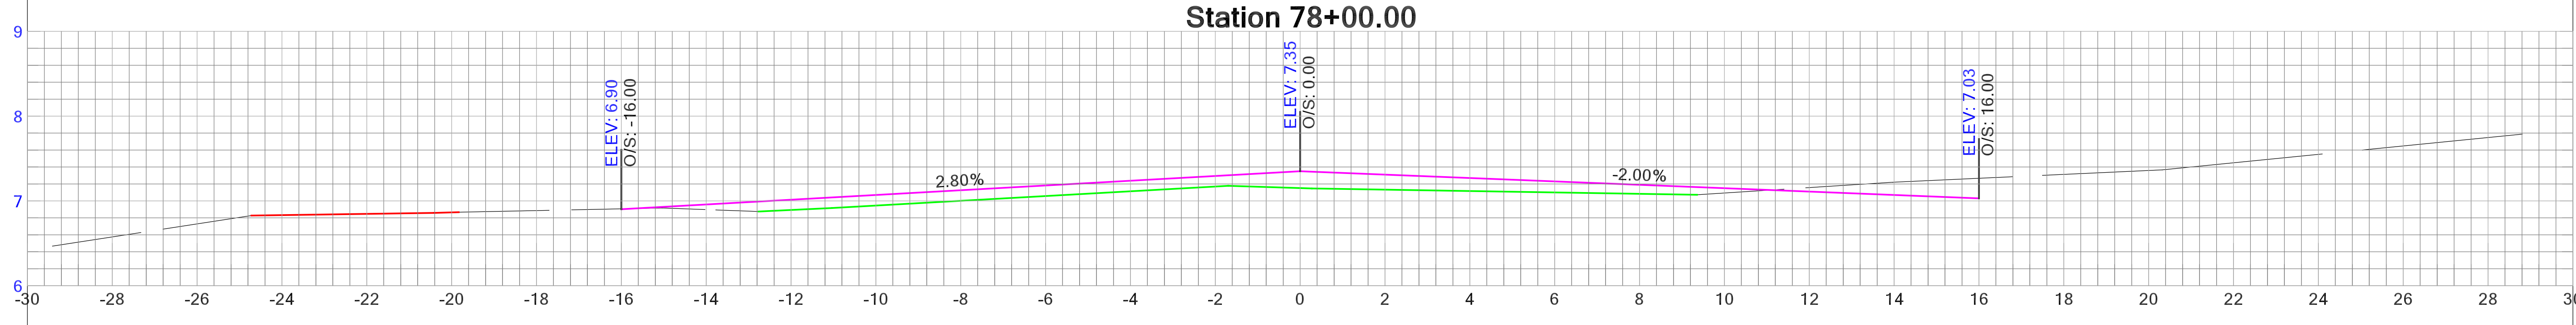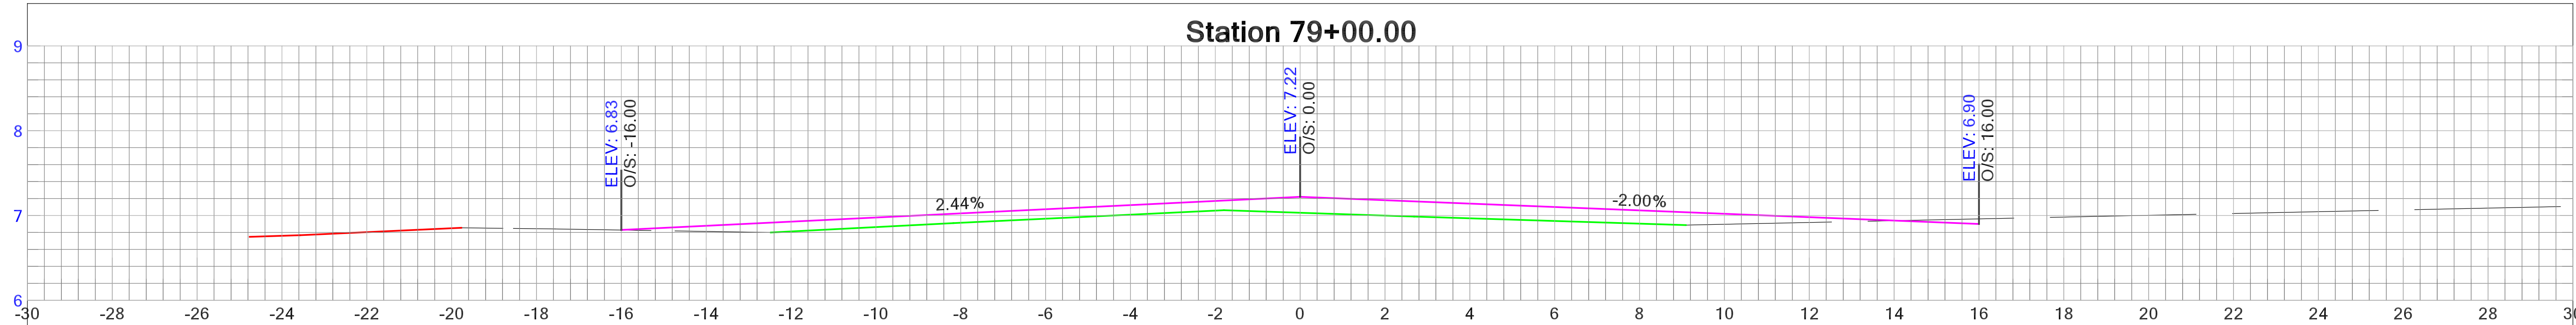

HOLDEN BEACH RESURFACING SURVEY												NO.	REVISIONS	DATE:
DRAWN BY: SEAN MCBRYAN DATE OF SURVEY: NOVEMBER 23, 2021 - FEBRUARY 1, 2022														
SHEET 18 OF 8														

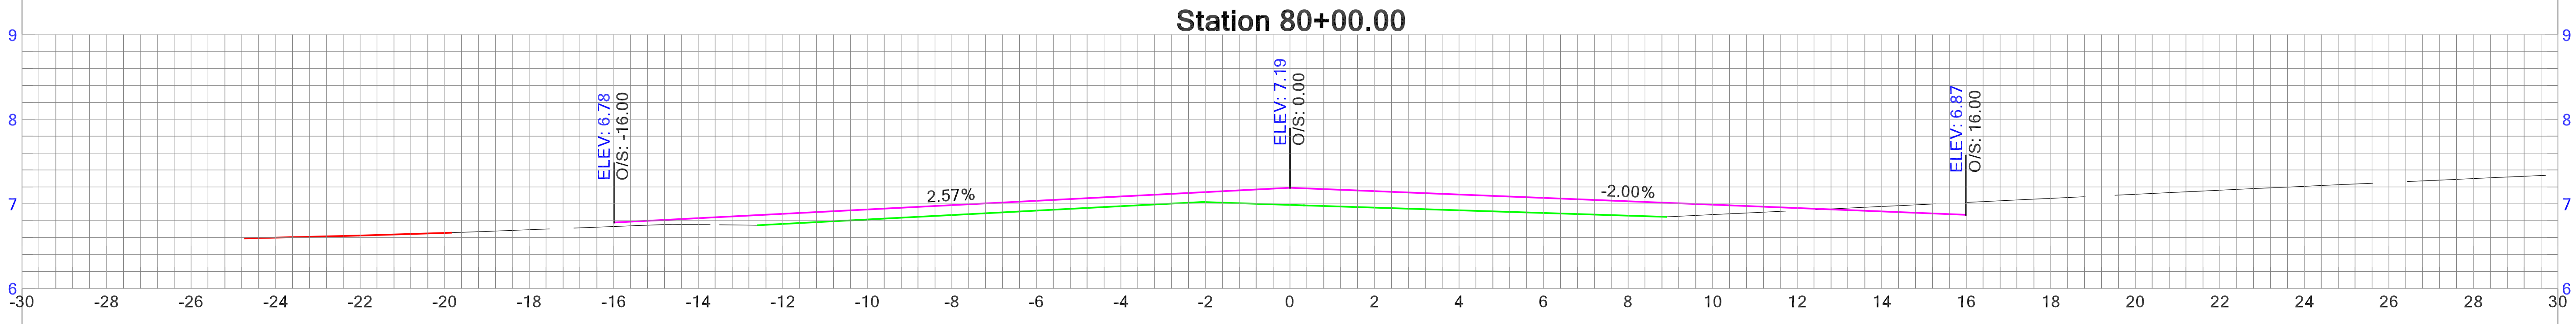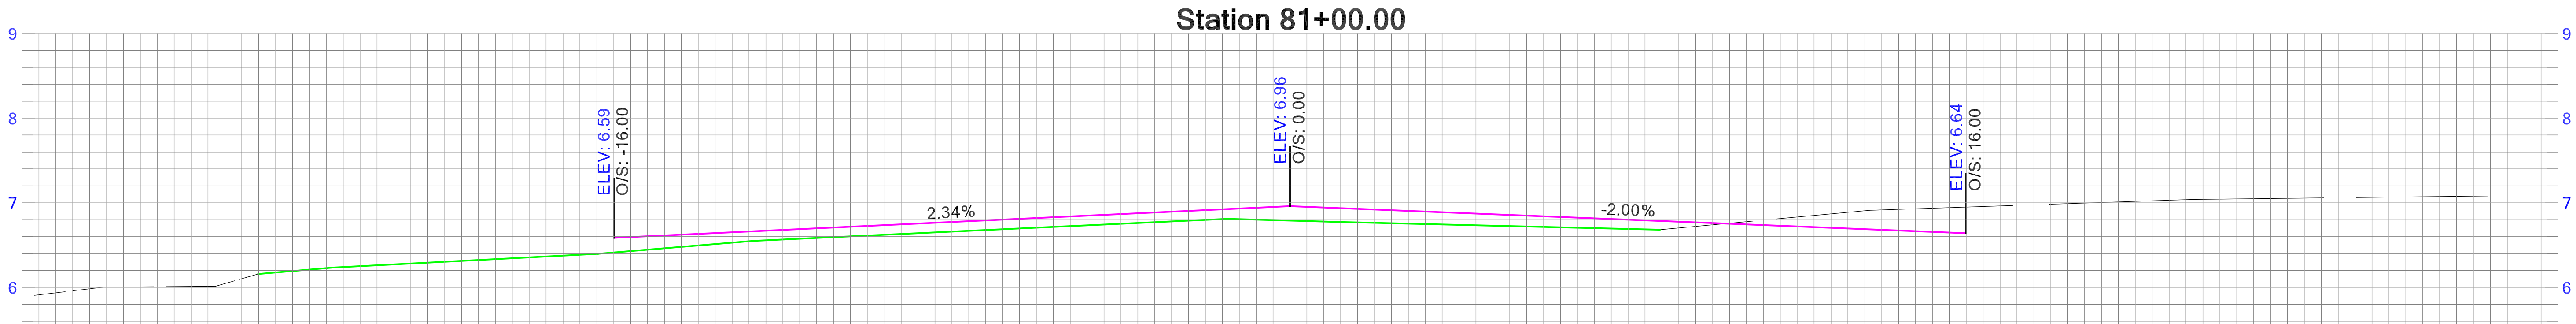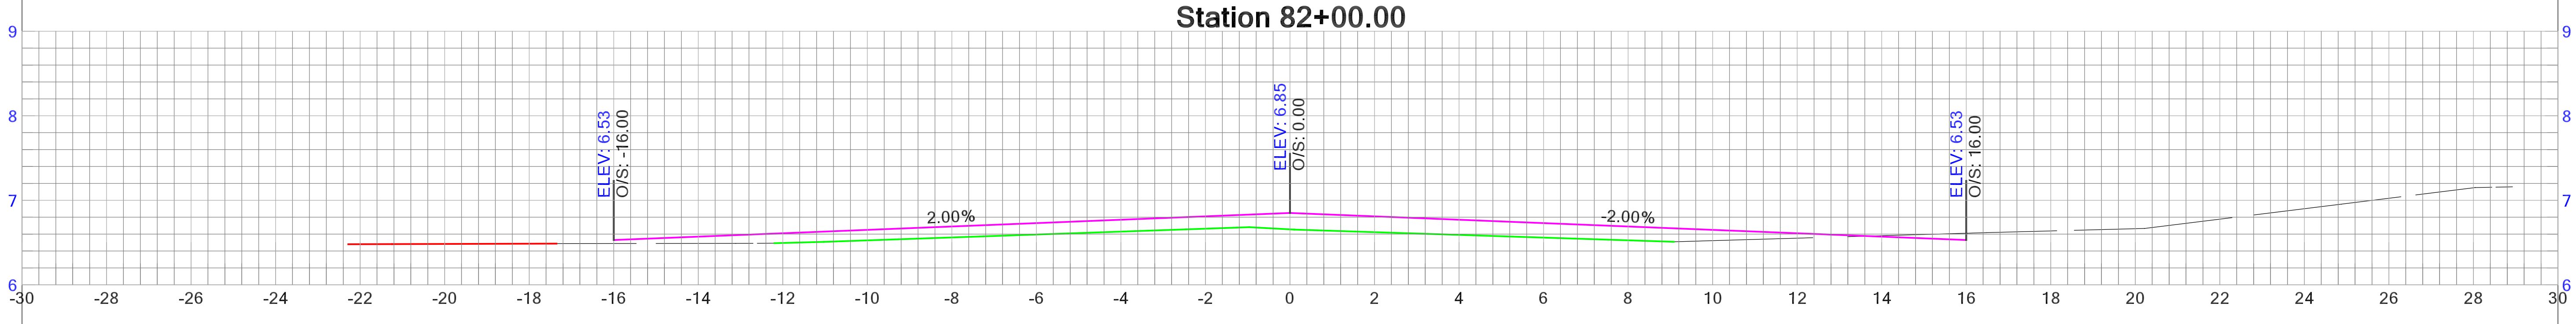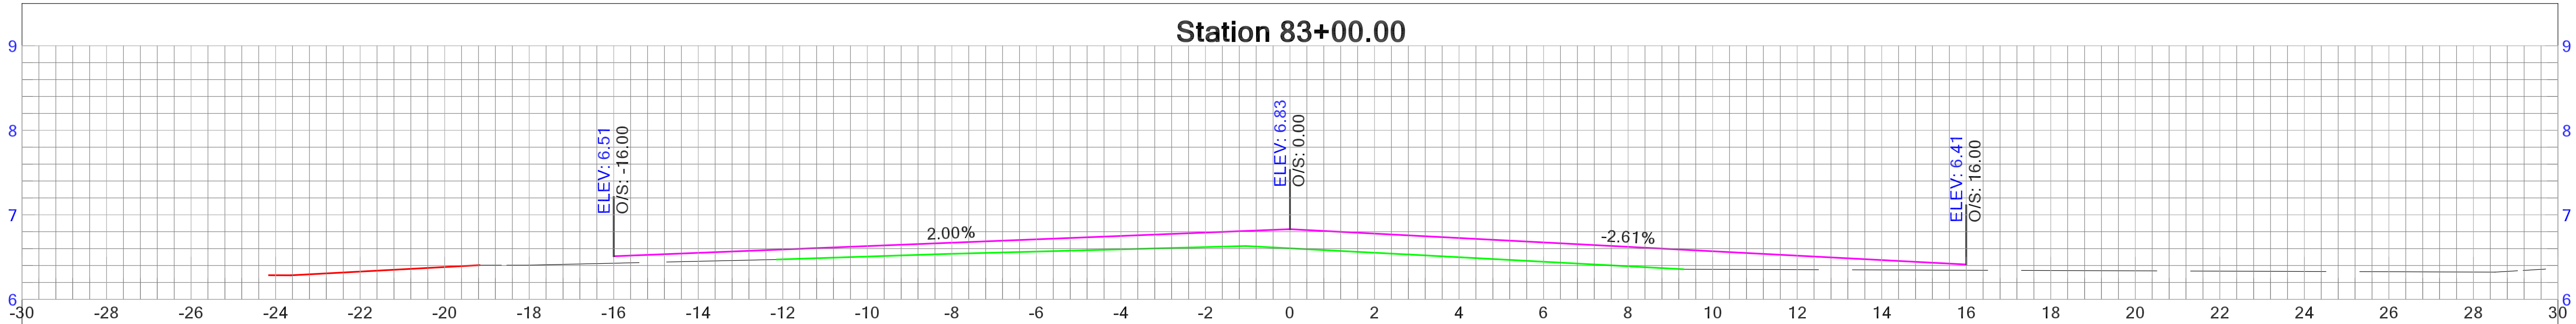





HOLDEN BEACH										RESURFACING SURVEY										DRAWN BY: SEAN MCBRYAN										DATE OF SURVEY: NOVEMBER 23, 2021 - FEBRUARY 1, 2022										SHEET																			
	19 OF 8									

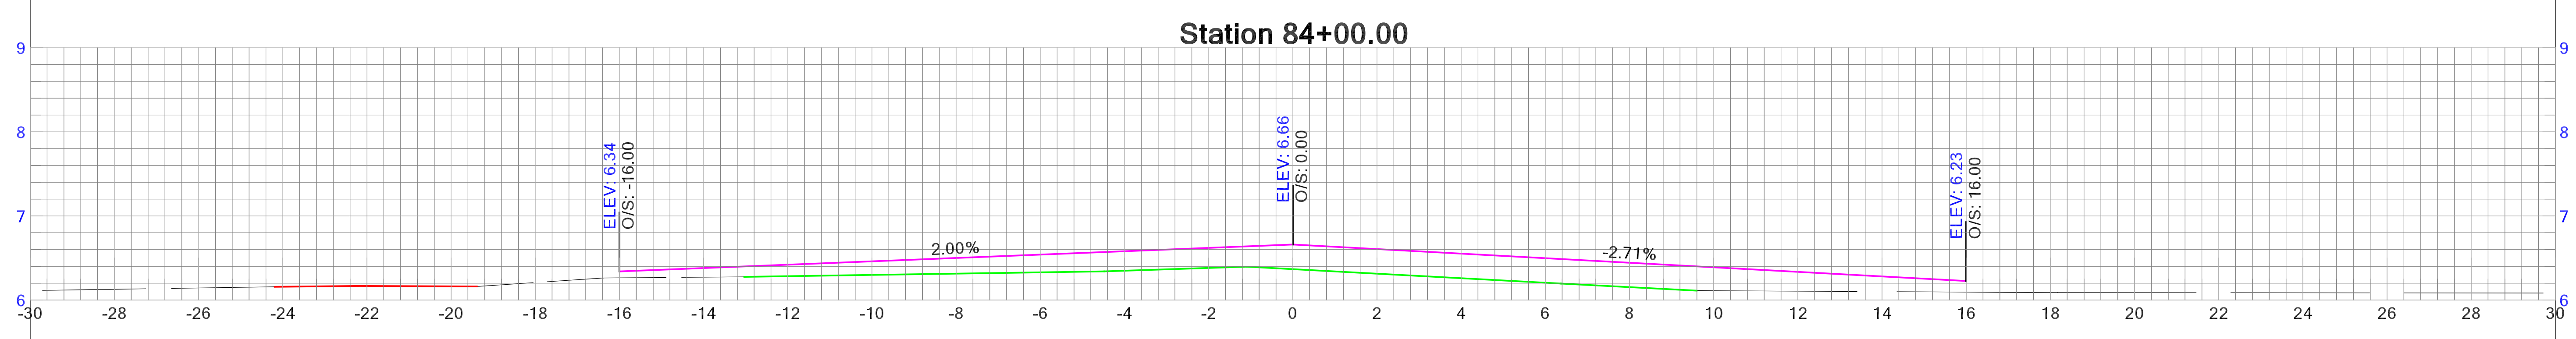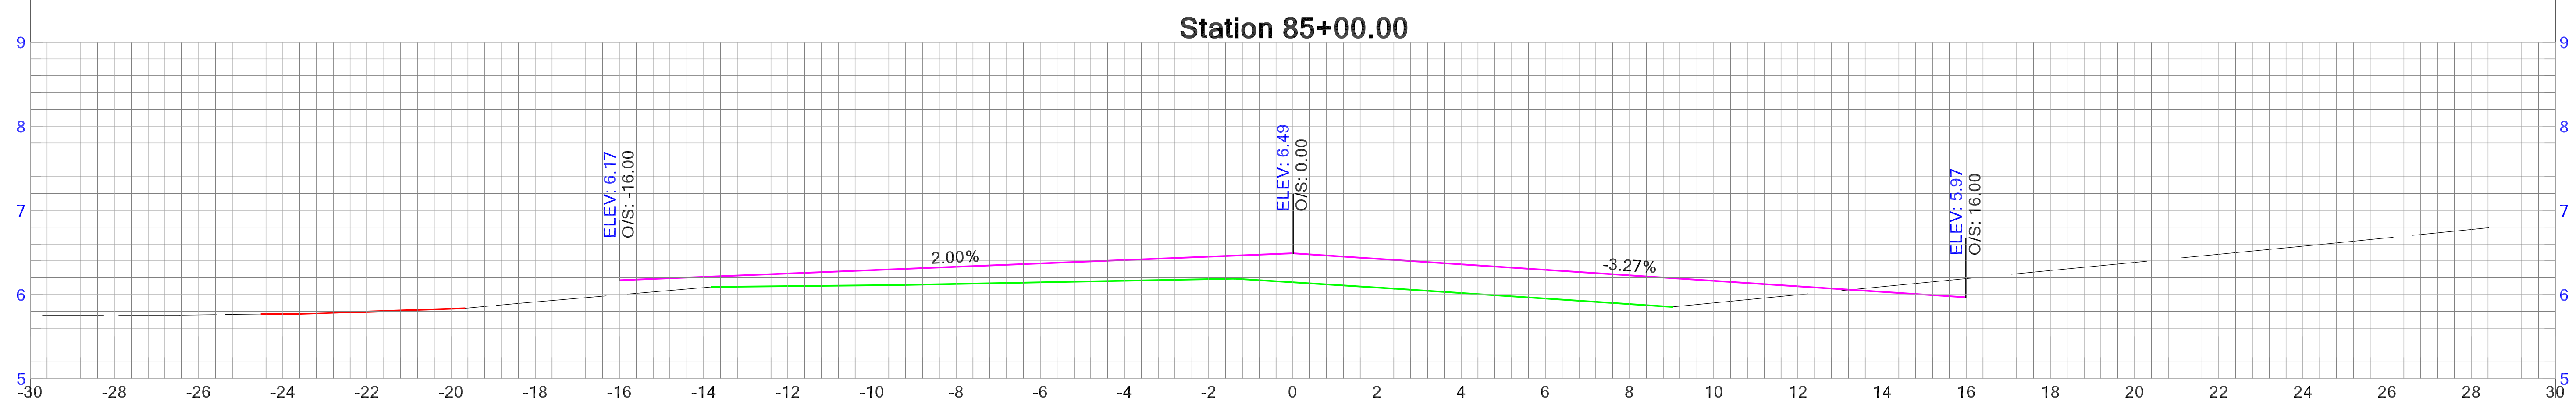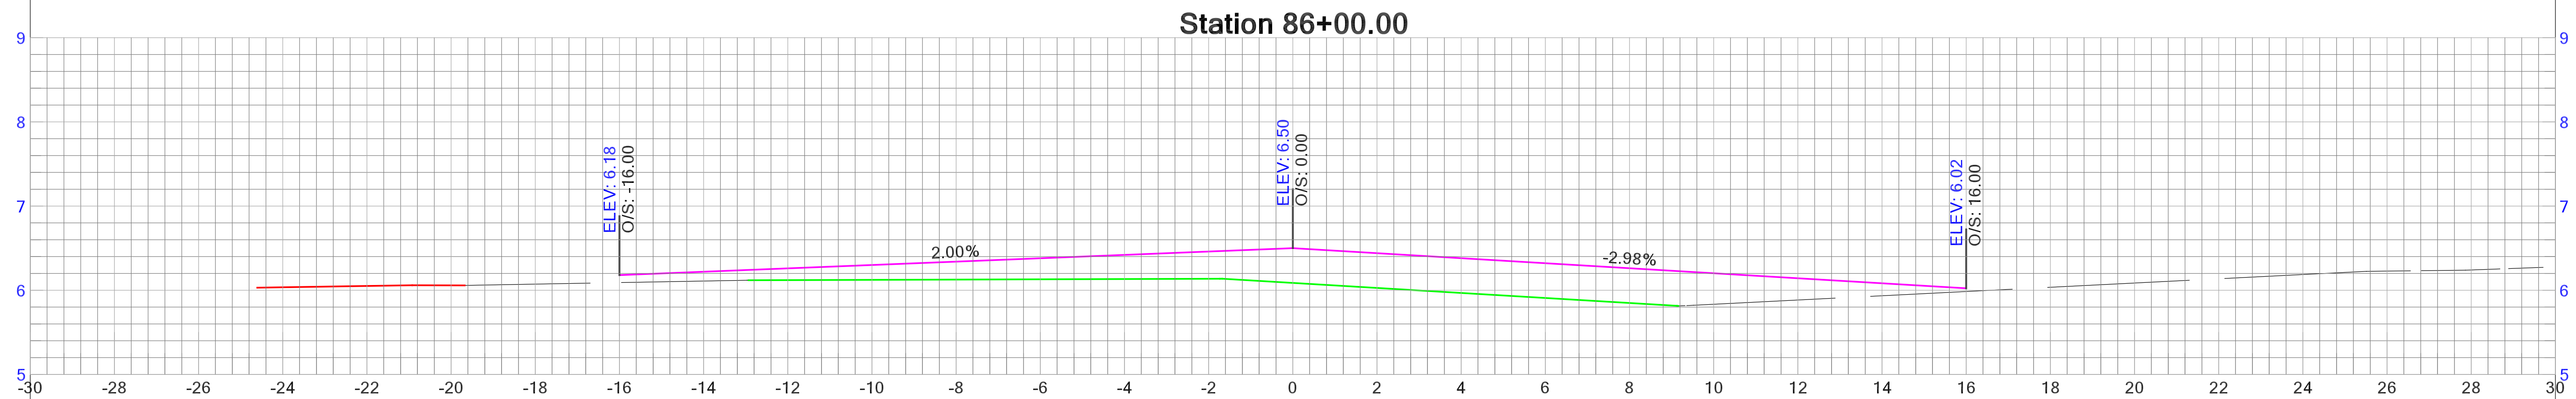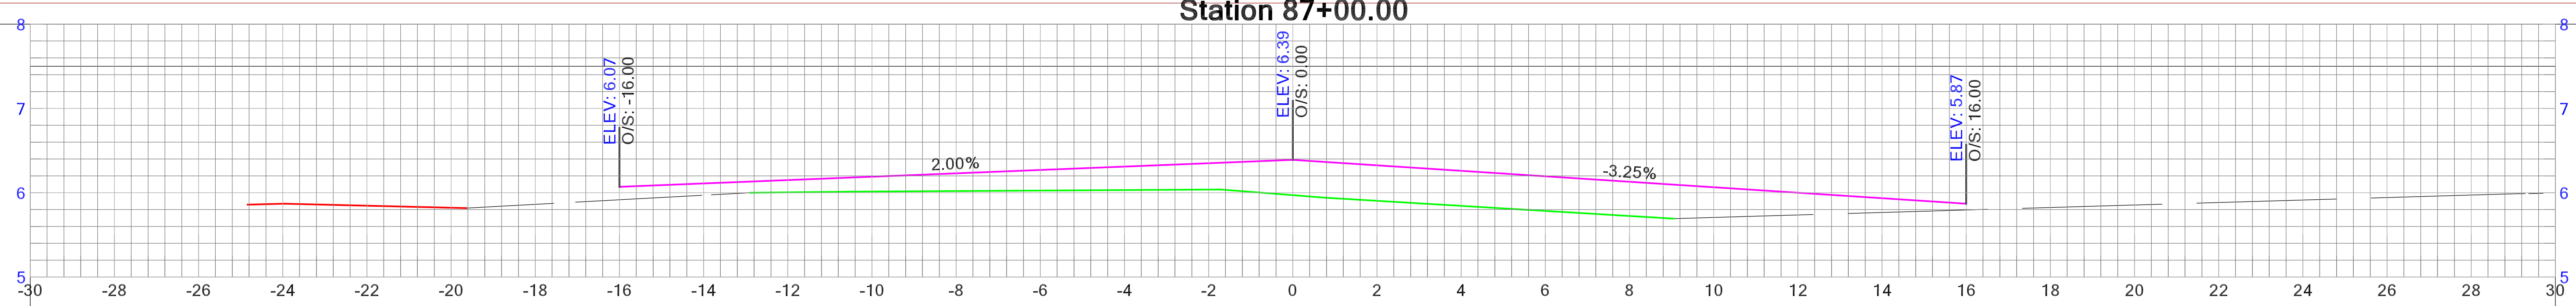[illegible]

HOLDEN BEACH
RESURFACING SURVEY

DRAWN BY: SEAN MCBRYAN
DATE OF SURVEY:
NOVEMBER 23, 2021 -
FEBRUARY 1, 2022

[illegible]

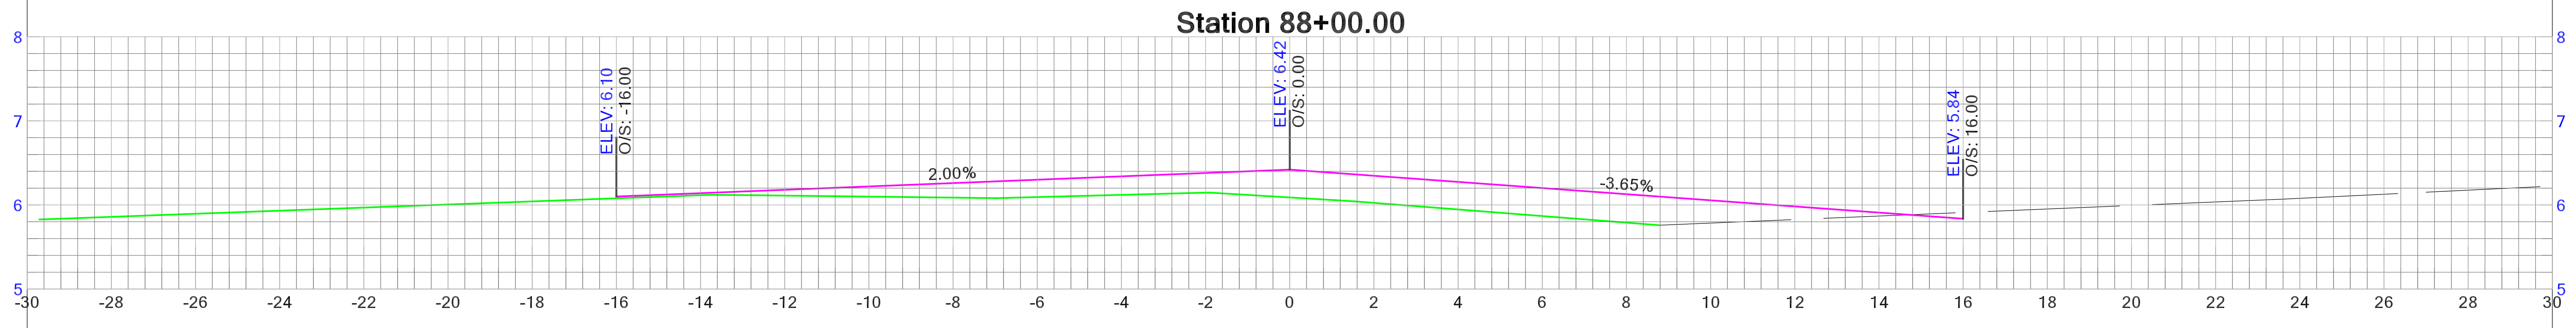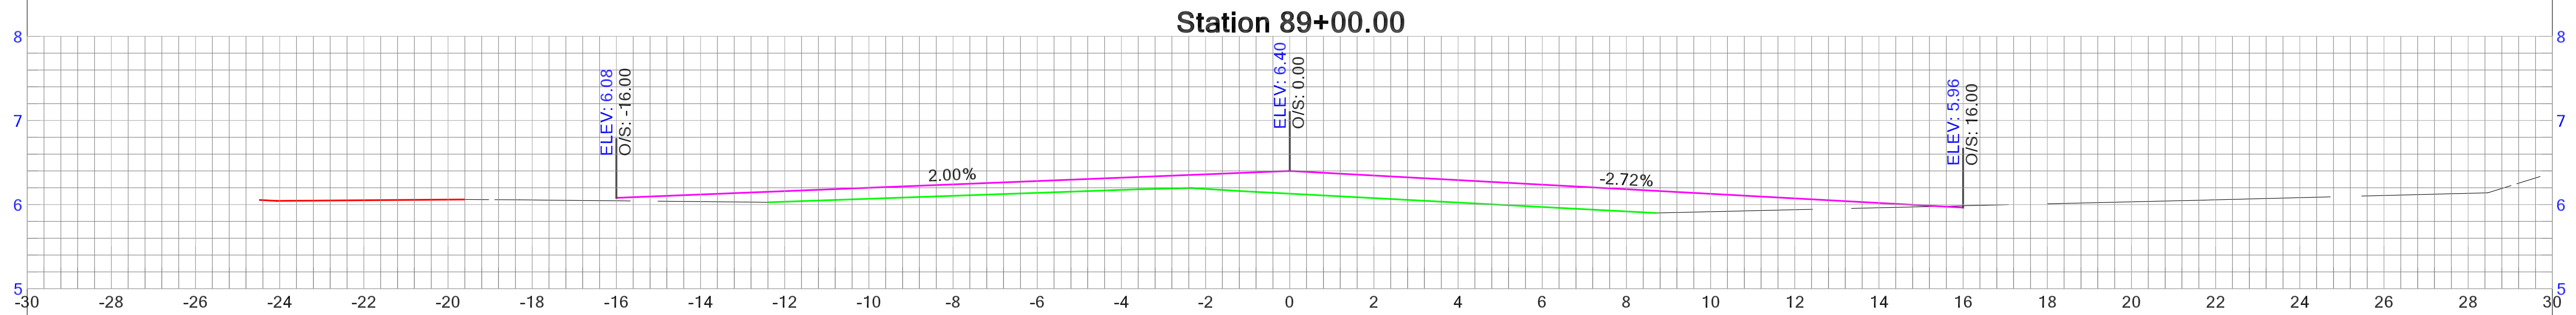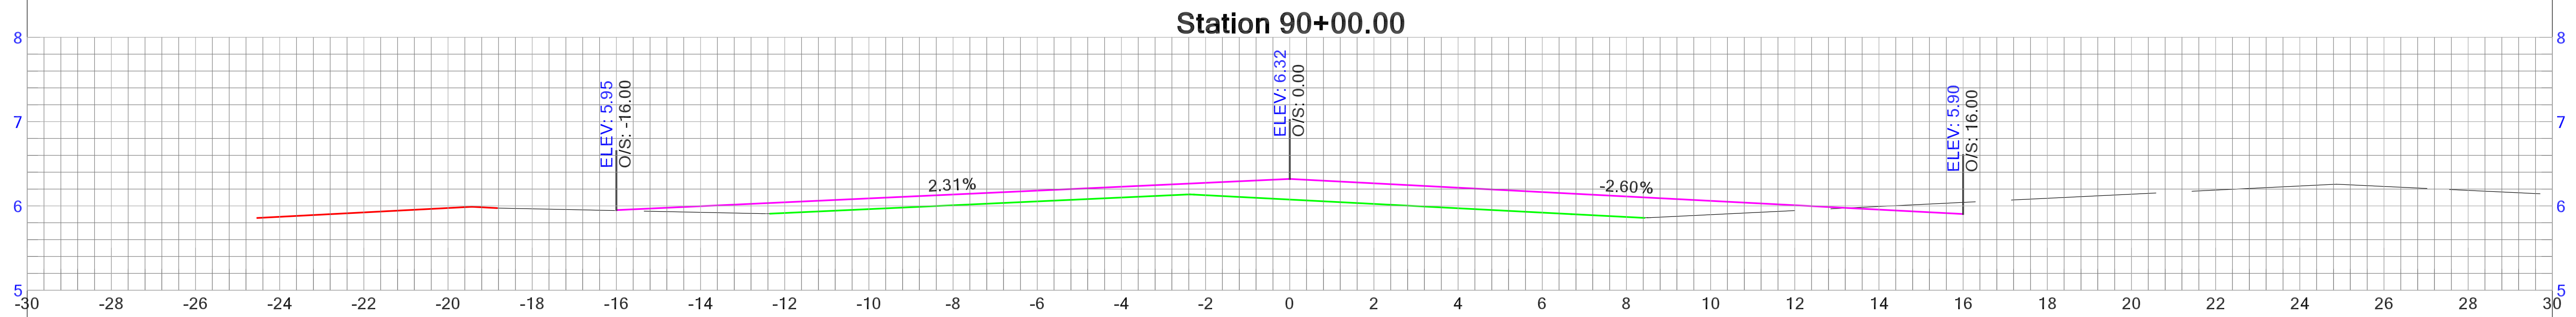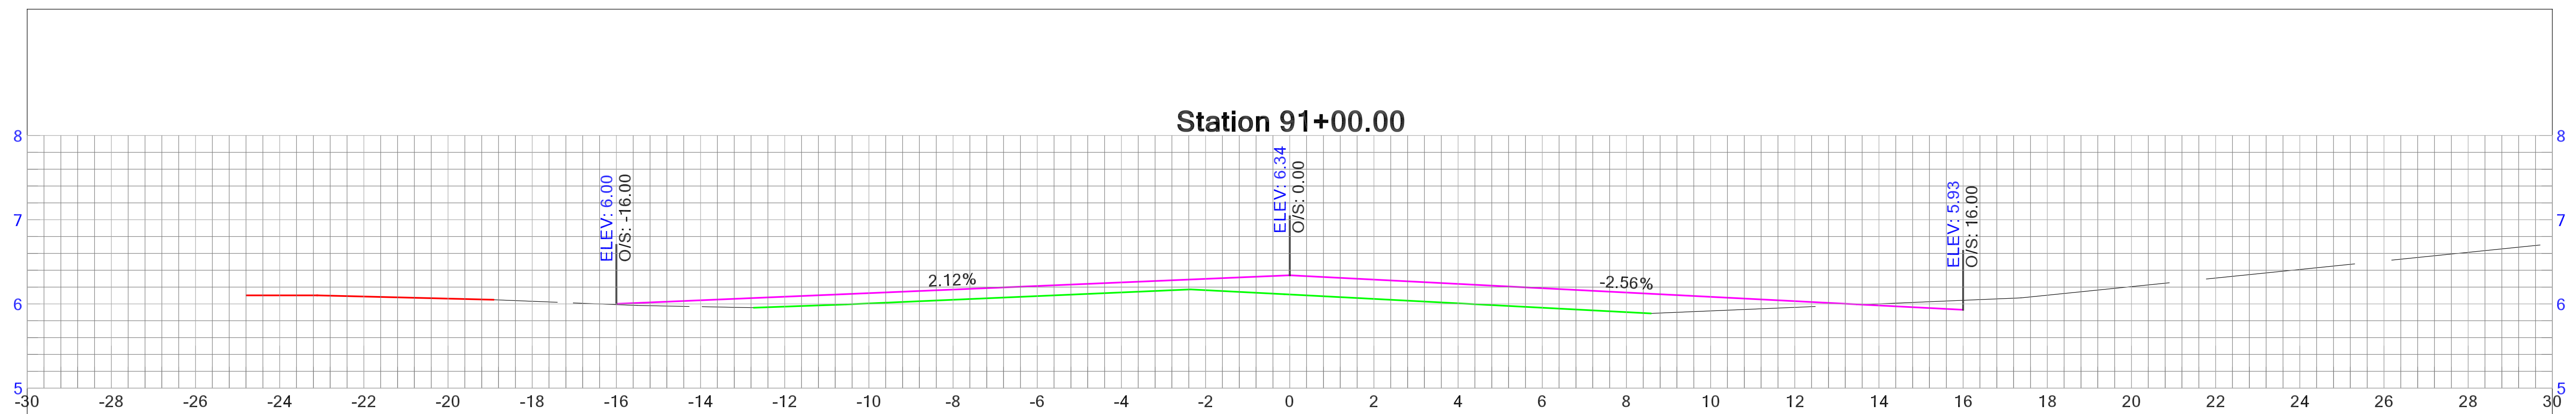

DATE:

REVISIONS

No.





HOLDEN BEACH RESURFACING SURVEY

DRAWN BY: SEAN MCBRYAN





DATE OF SURVEY:
NOVEMBER 23, 2021 -
FEBRUARY 1, 2022

SHEET

21 OF 85

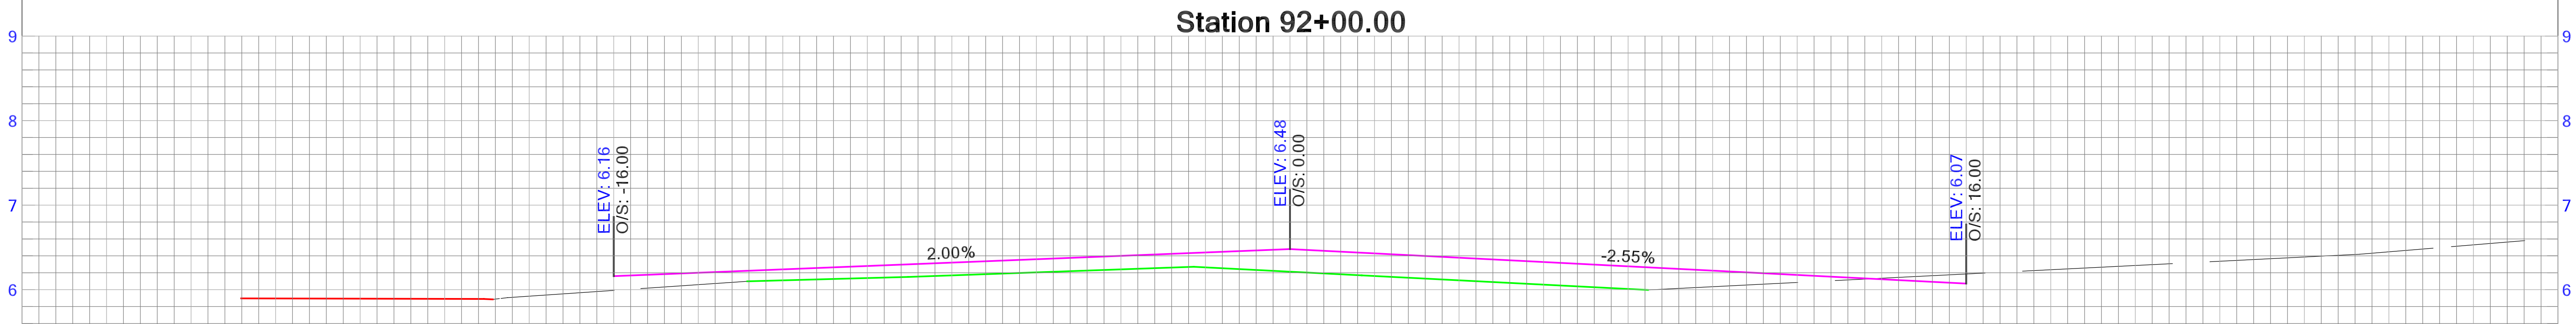
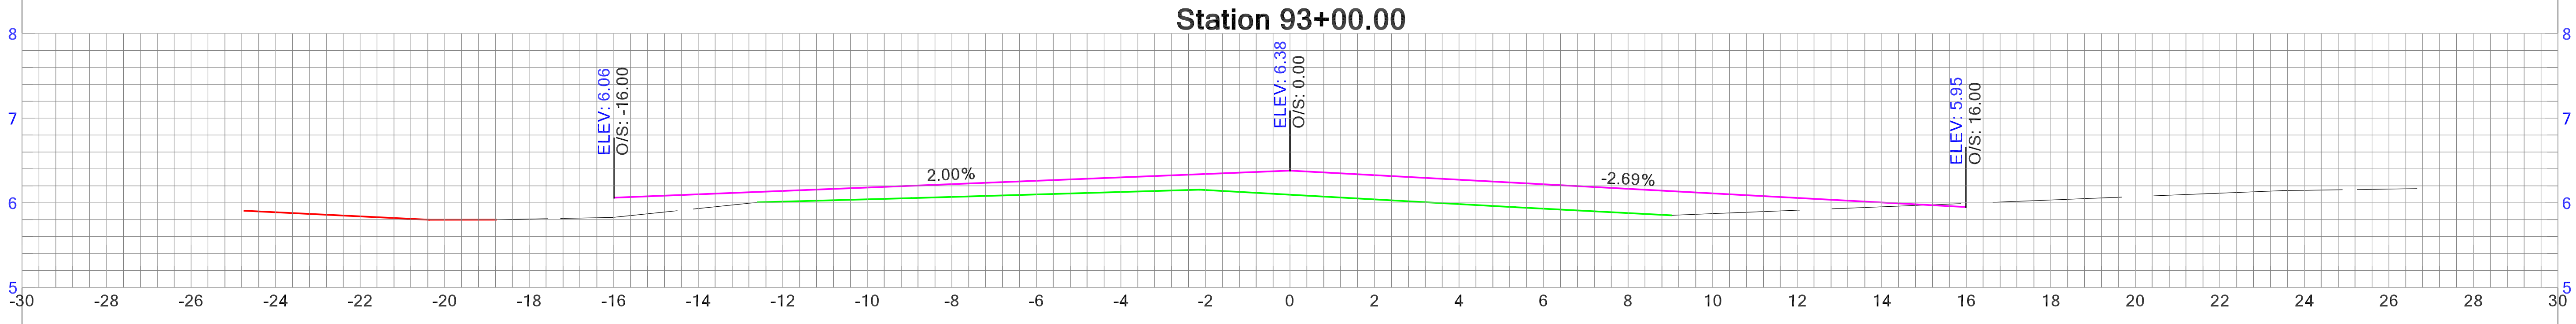
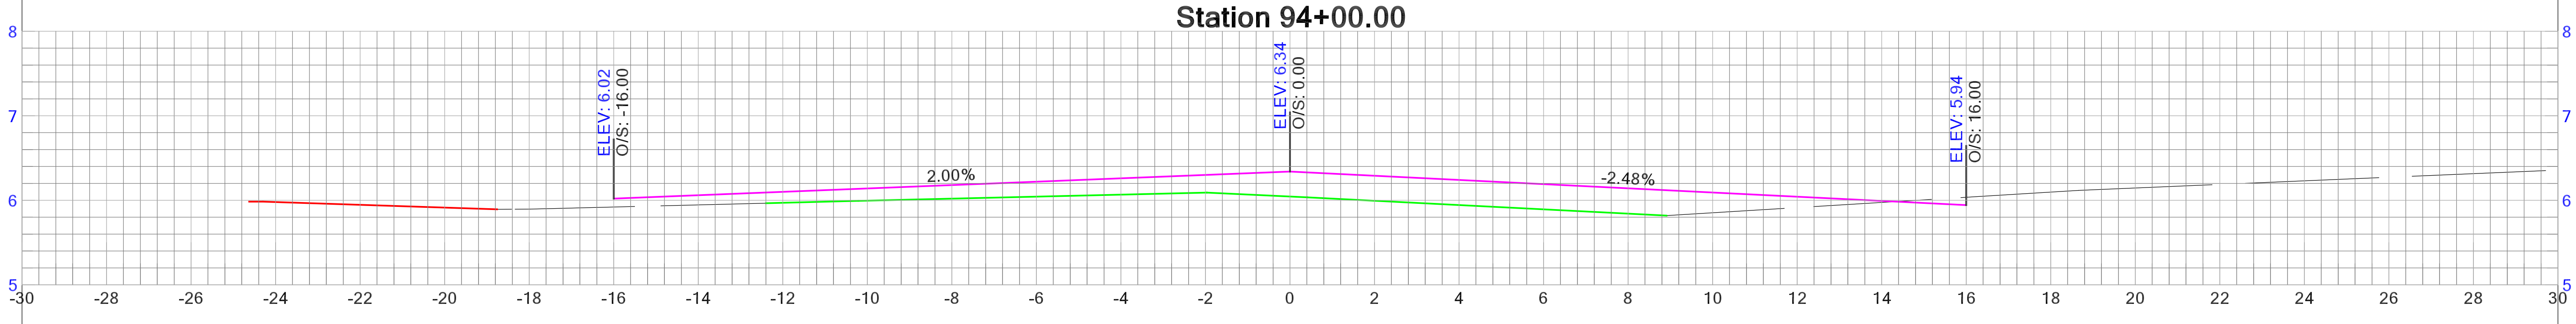
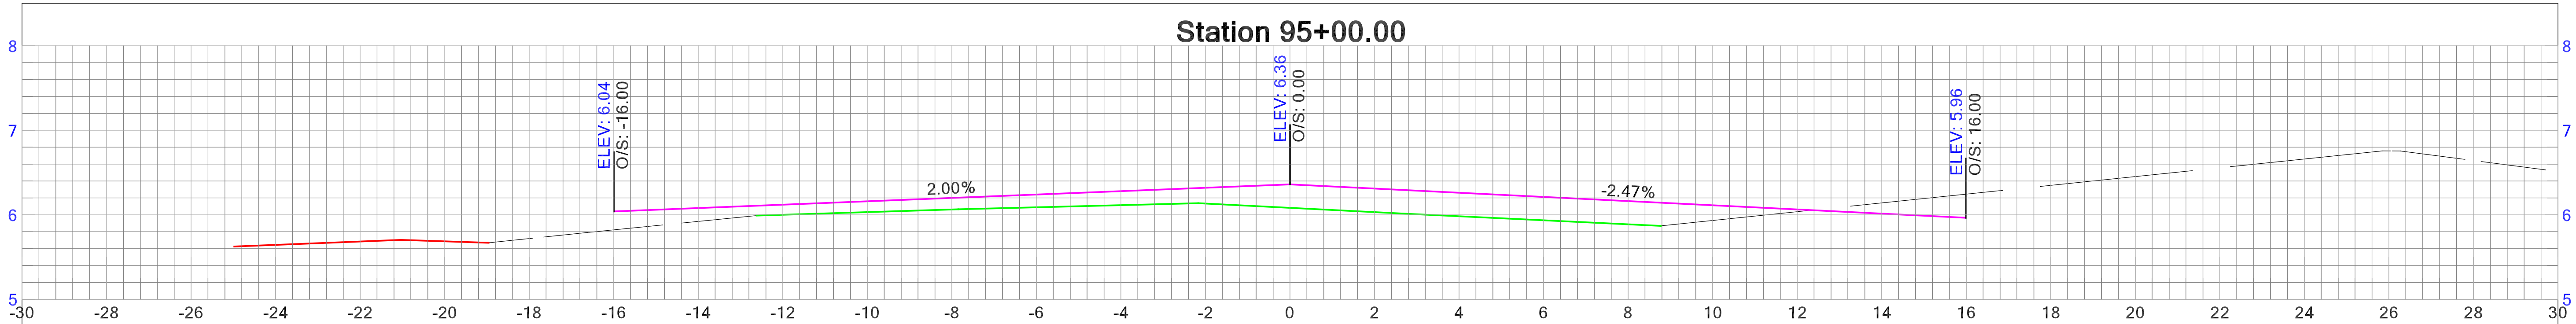


DATE:									
REVISIONS									
NO.									
HOLDEN BEACH RESURFACING SURVEY									
DRAWN BY: SEAN MCBRYAN DATE OF SURVEY: NOVEMBER 23, 2021 - FEBRUARY 1, 2022									
SHEET 22 OF 85									

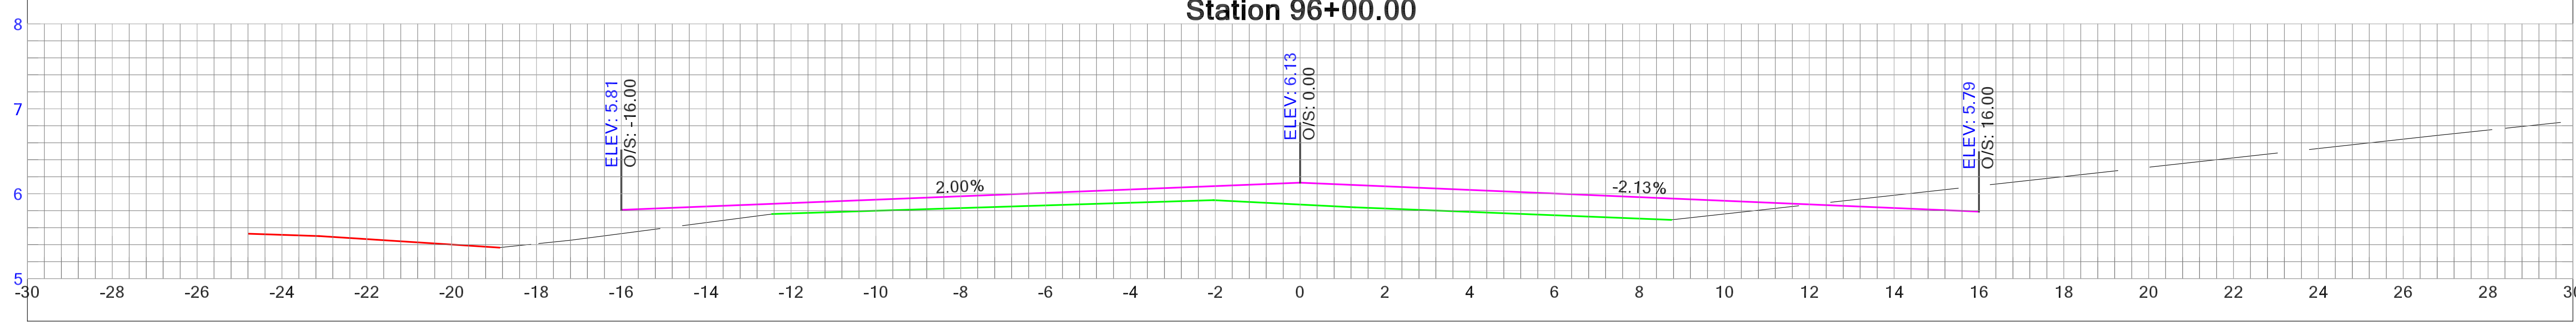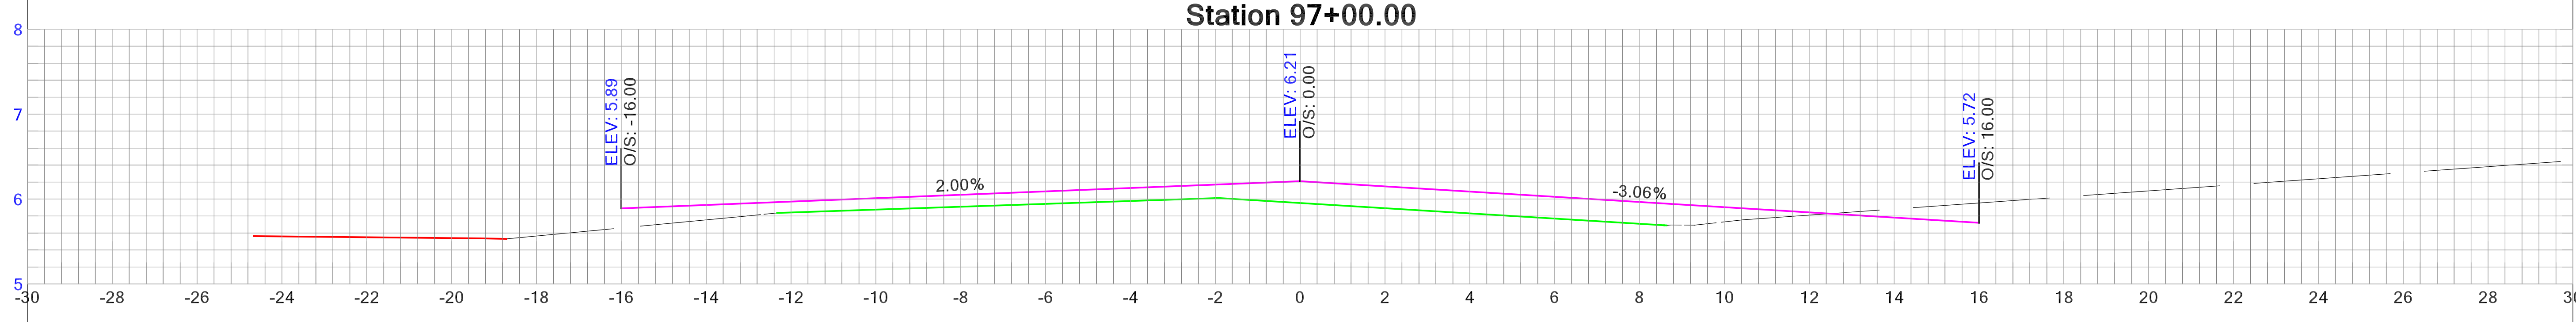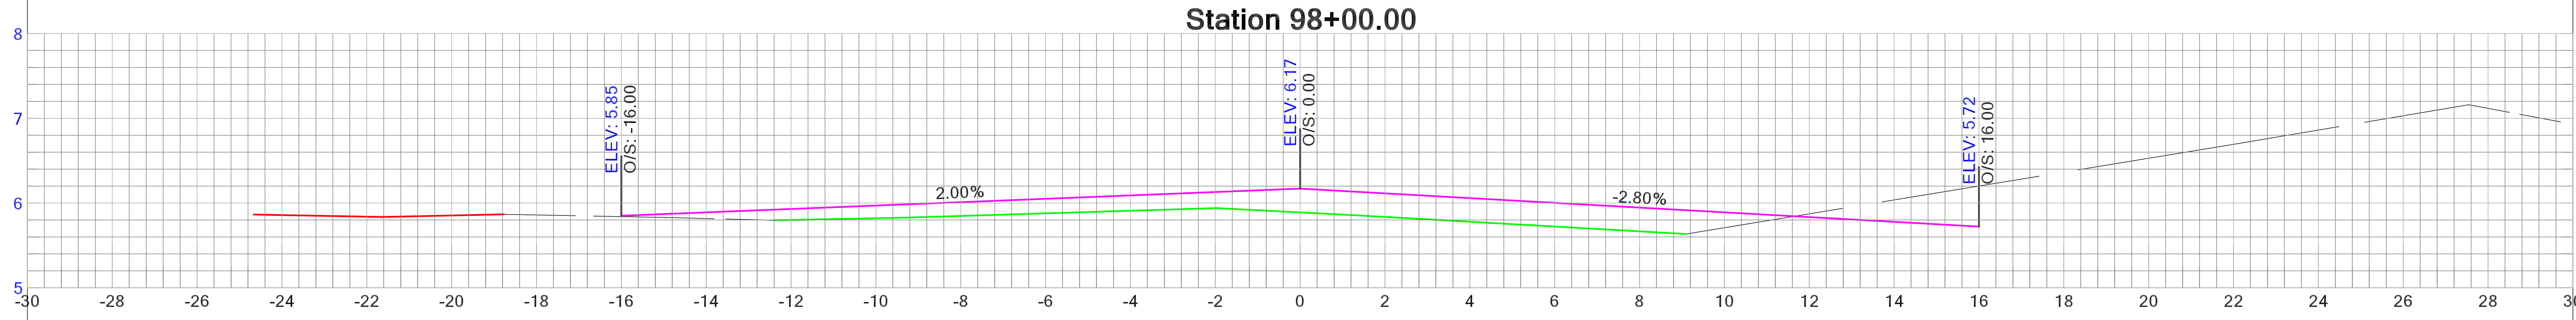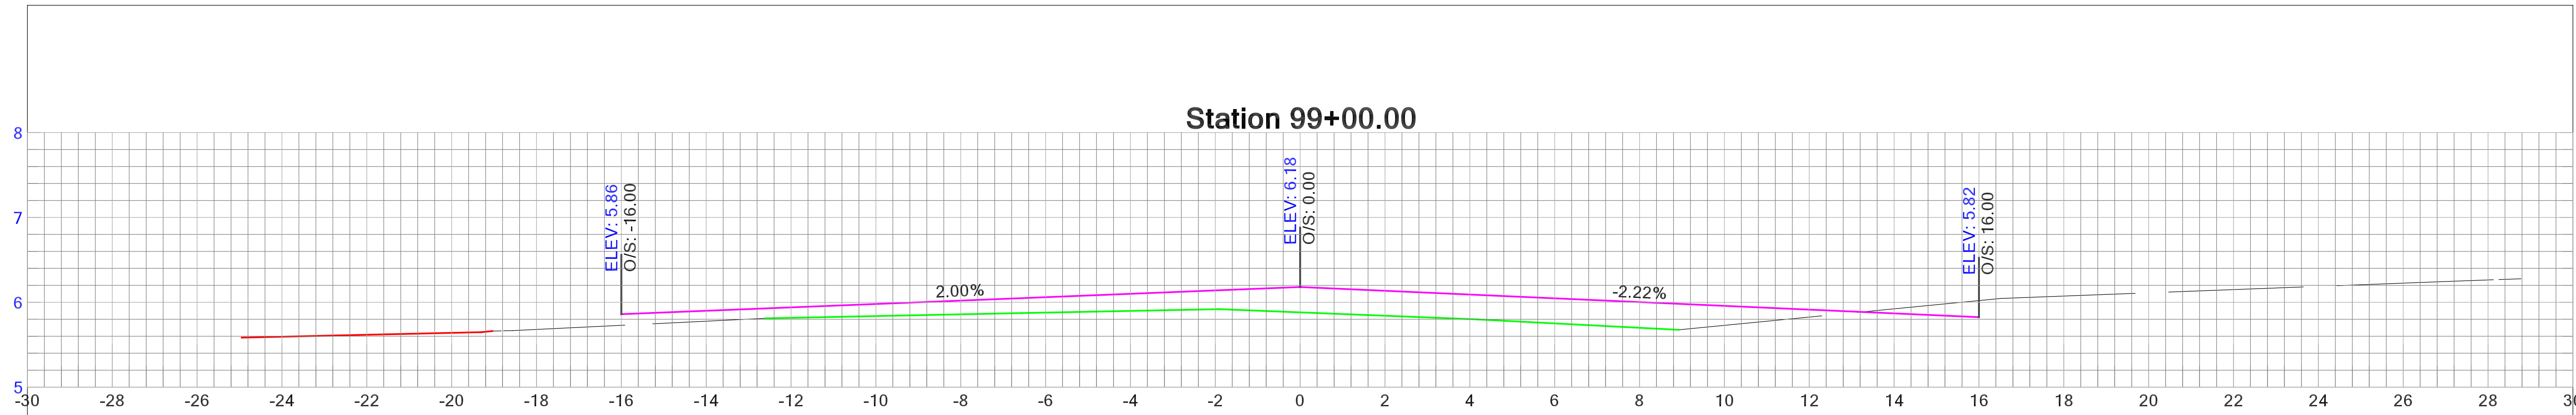

NO.	REVISIONS	DATE:





HOLDEN BEACH RESURFACING SURVEY
DRAWN BY: SEAN MCBRYAN
DATE OF SURVEY: NOVEMBER 23, 2021 - FEBRUARY 1, 2022

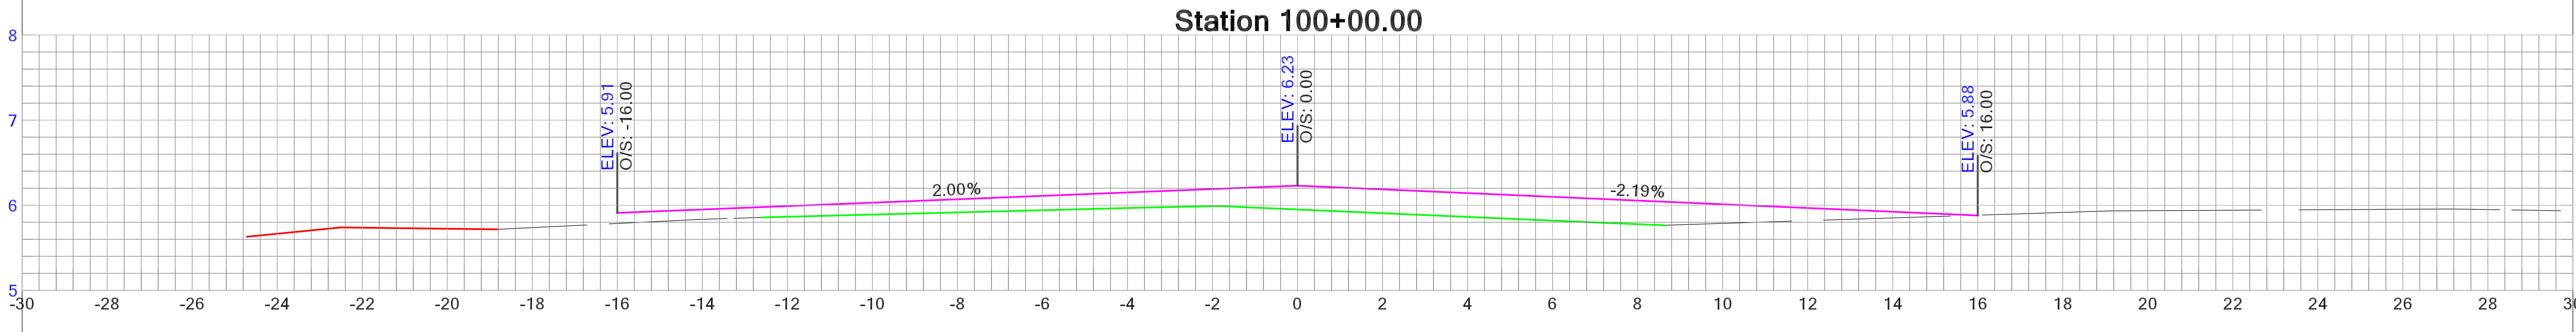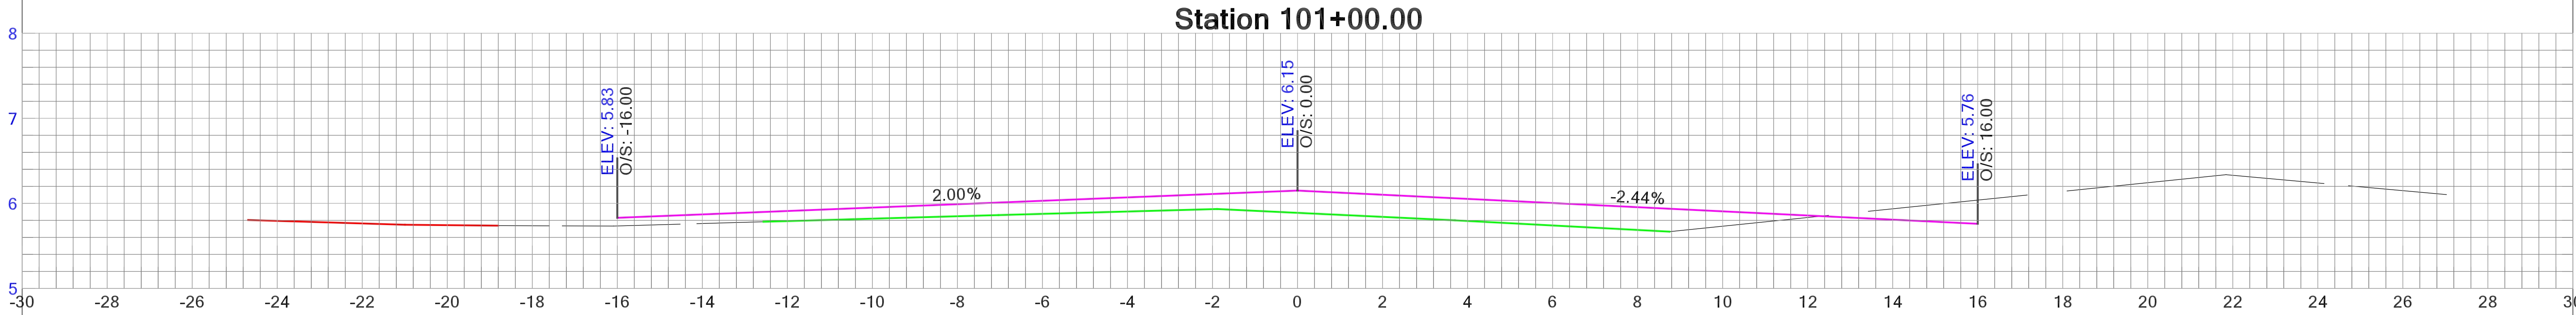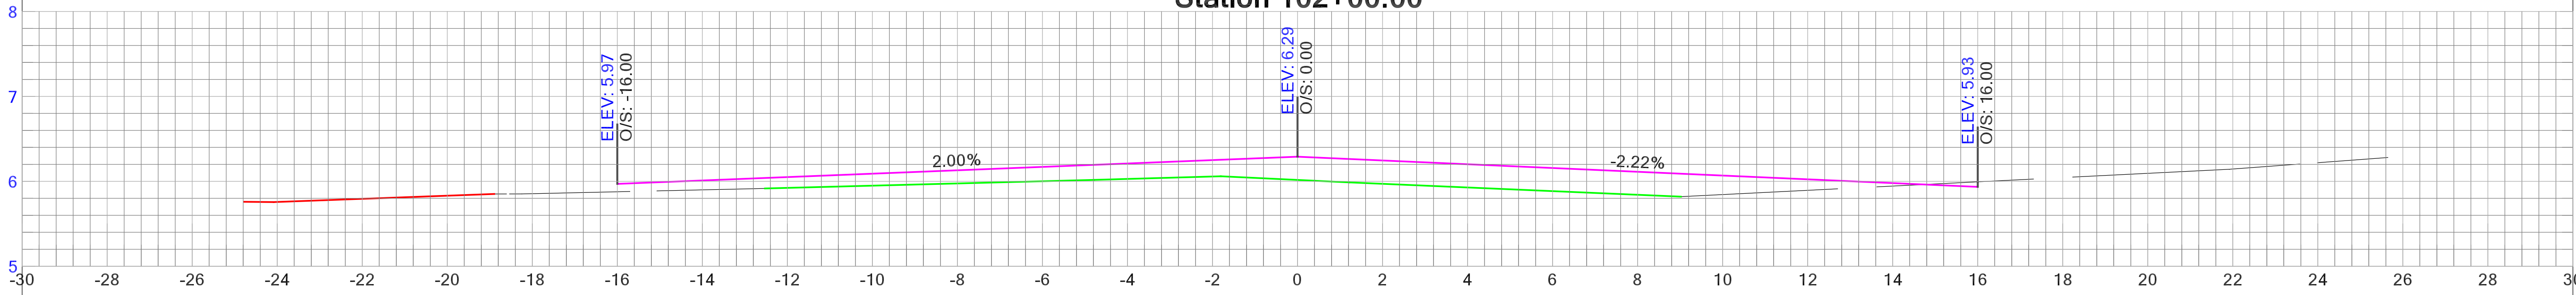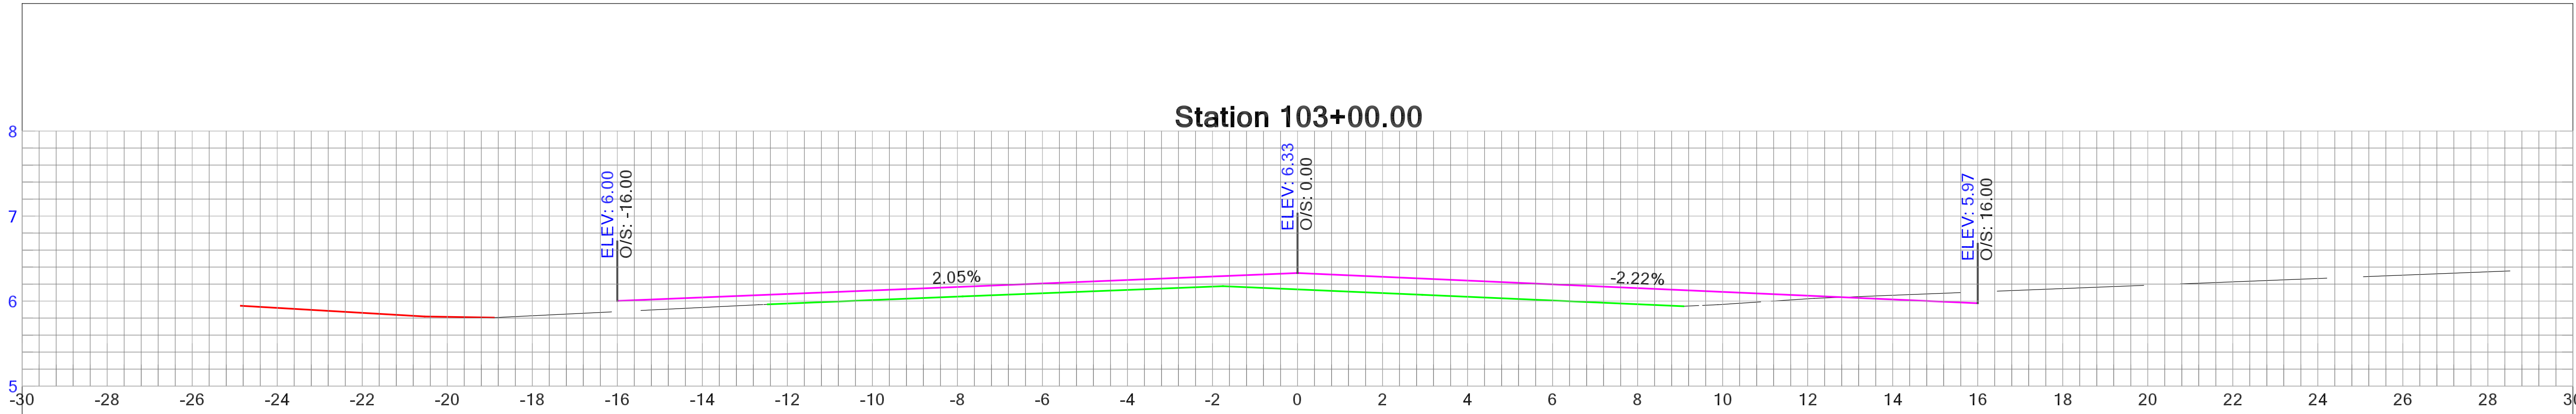

DATE:						
REVISIONS						
NO.						

HOLDEN BEACH RESURFACING SURVEY
DRAWN BY: SEAN MCBRYAN
DATE OF SURVEY: NOVEMBER 23, 2021 - FEBRUARY 1, 2022

--	--	--	--	--	--	--

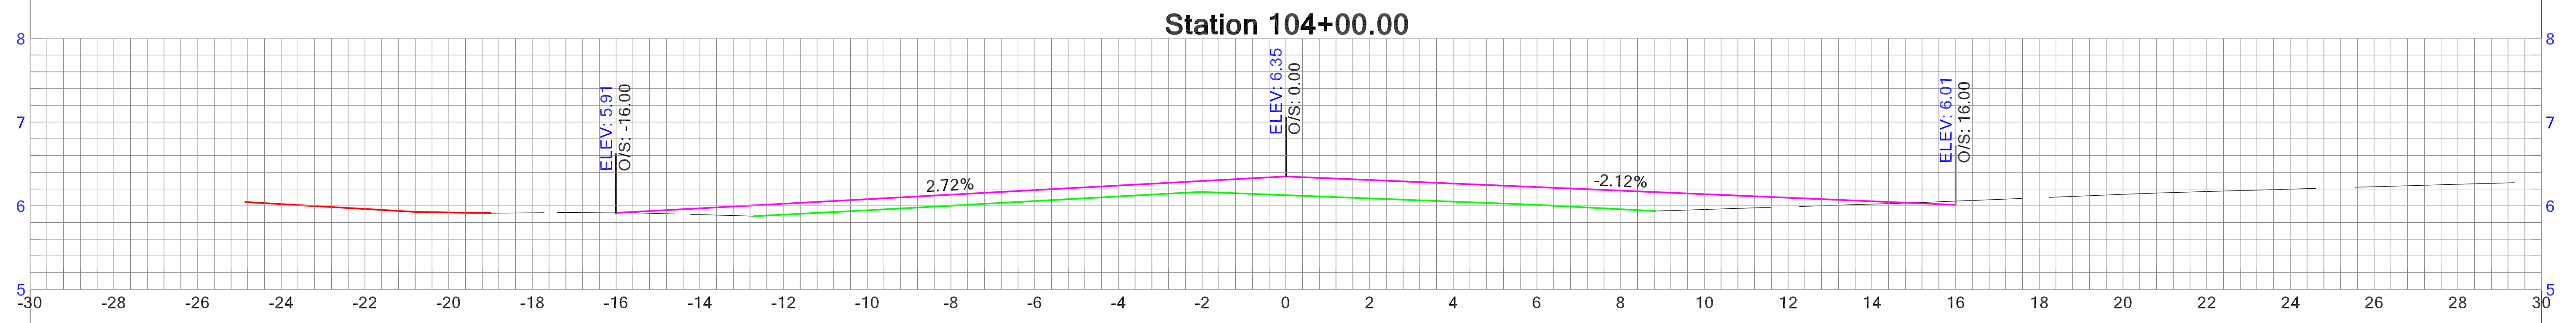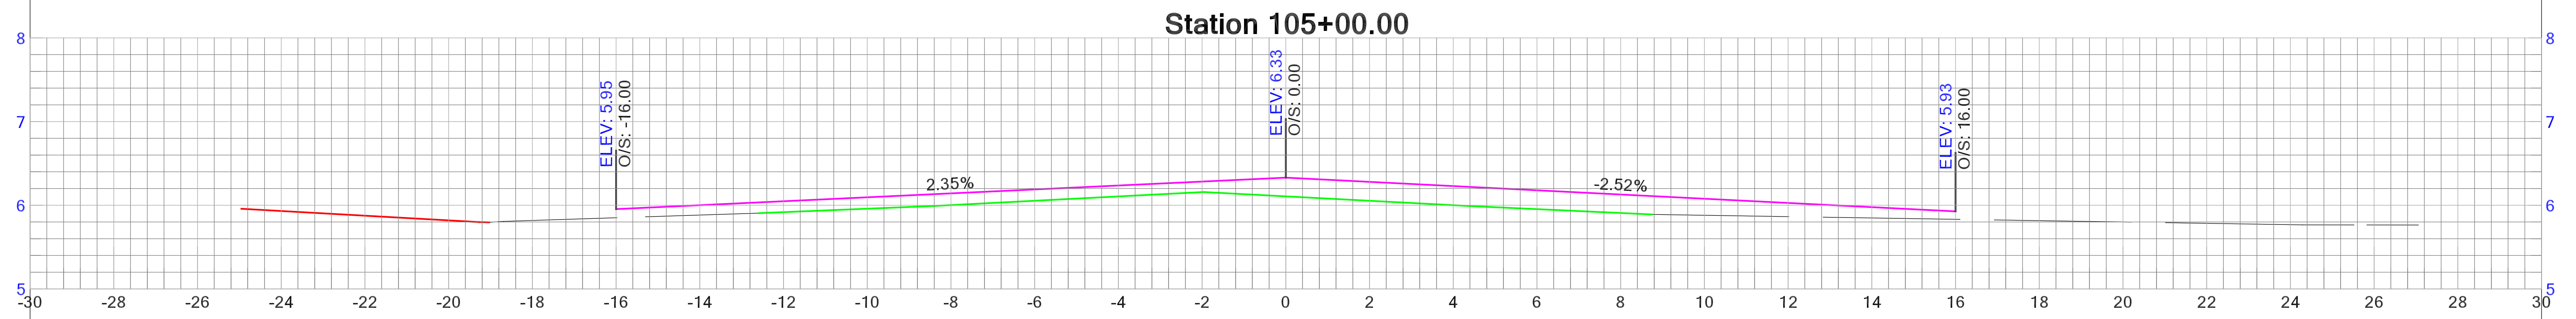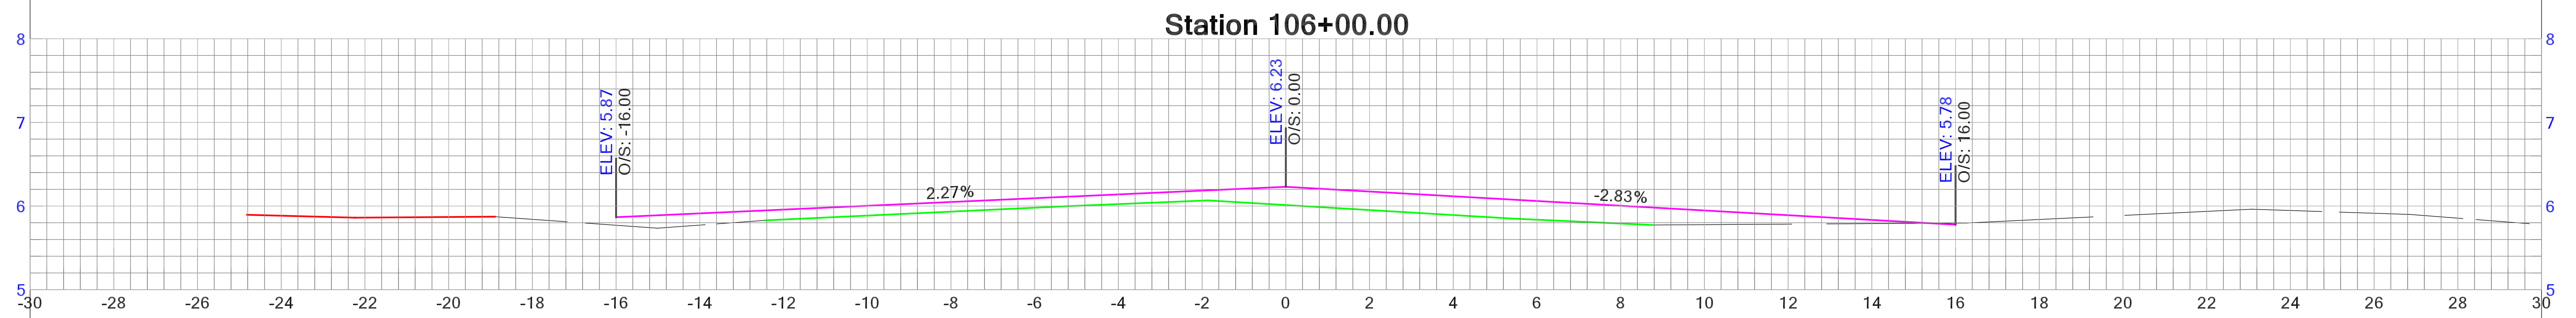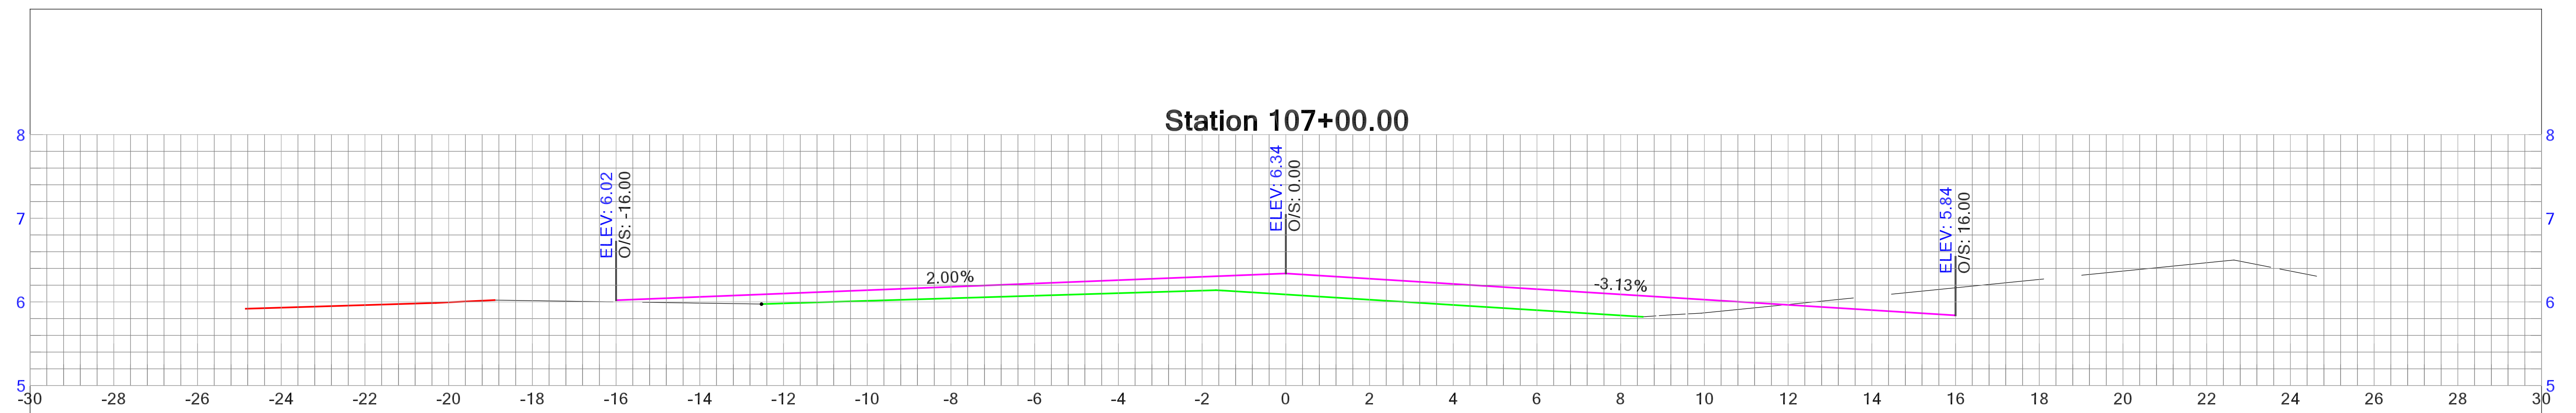

DATE:

REVISIONS

NO.	
-----	--





HOLDEN BEACH
RESURFACING SURVEY

DRAWN BY: SEAN MCBRYAN

DATE OF SURVEY:
NOVEMBER 23, 2021 -
FEBRUARY 1, 2022

SHEET





25 OF 85

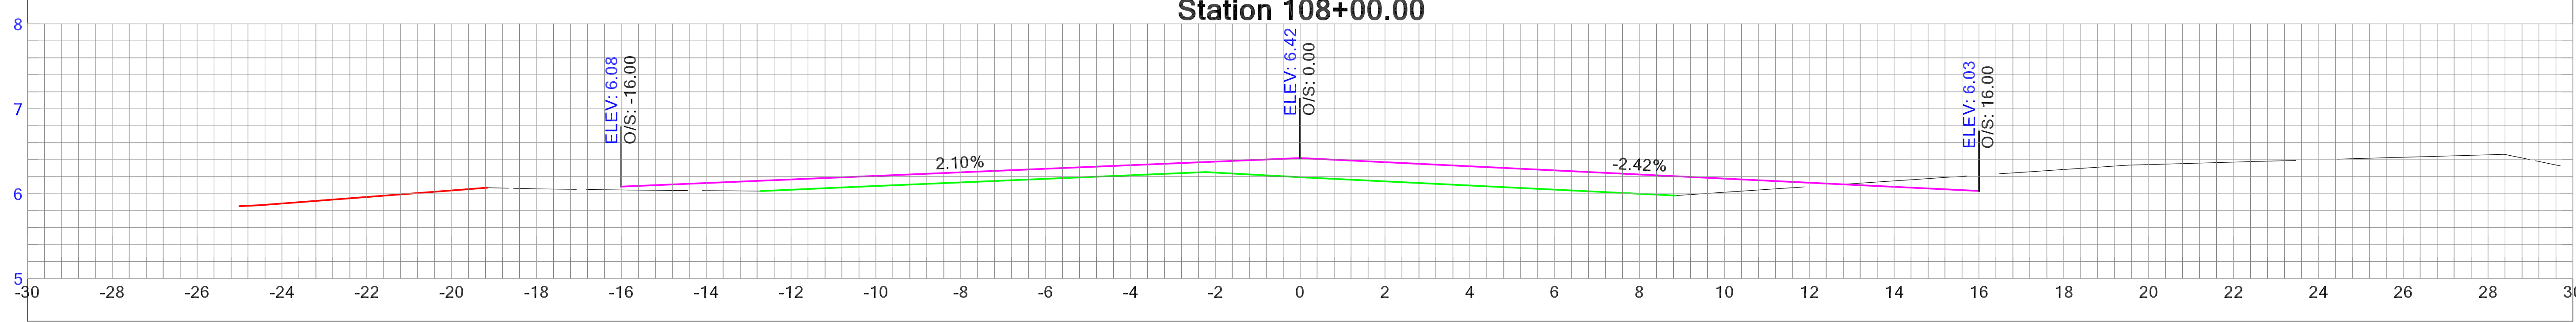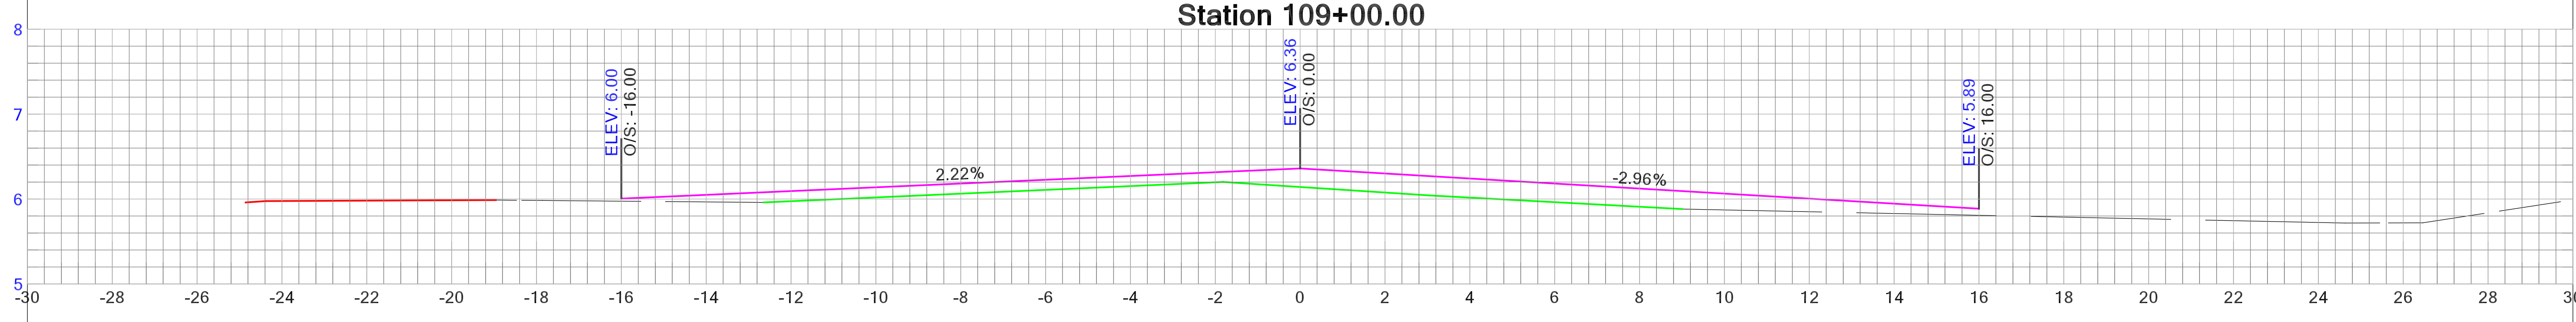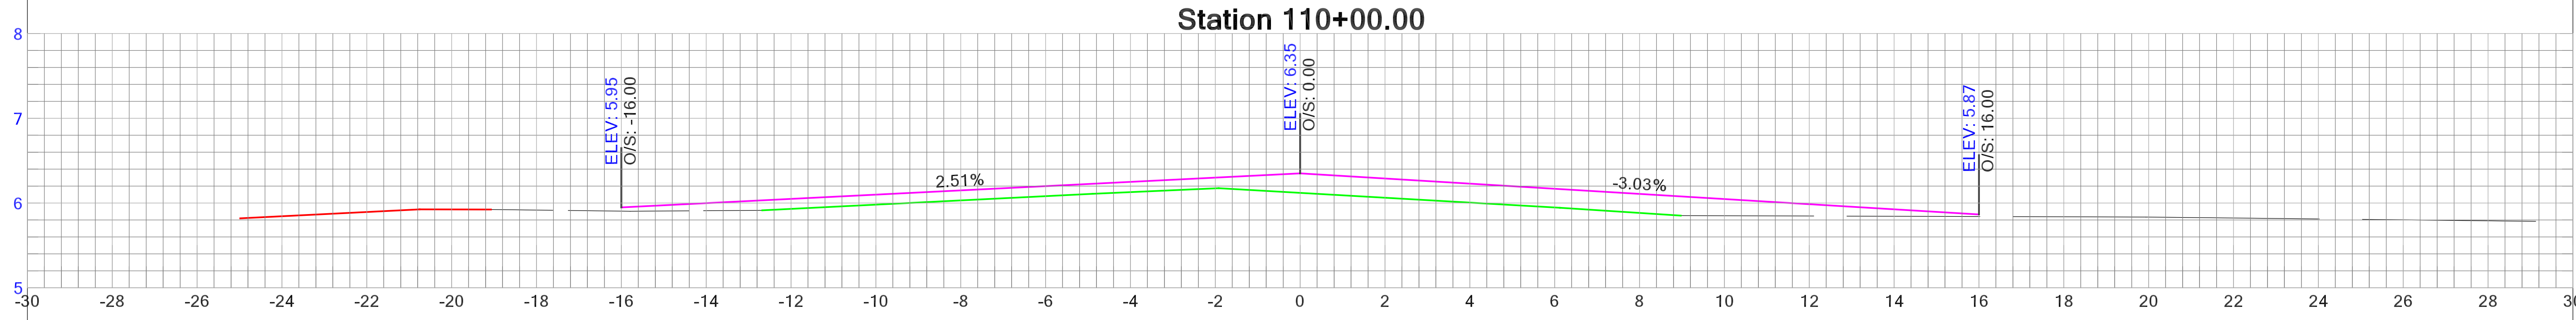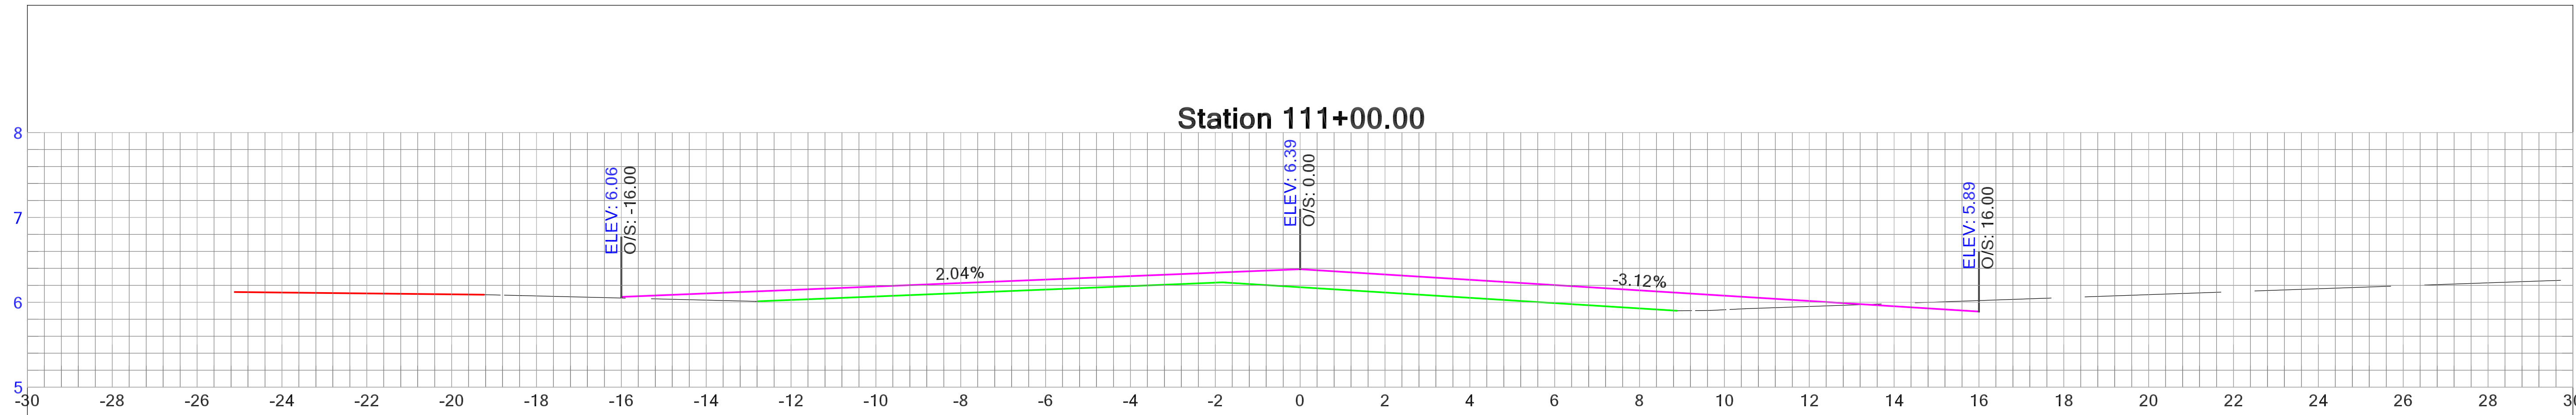

DATE:	
REVISONS	
NO.	

HOLDEN BEACH RESURFACING SURVEY	
DRAWN BY: SEAN MCBRYAN	
DATE OF SURVEY: NOVEMBER 23, 2021 - FEBRUARY 1, 2022	

--	--	--	--	--	--	--	--	--	--

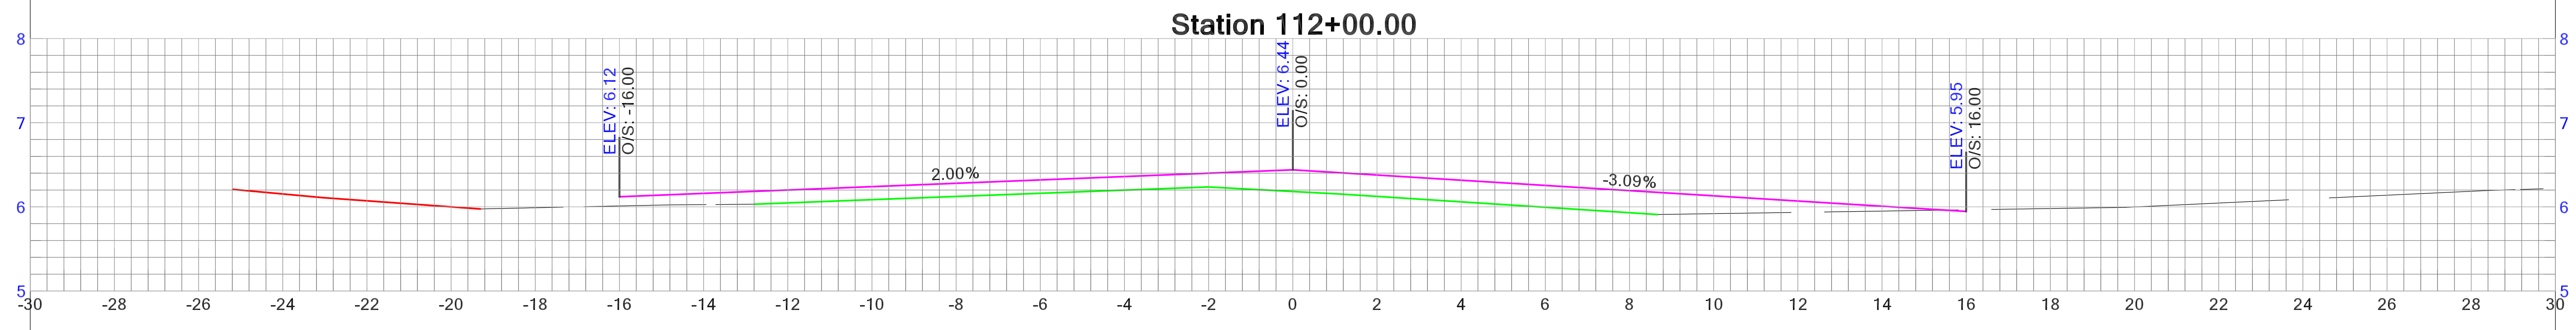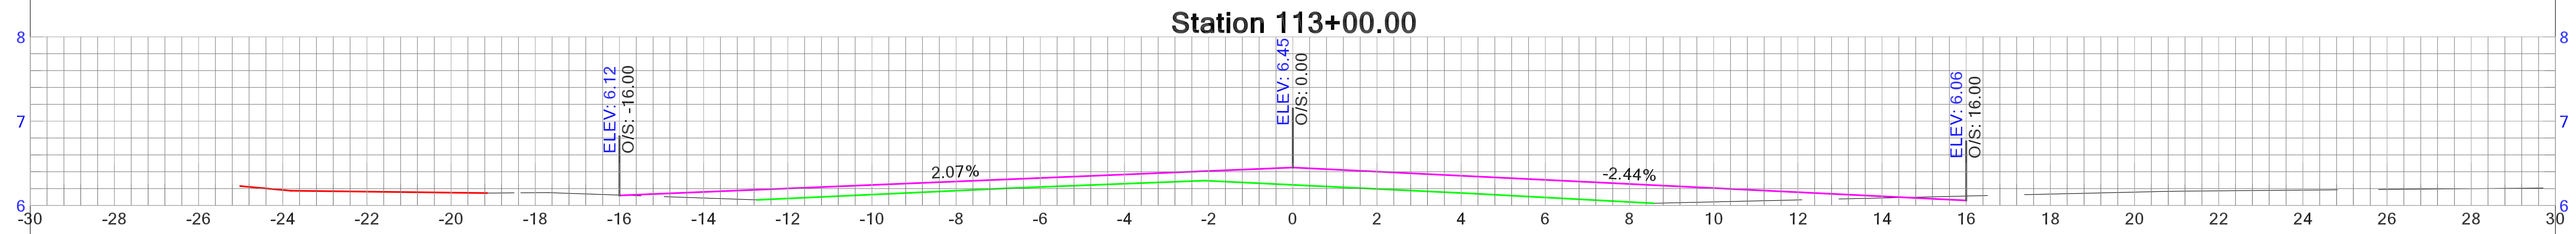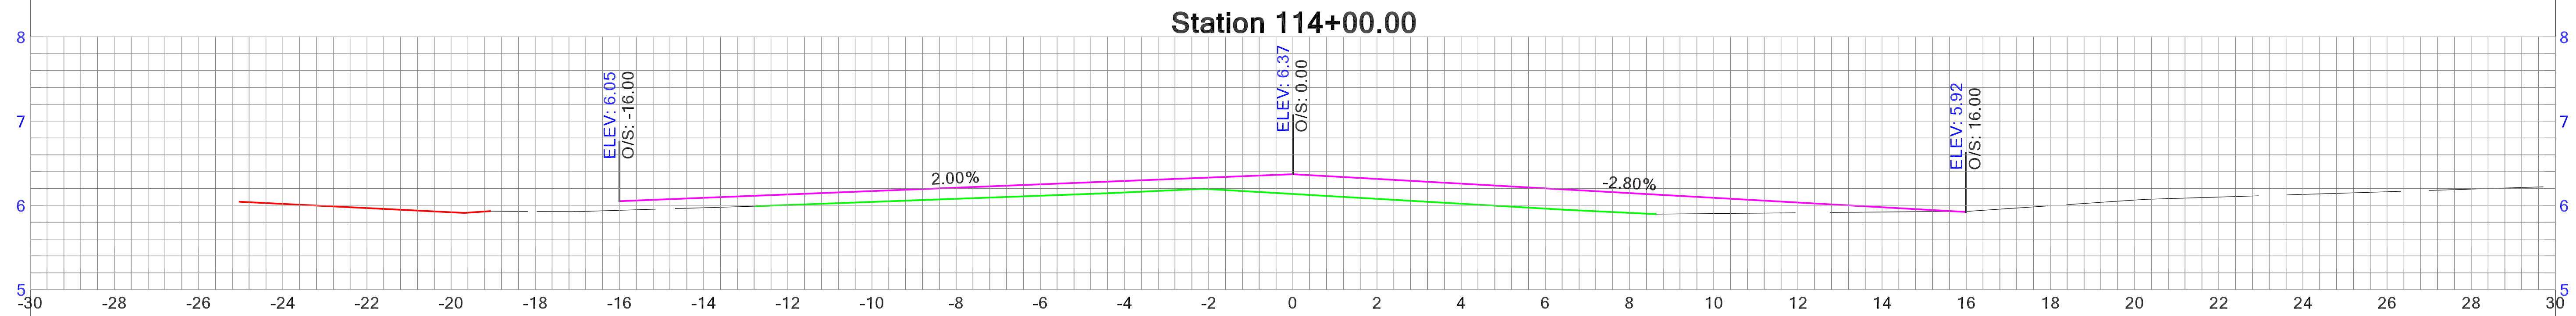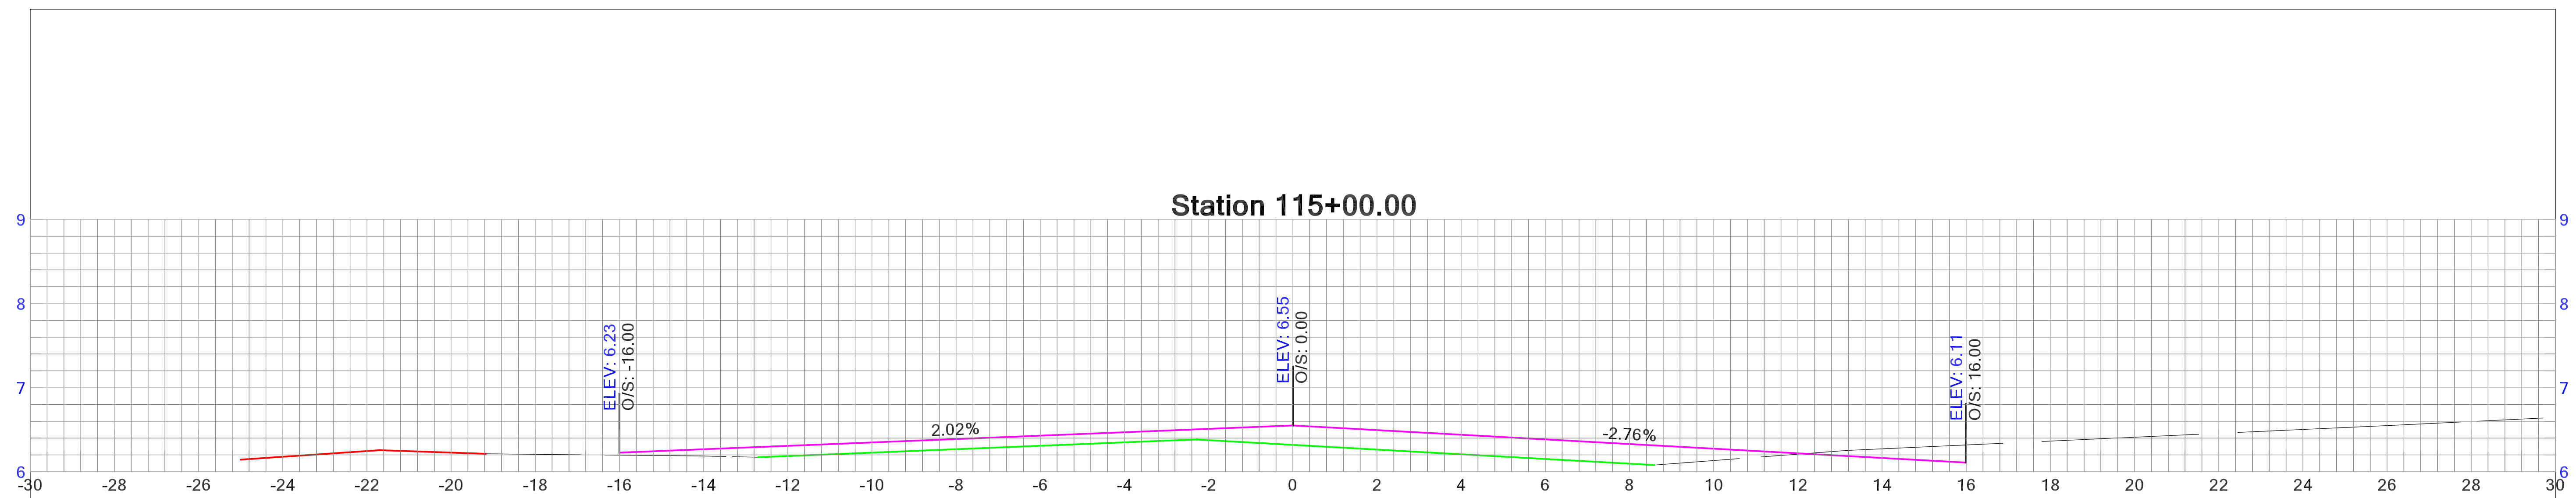

DATE:

REVISIONS

No.





HOLDEN BEACH RESURFACING SURVEY

DRAWN BY: SEAN MCBRYAN





DATE OF SURVEY:
NOVEMBER 23, 2021 -
FEBRUARY 1, 2022

SHEET

27 OF 85

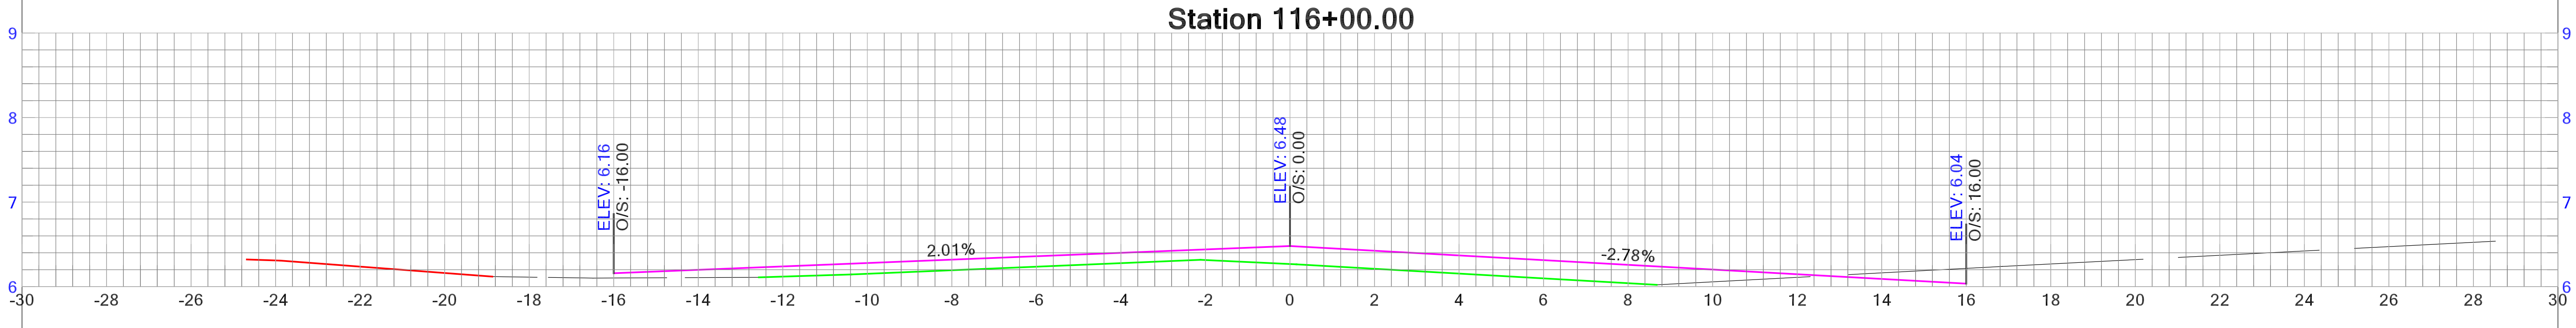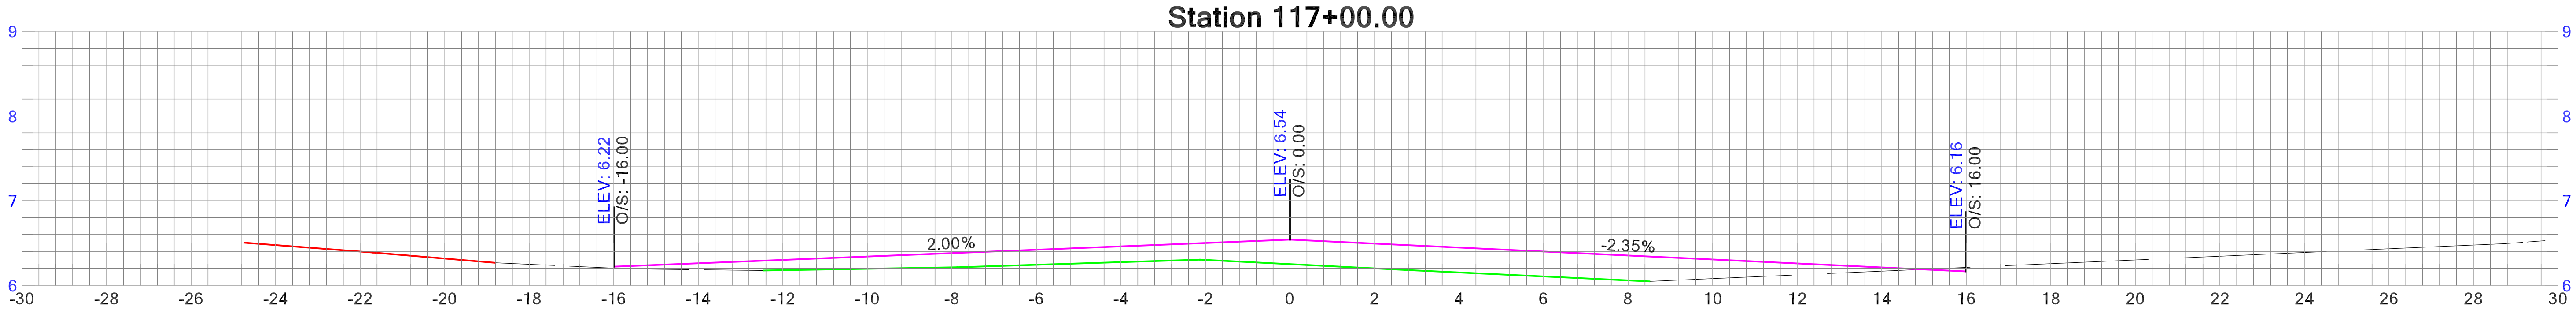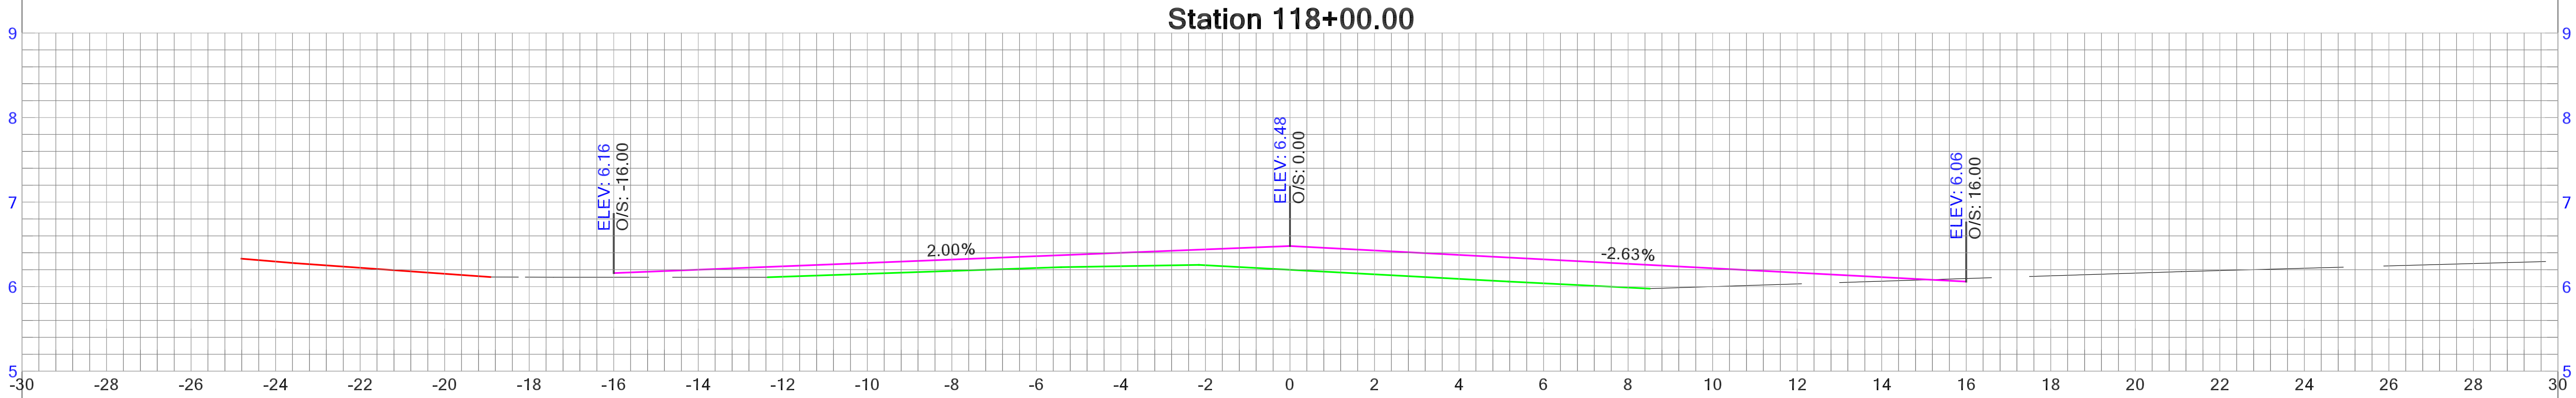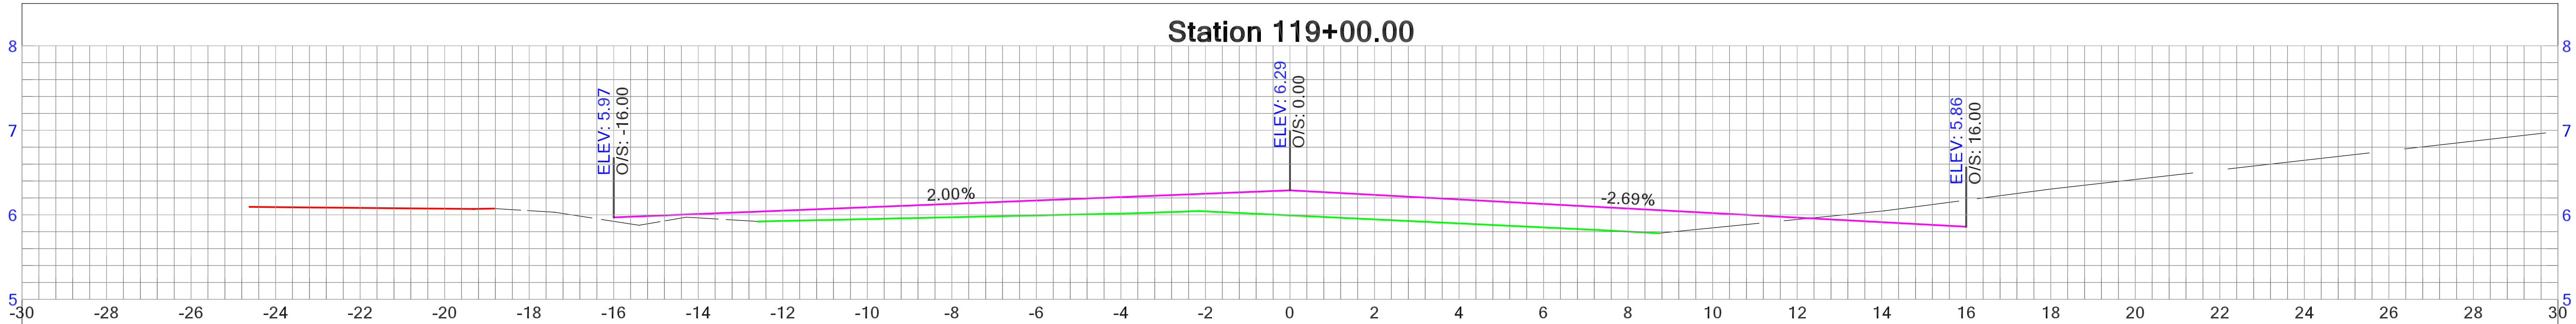





DATE:									
REVISIONS									
NO.									
HOLDEN BEACH RESURFACING SURVEY									
DRAWN BY: SEAN MCBRYAN									
DATE OF SURVEY: NOVEMBER 23, 2021 - FEBRUARY 1, 2022									
SHEET									
28 OF 85									

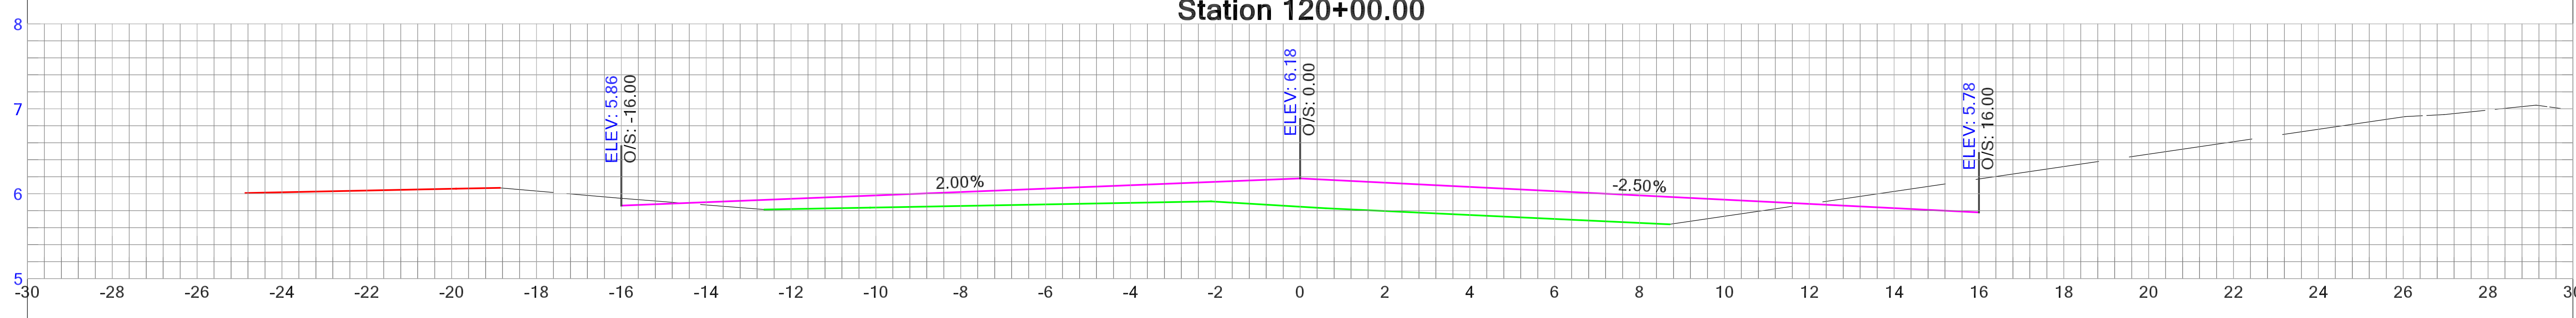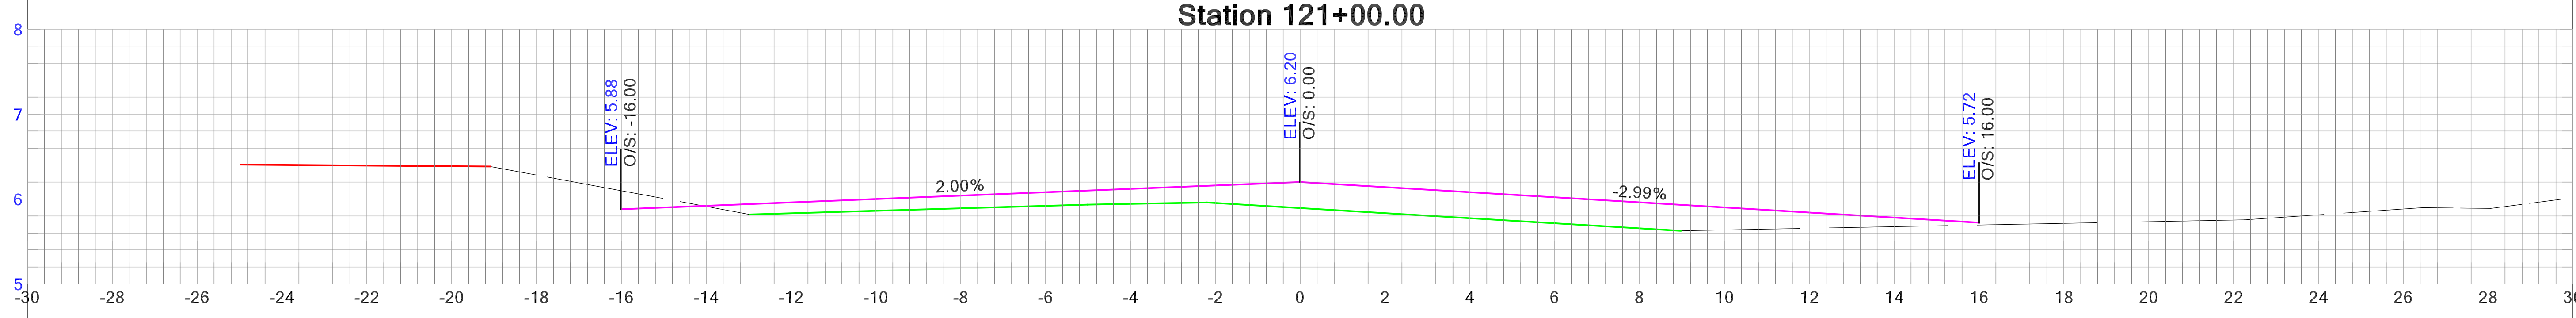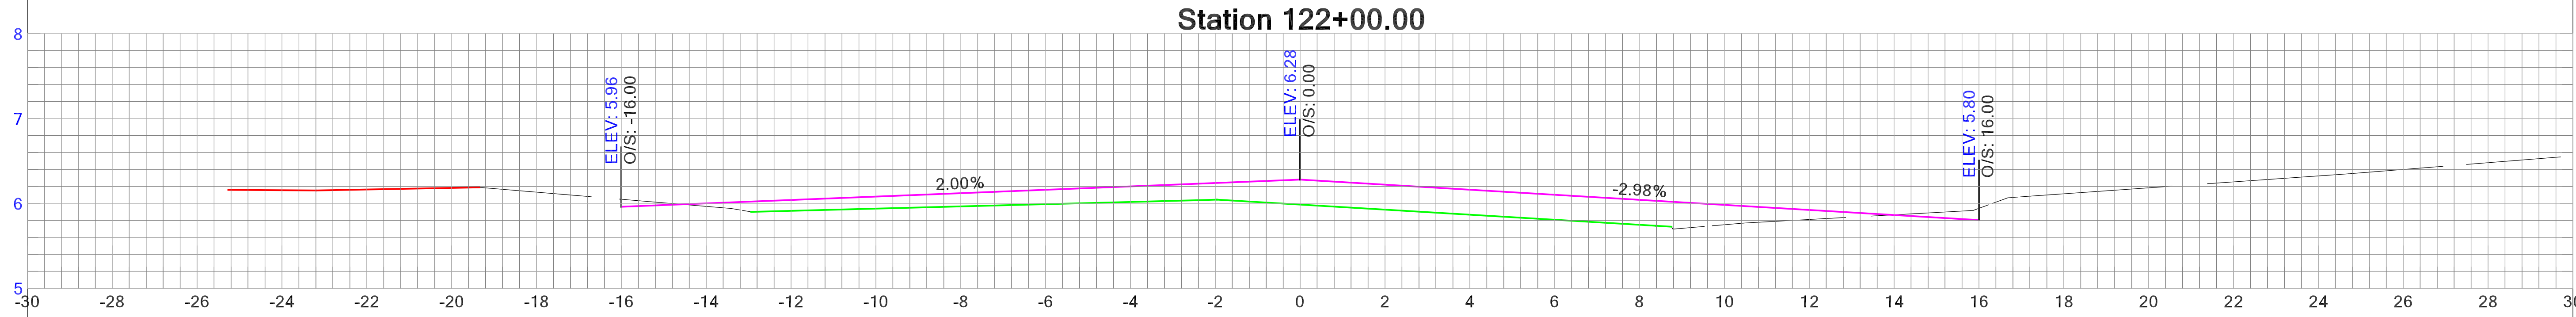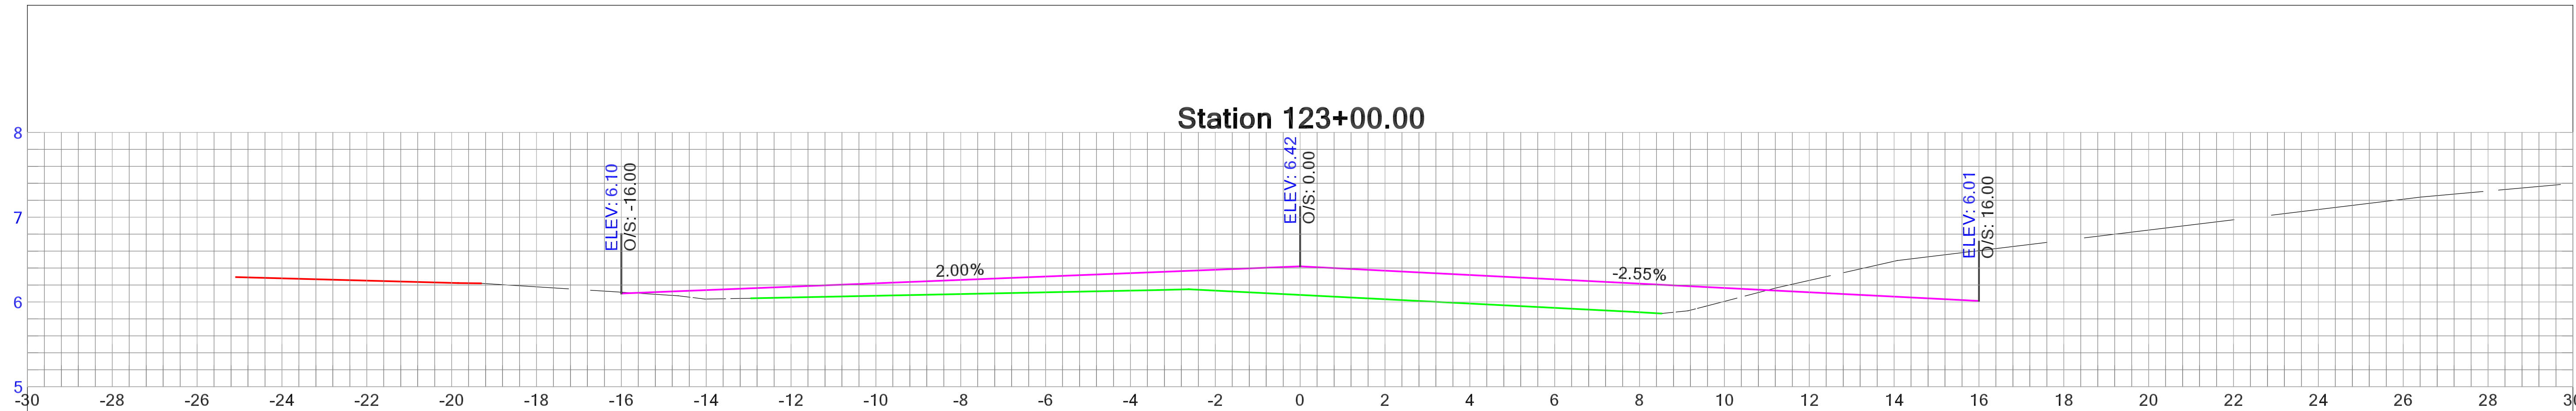





DATE:	
REVISIONS	
NO.	

HOLDEN BEACH RESURFACING SURVEY	
DRAWN BY: SEAN MCBRYAN	
DATE OF SURVEY: NOVEMBER 23, 2021 - FEBRUARY 1, 2022	

--	--	--	--	--	--	--	--	--	--

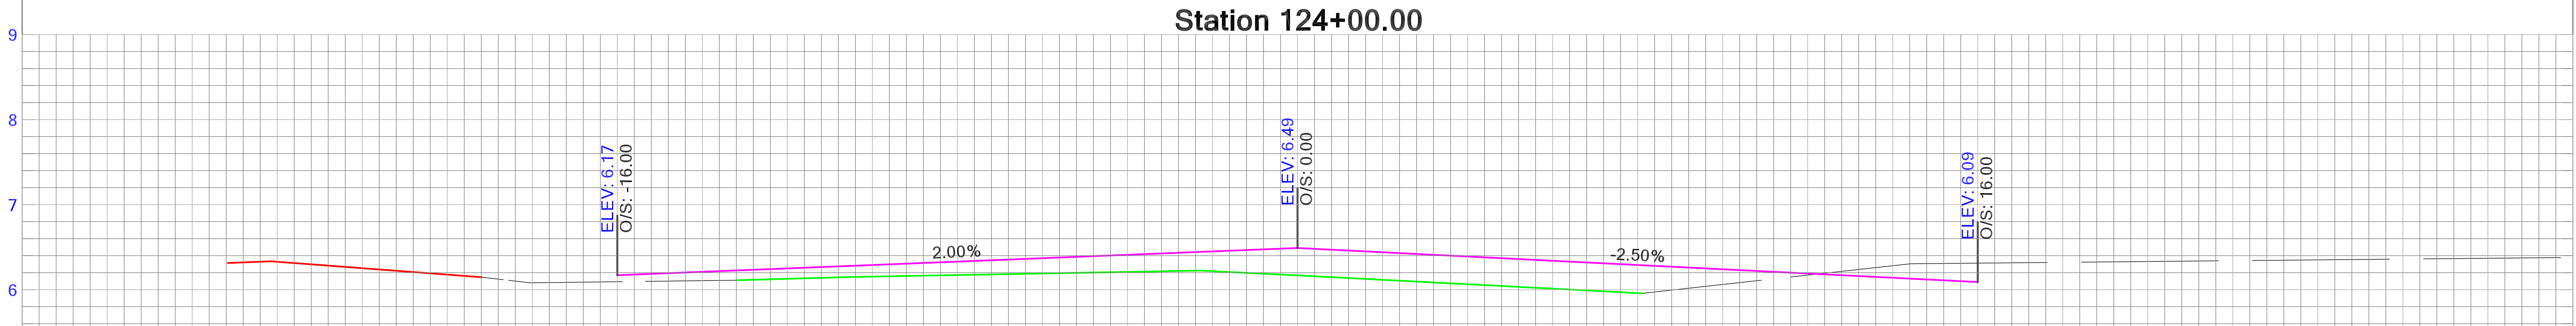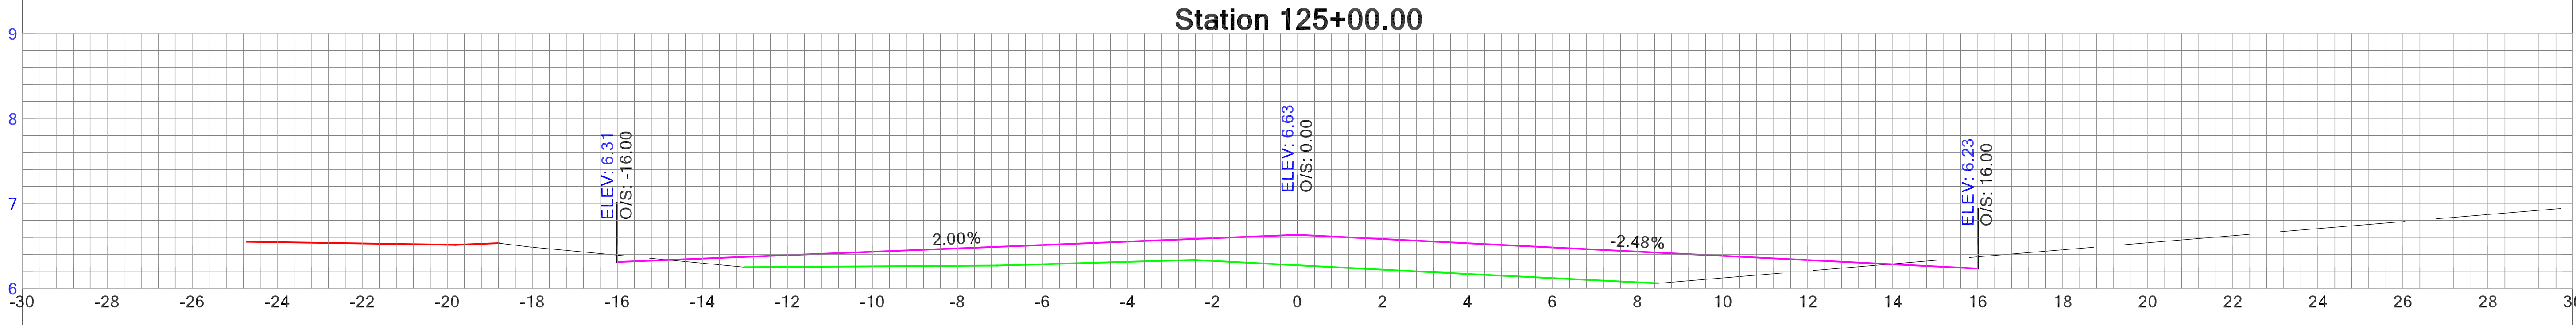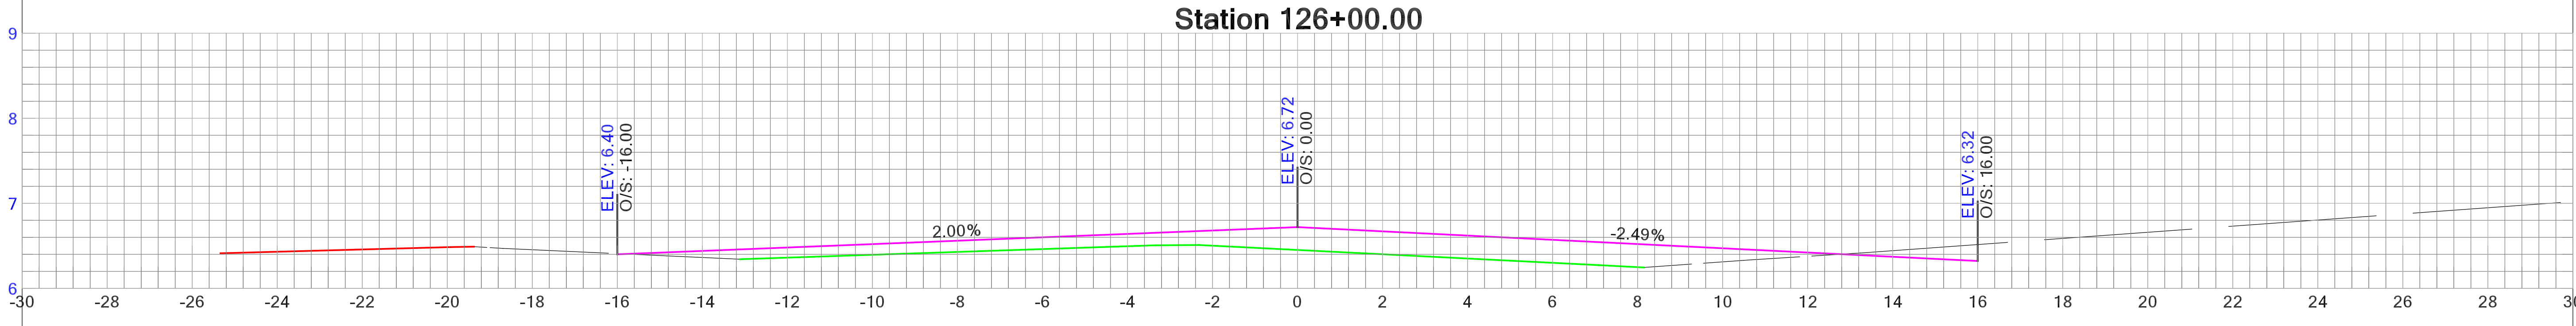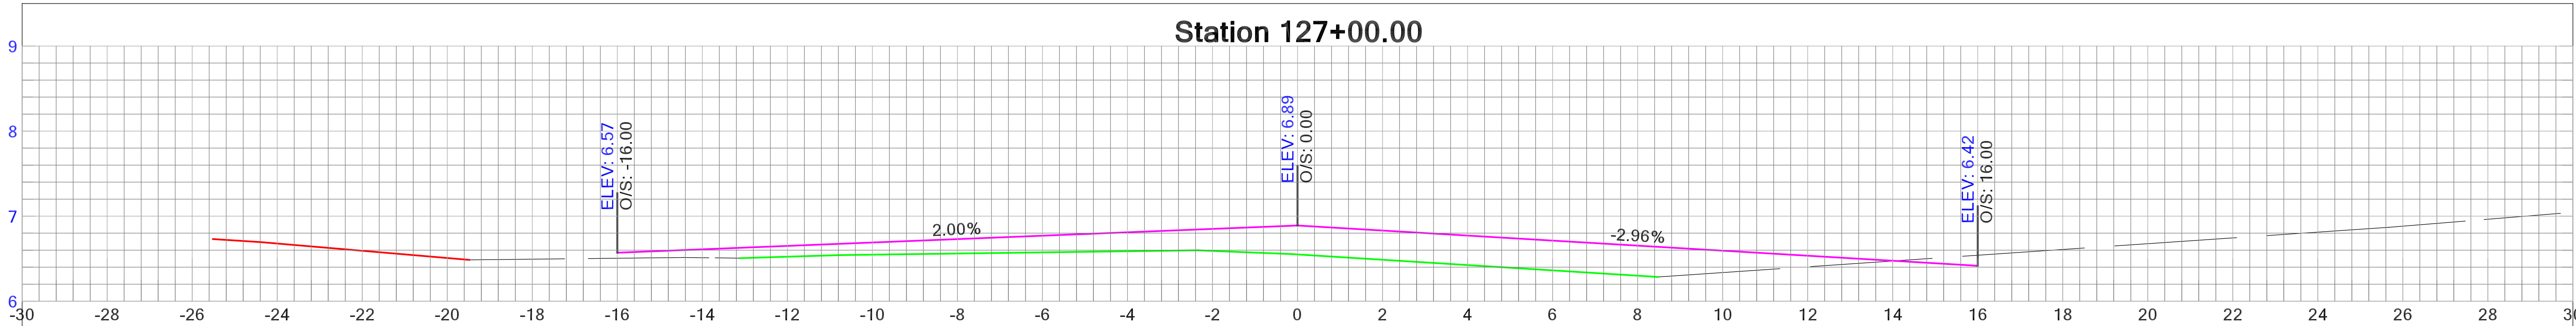

HOLDEN BEACH RESURFACING SURVEY					

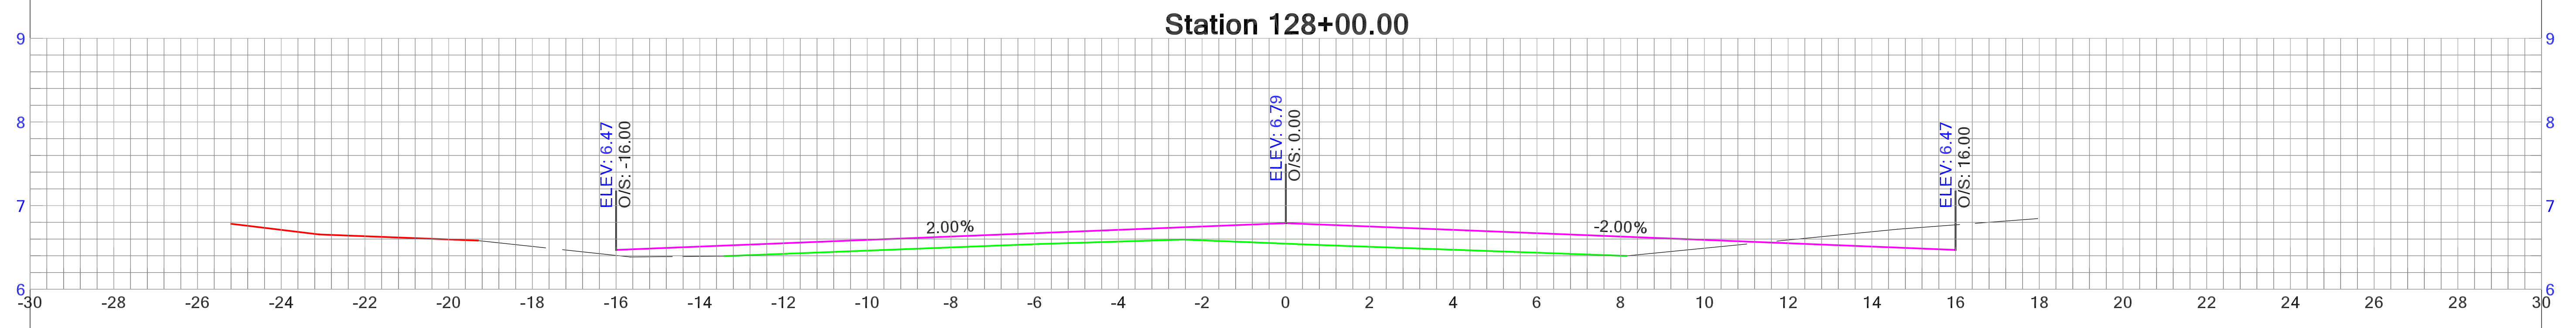
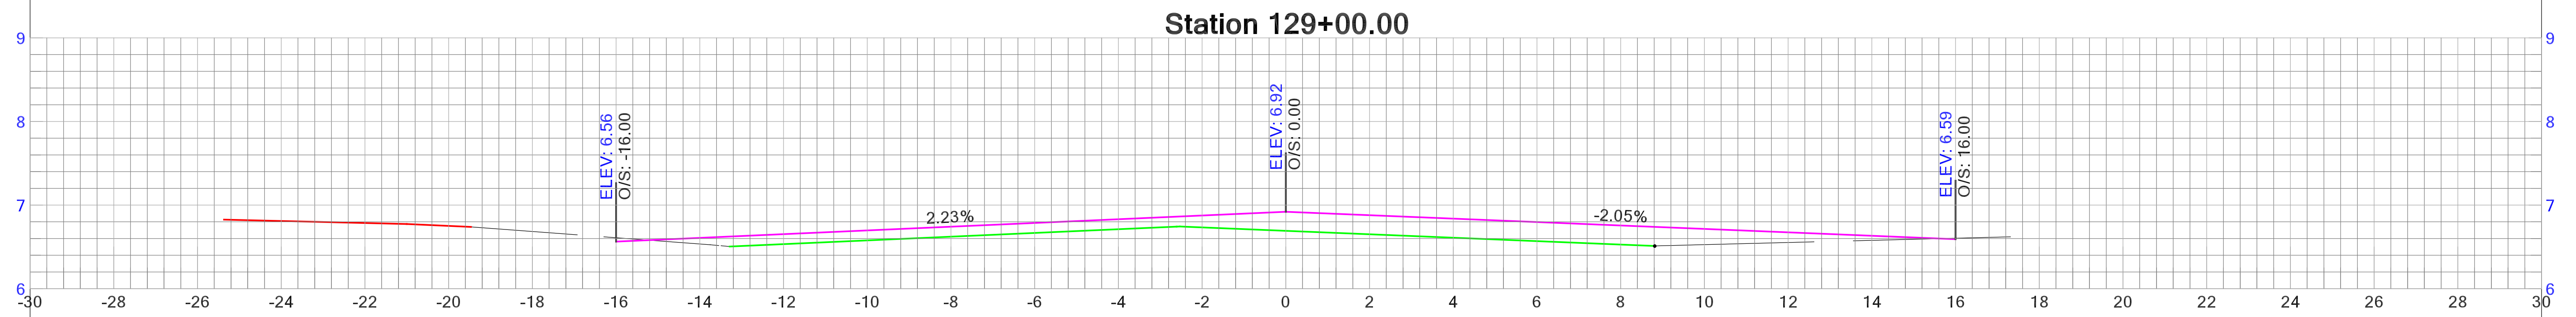
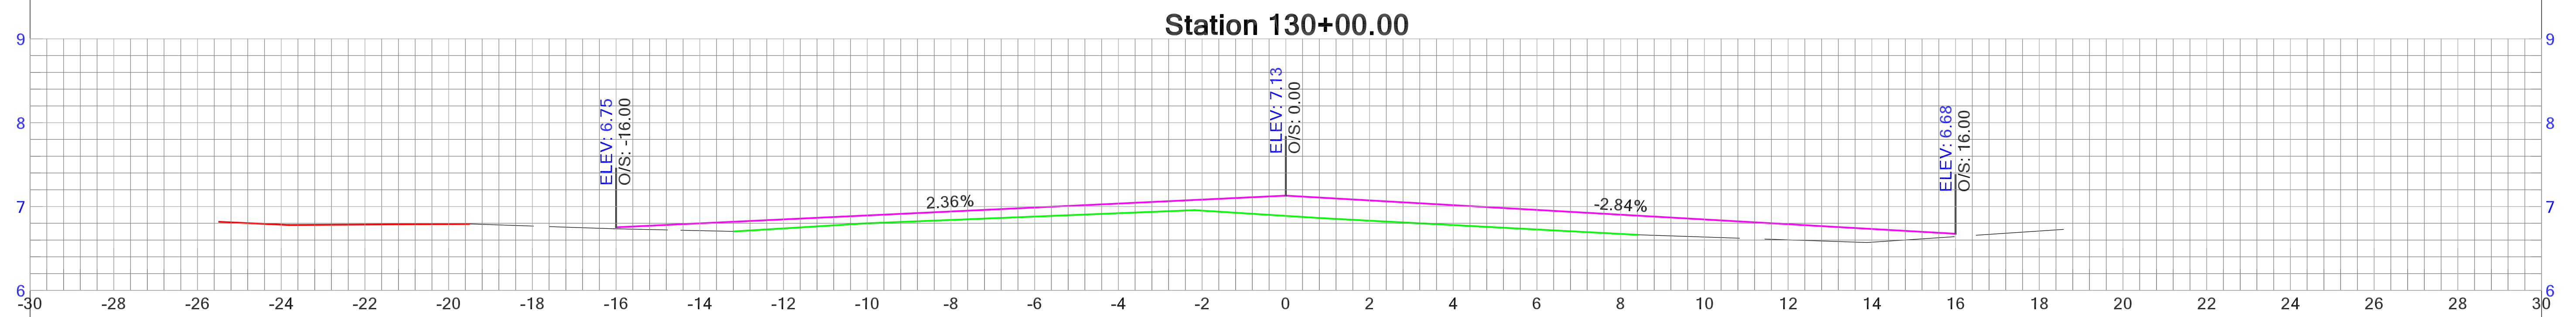
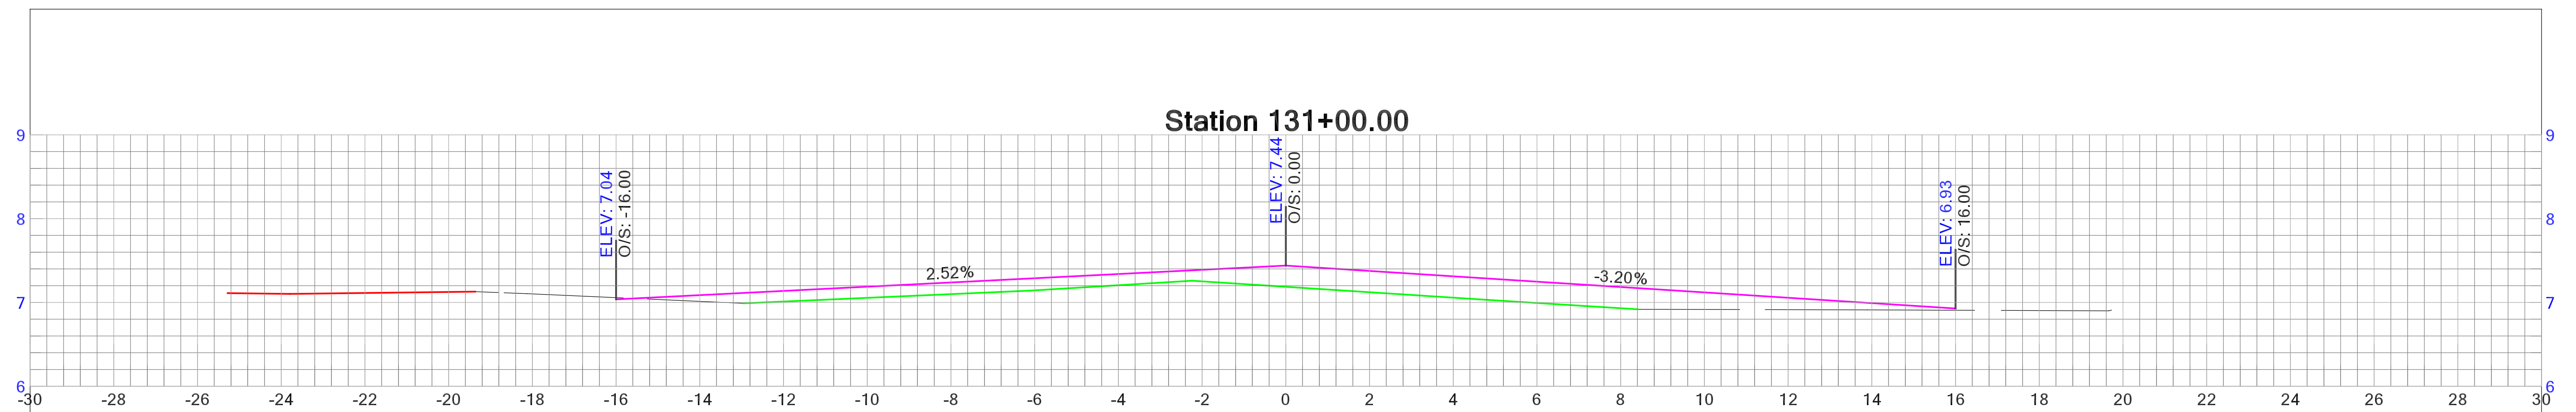
[illegible]

HOLDEN BEACH
RESURFACING SURVEY

DRAWN BY: SEAN MCBRYAN

DATE OF SURVEY:
NOVEMBER 23, 2021 -
FEBRUARY 1, 2022

[illegible]

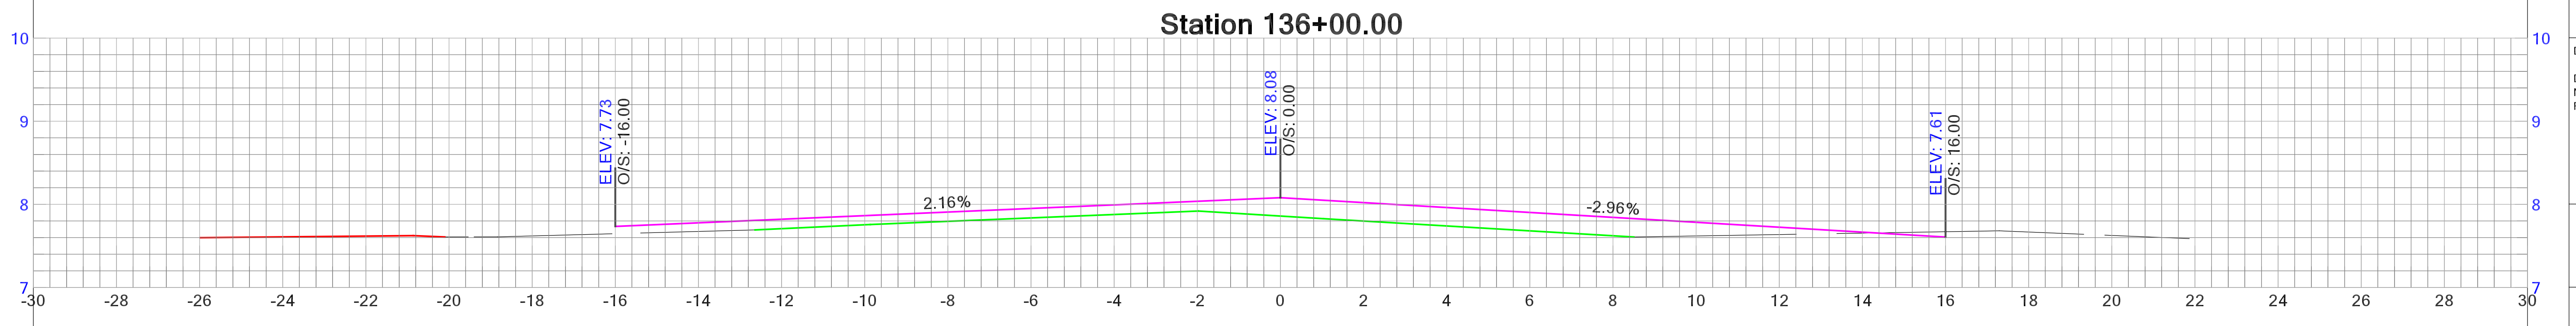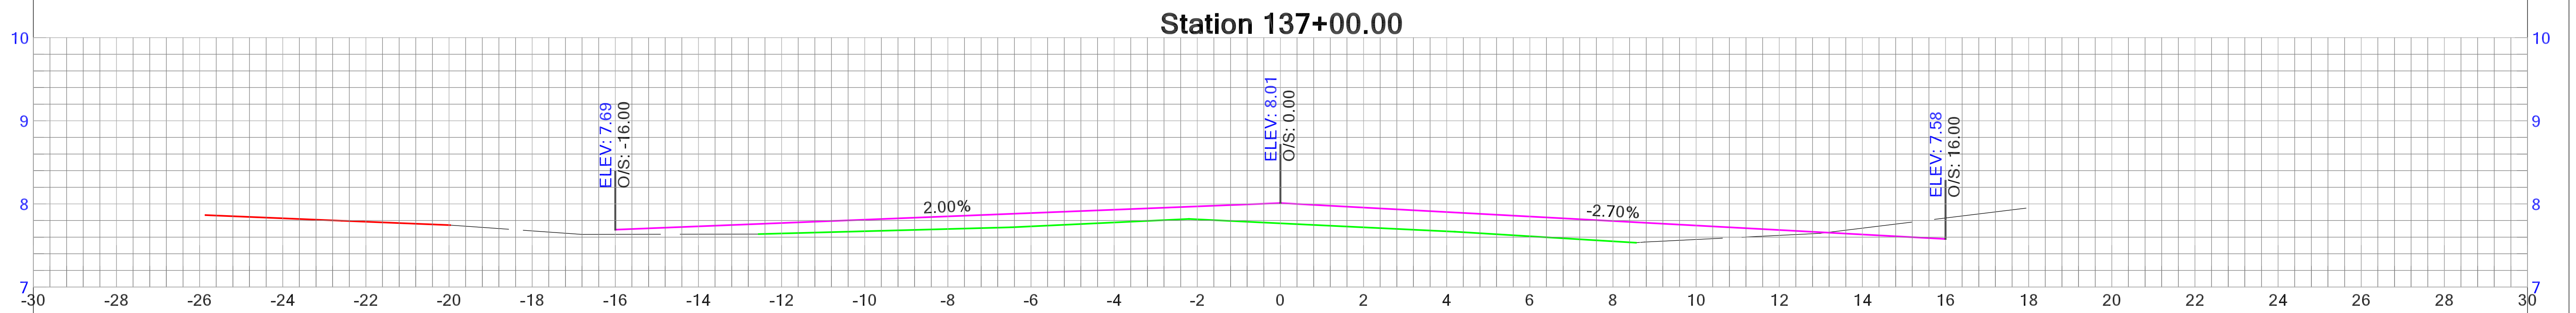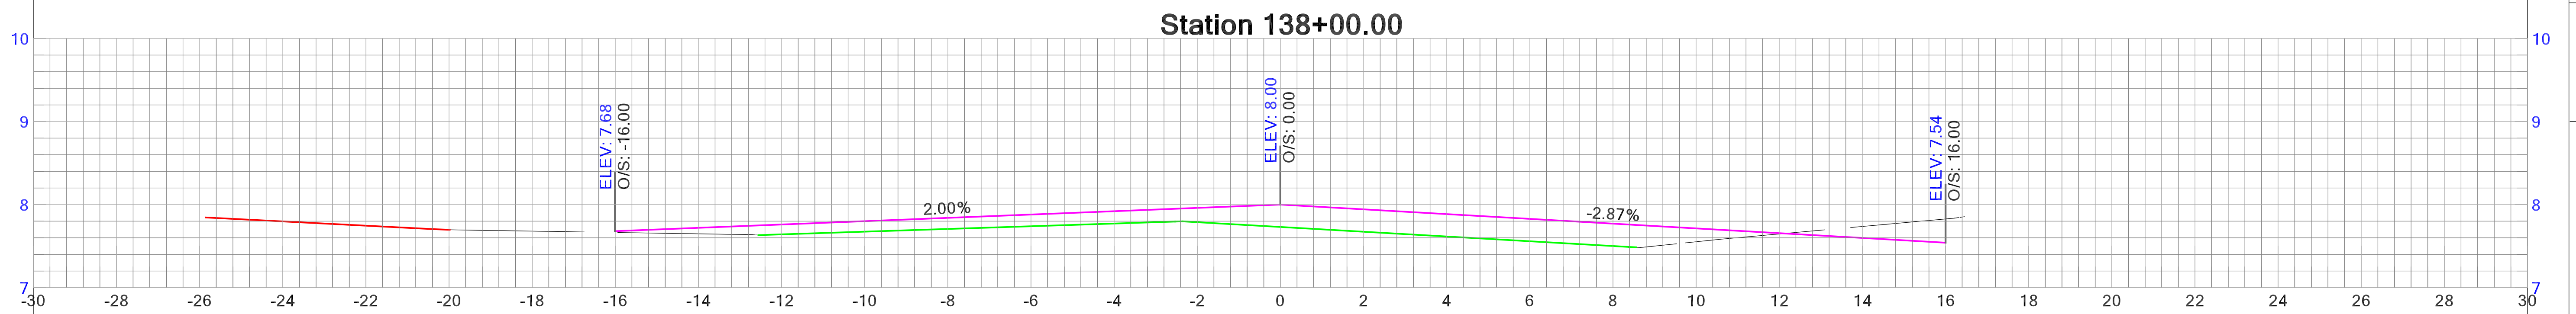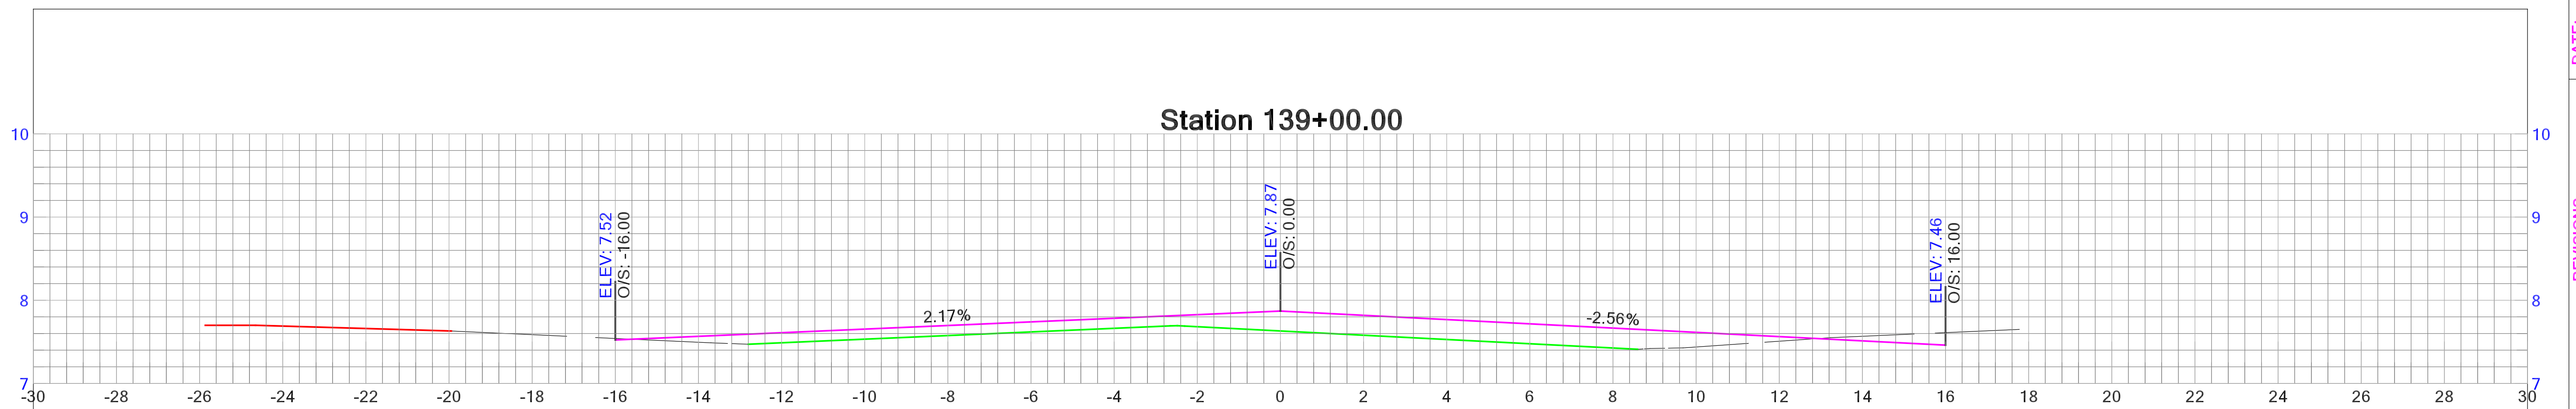

DATE:

REVISIONS

NO.	
-----	--





HOLDEN BEACH
RESURFACING SURVEY

DRAWN BY: SEAN MCBRYAN

DATE OF SURVEY:
NOVEMBER 23, 2021 -
FEBRUARY 1, 2022

SHEET

33 OF 85

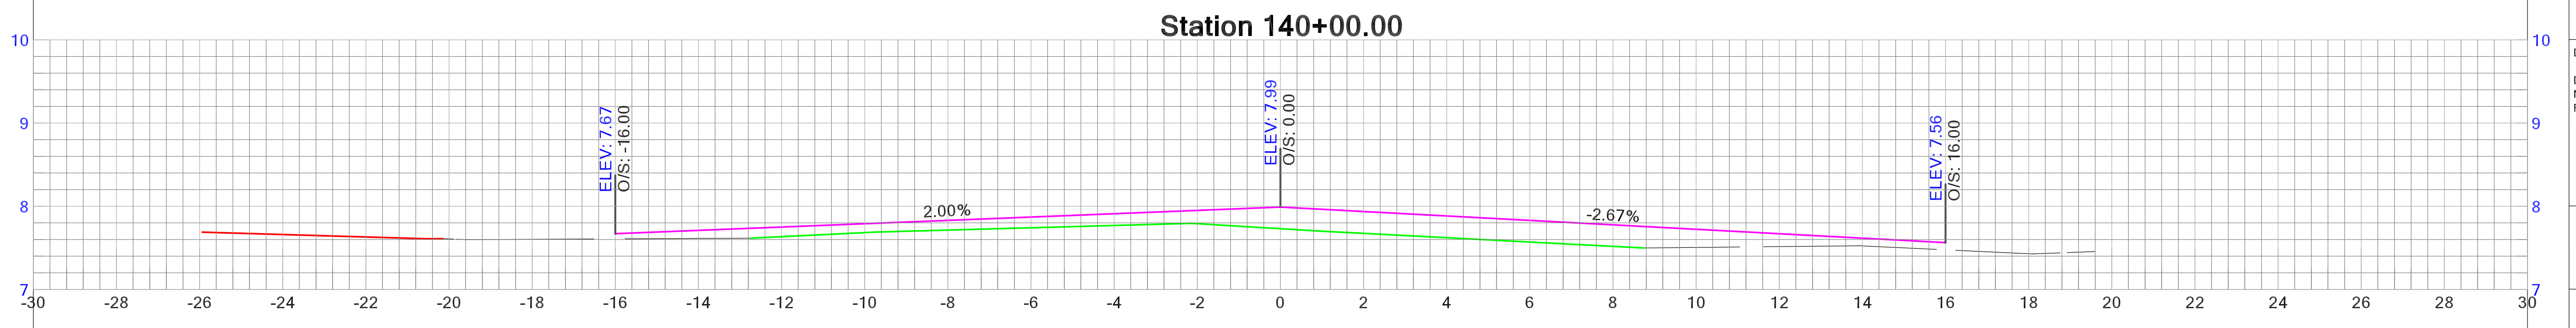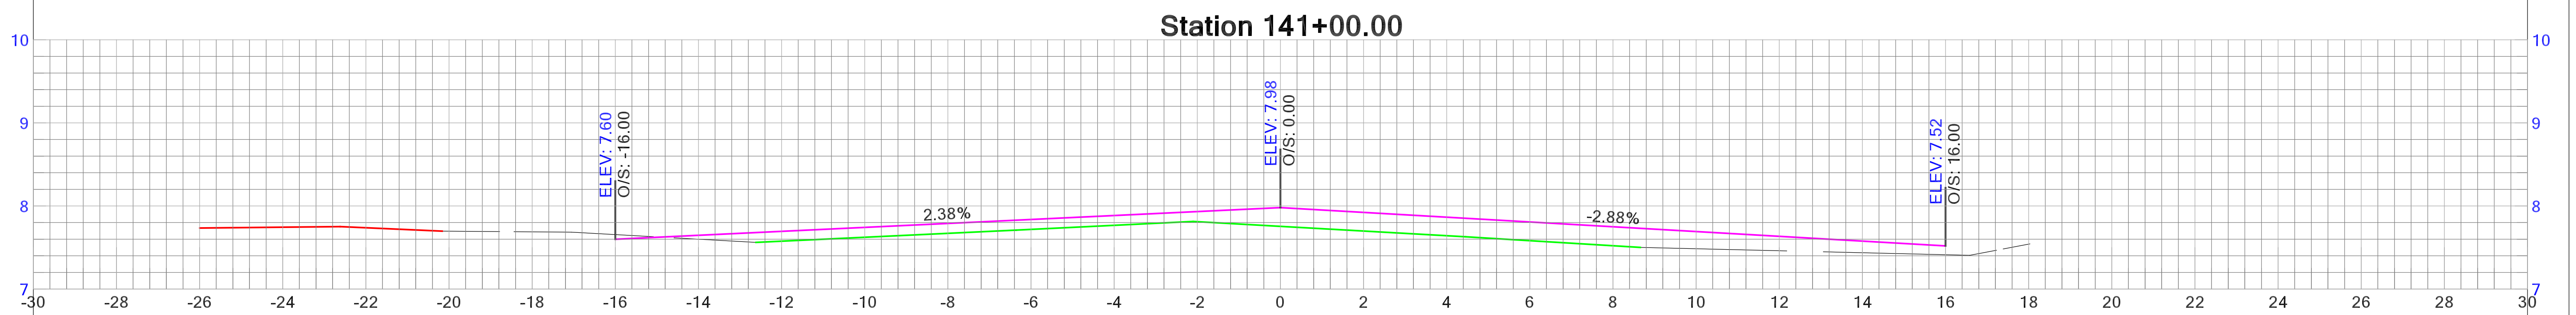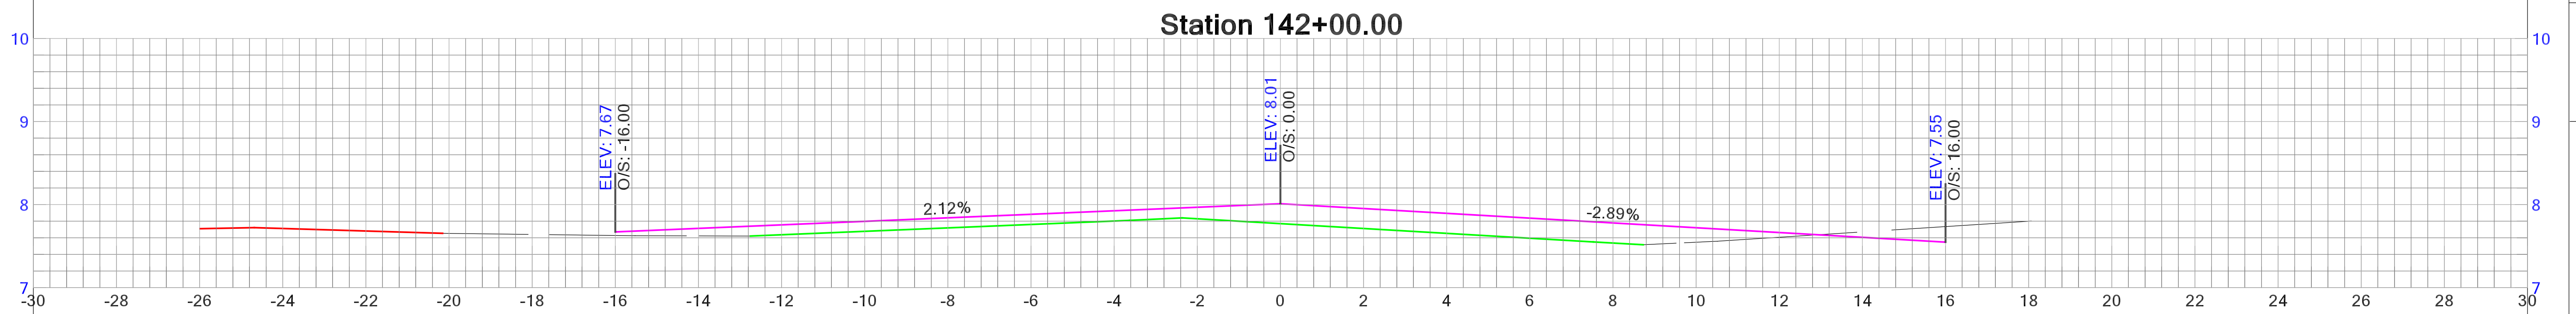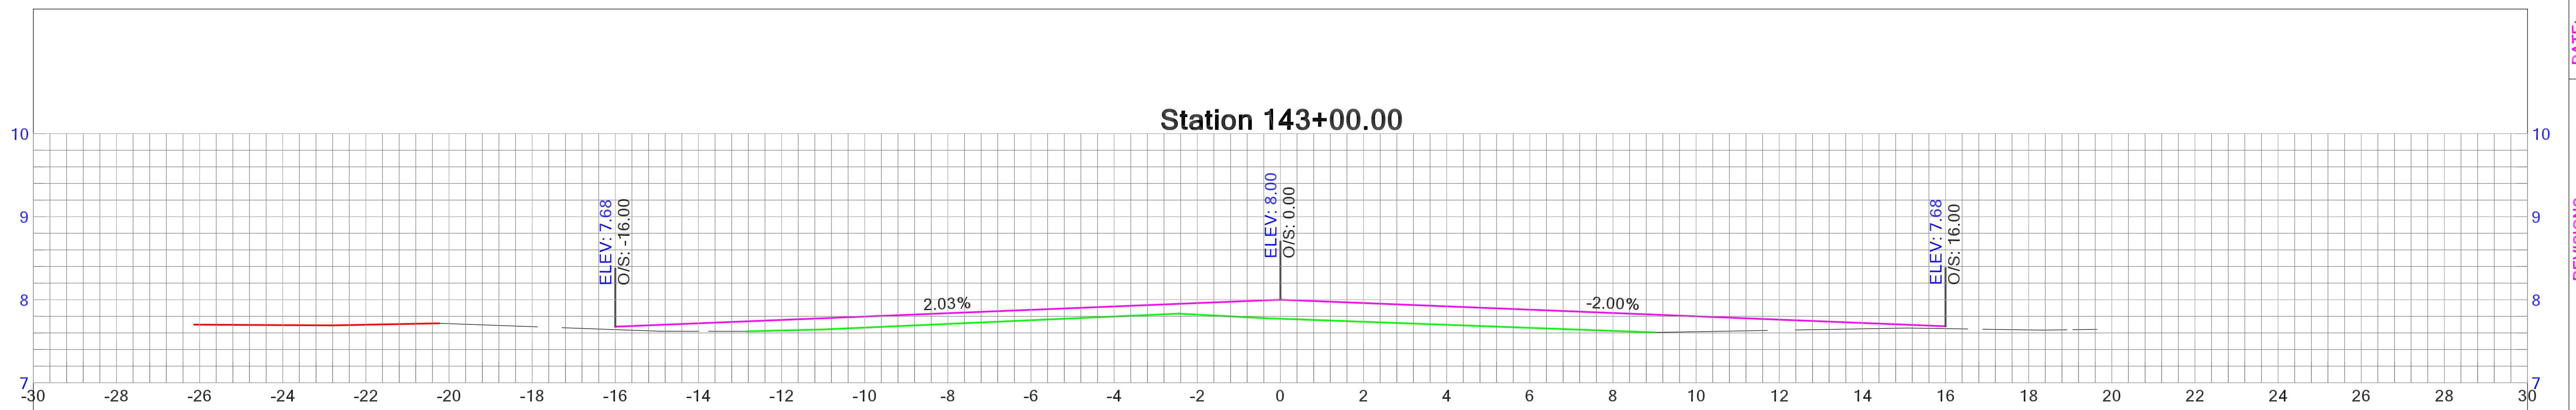

DATE:

REVISIONS

NO.	
-----	--





HOLDEN BEACH
RESURFACING SURVEY

DRAWN BY: SEAN MCBRYAN

DATE OF SURVEY:
NOVEMBER 23, 2021 -
FEBRUARY 1, 2022

SHEET

34 OF 85

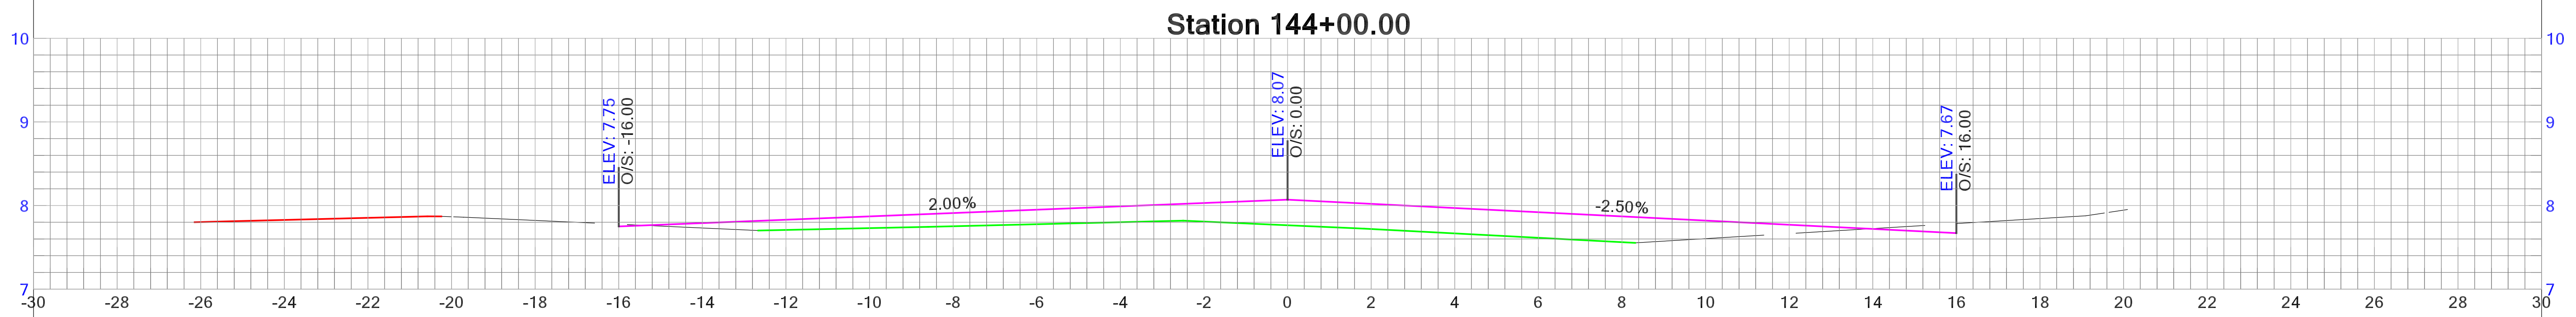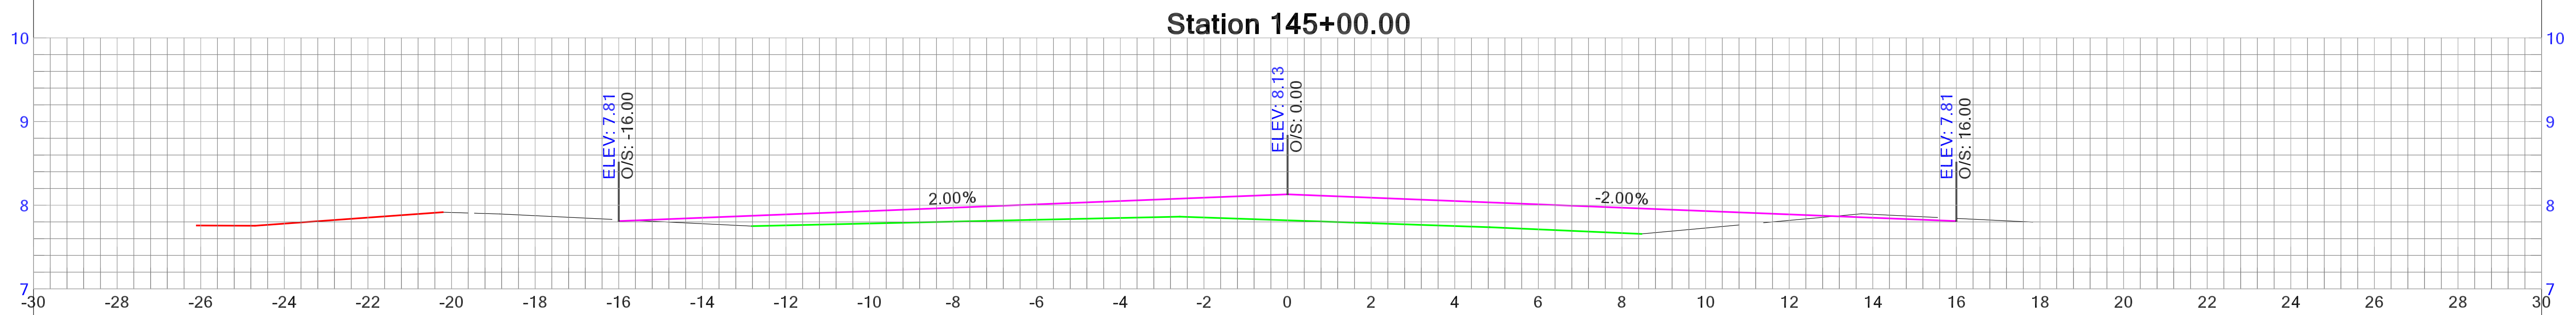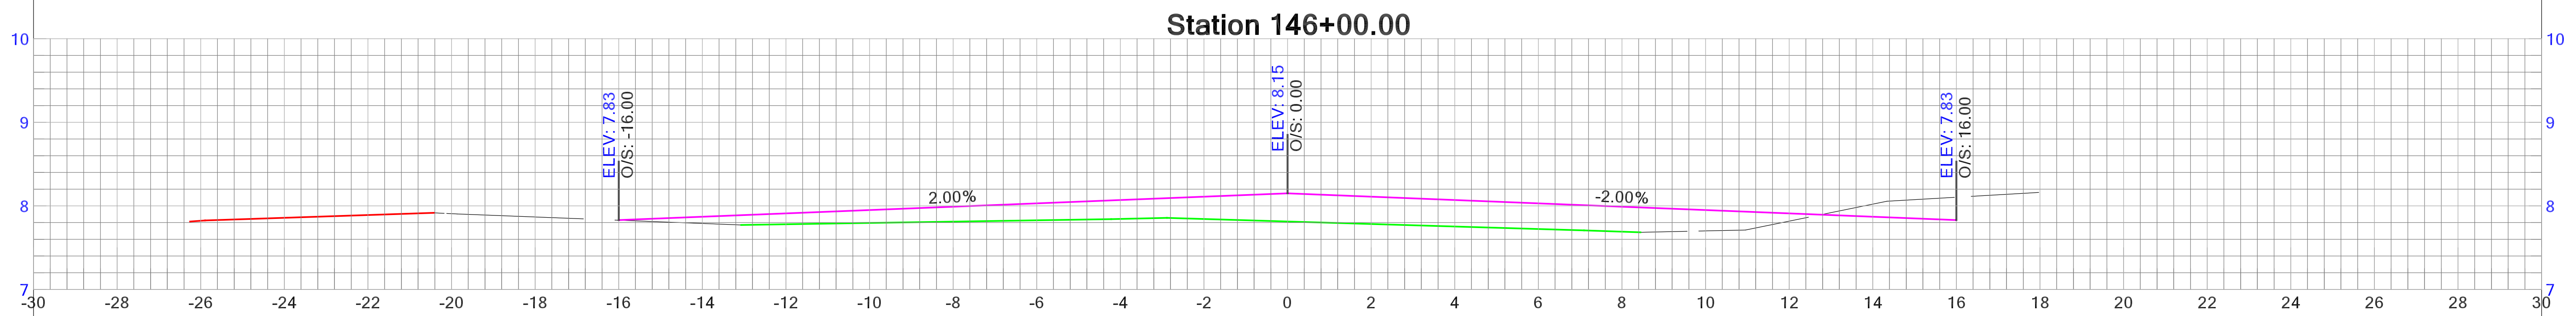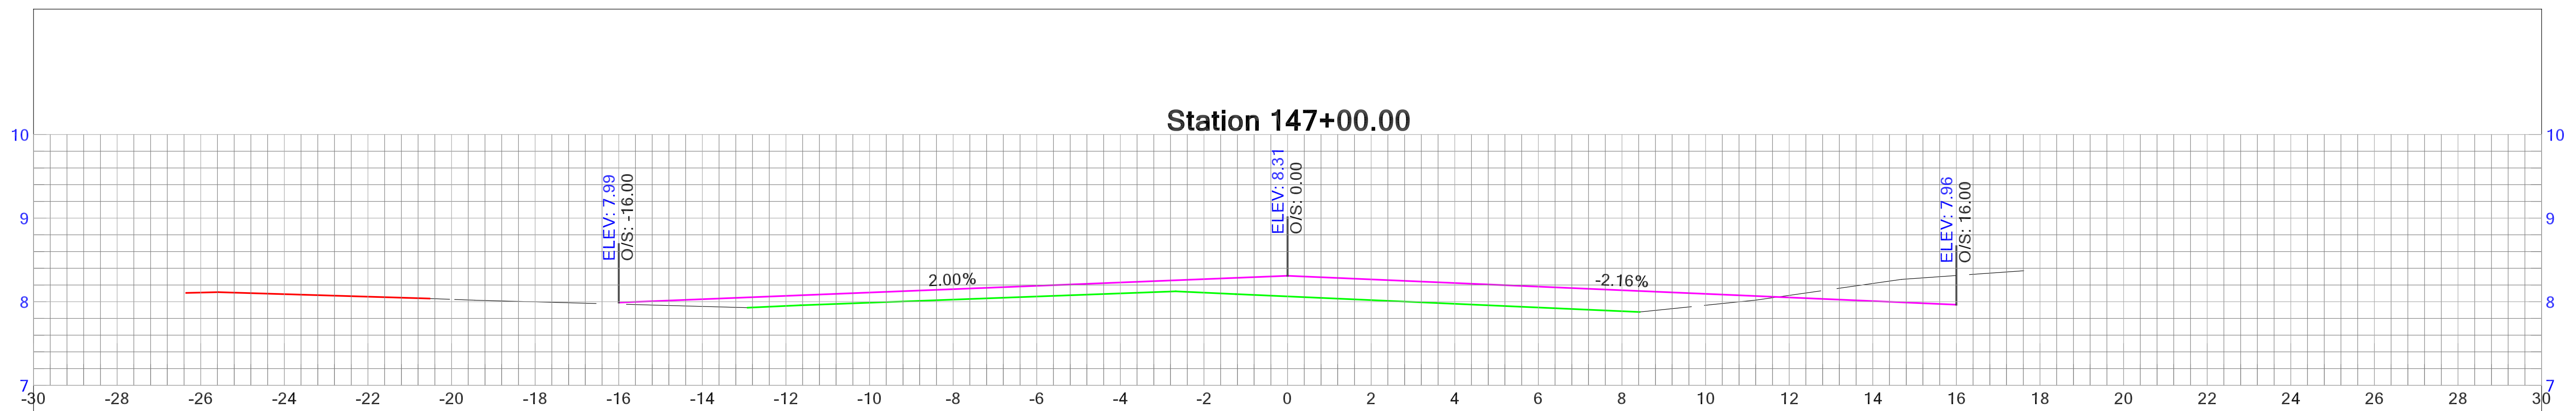

DATE:

REVISIONS

No.





HOLDEN BEACH RESURFACING SURVEY

DRAWN BY: SEAN MCBRYAN

DATE OF SURVEY:
NOVEMBER 23, 2021 -
FEBRUARY 1, 2022

SHEET

35 OF 85

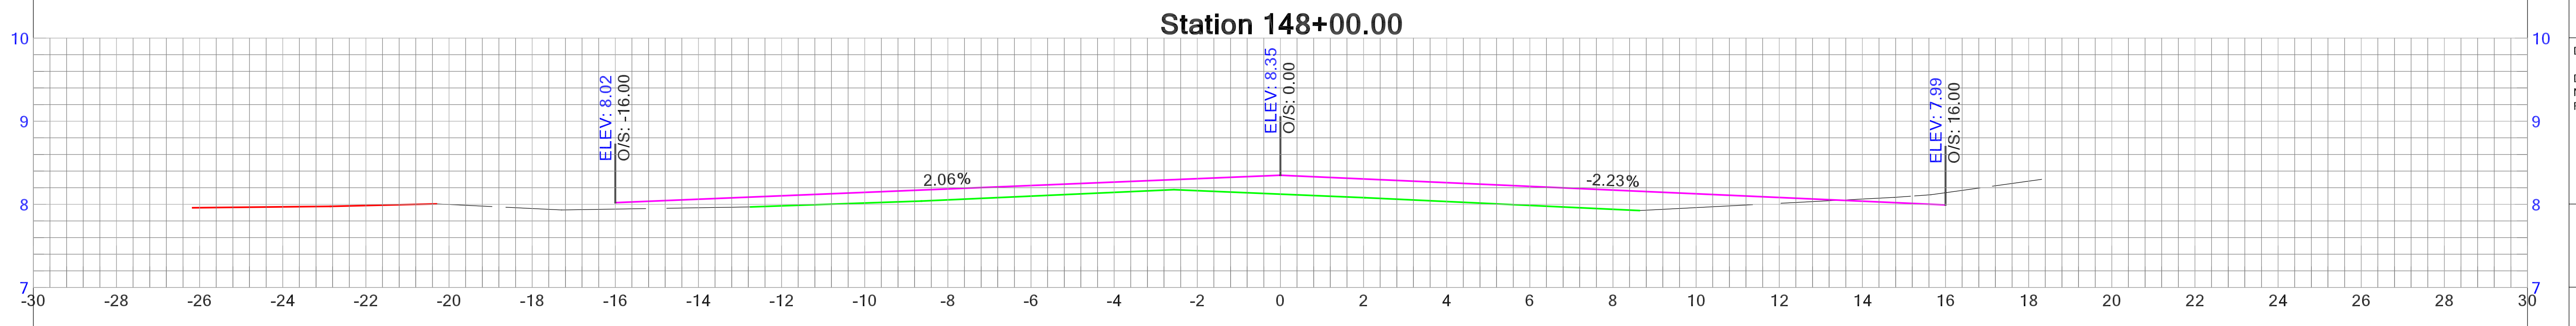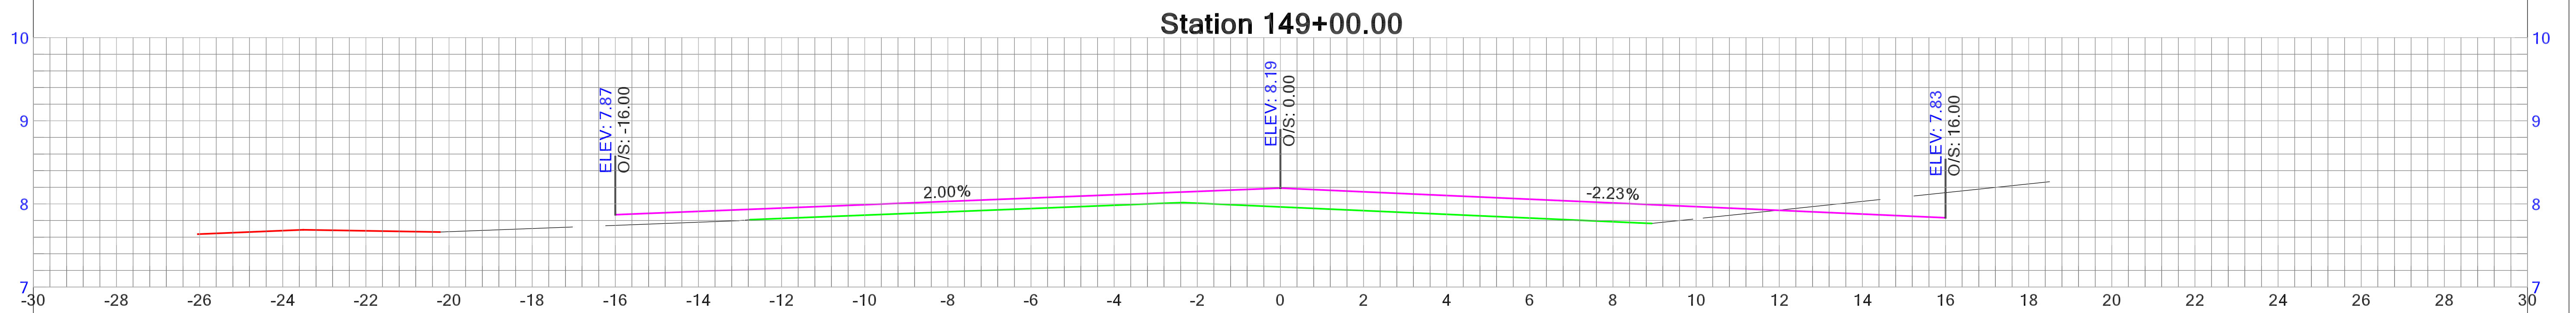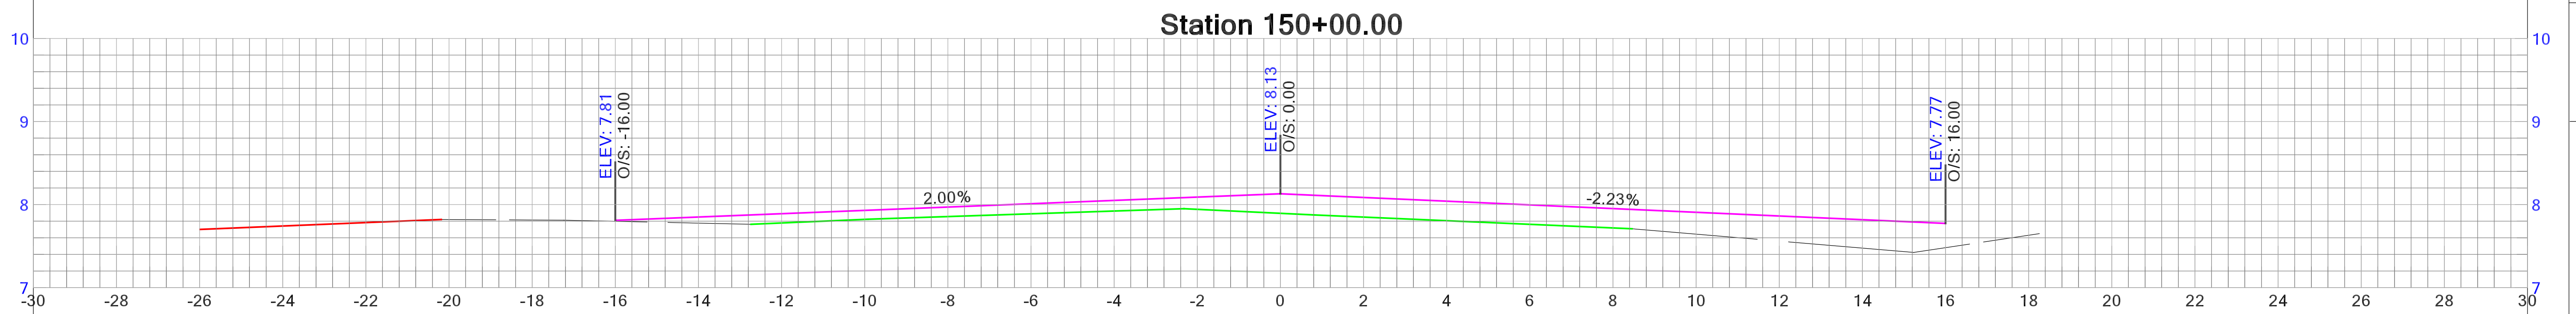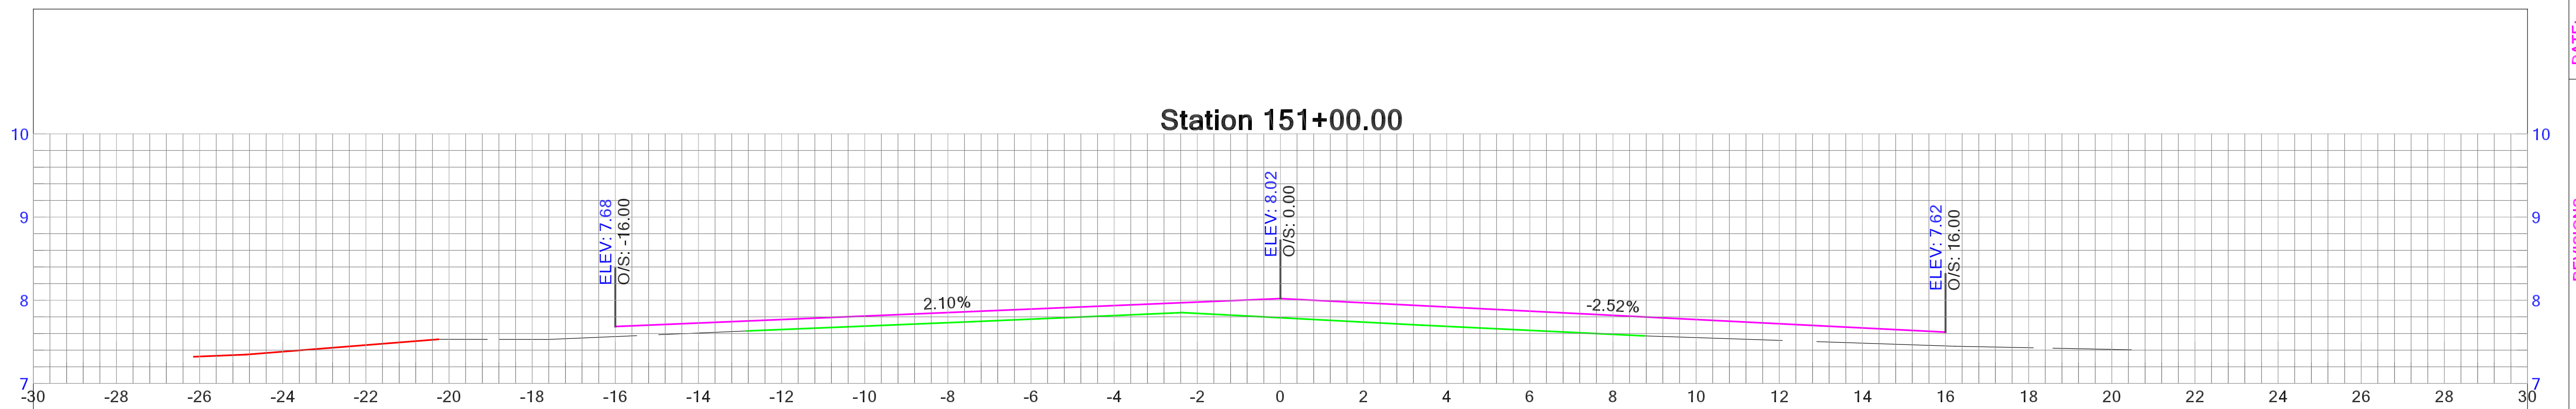

DATE:

REVISIONS

NO.	
-----	--





HOLDEN BEACH
RESURFACING SURVEY

DRAWN BY: SEAN MCBRYAN

DATE OF SURVEY:
NOVEMBER 23, 2021 -
FEBRUARY 1, 2022

SHEET

36 OF 85

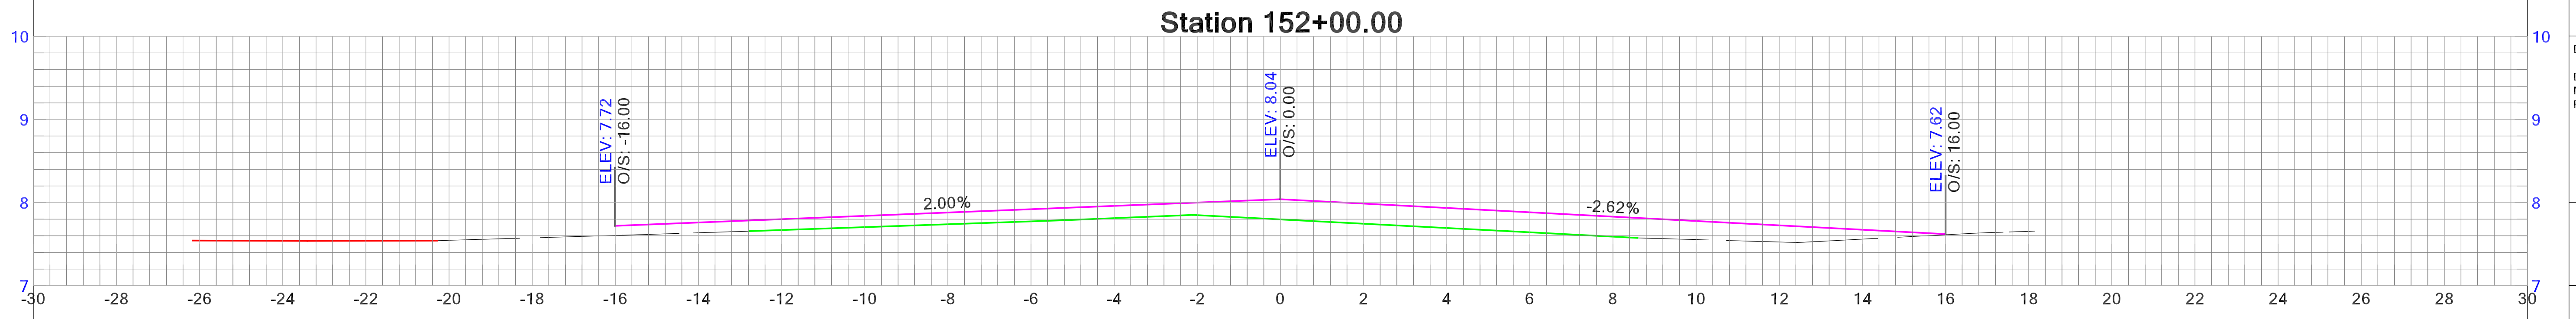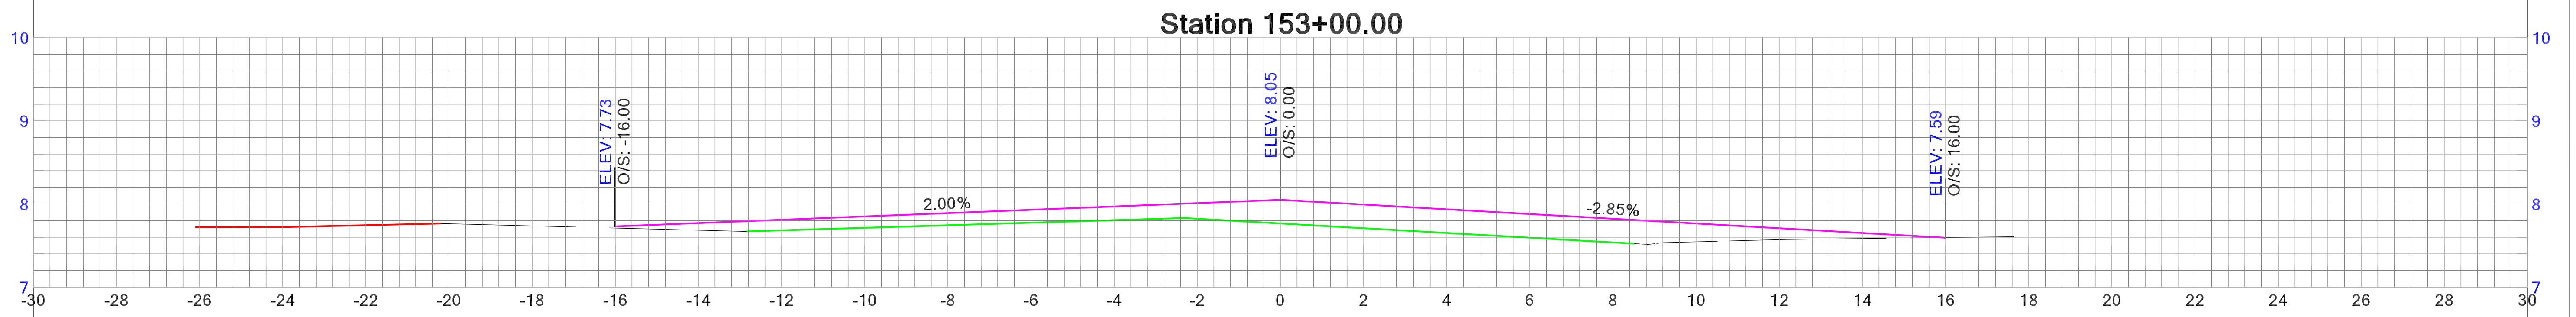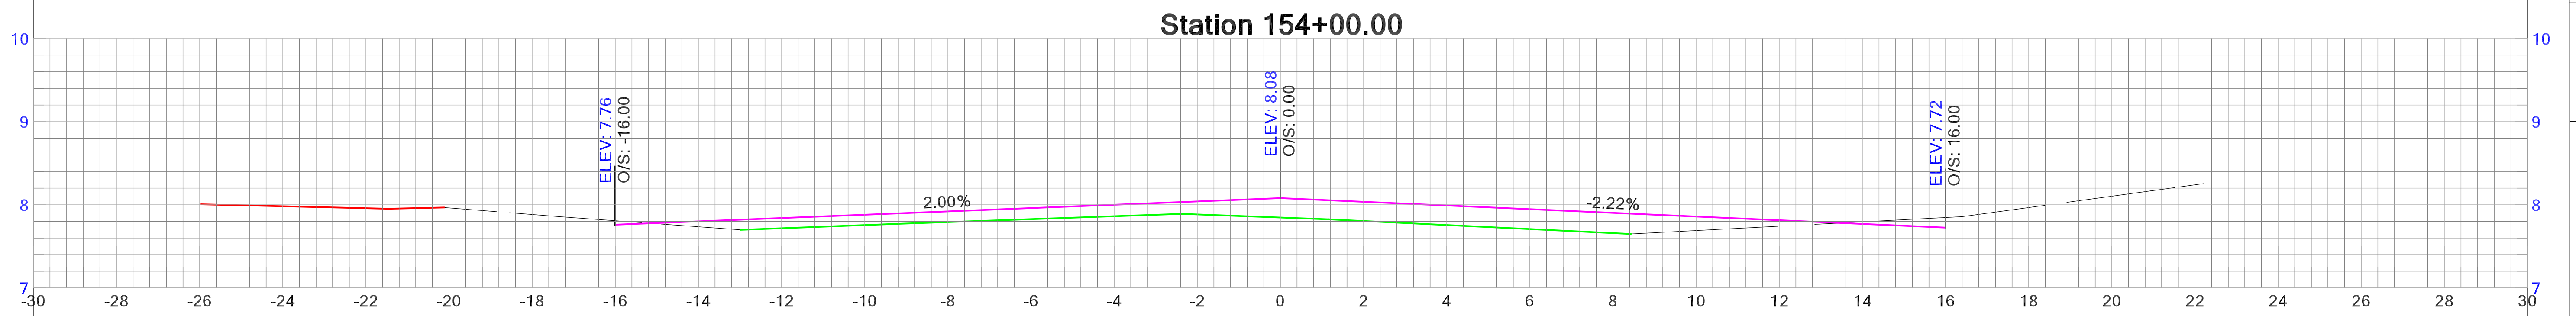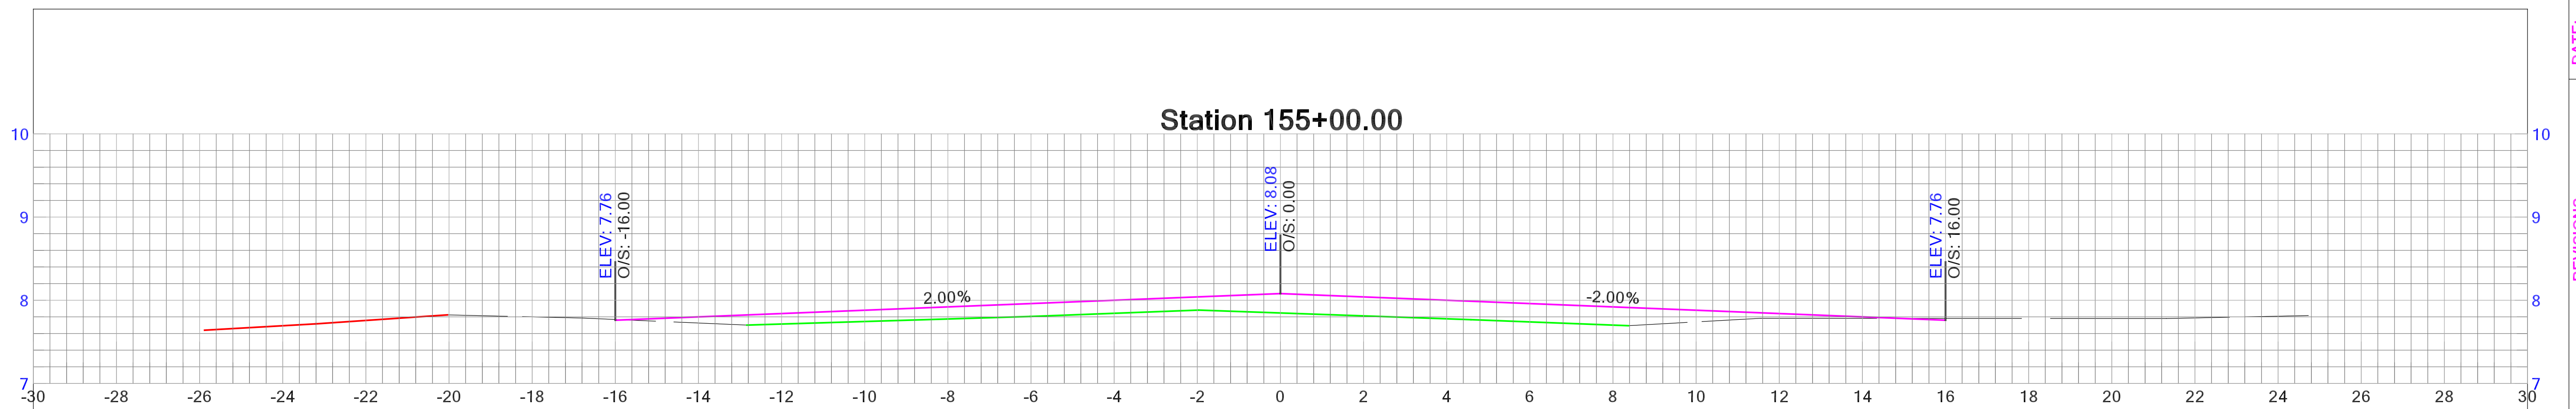

DATE:

REVISIONS

NO.	
-----	--





HOLDEN BEACH
RESURFACING SURVEY

DRAWN BY: SEAN MCBRYAN

DATE OF SURVEY:
NOVEMBER 23, 2021 -
FEBRUARY 1, 2022

SHEET

37 OF 85

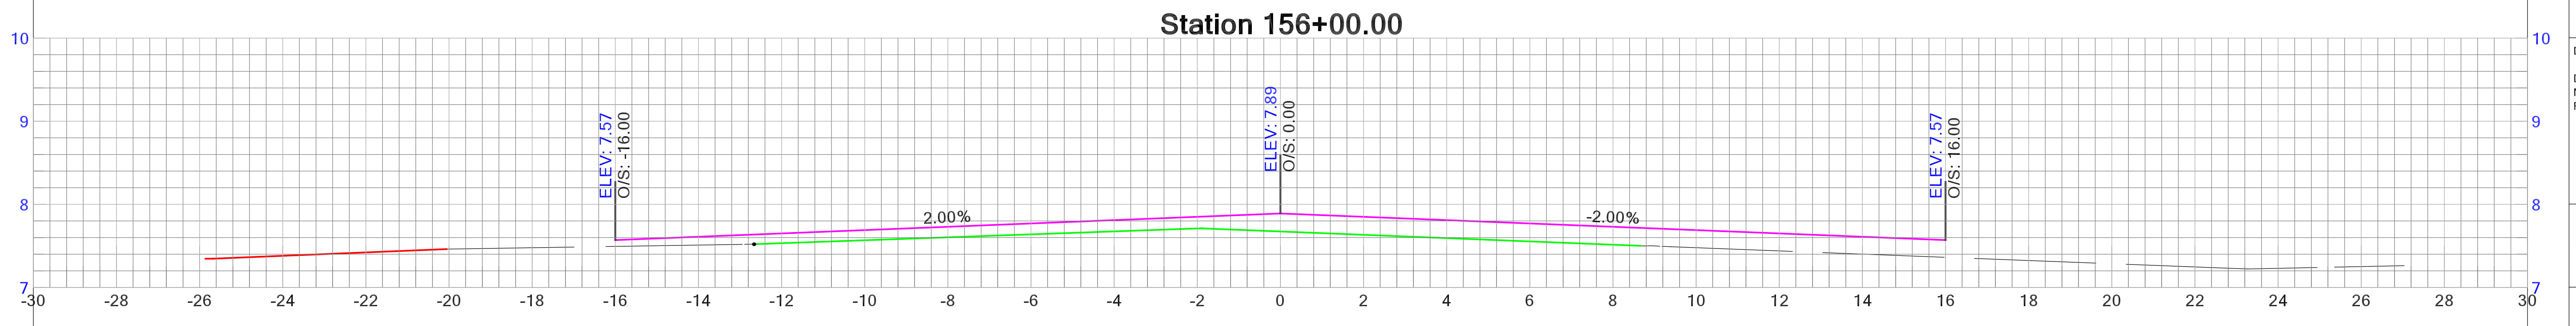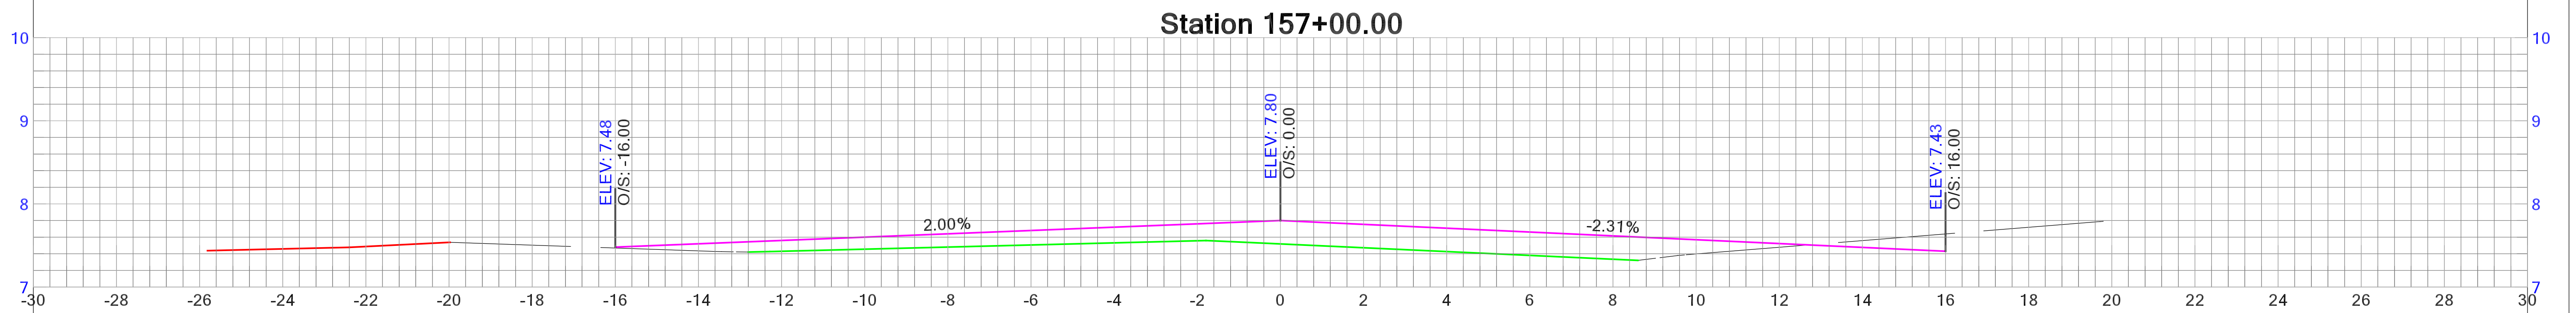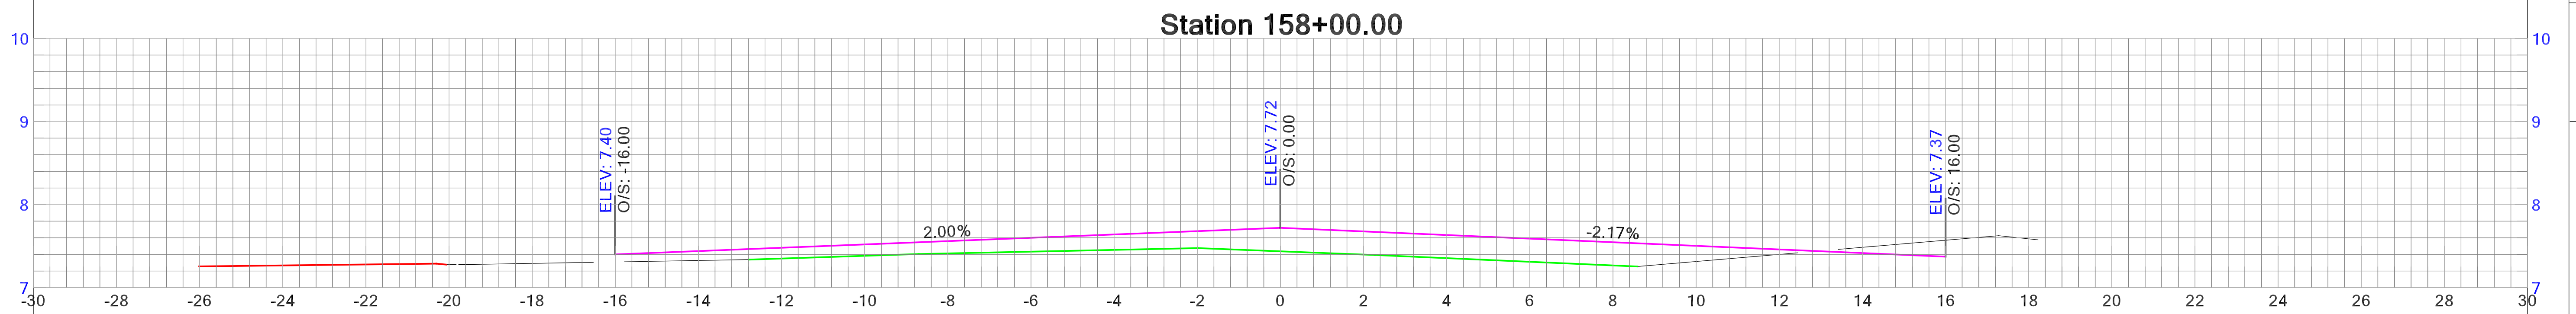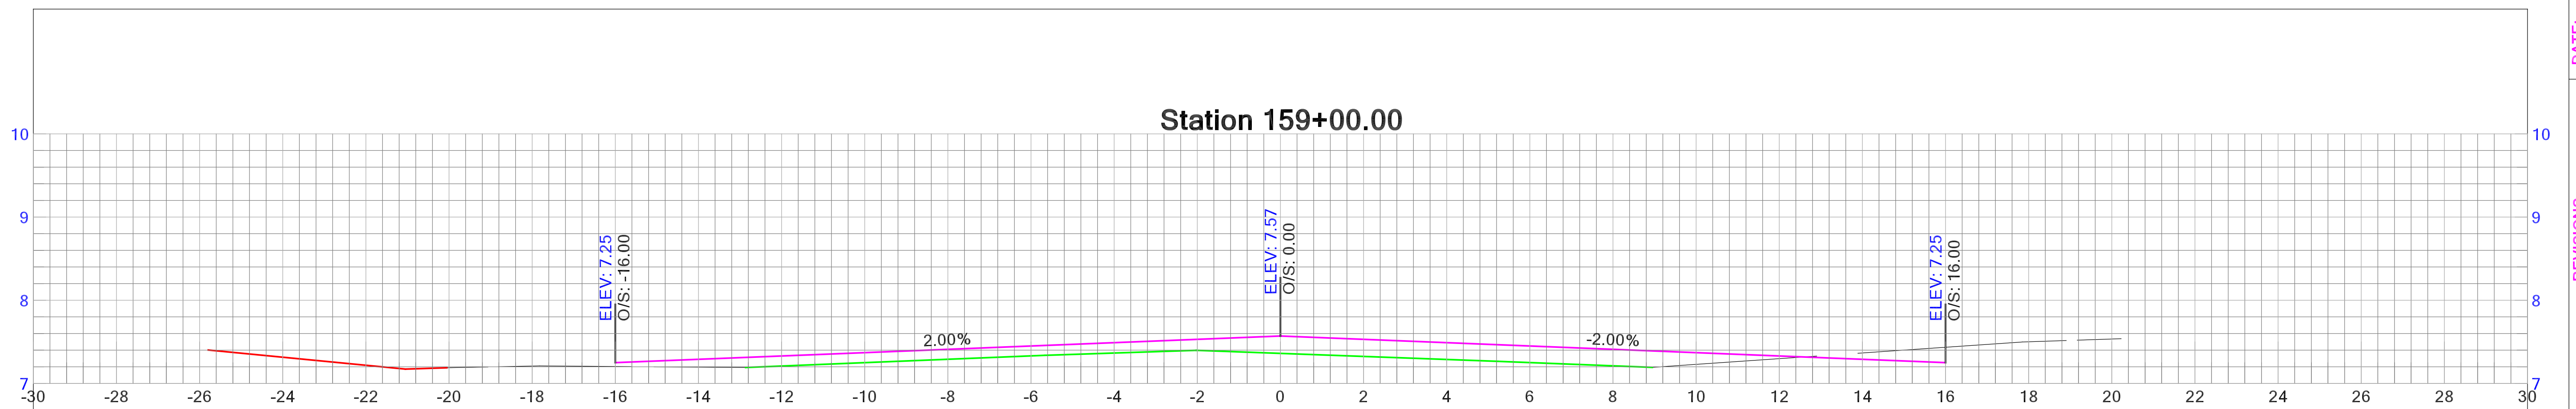

--

1000000

--	--	--





HOLDEN BEACH
RESURFACING SURVEY

DRAWN BY: SEAN MCBRYAN




DATE OF SURVEY:
NOVEMBER 23, 2021 -
FEBRUARY 1, 2022

SHEET





38 OF 85

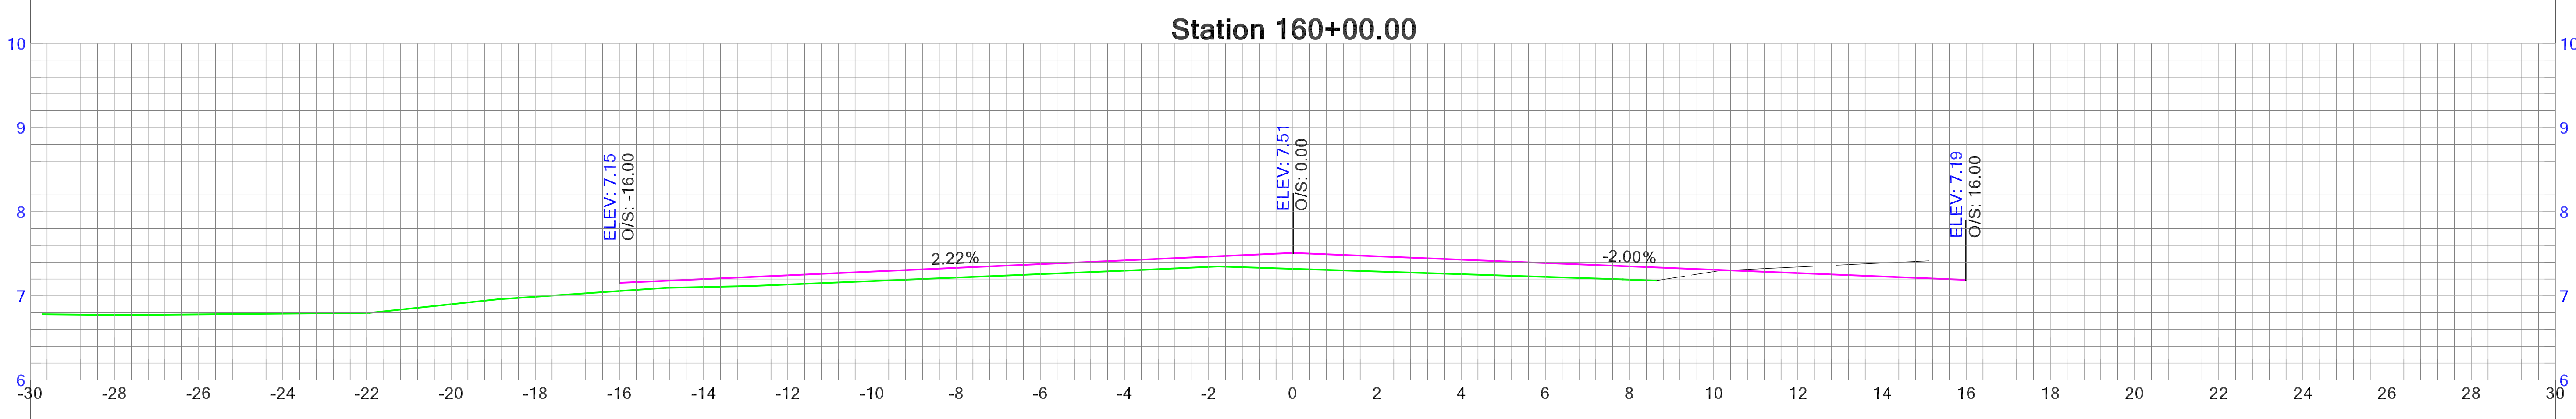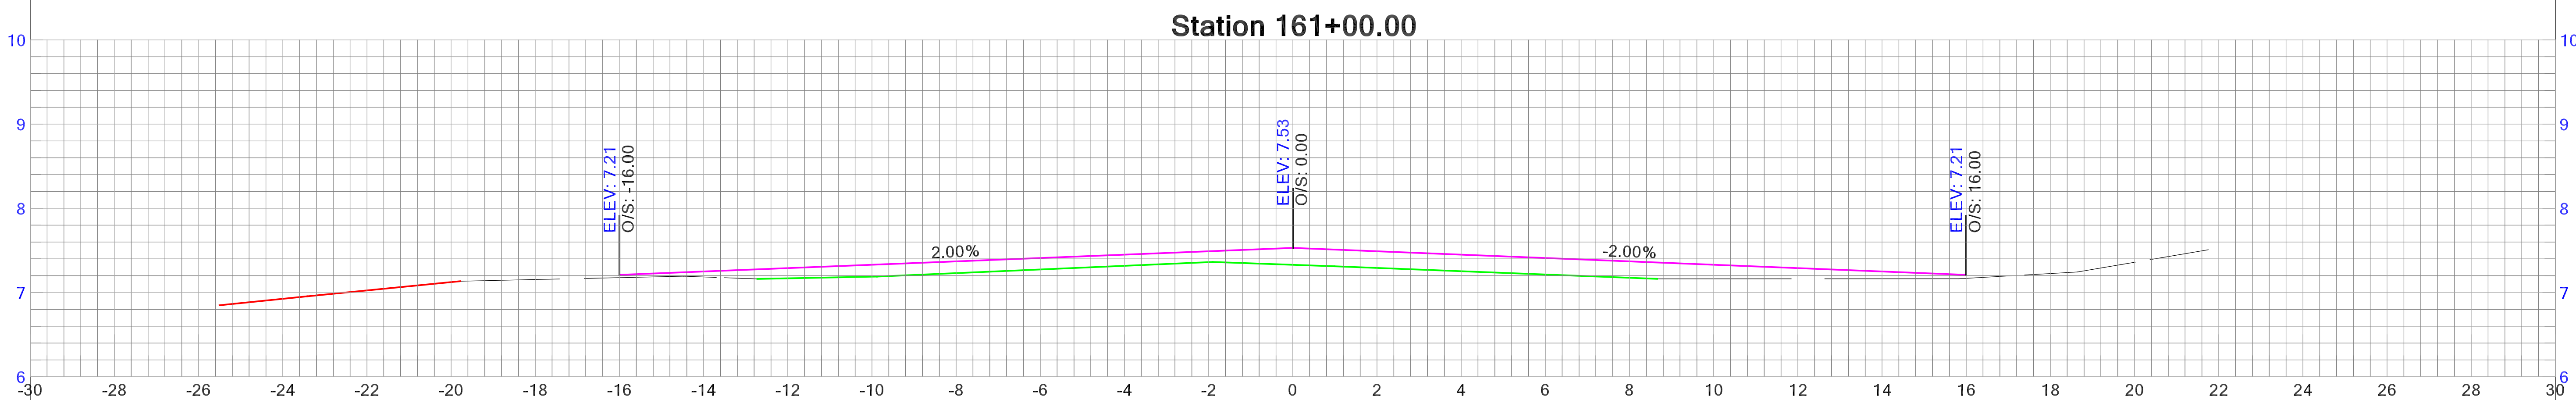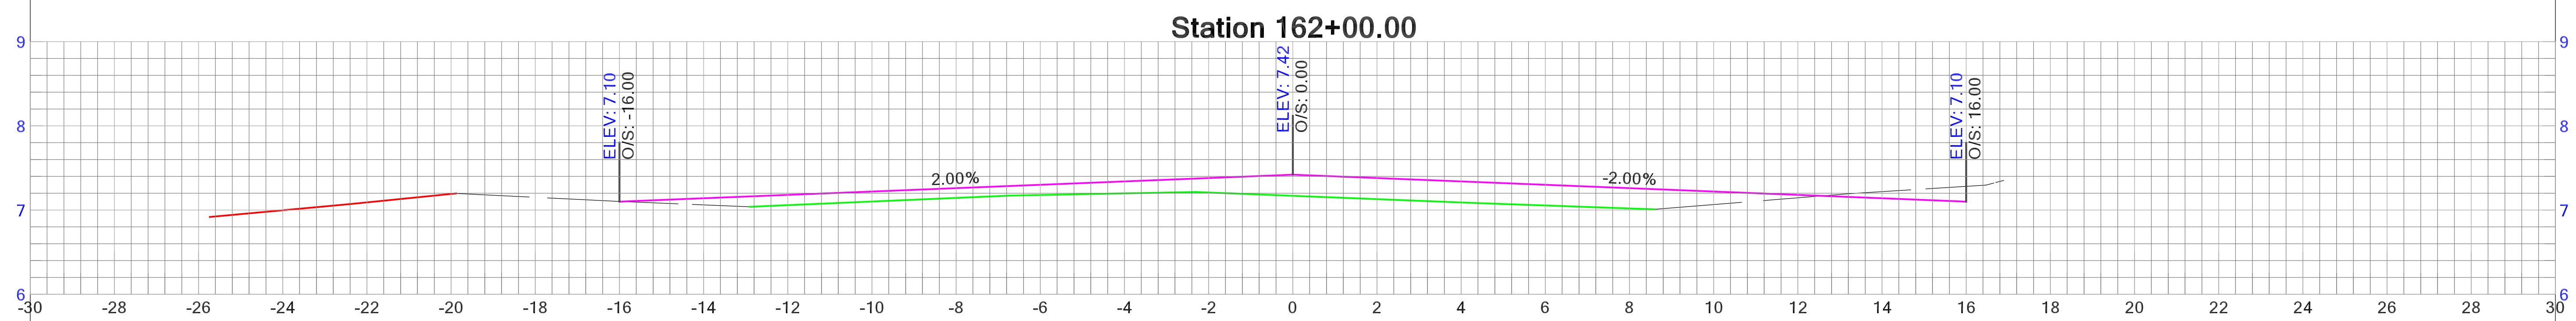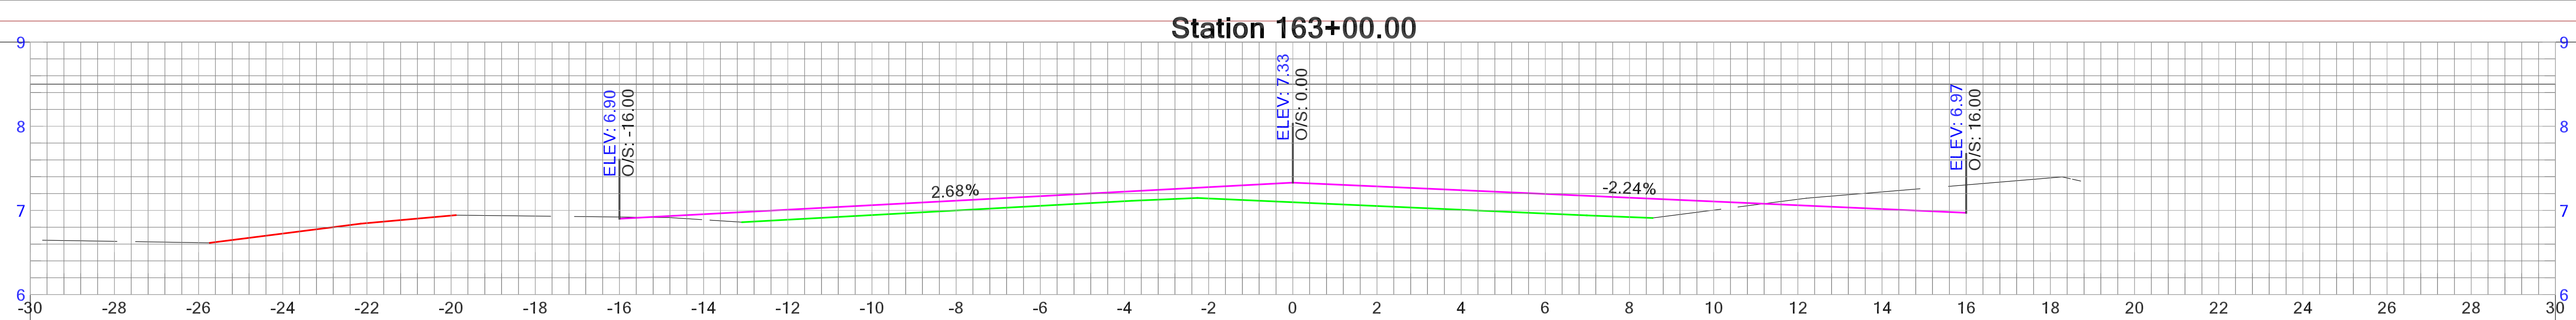





HOLDEN BEACH RESURFACING SURVEY	DRAWN BY: SEAN MCBRYAN	
	DATE OF SURVEY: NOVEMBER 23, 2021 - FEBRUARY 1, 2022	
SHEET		
39 OF 80		

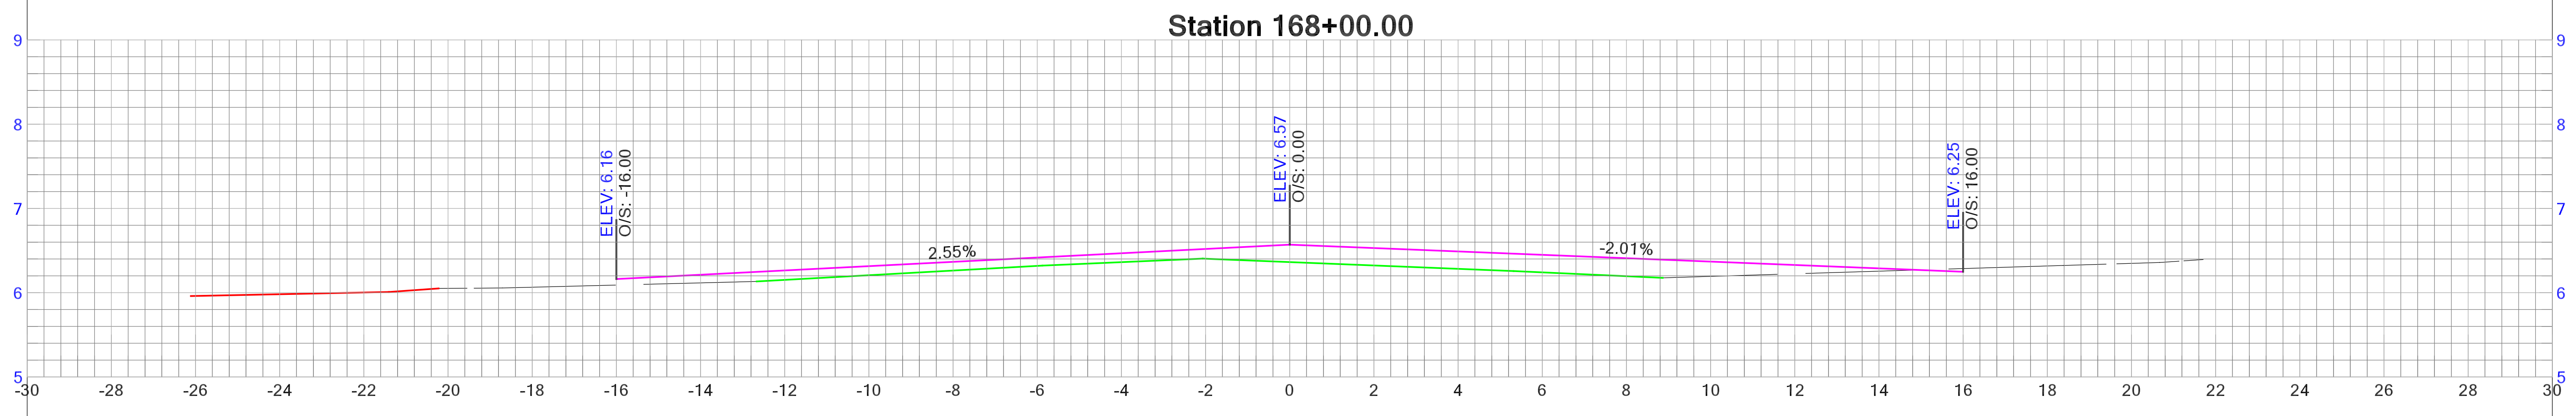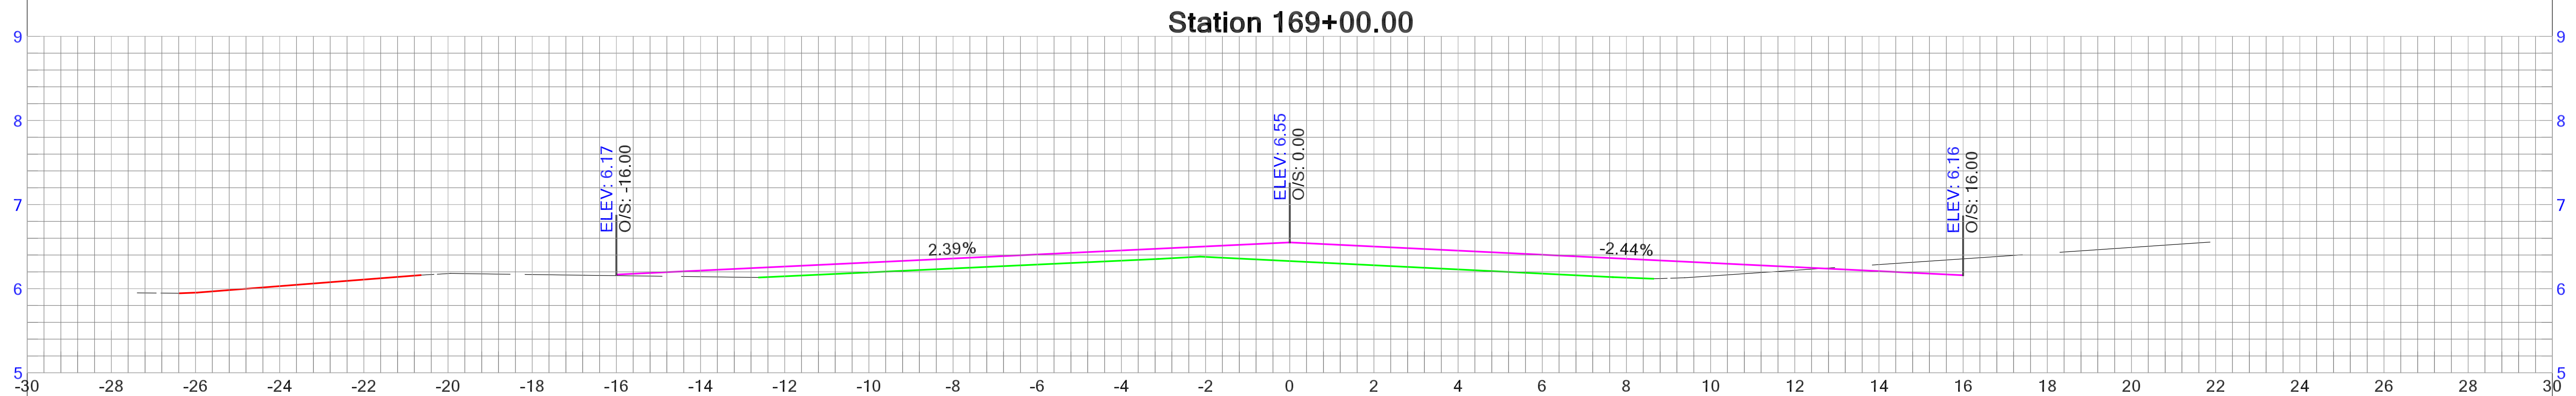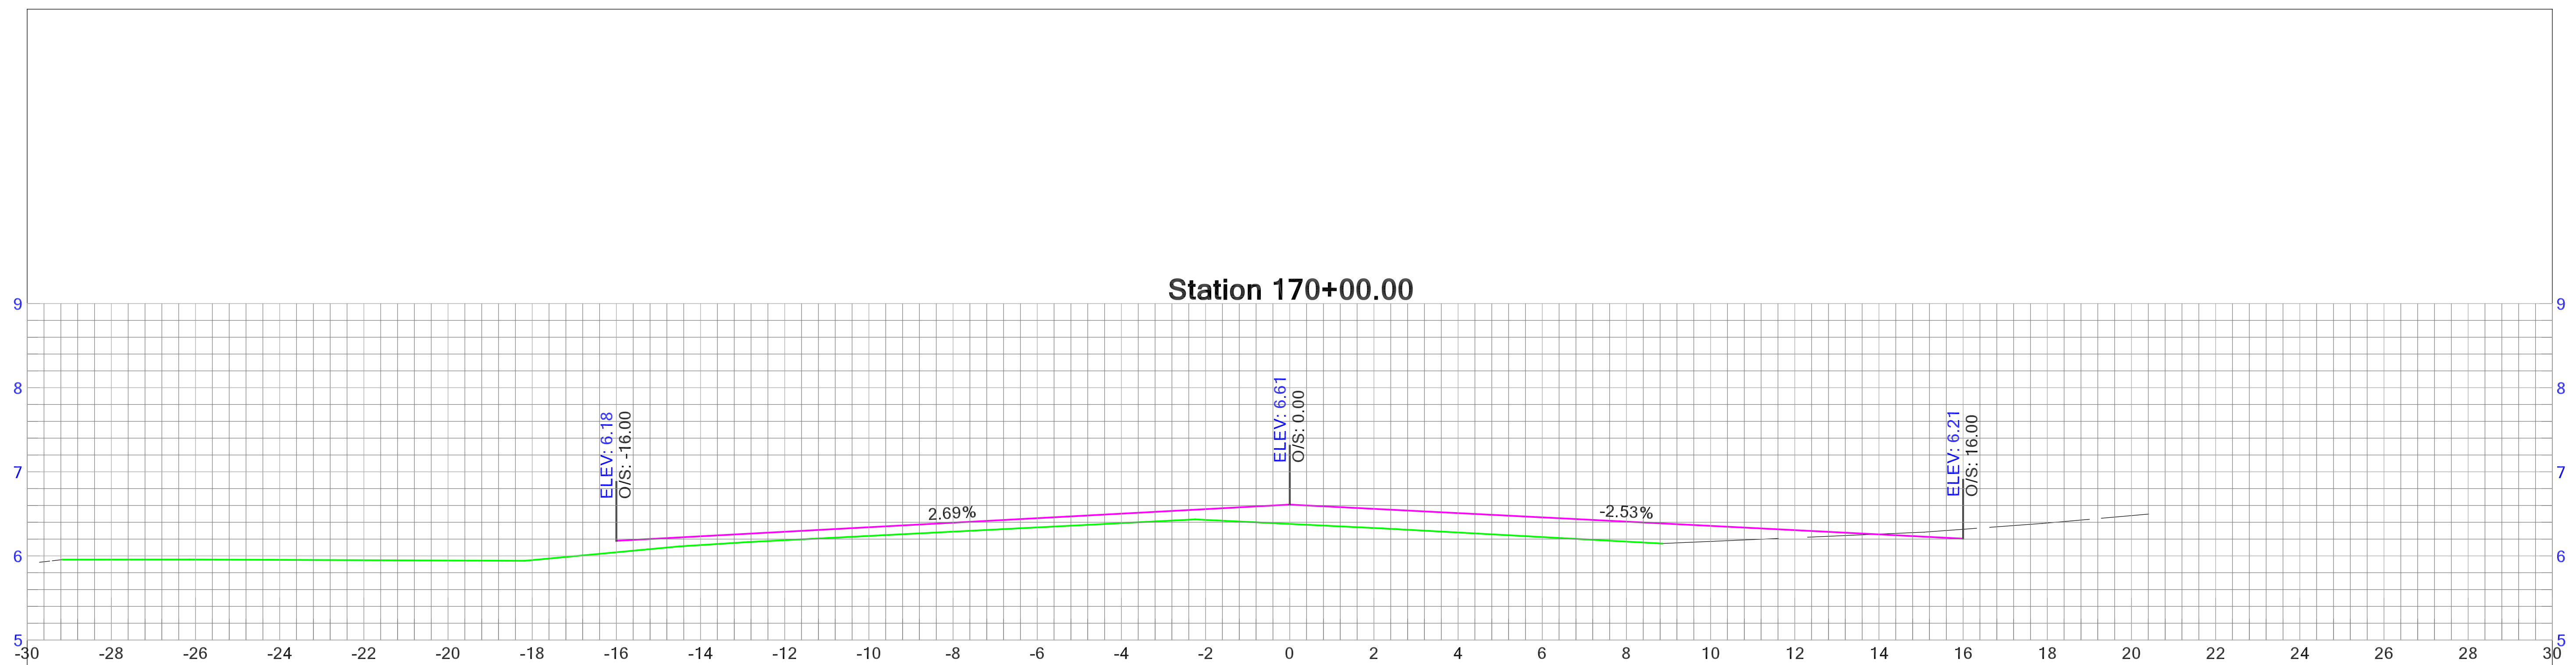





HOLDEN BEACH RESURFACING SURVEY					
DRAWN BY: SEAN MCBRYAN					
DATE OF SURVEY: NOVEMBER 23, 2021 - FEBRUARY 1, 2022					
SHEET					
41 OF 85					

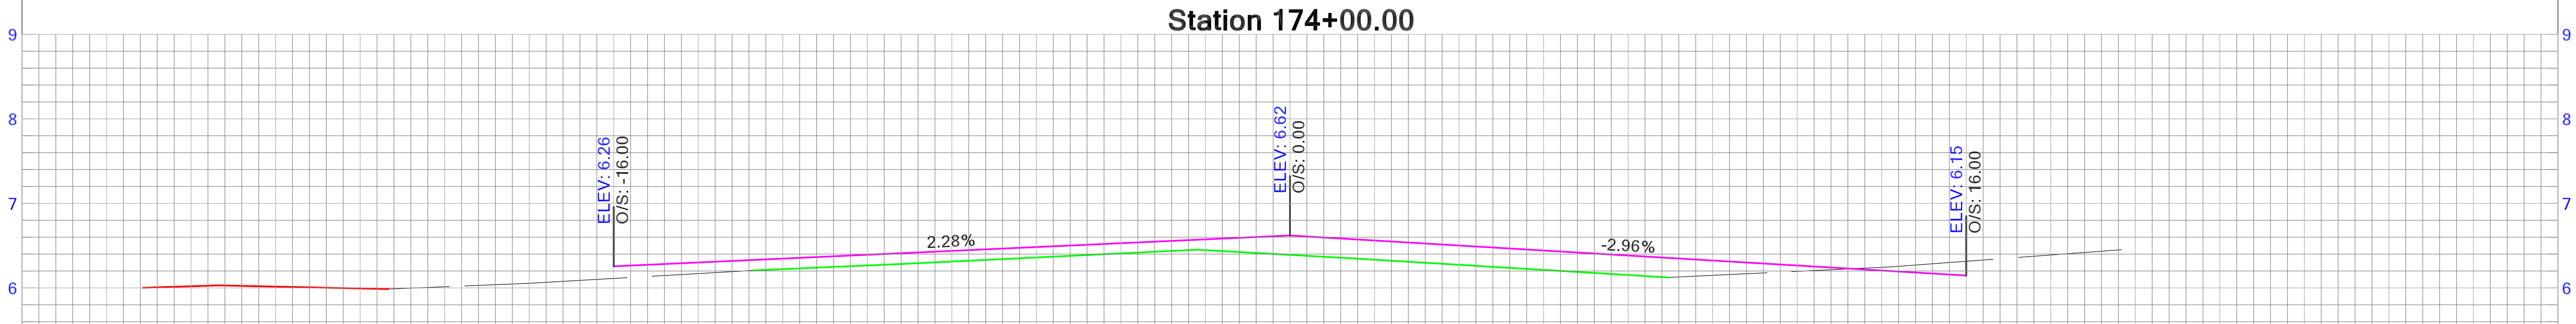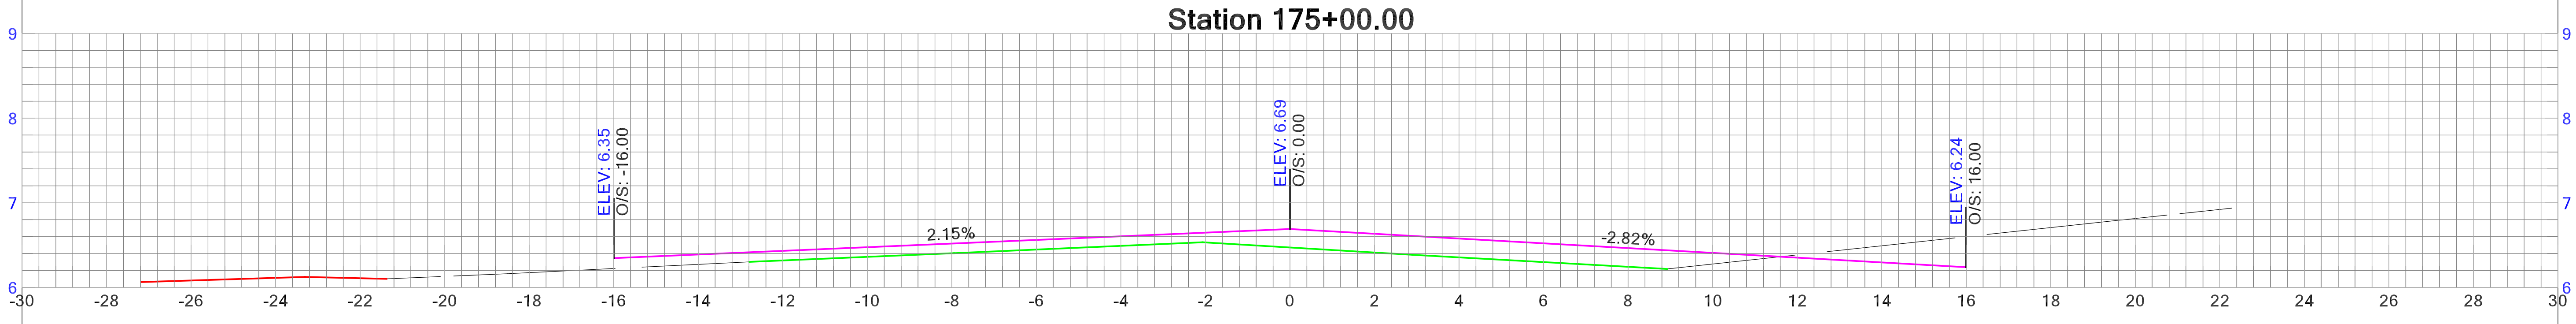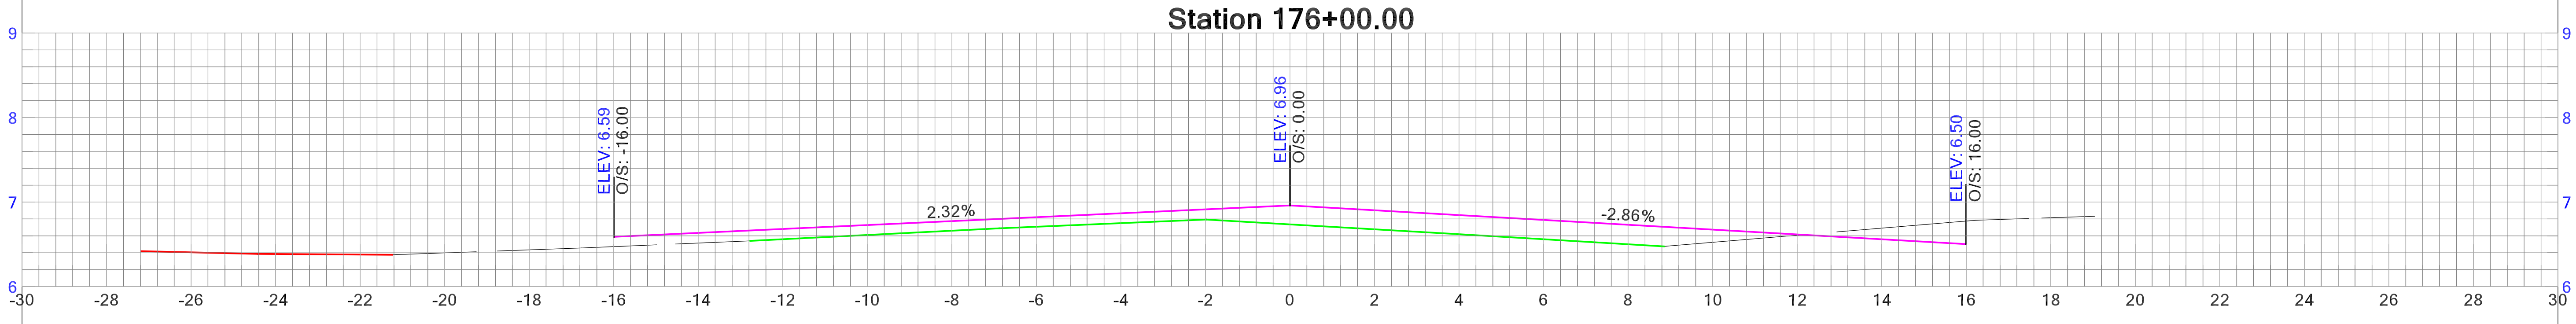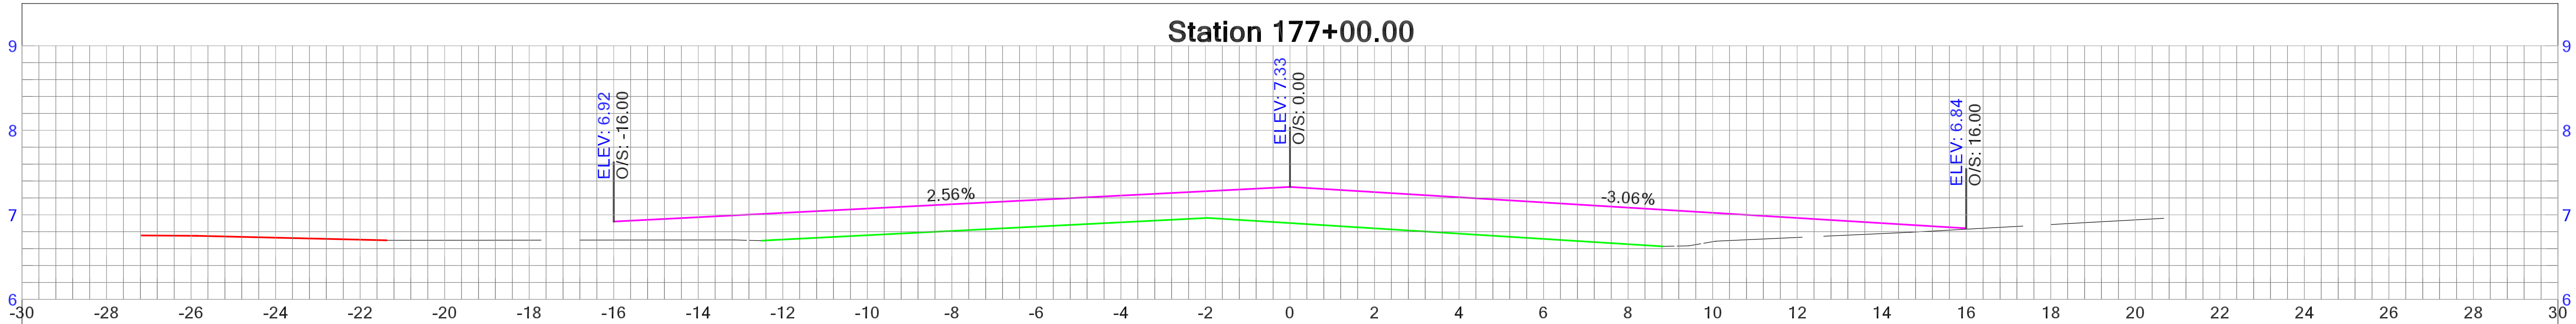

HOLDEN BEACH RESURFACING SURVEY										DRAWN BY: SEAN MCBRYAN DATE OF SURVEY: NOVEMBER 23, 2021 - FEBRUARY 1, 2022										SHEET 43 OF 85									

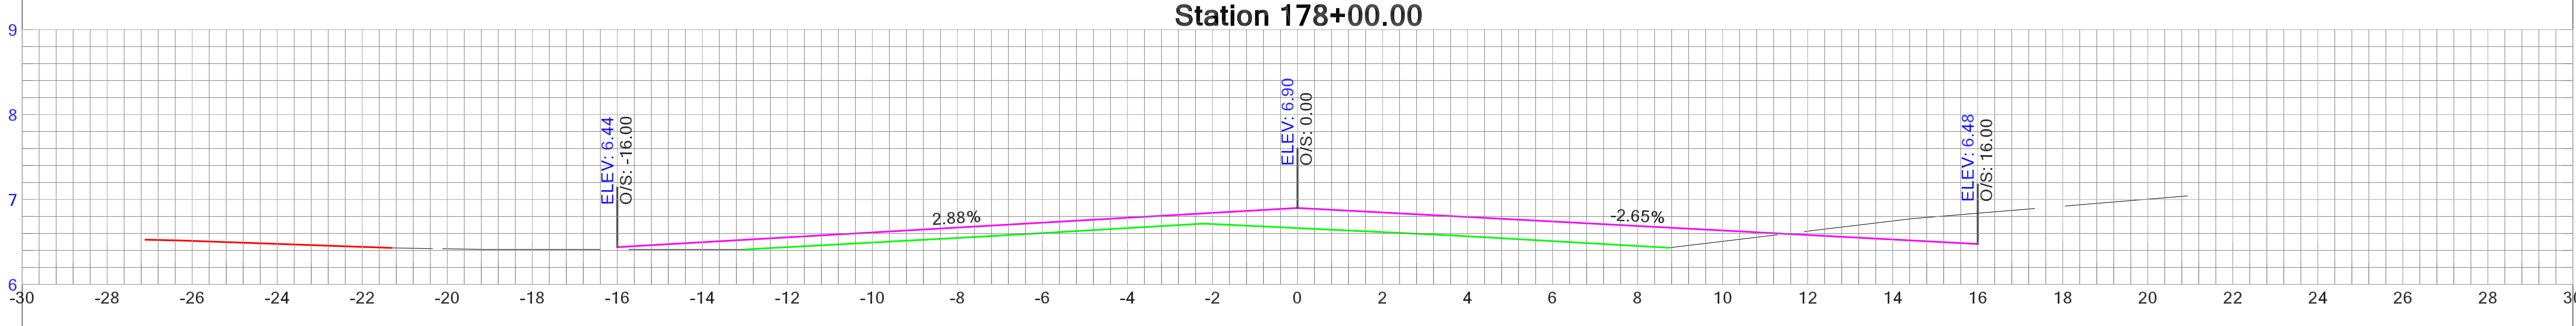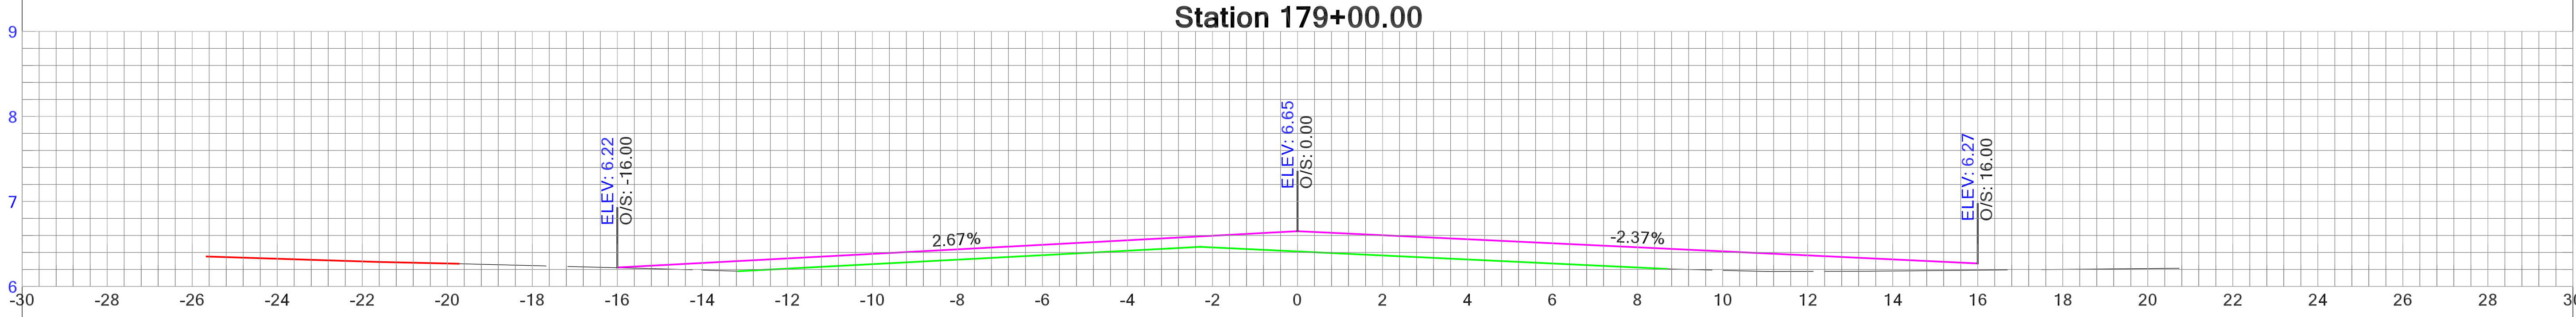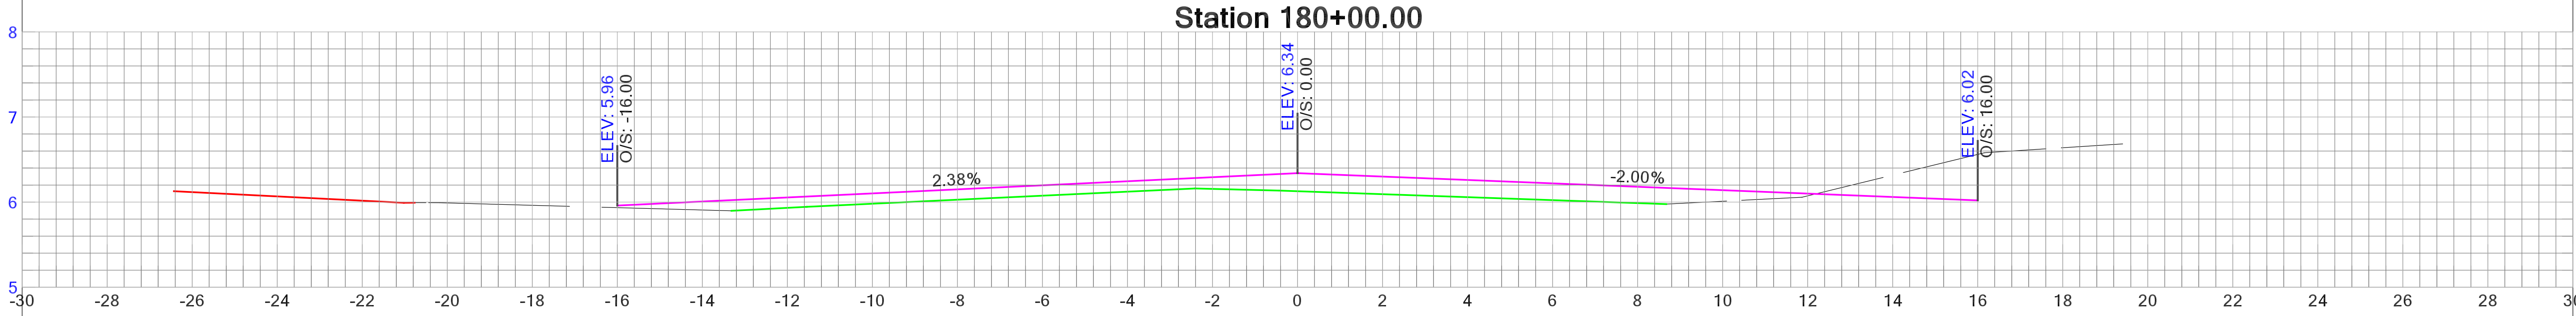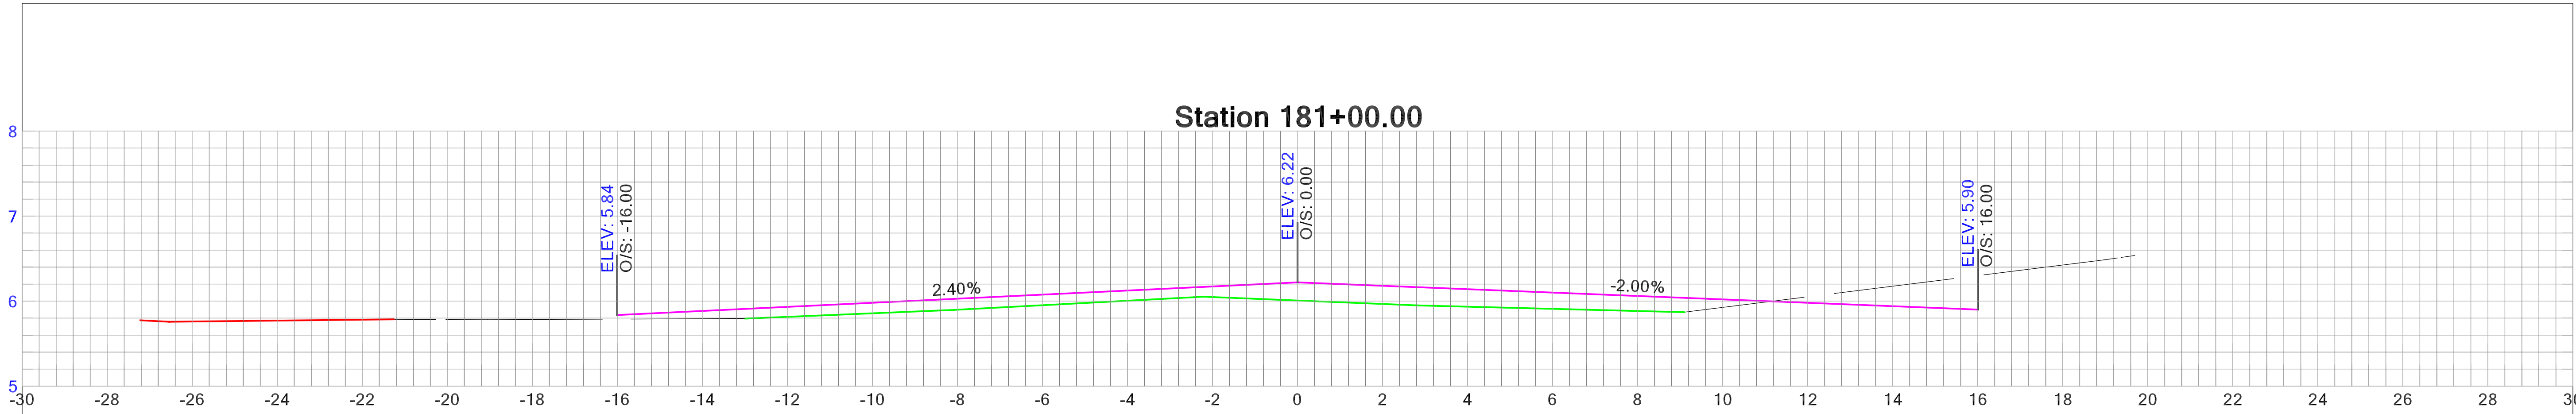

DATE:									
REVISIONS									
NO.									
HOLDEN BEACH RESURFACING SURVEY									
DRAWN BY: SEAN MCBRYAN									
DATE OF SURVEY: NOVEMBER 23, 2021 - FEBRUARY 1, 2022									
SHEET									
44 OF 85									

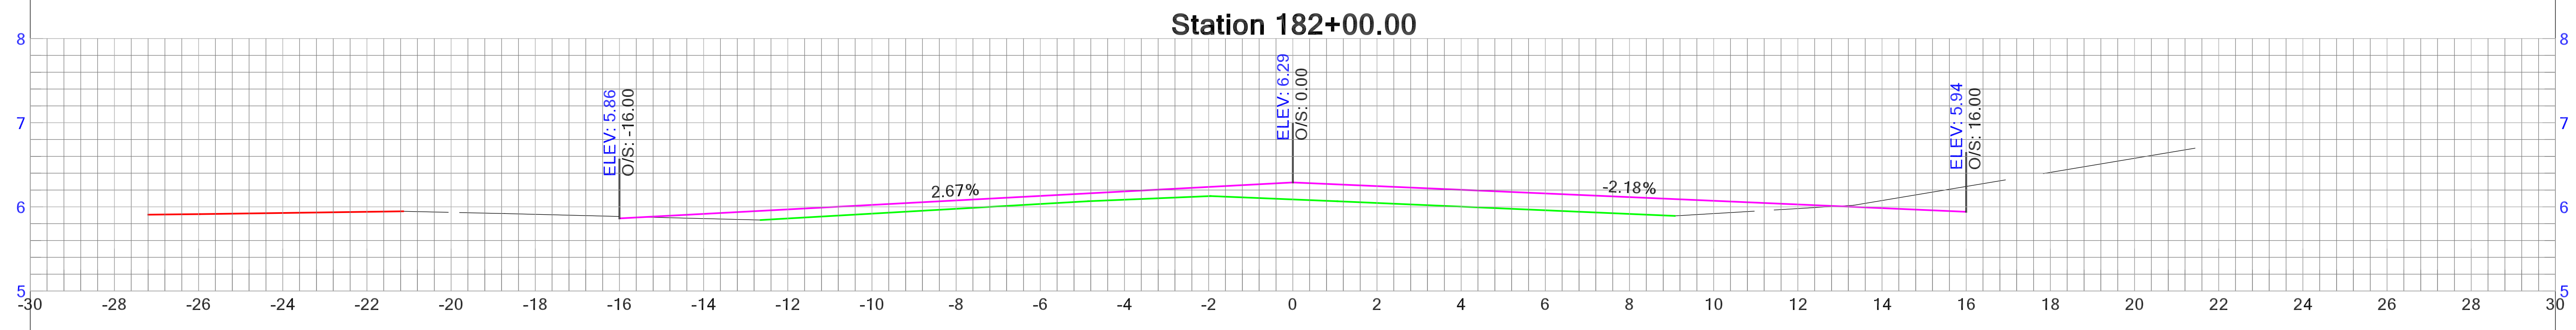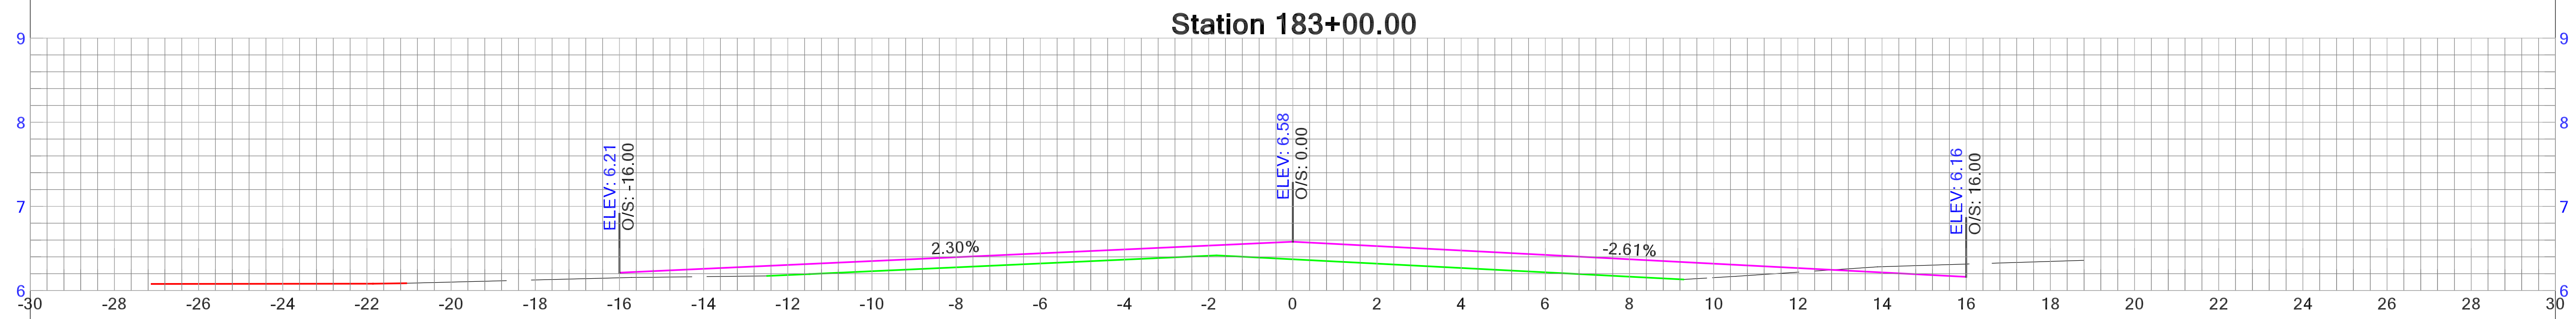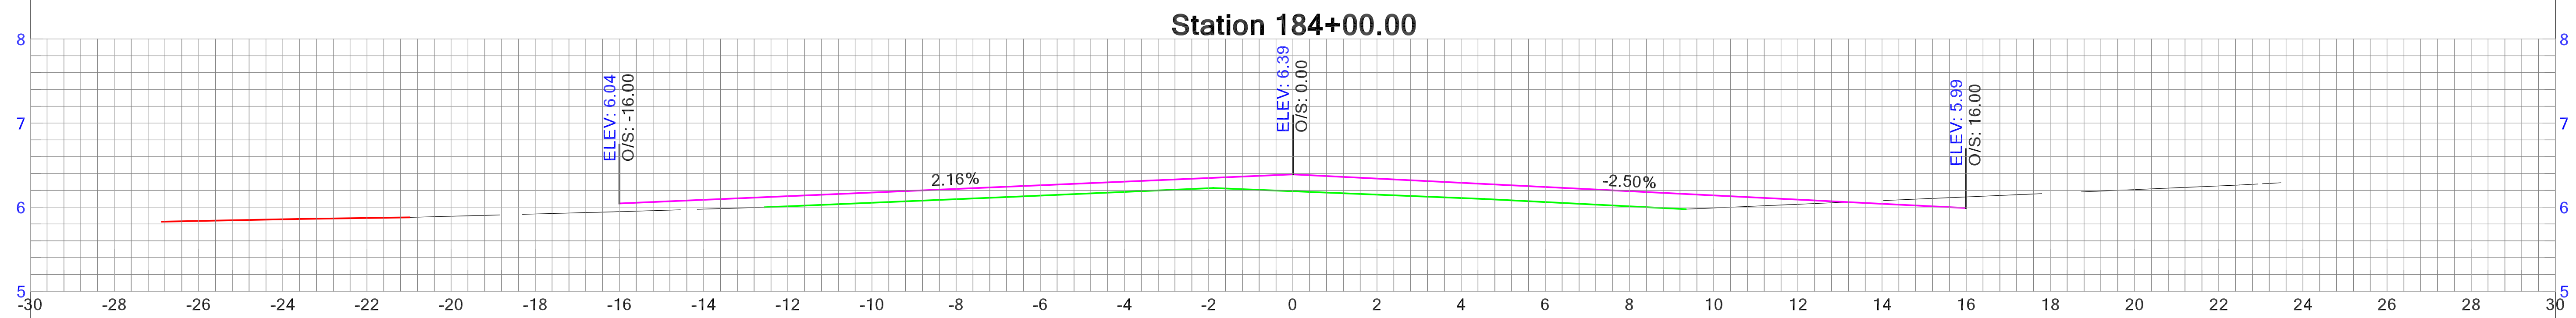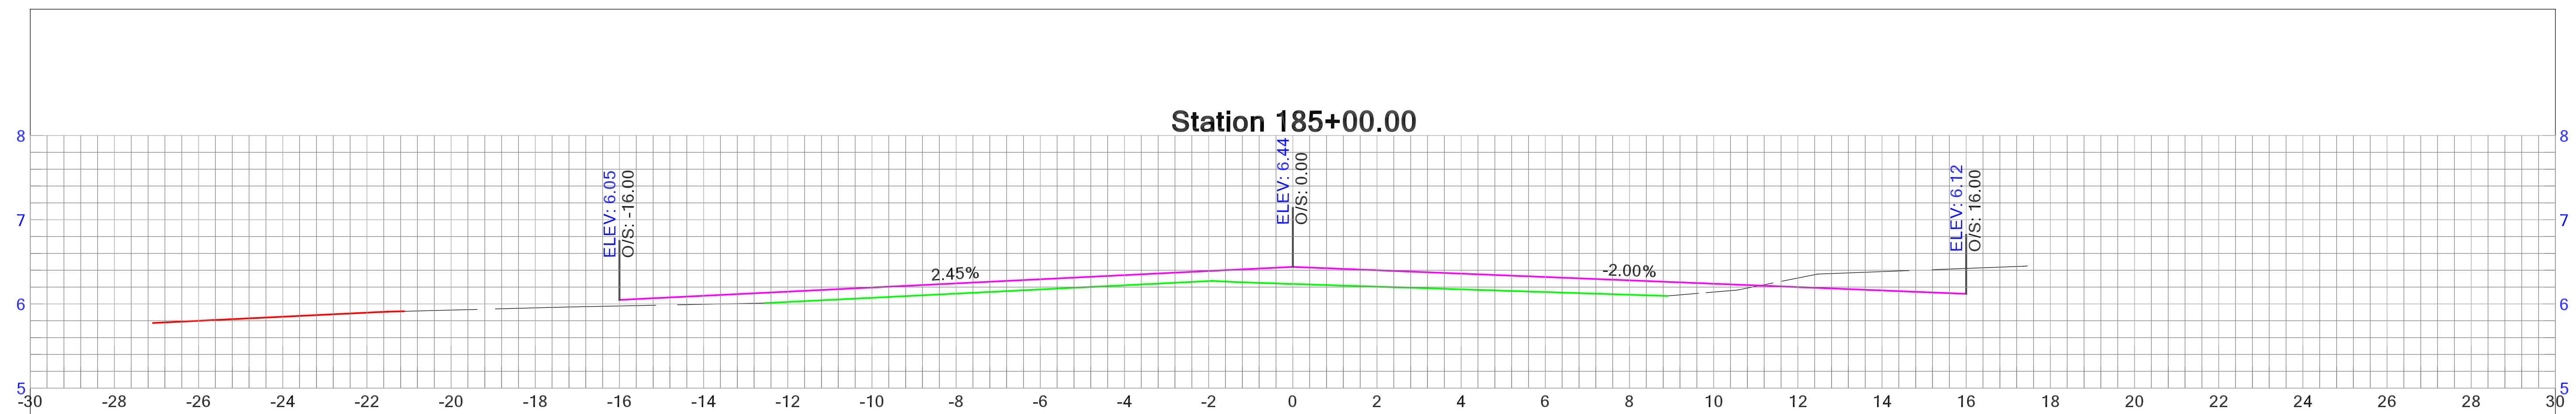

DATE:

REVISIONS

No.





HOLDEN BEACH
RESURFACING SURVEY

DRAWN BY: SEAN MCBRYAN

DATE OF SURVEY:
NOVEMBER 23, 2021 -
FEBRUARY 1, 2022

SHEET

45 OF 85

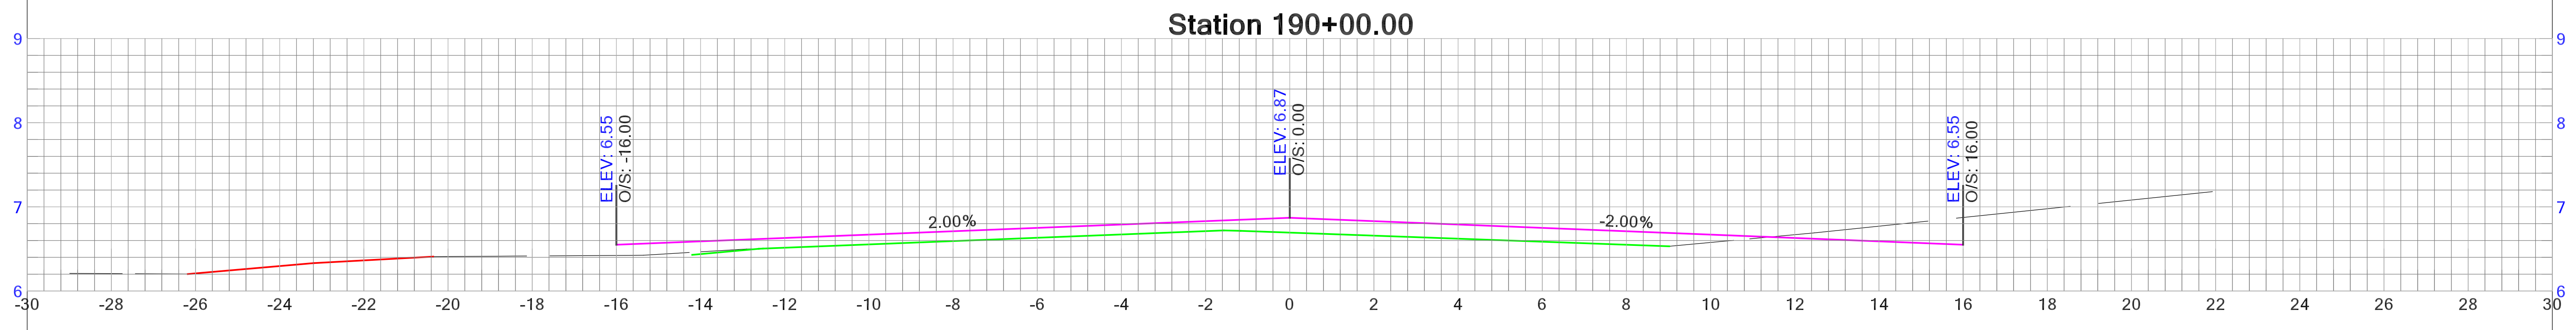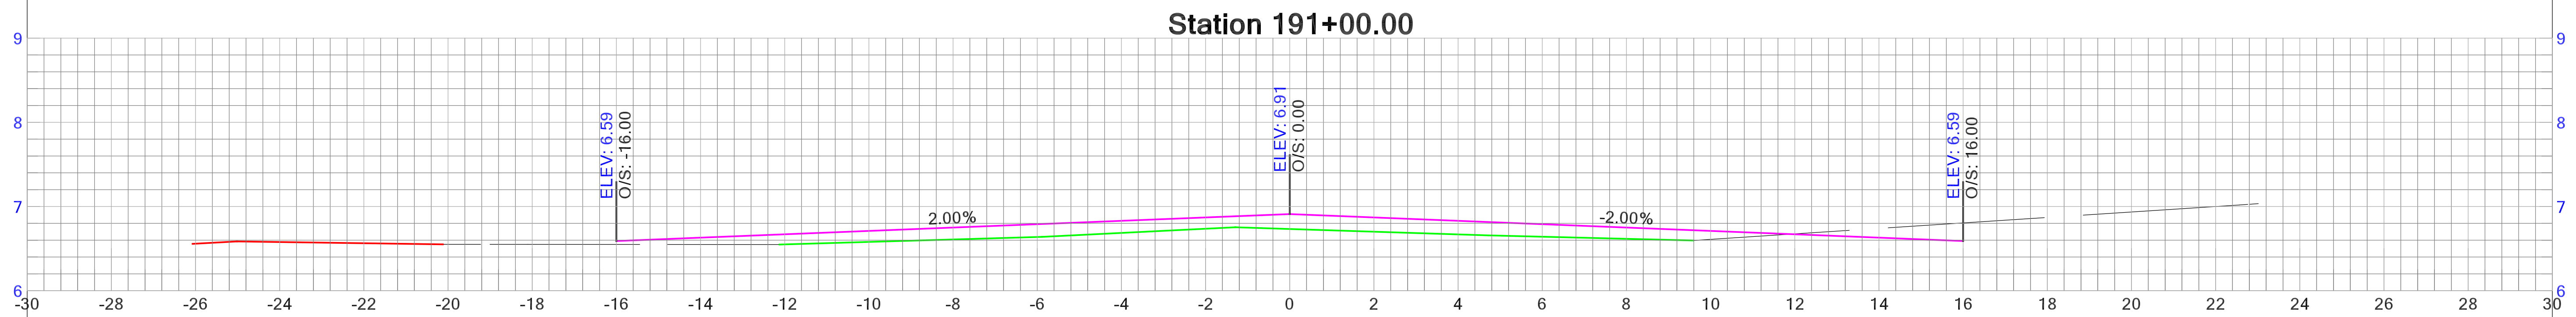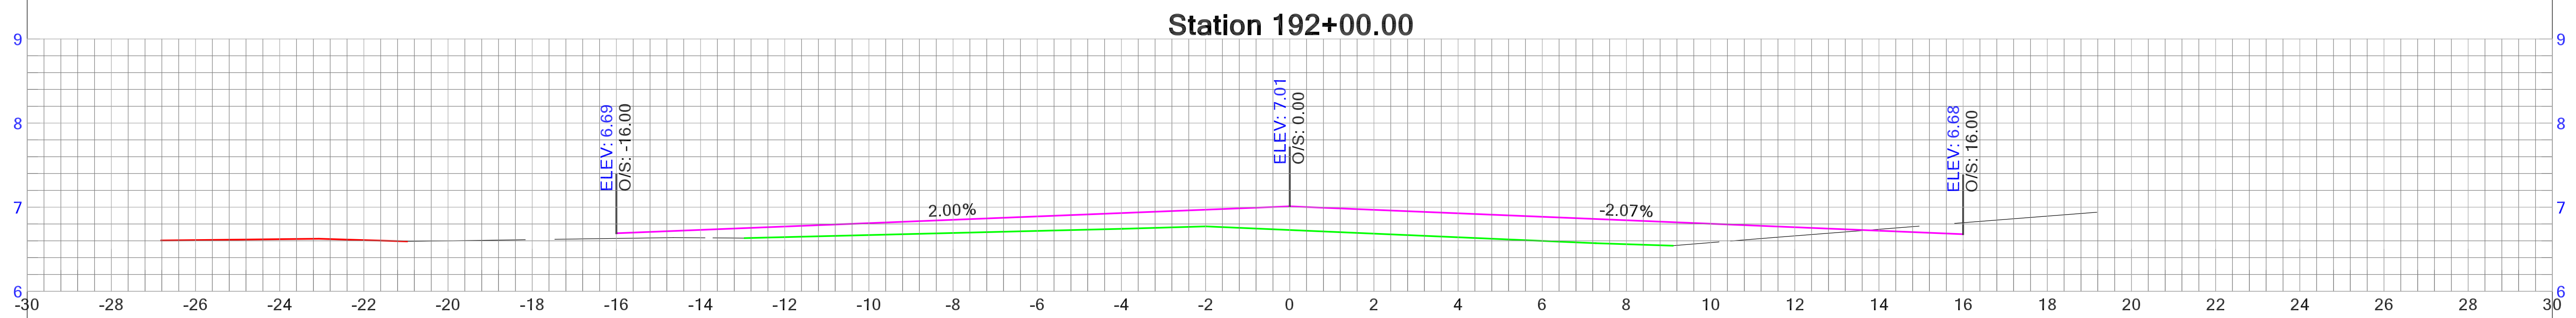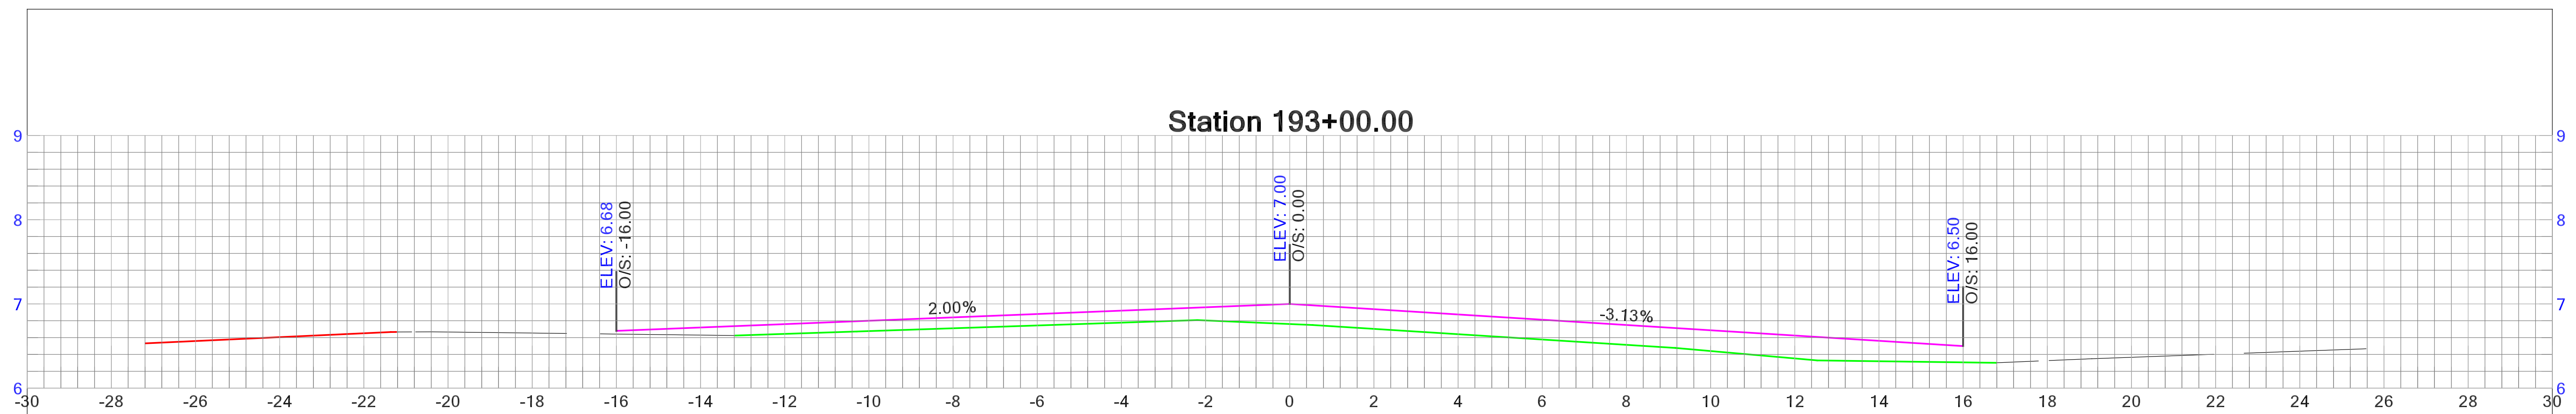

DATE:

REVISIONS

No.





HOLDEN BEACH
RESURFACING SURVEY

DRAWN BY: SEAN MCBRYAN

DATE OF SURVEY:
NOVEMBER 23, 2021 -
FEBRUARY 1, 2022

SHEET

47 OF 85

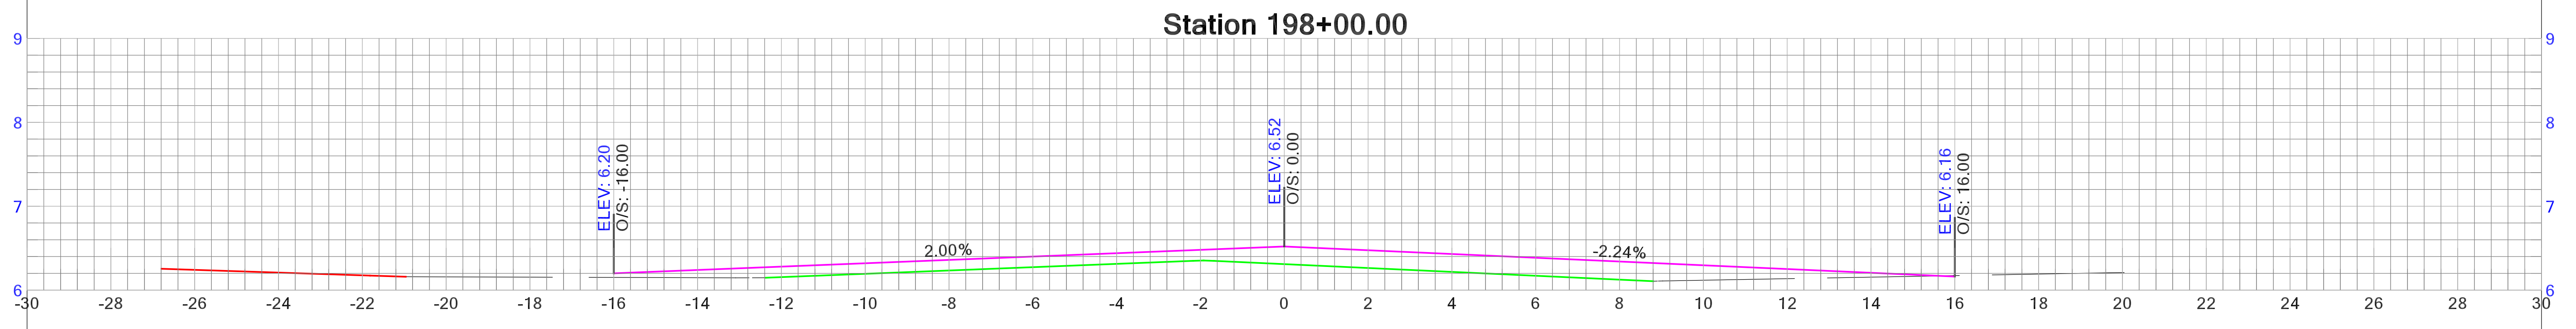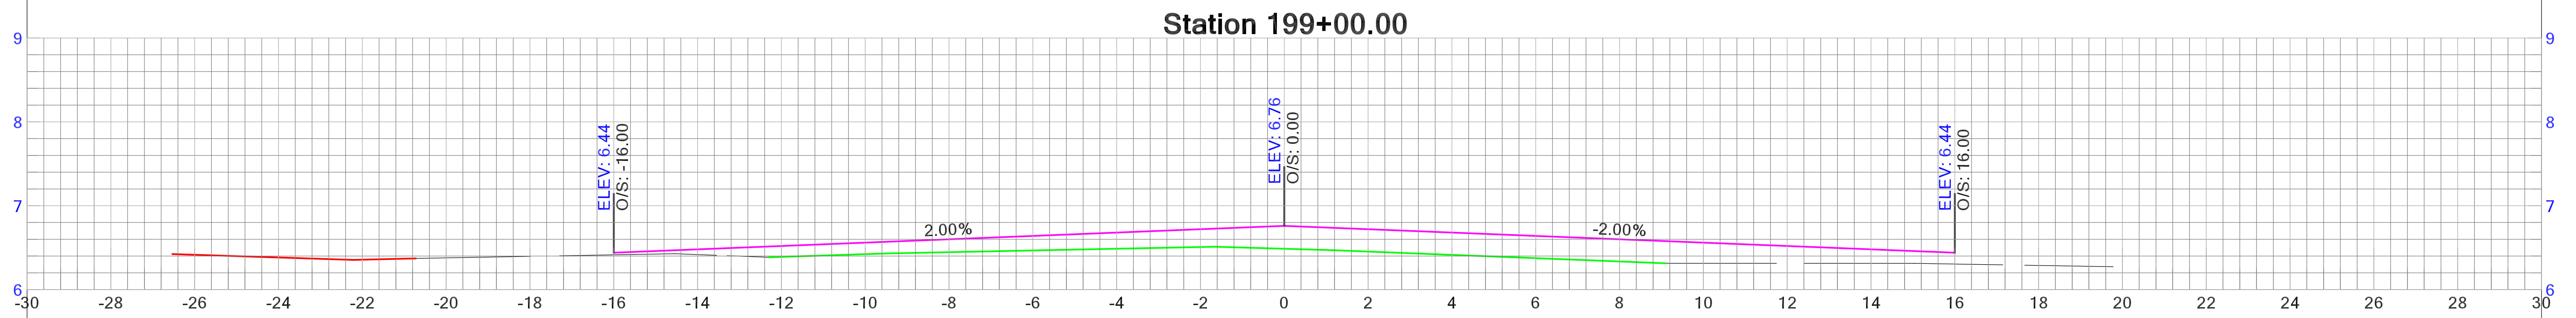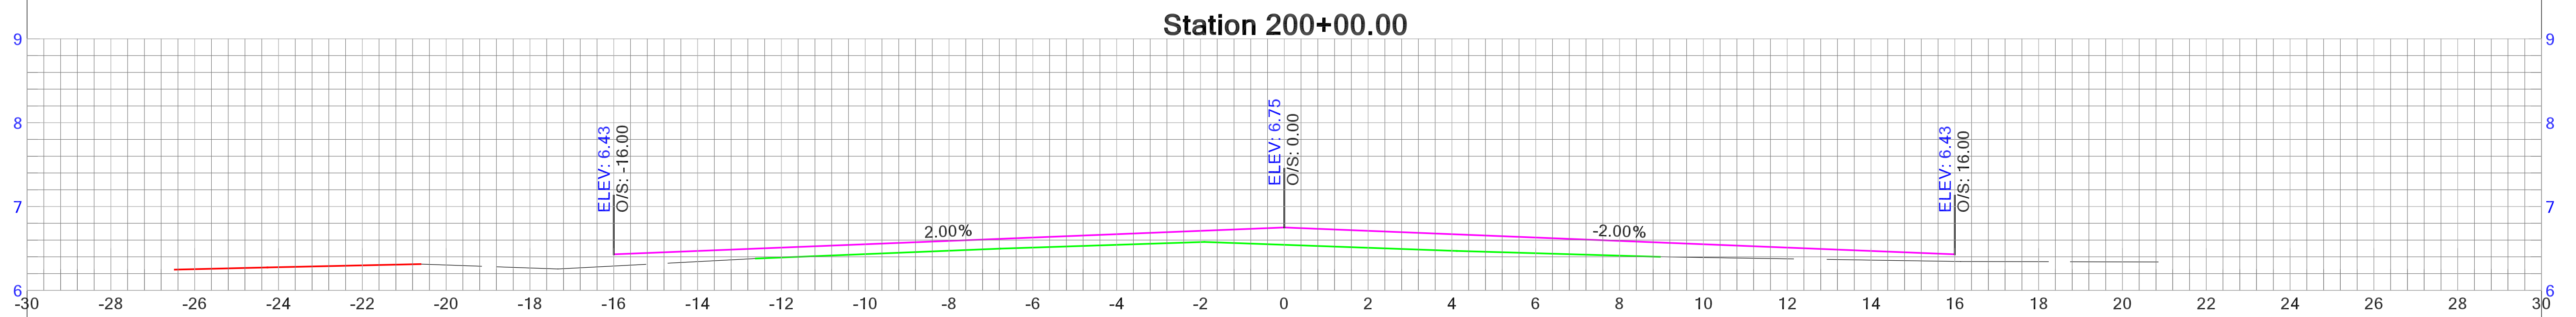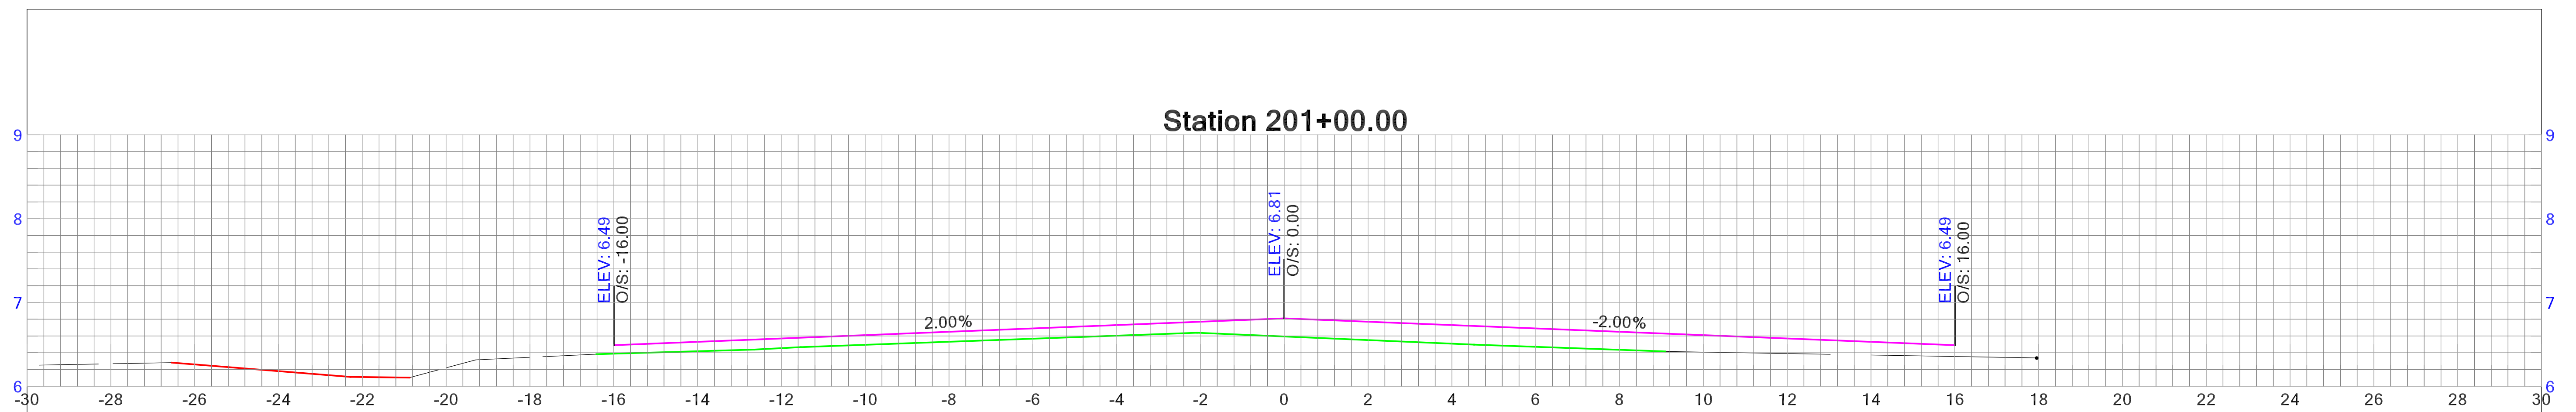

DATE:

REVISIONS

NO.	
-----	--





HOLDEN BEACH RESURFACING SURVEY

DRAWN BY: SEAN MCBRYAN

DATE OF SURVEY:
NOVEMBER 23, 2021 -
FEBRUARY 1, 2022

SHEET

49 OF 85

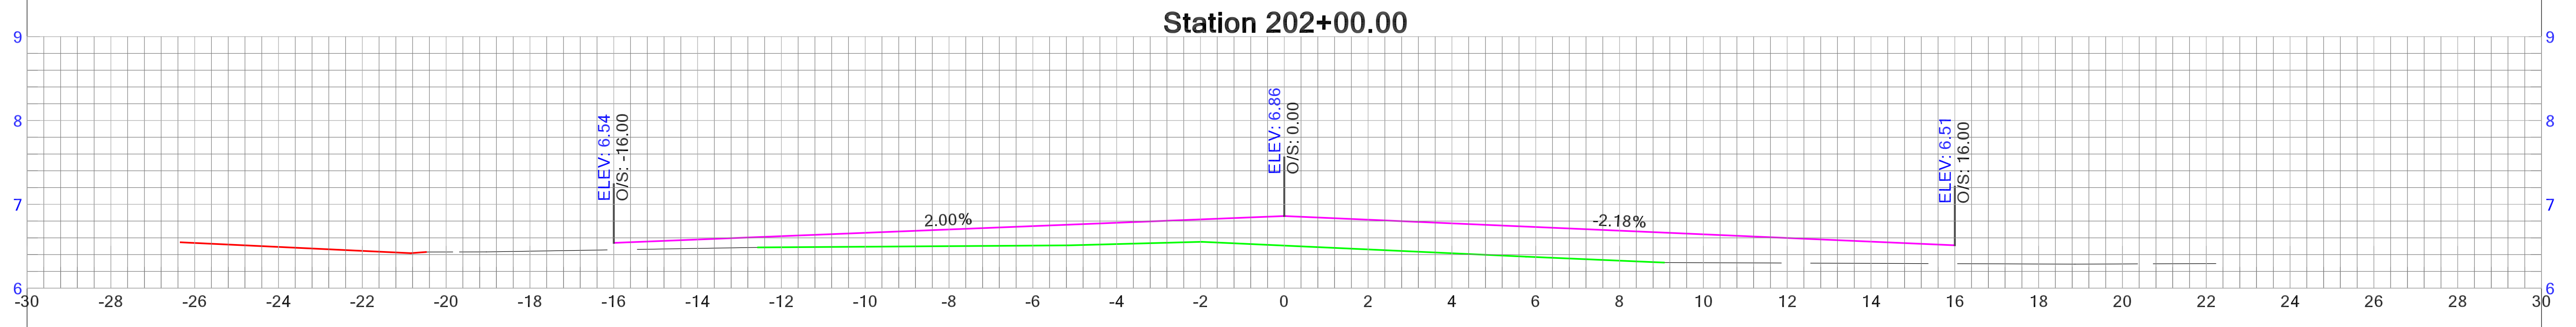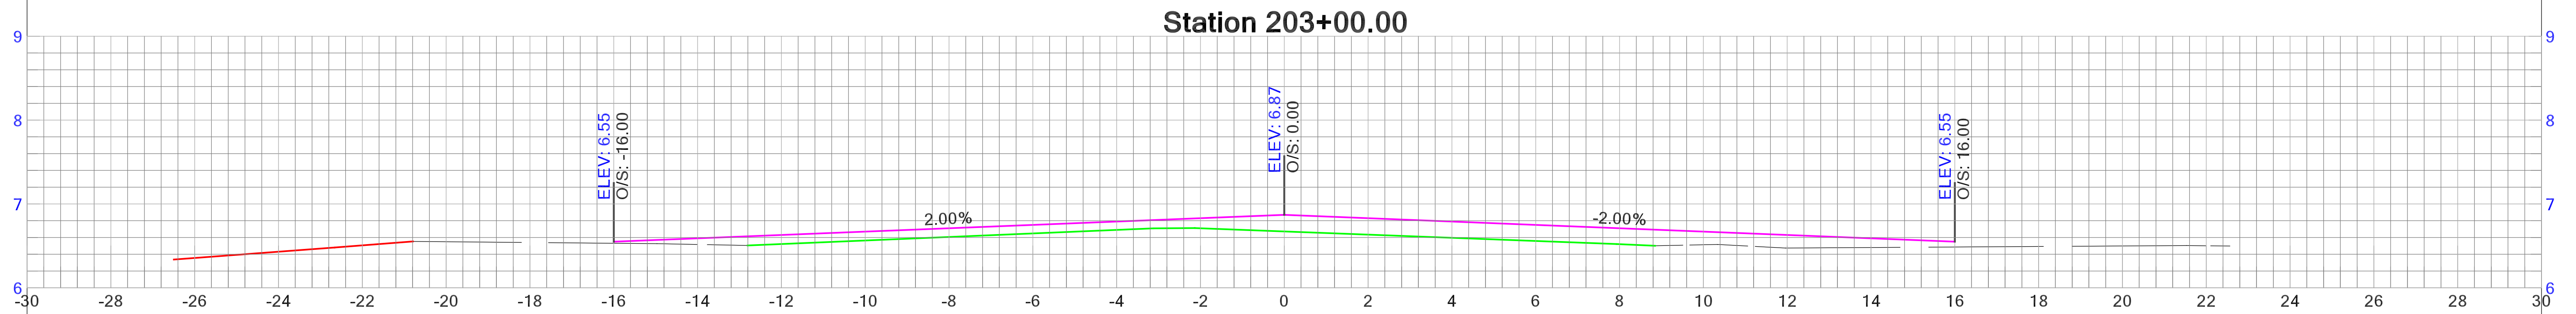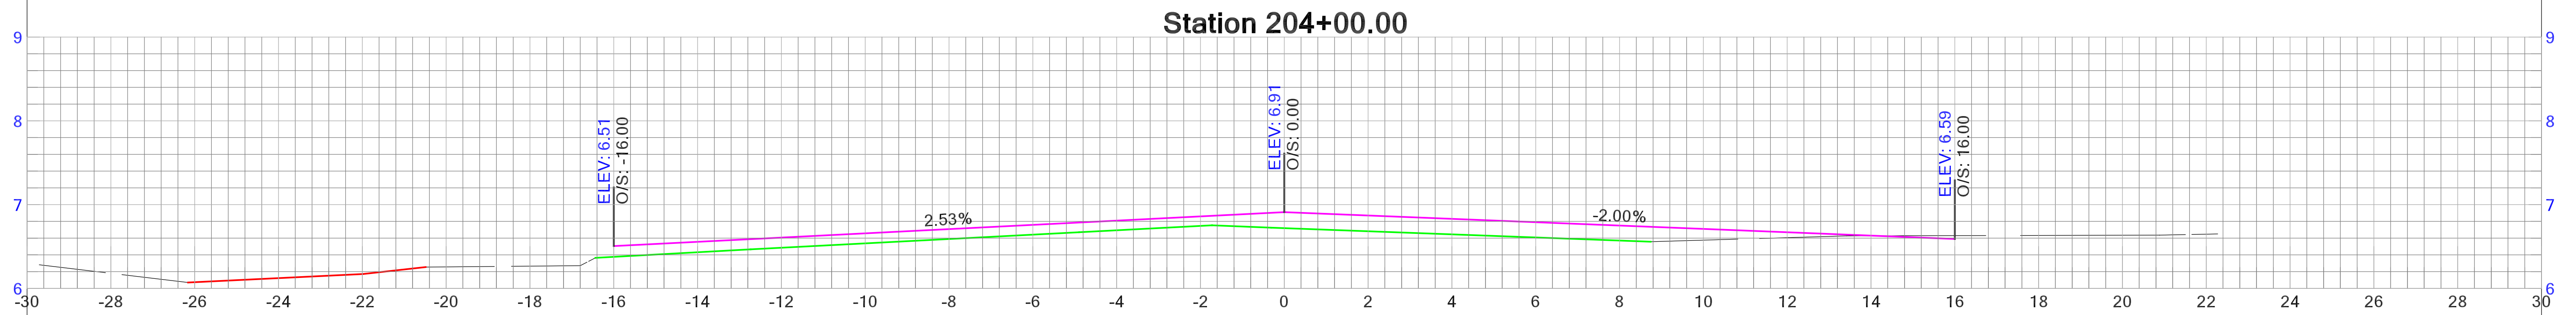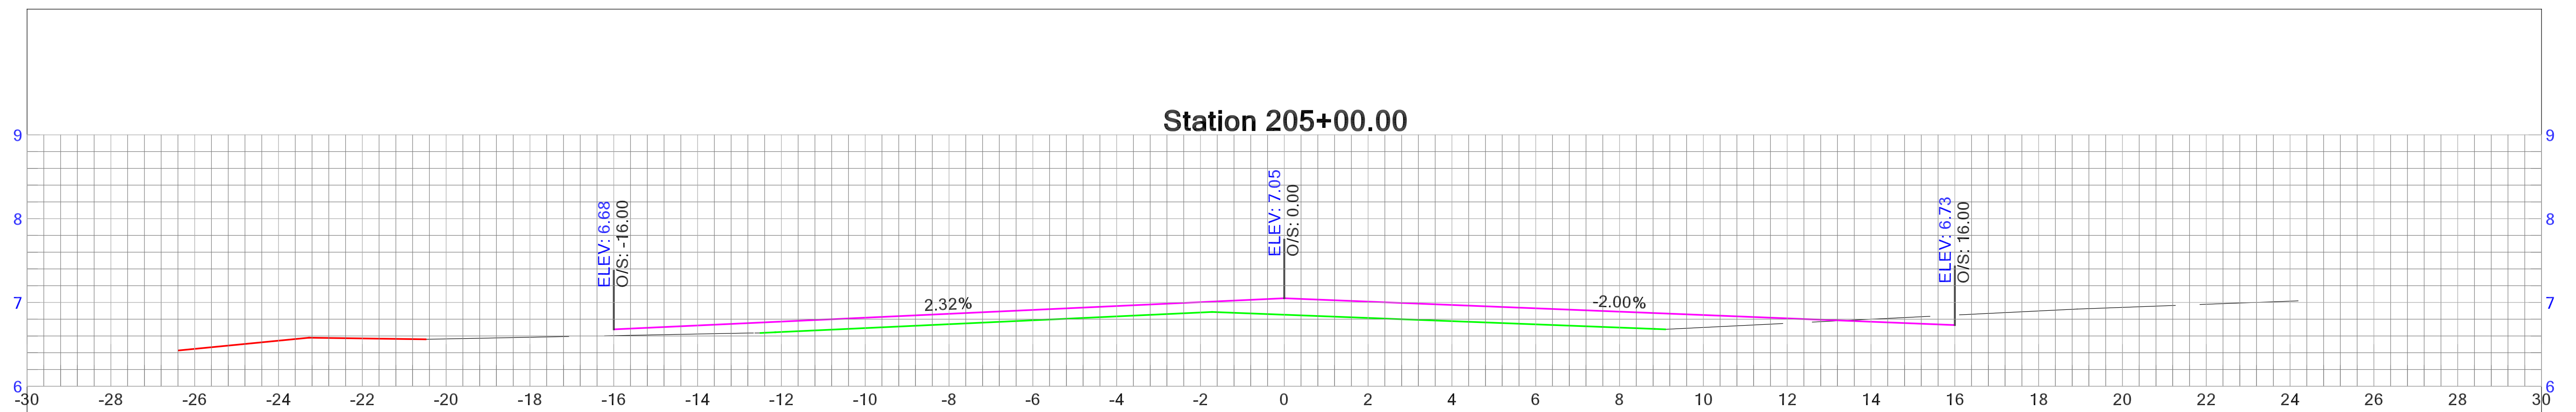

DATE:

REVISIONS

NO.	
-----	--





HOLDEN BEACH
RESURFACING SURVEY

DRAWN BY: SEAN MCBRYAN

DATE OF SURVEY:
NOVEMBER 23, 2021 -
FEBRUARY 1, 2022

SHEET





50 OF 85

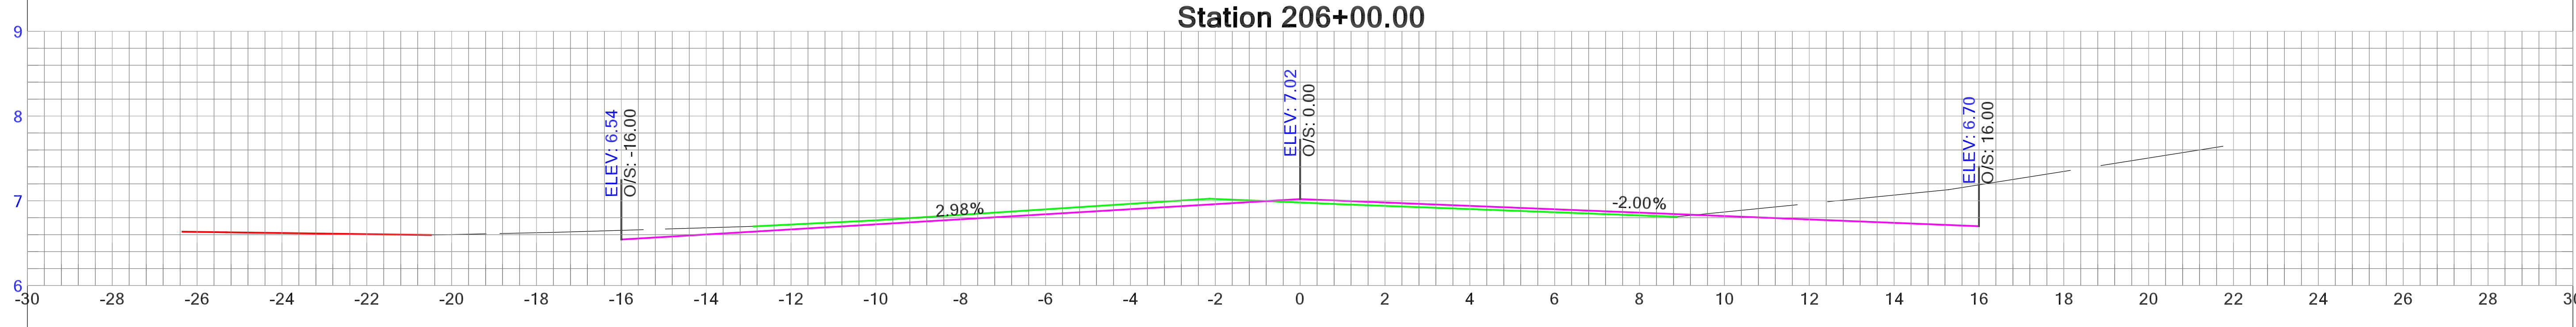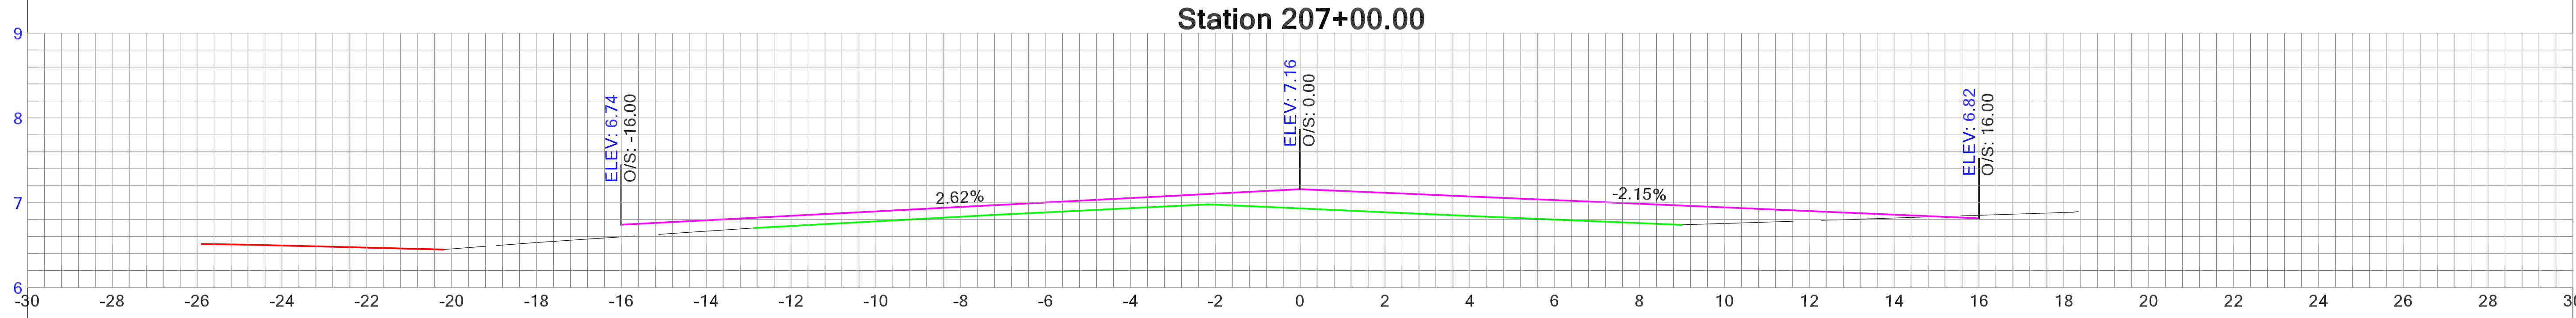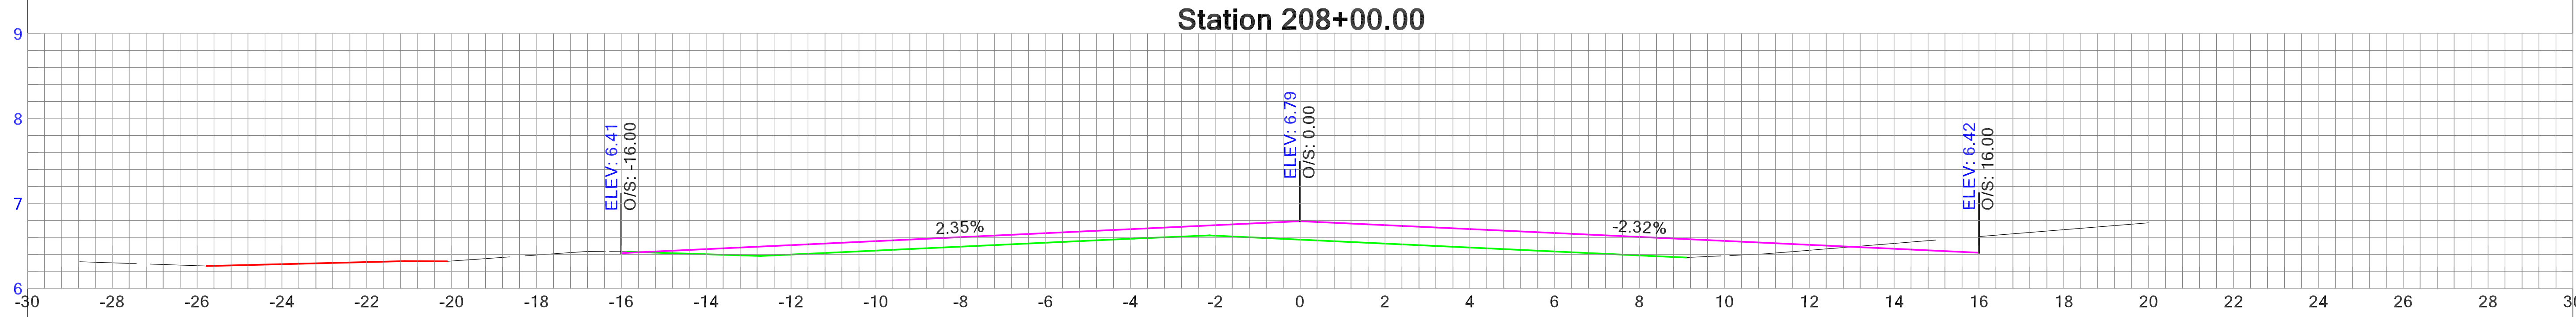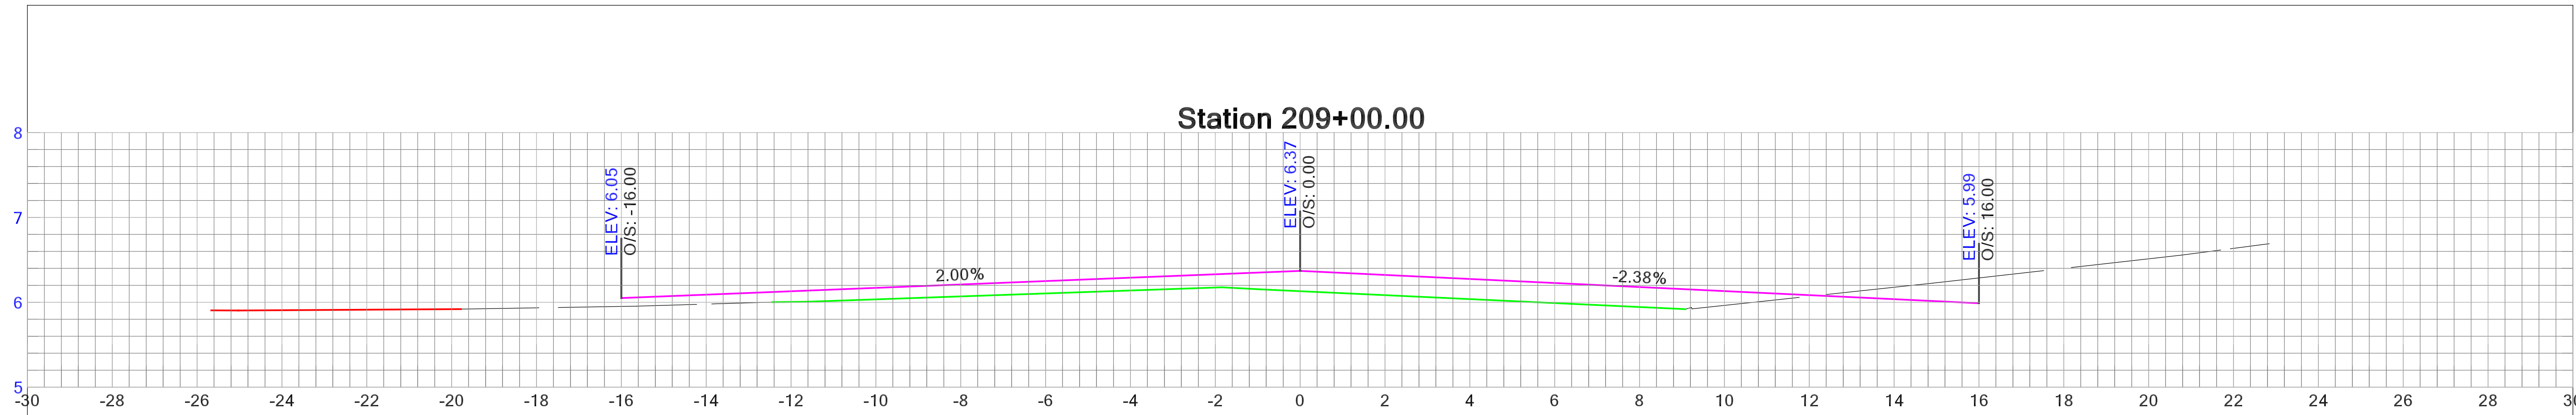

DATE:	
REVISONS	
NO.	





HOLDEN BEACH RESURFACING SURVEY	
DRAWN BY: SEAN MCBRYAN	
DATE OF SURVEY: NOVEMBER 23, 2021 - FEBRUARY 1, 2022	

--	--	--	--	--	--	--	--	--	--

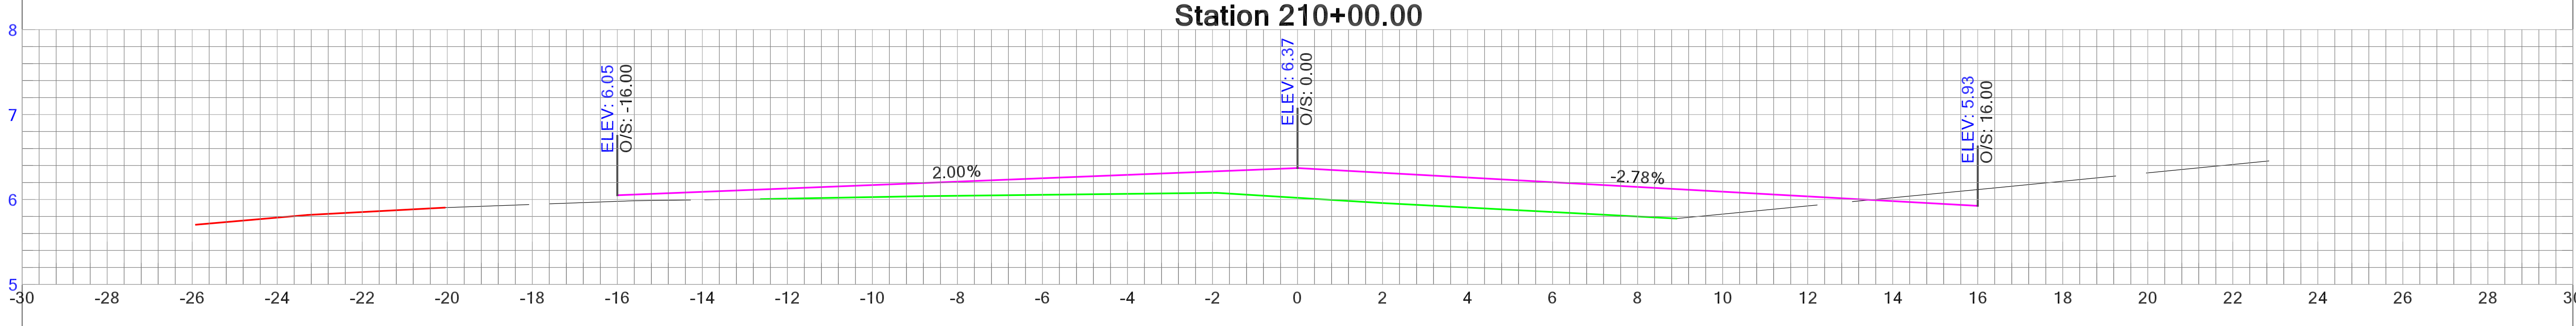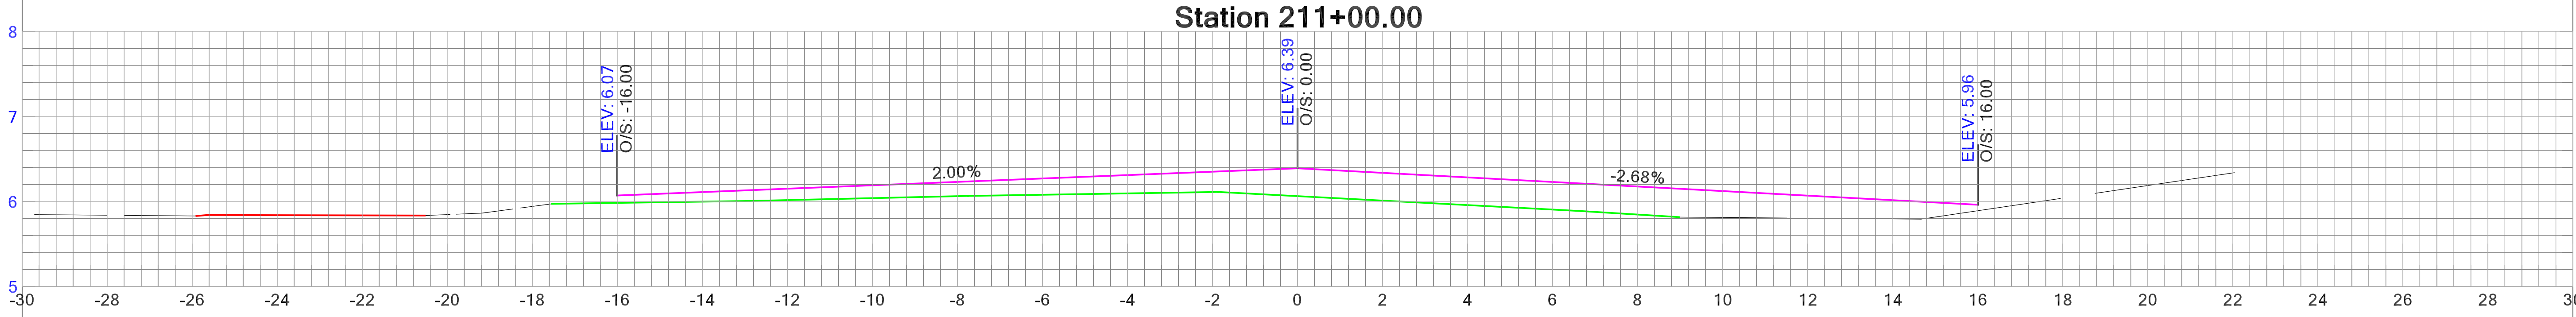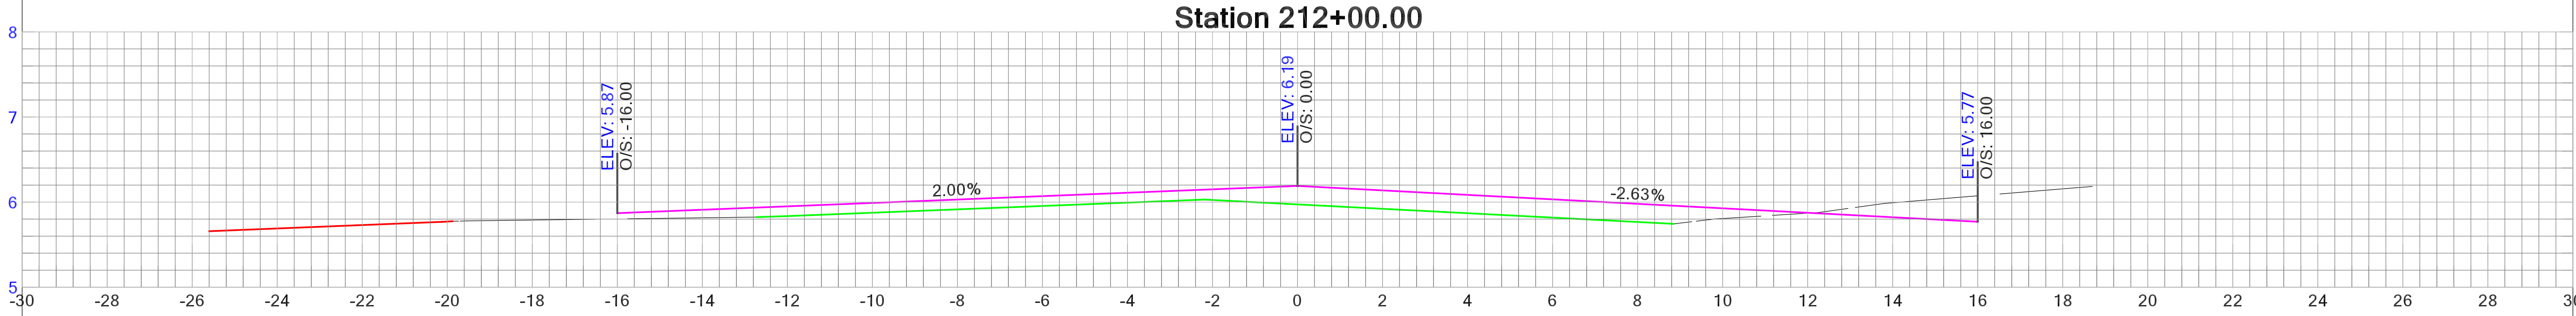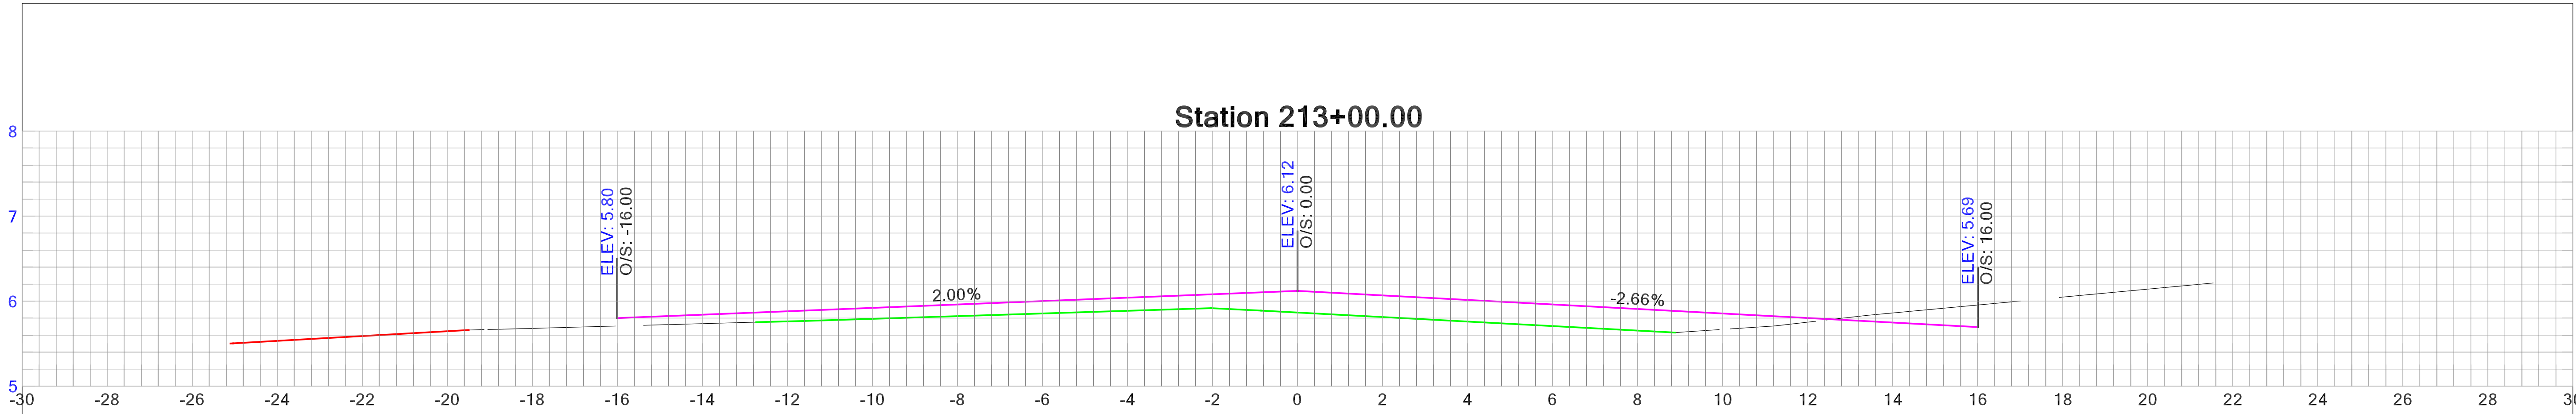

DATE:	
REVISIONS	
NO.	





HOLDEN BEACH RESURFACING SURVEY	
DRAWN BY: SEAN MCBRYAN	
DATE OF SURVEY: NOVEMBER 23, 2021 - FEBRUARY 1, 2022	

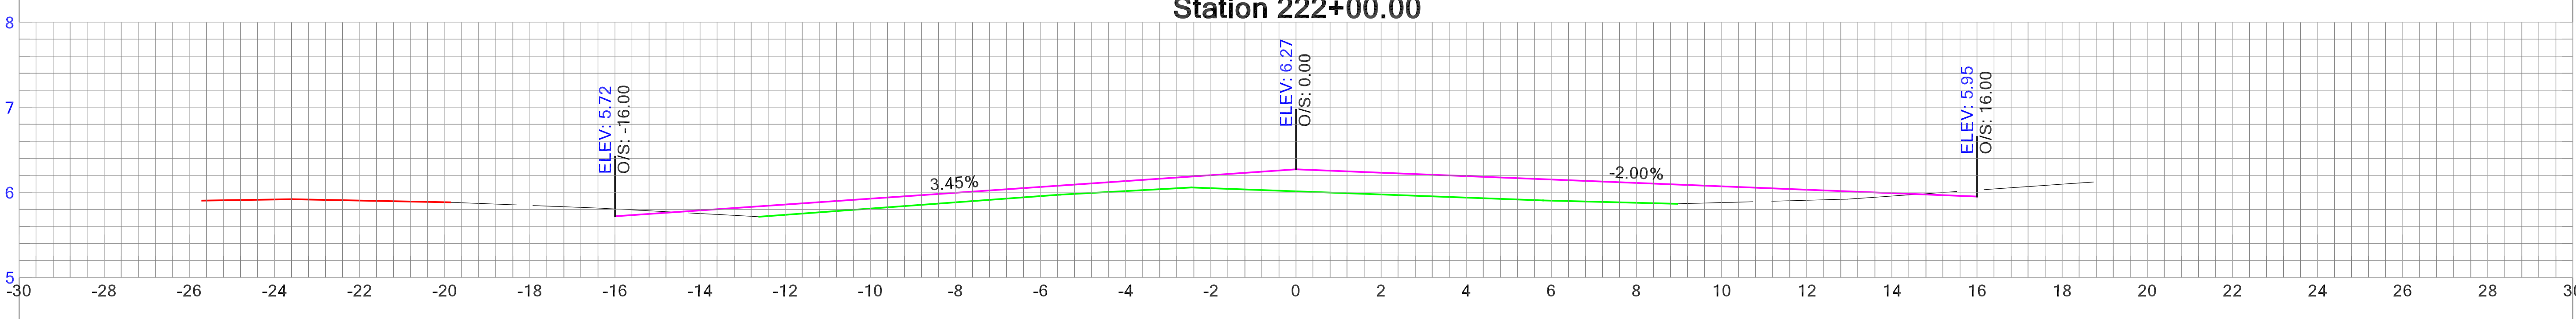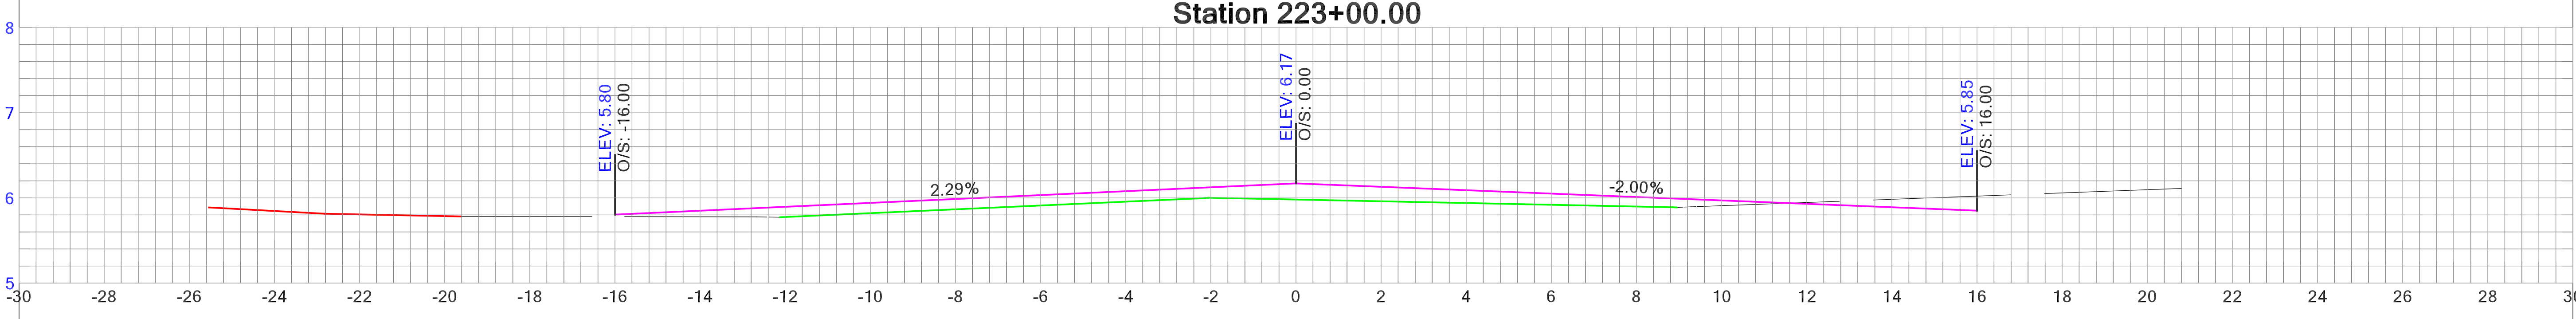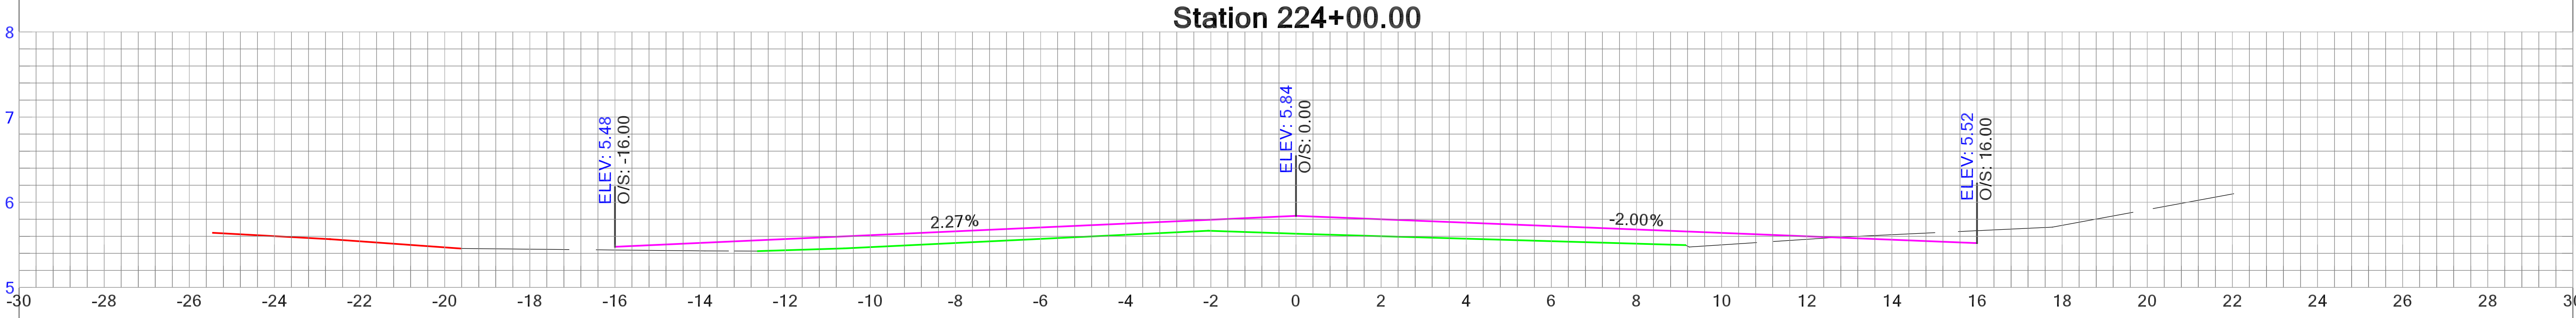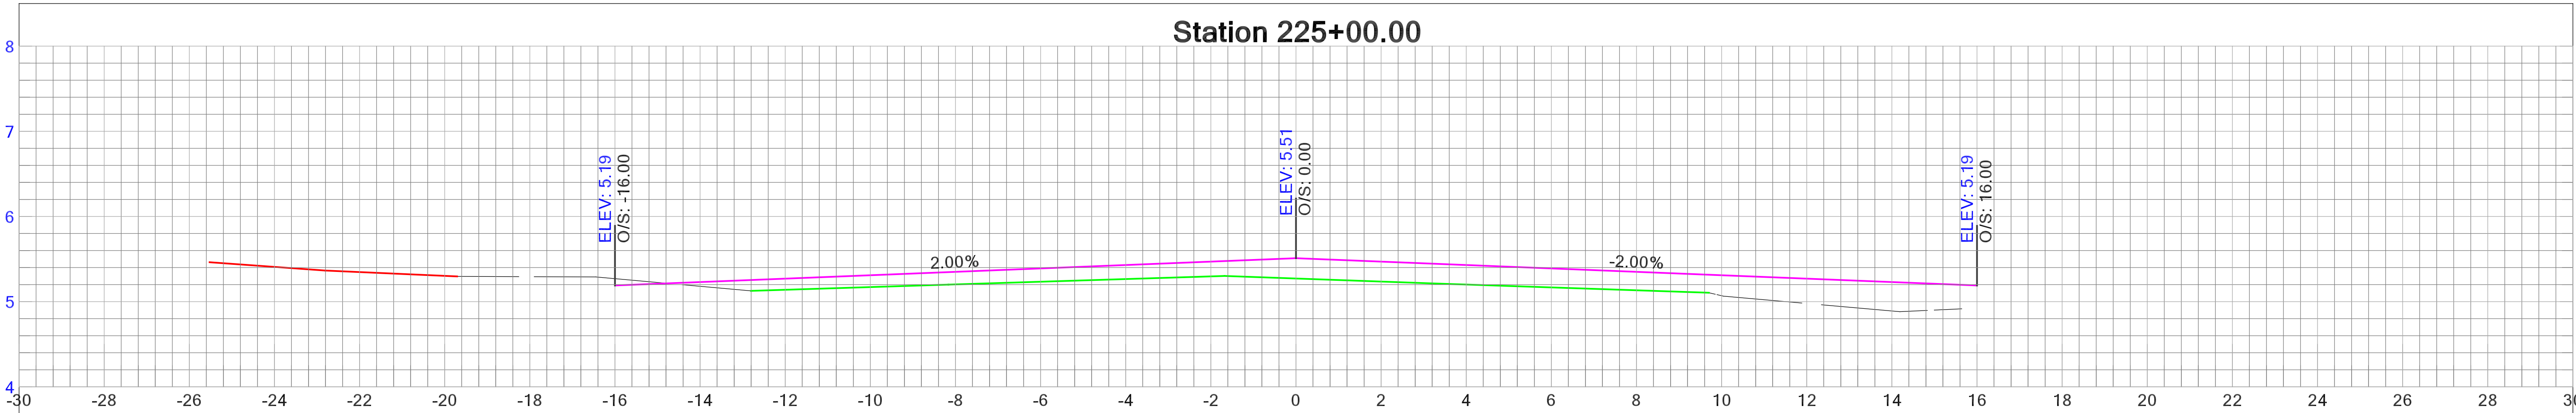





DATE:						
REVISIONS						
NO.						

HOLDEN BEACH RESURFACING SURVEY
DRAWN BY: SEAN MCBRYAN
DATE OF SURVEY: NOVEMBER 23, 2021 - FEBRUARY 1, 2022

--	--	--	--	--	--	--

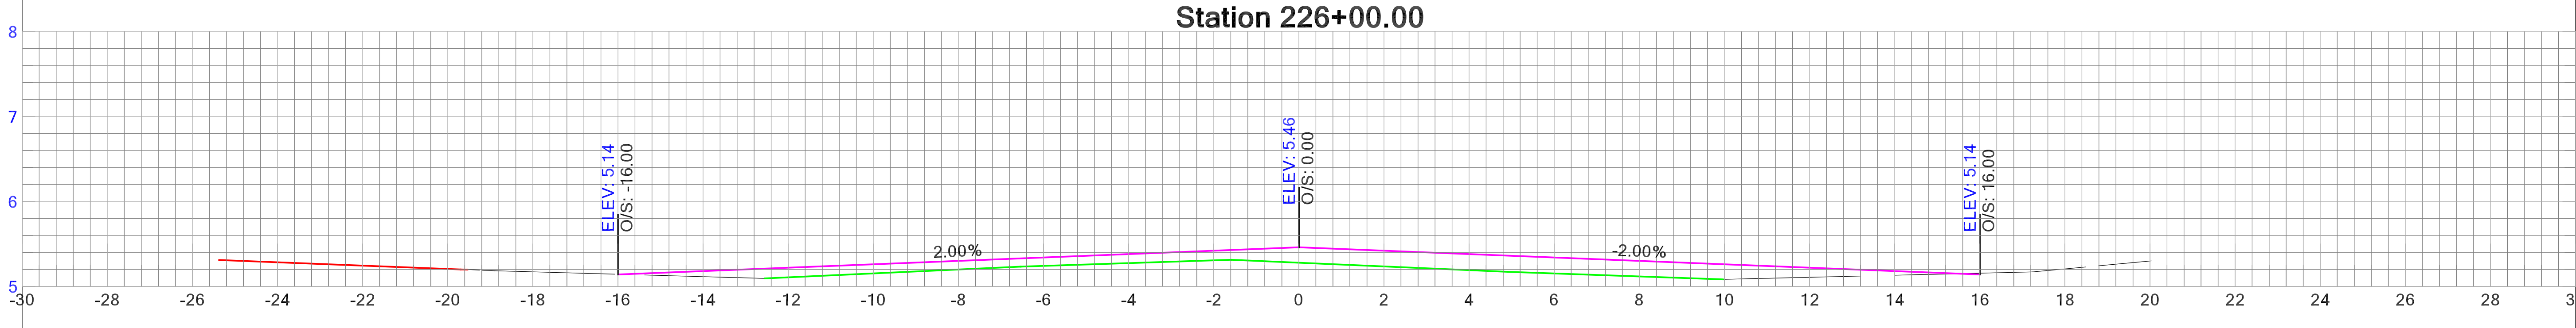
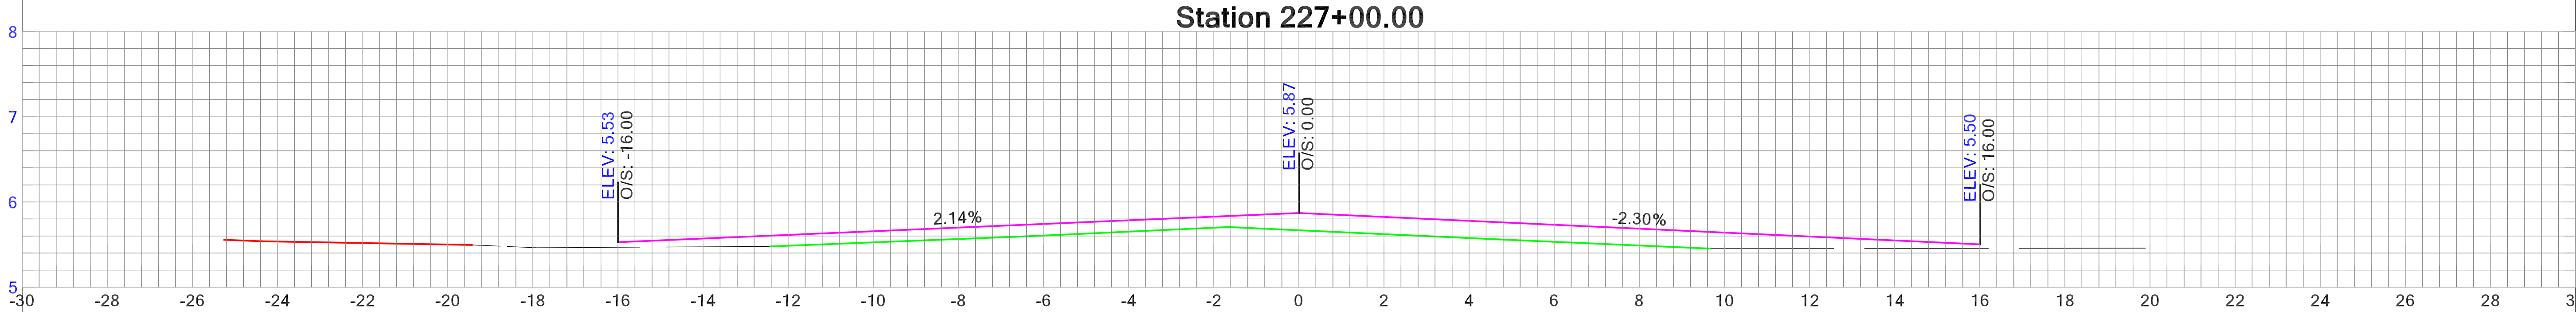
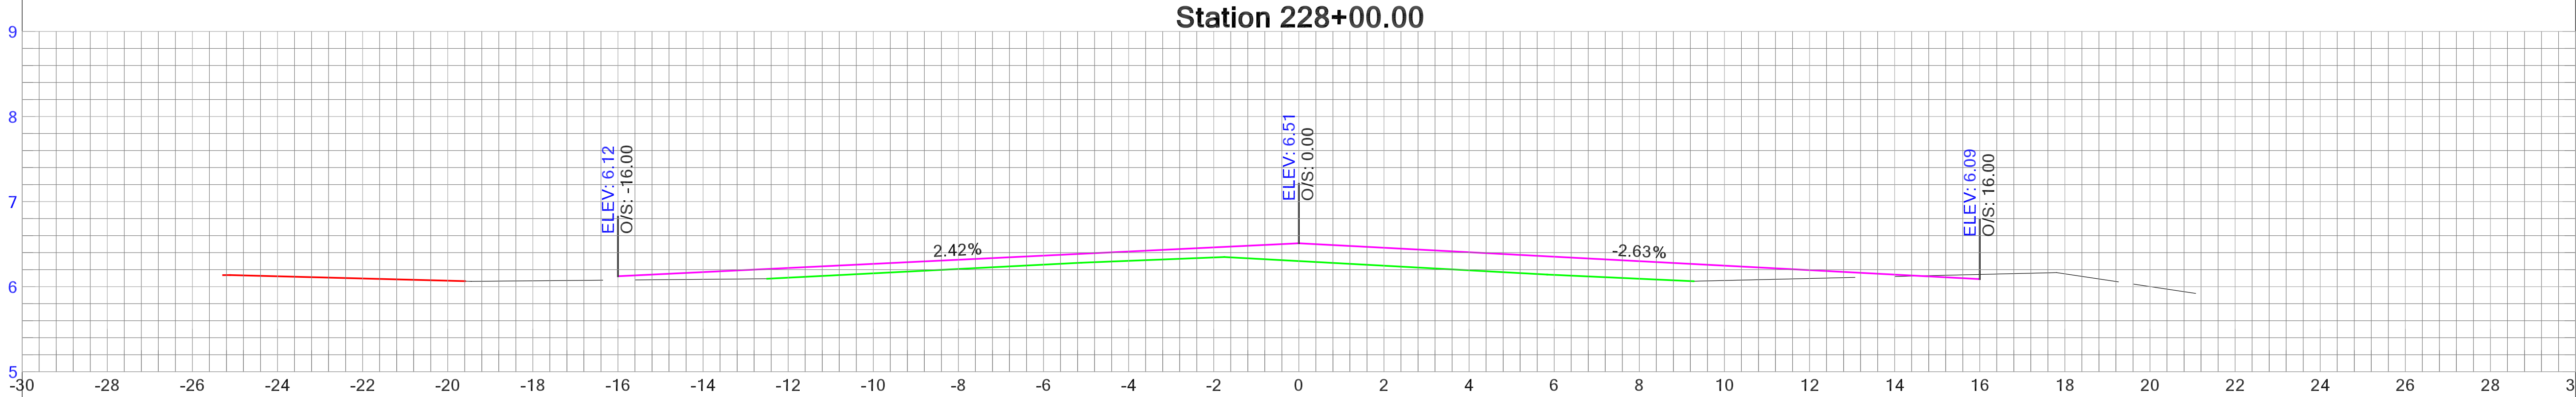
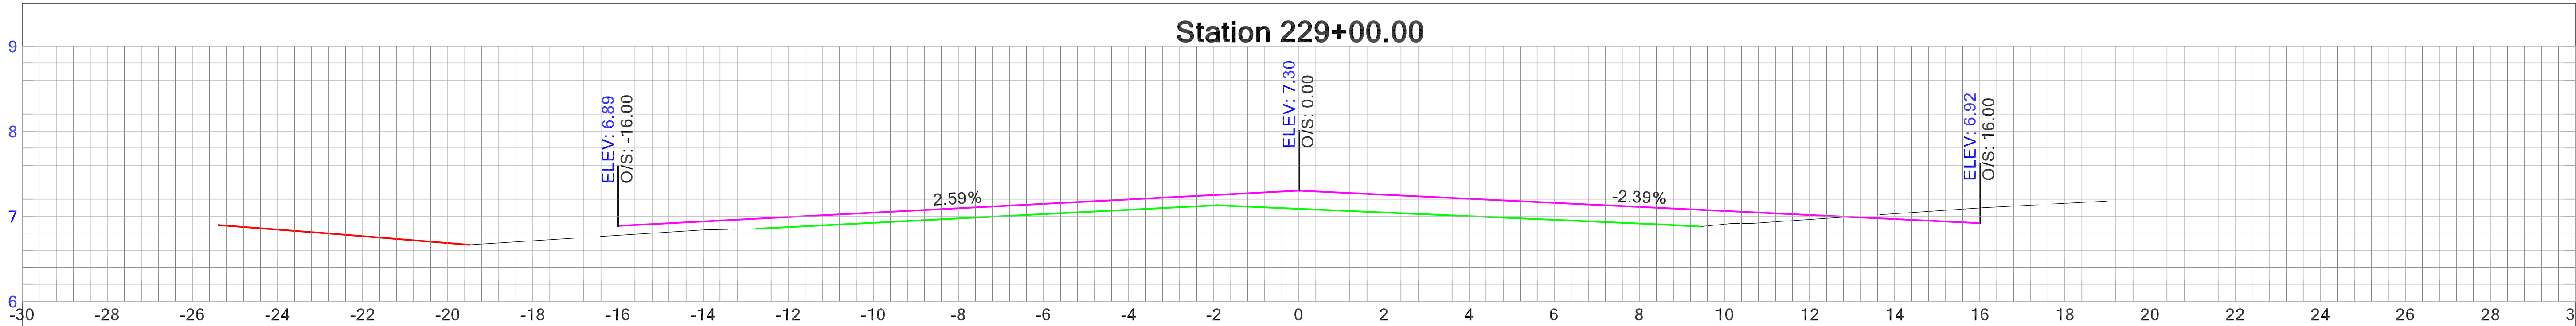


HOLDEN BEACH RESURFACING SURVEY										DRAWN BY: SEAN MCBRYAN									
DATE OF SURVEY: NOVEMBER 23, 2021 - FEBRUARY 1, 2022																			
										</									

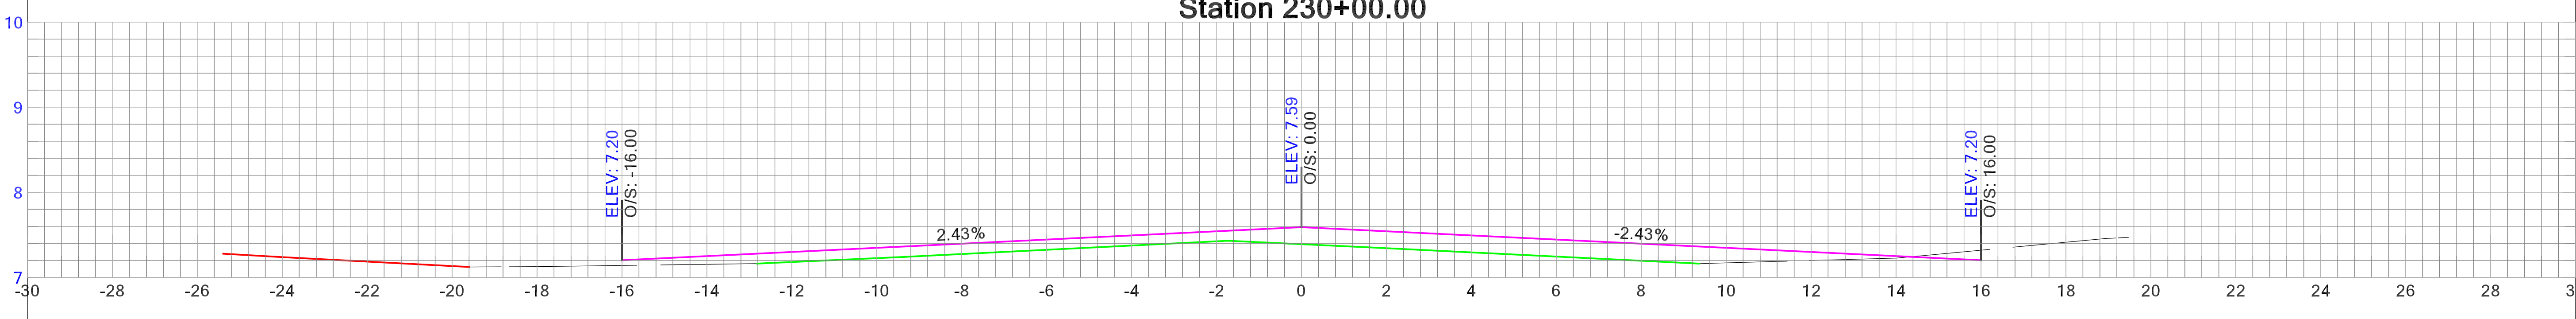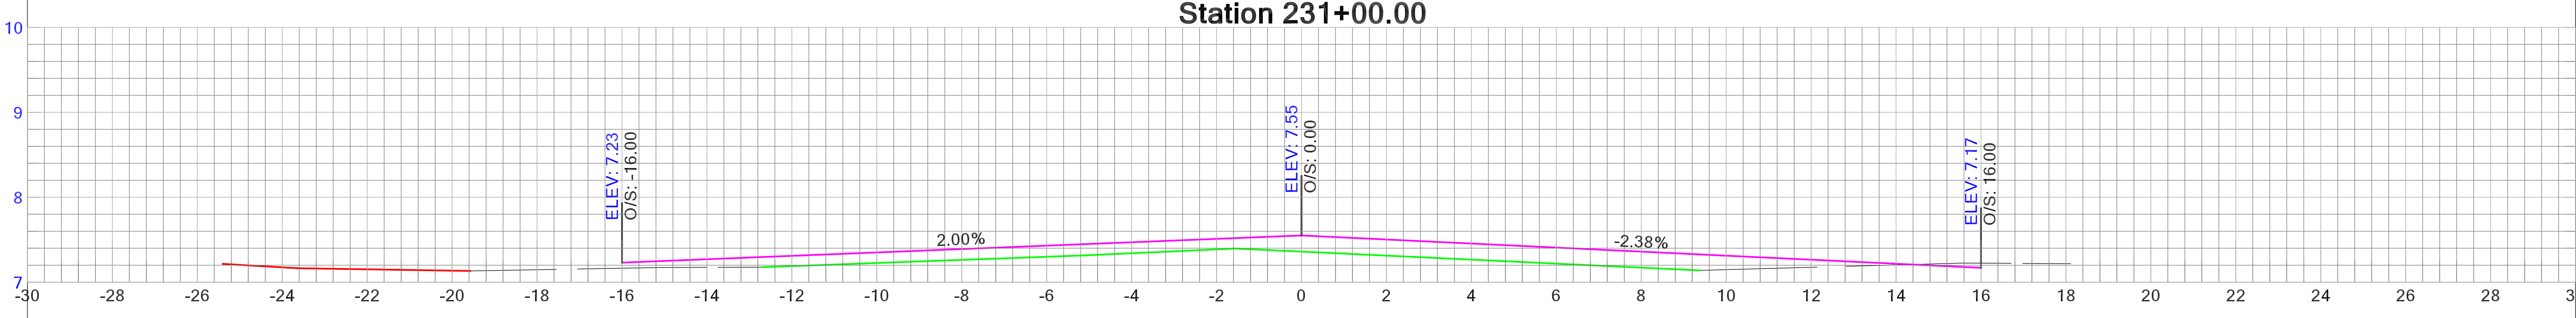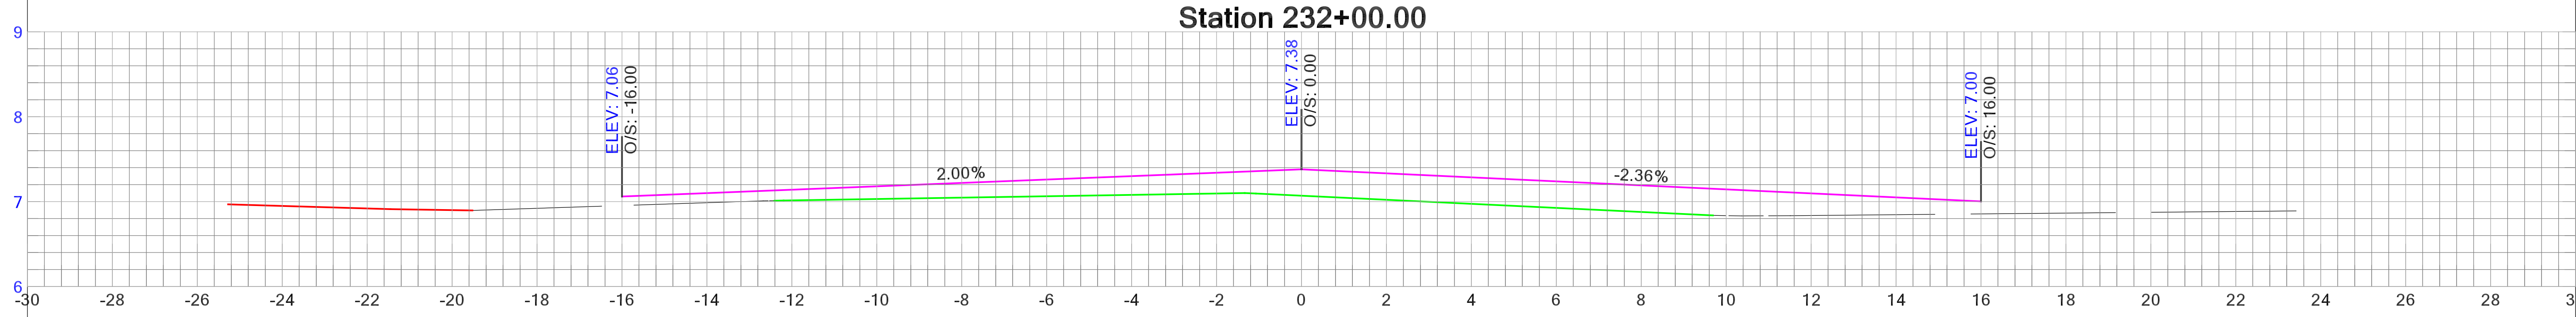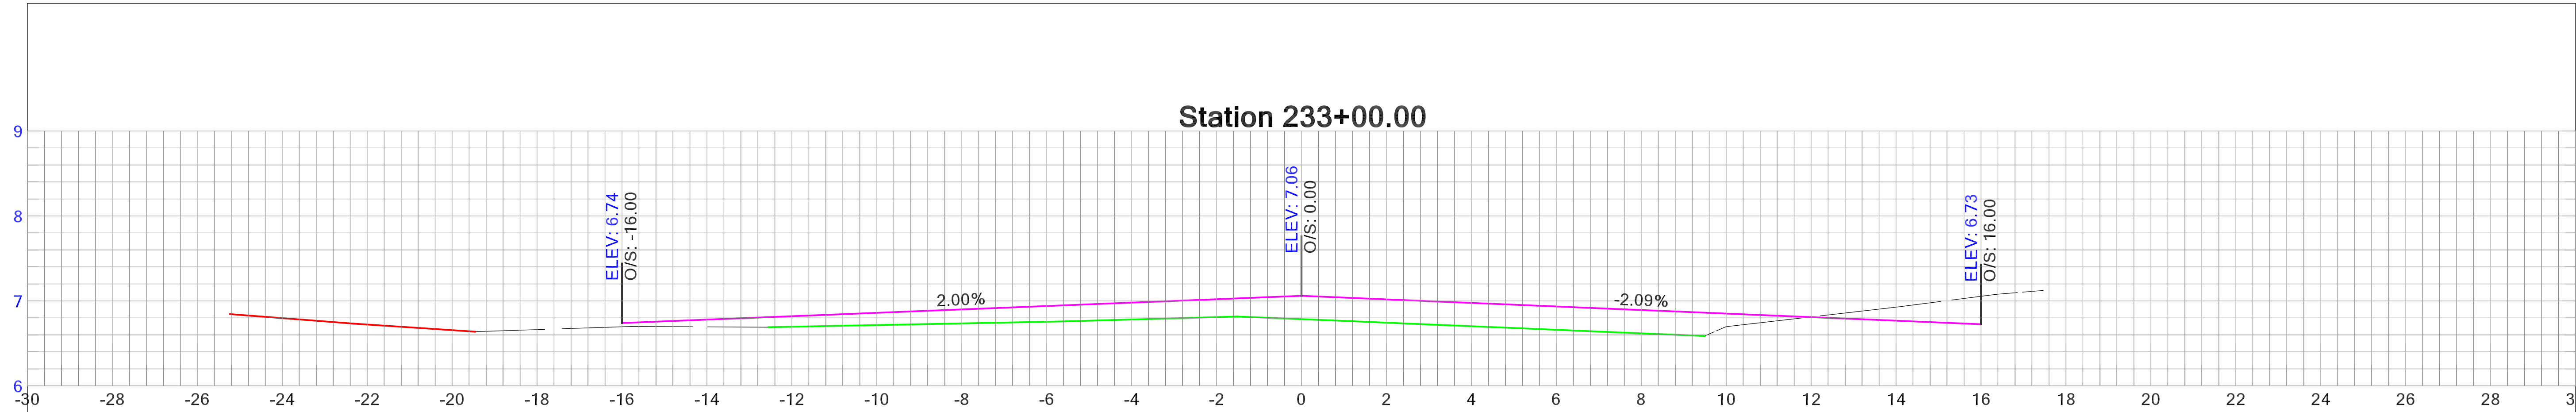

NO.	REVISIONS					DATE:

HOLDEN BEACH RESURFACING SURVEY					
DRAWN BY: SEAN MCBRYAN					
DATE OF SURVEY: NOVEMBER 23, 2021 - FEBRUARY 1, 2022					

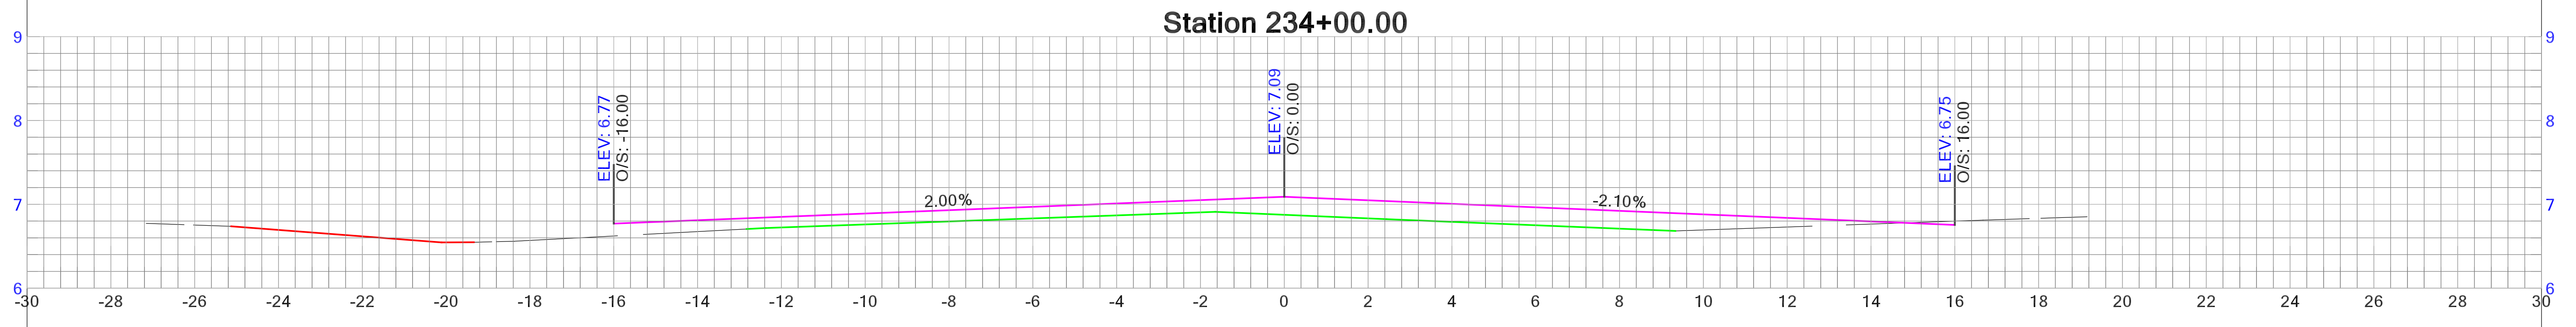
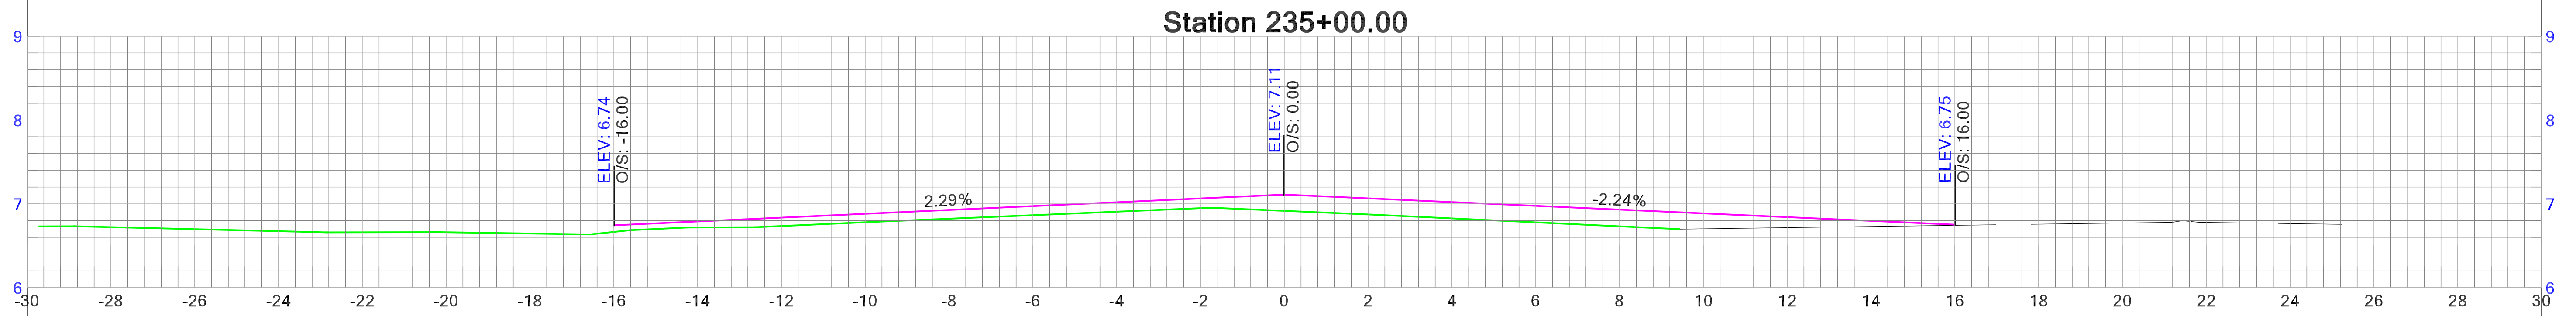
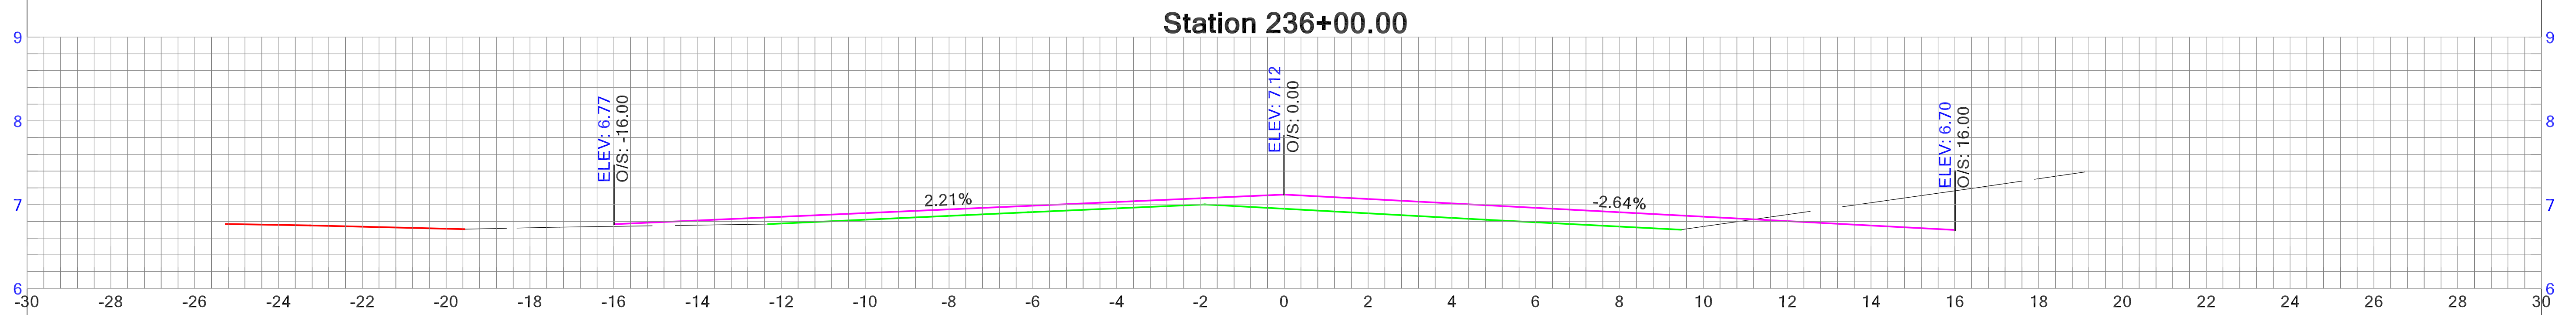
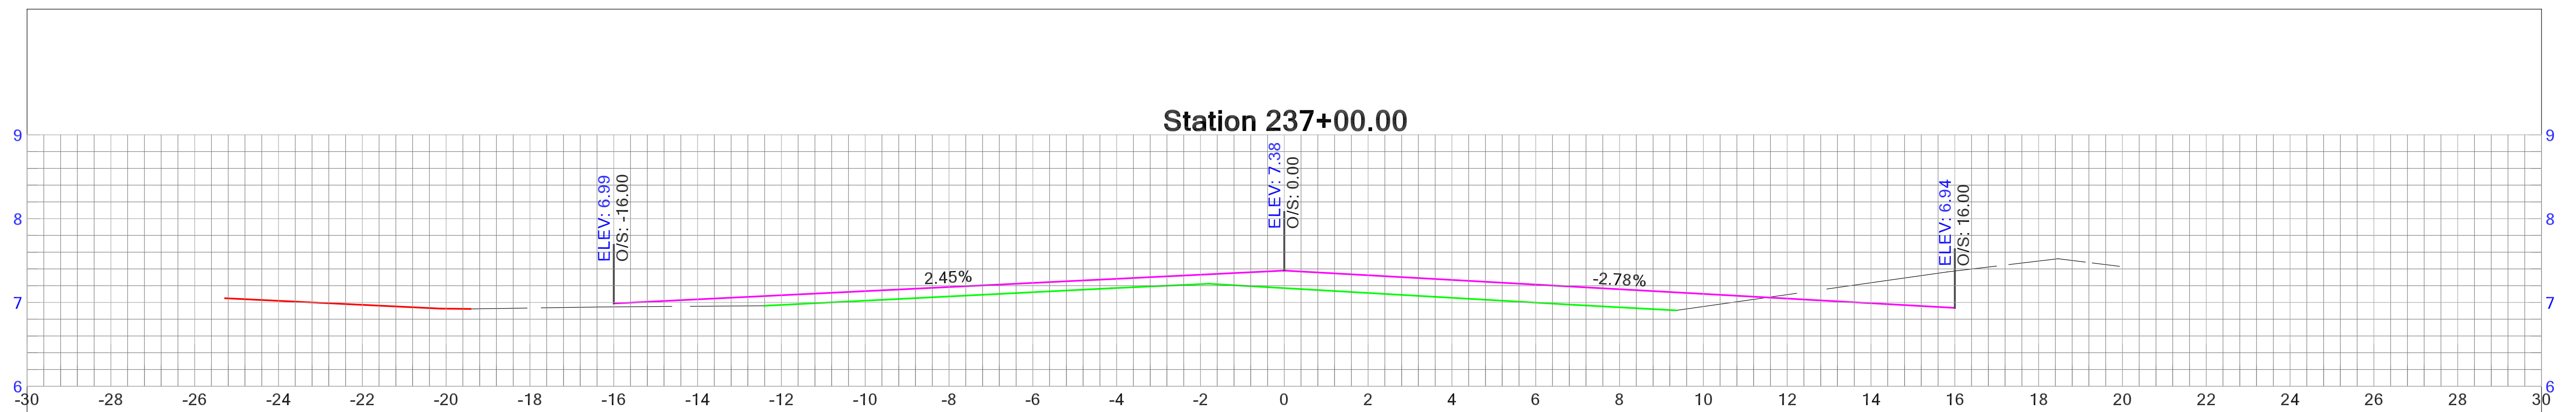
[illegible]

HOLDEN BEACH
RESURFACING SURVEY

RAWN BY: SEAN MCBRYAN





DATE OF SURVEY:
OCTOBER 23, 2021 -
FEBRUARY 1, 2022

--	--	--	--	--	--	--	--	--

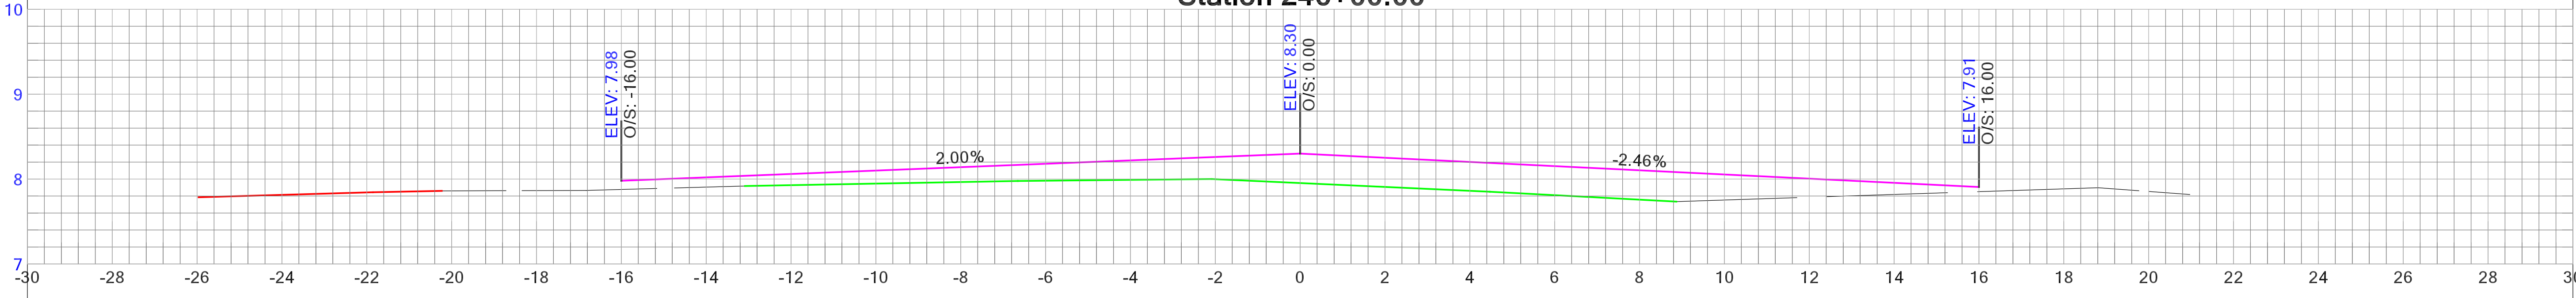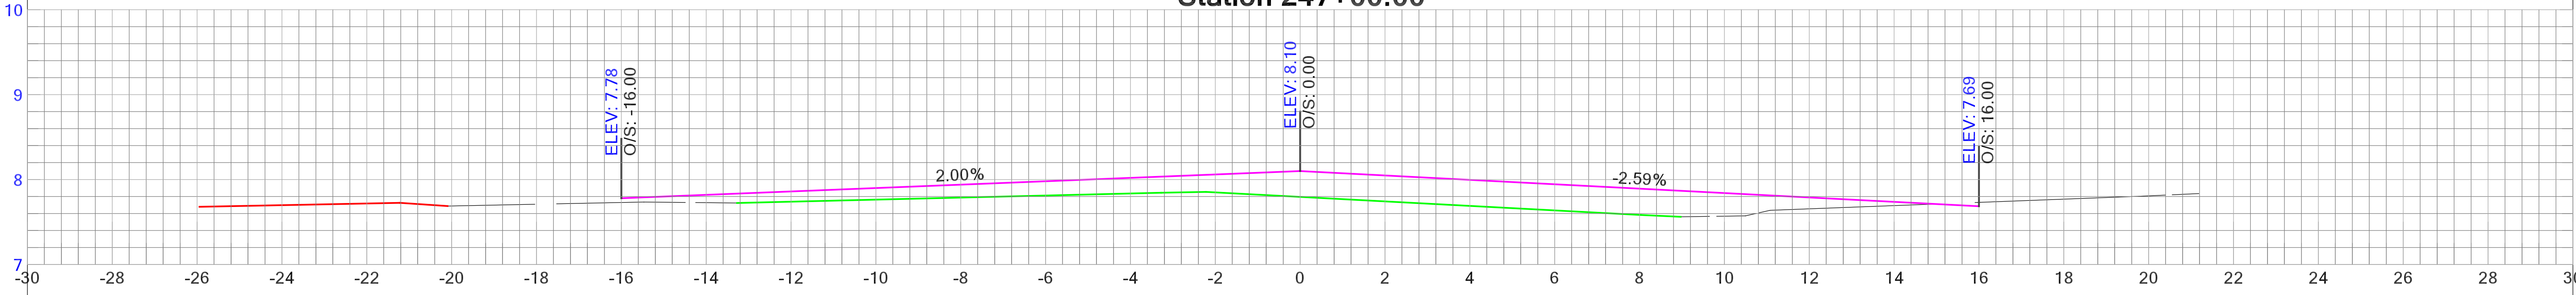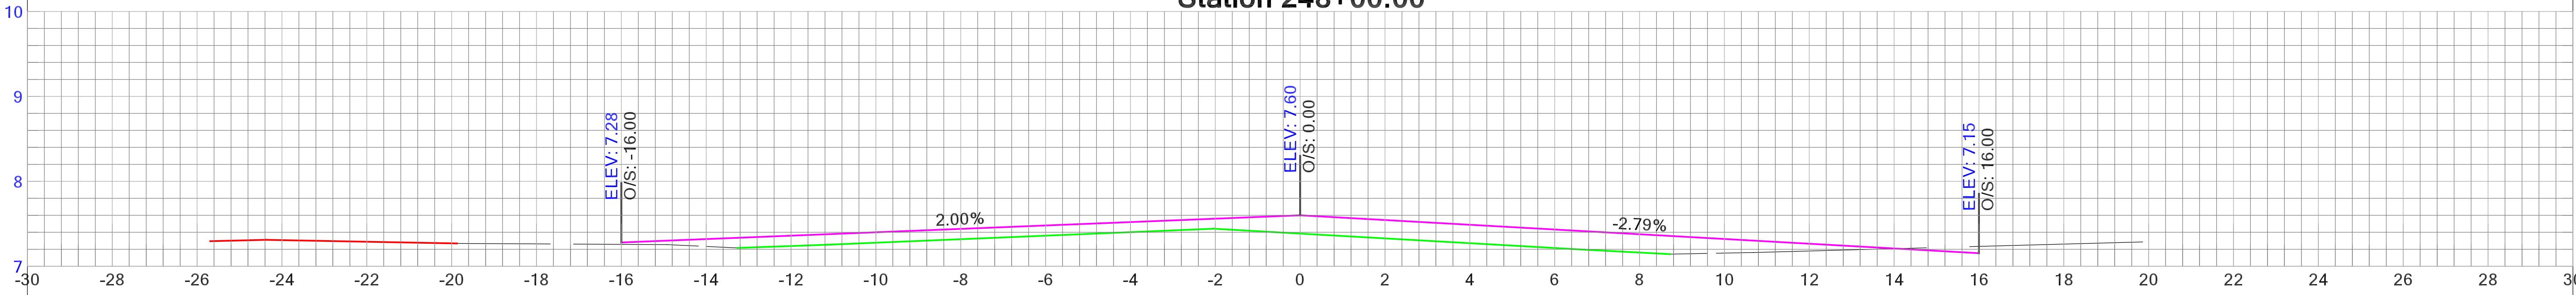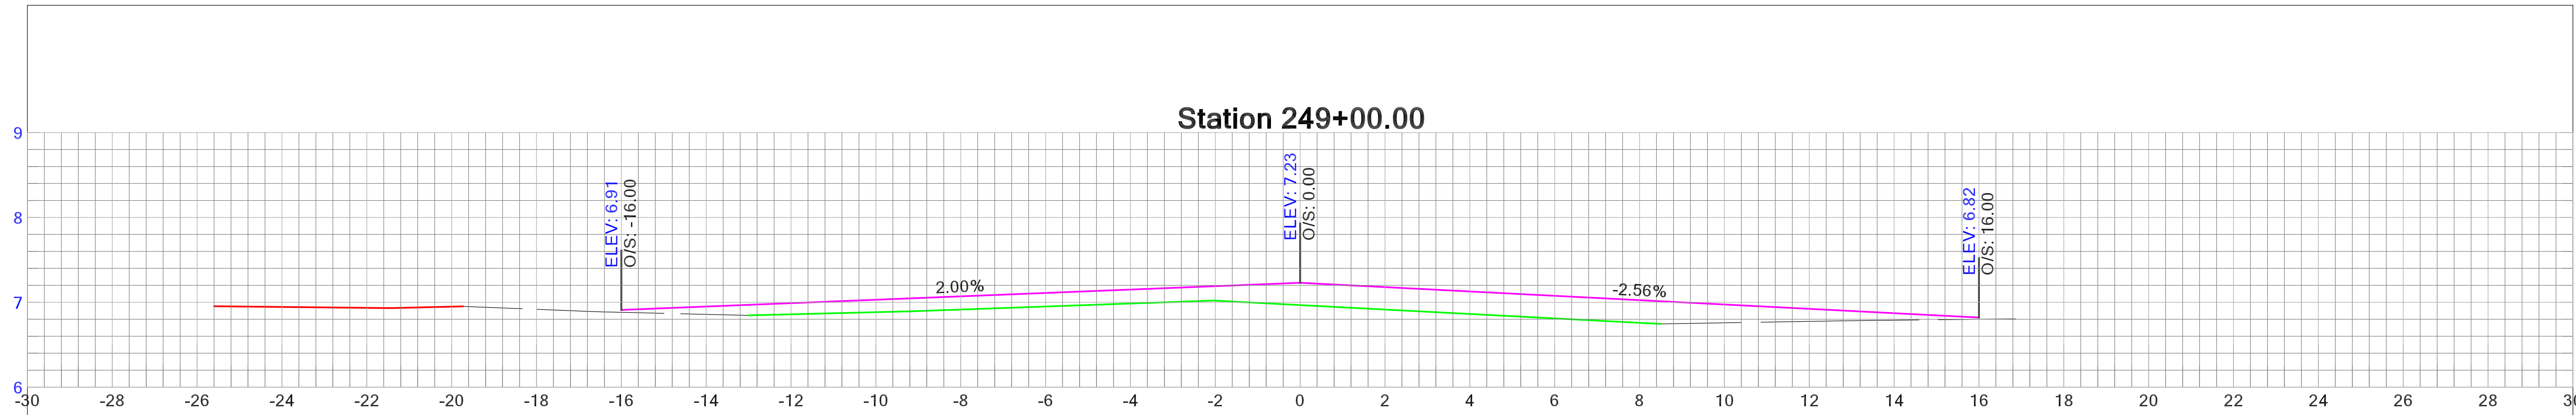

DATE:	
REVISIONS	
NO.	

HOLDEN BEACH RESURFACING SURVEY	
DRAWN BY: SEAN MCBRYAN	
DATE OF SURVEY: NOVEMBER 23, 2021 - FEBRUARY 1, 2022	

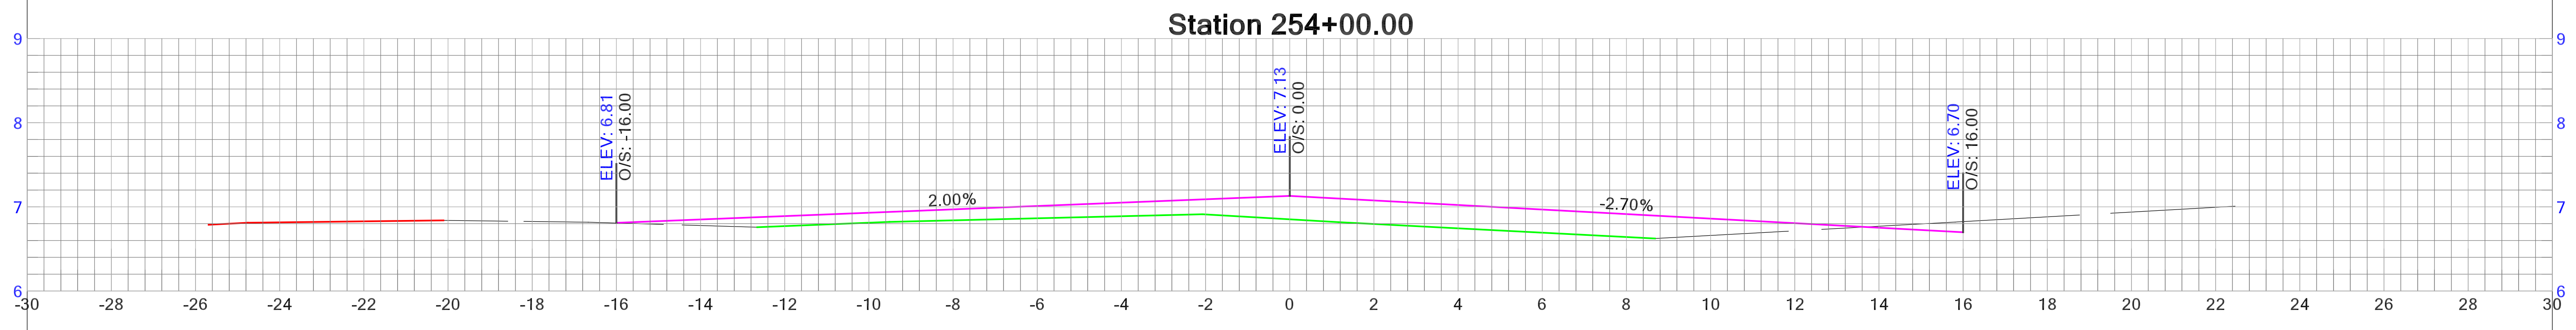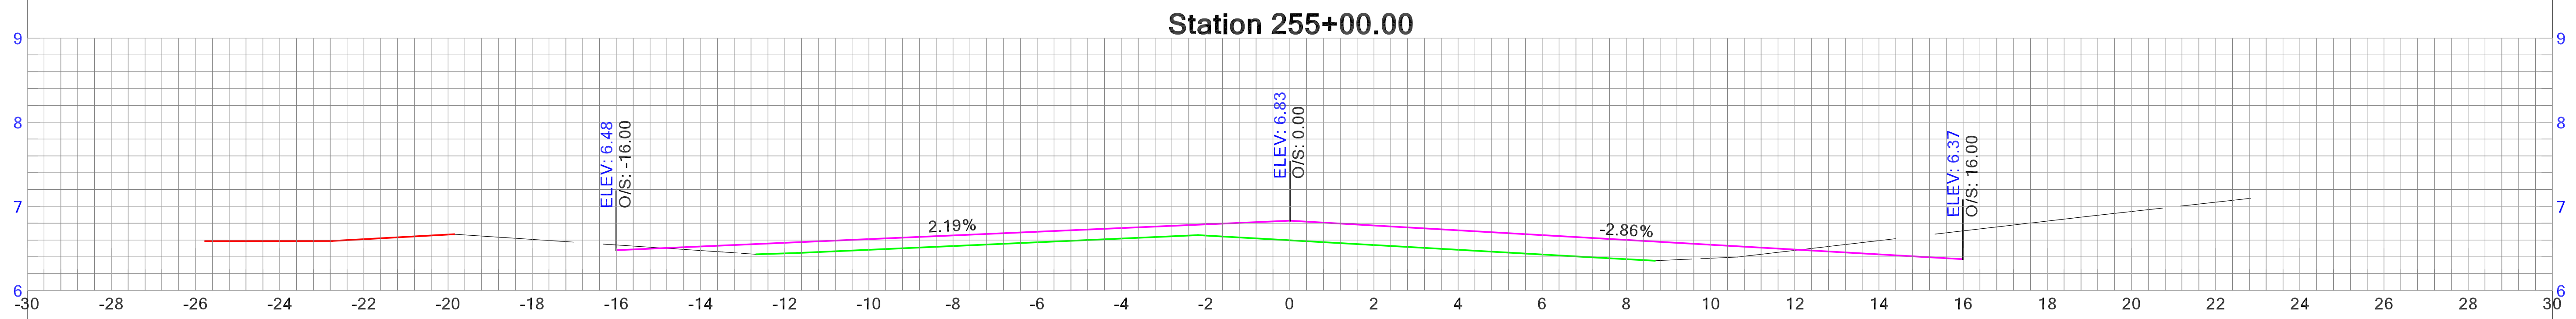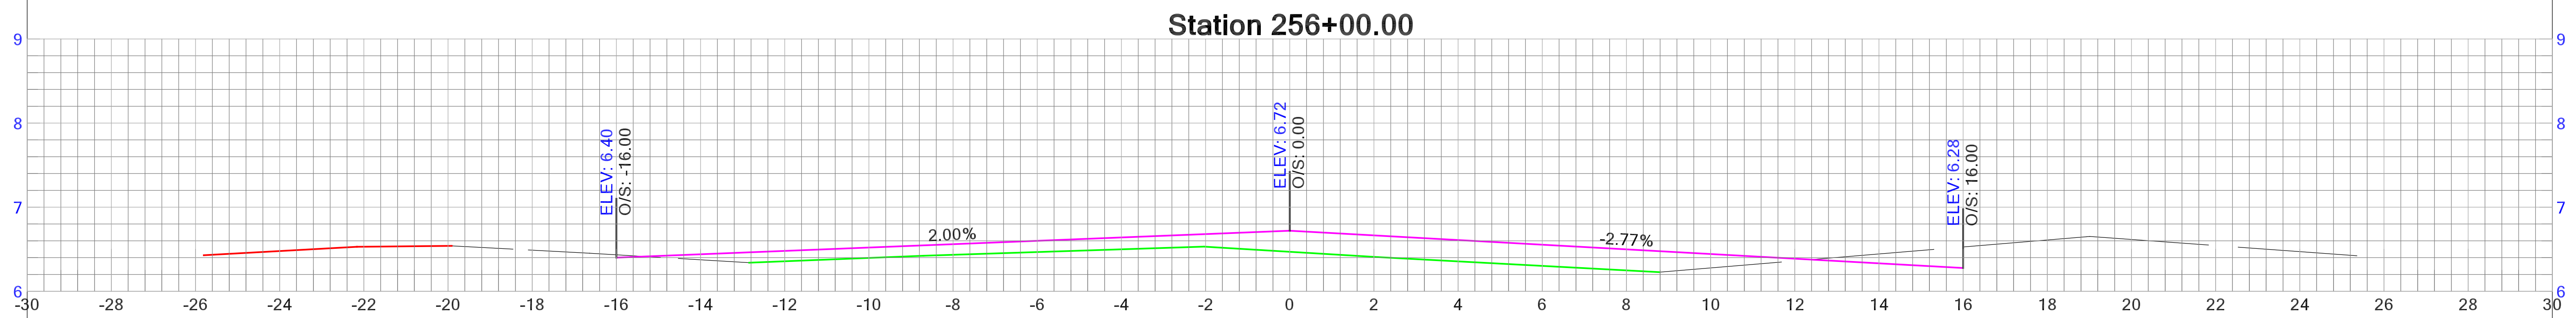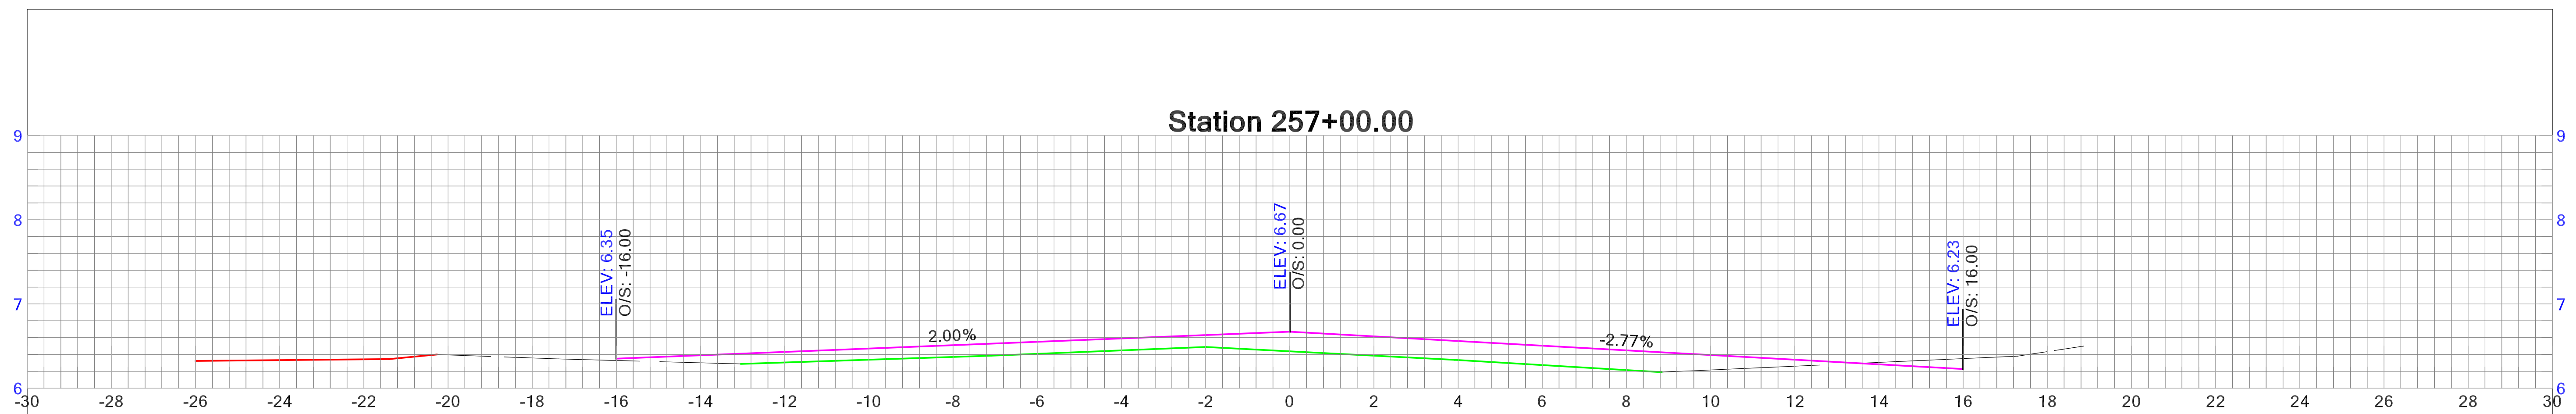

DATE:

REVISIONS

No.





HOLDEN BEACH
RESURFACING SURVEY

DRAWN BY: SEAN MCBRYAN

DATE OF SURVEY:
NOVEMBER 23, 2021 -
FEBRUARY 1, 2022

SHEET

63 OF 85

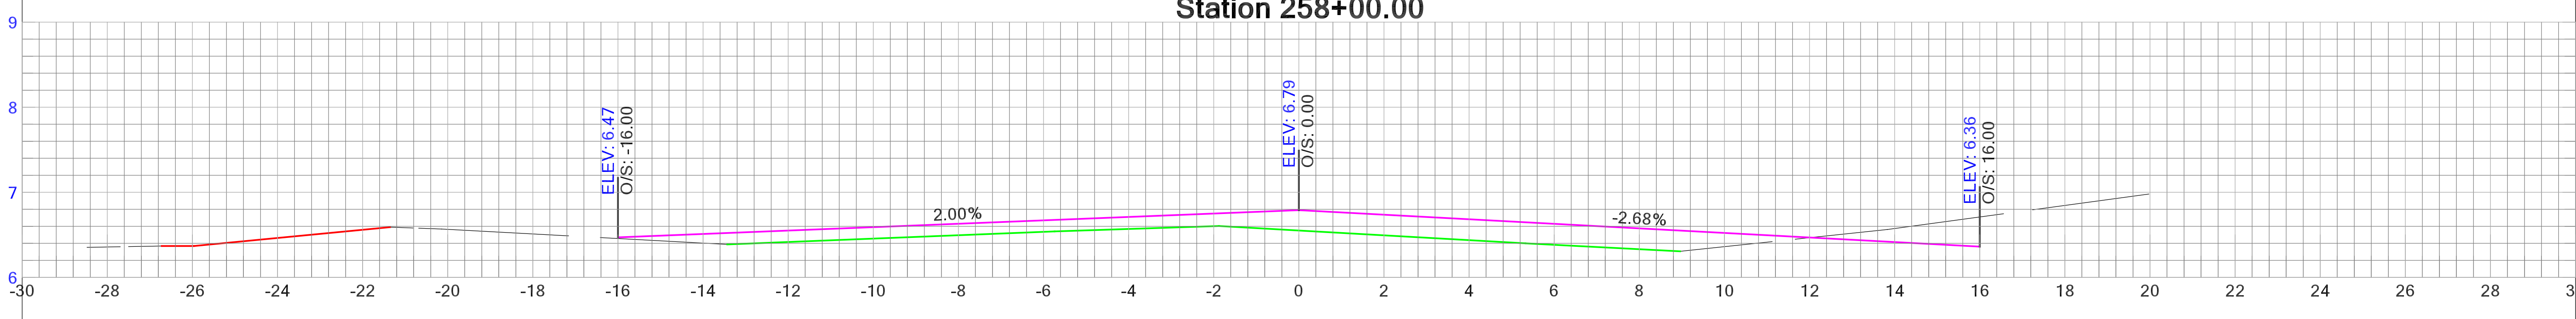
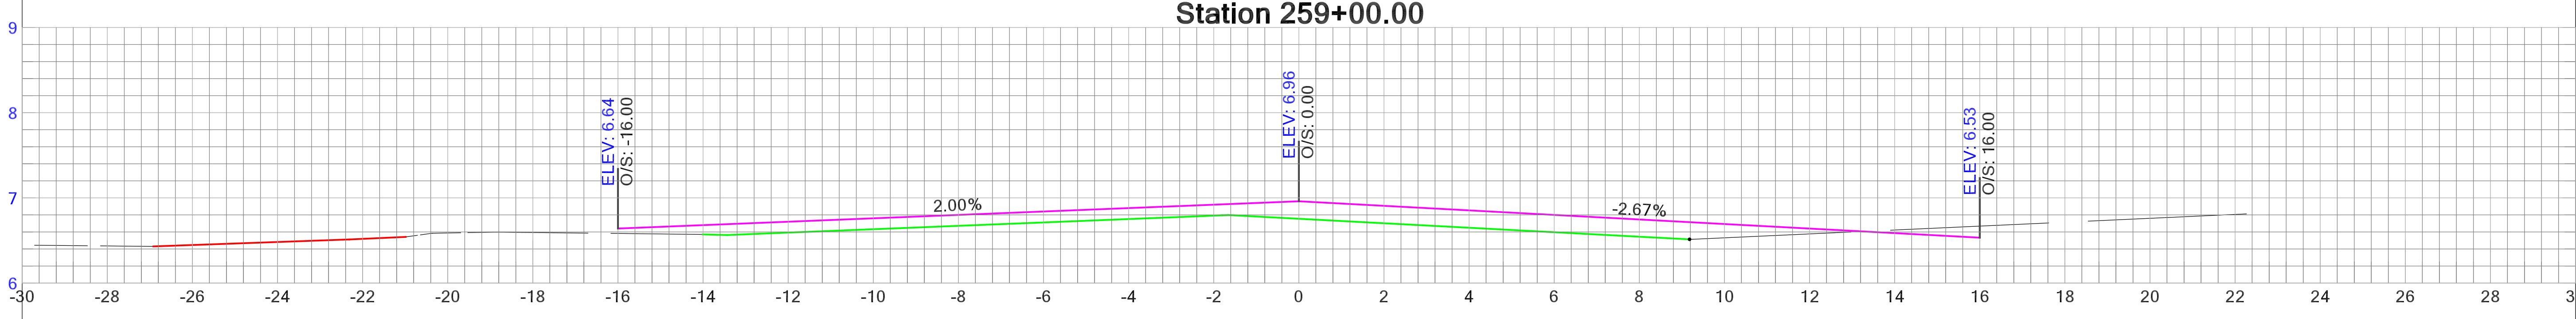
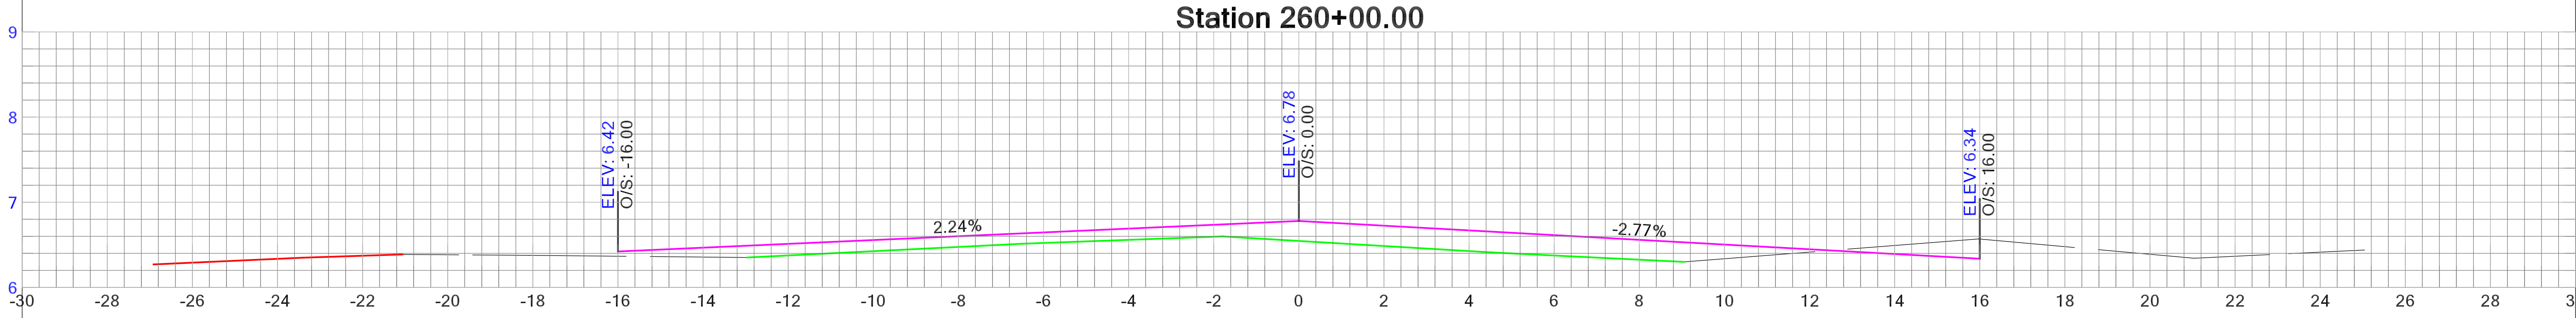
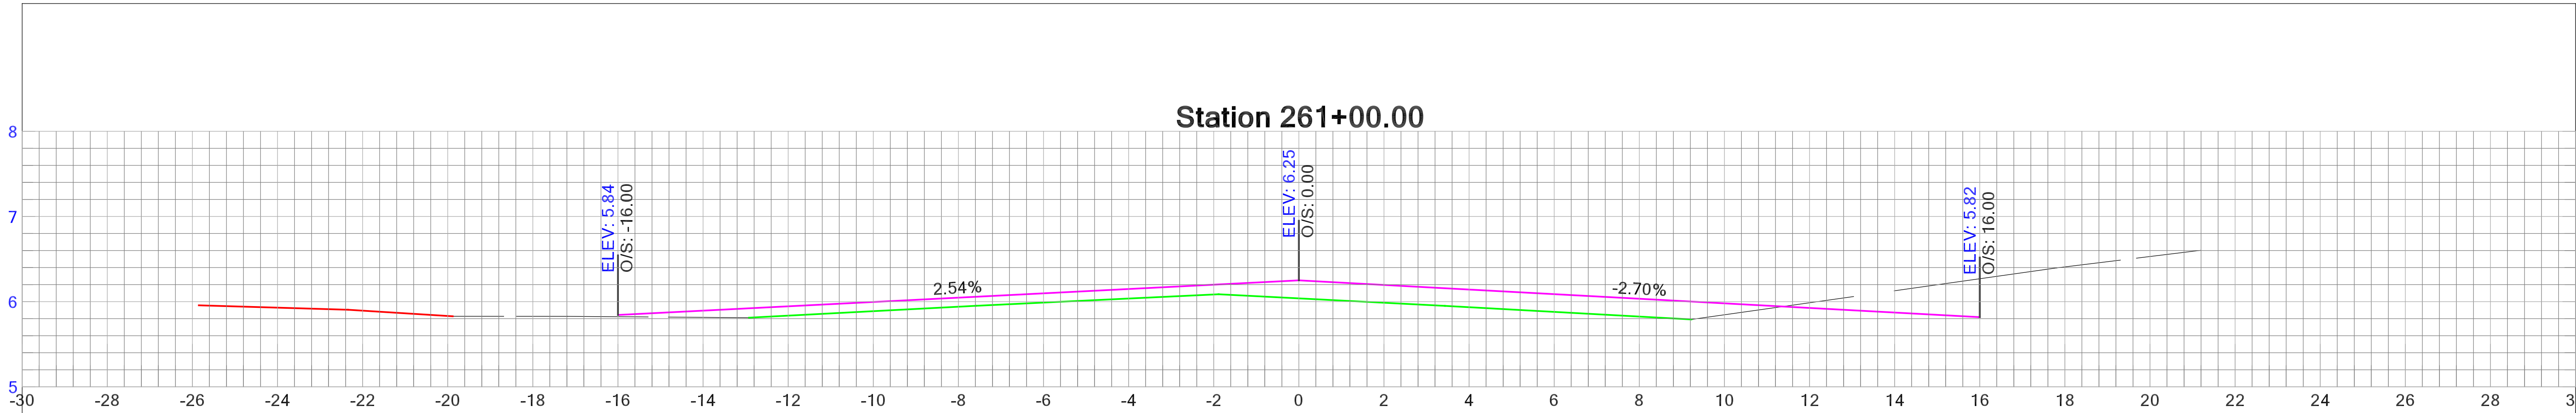


NO.	REVISIONS					DATE:






HOLDEN BEACH
RESURFACING SURVEY

DRAWN BY: SEAN MCBRYAN
DATE OF SURVEY:
NOVEMBER 23, 2021 -
FEBRUARY 1, 2022





--	--	--	--	--	--	--

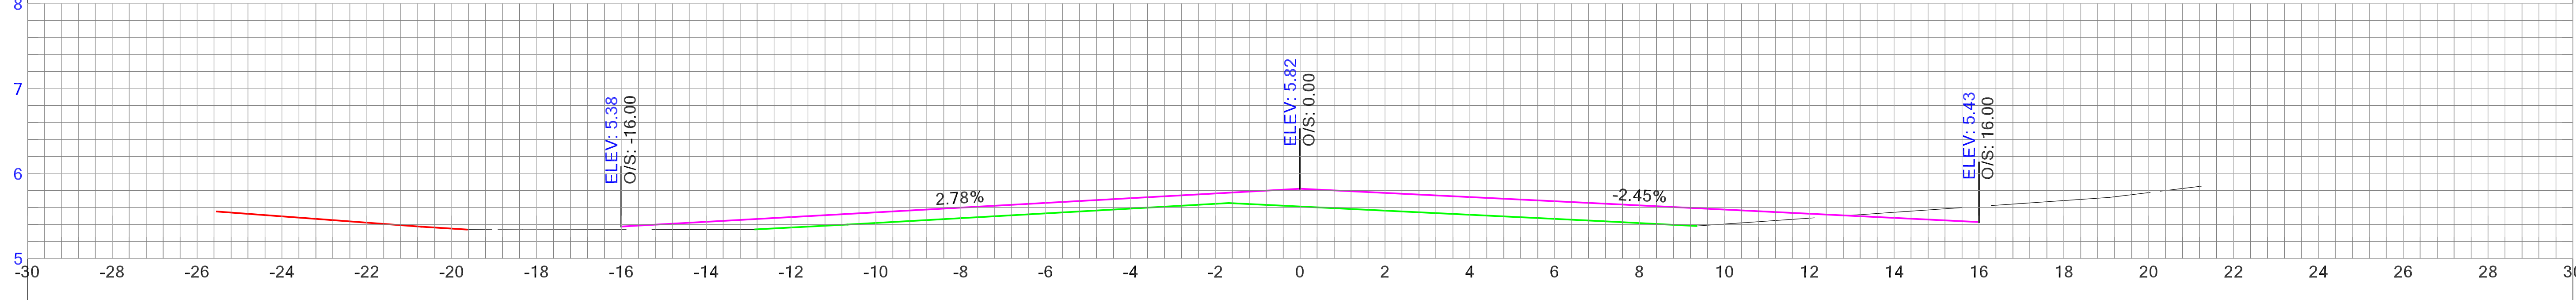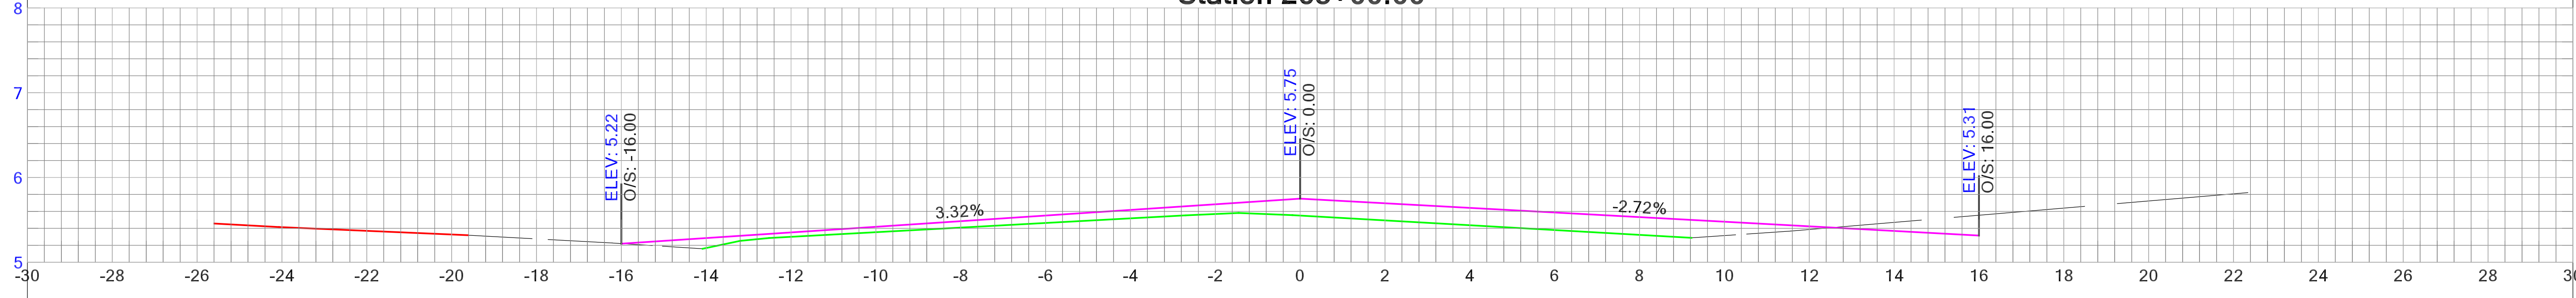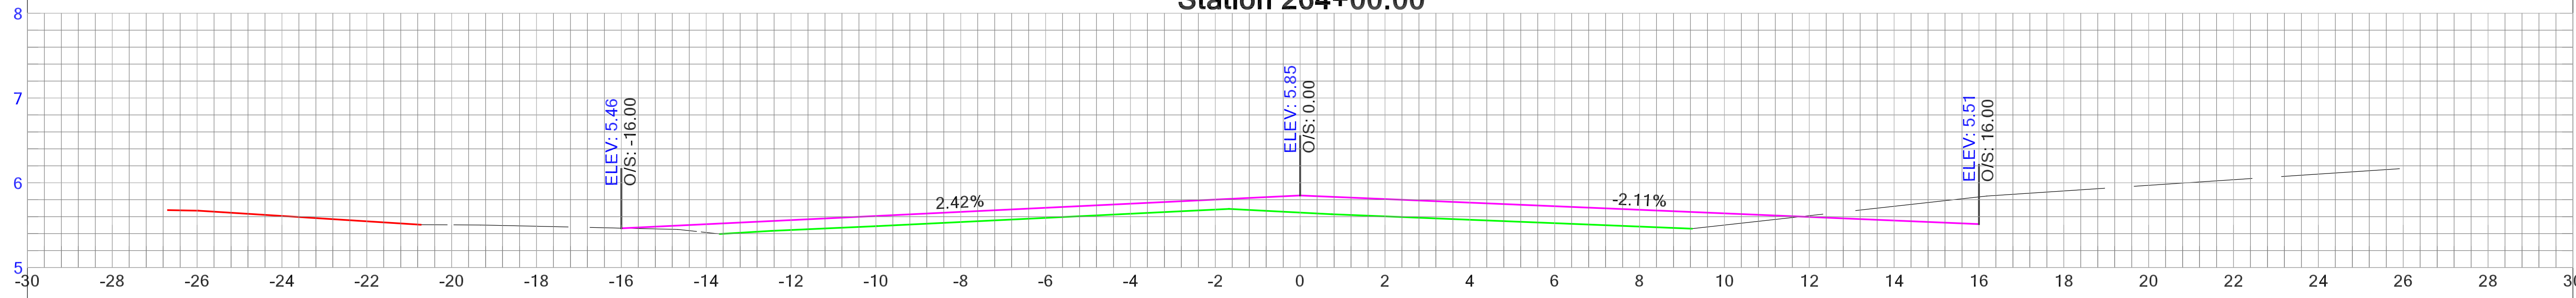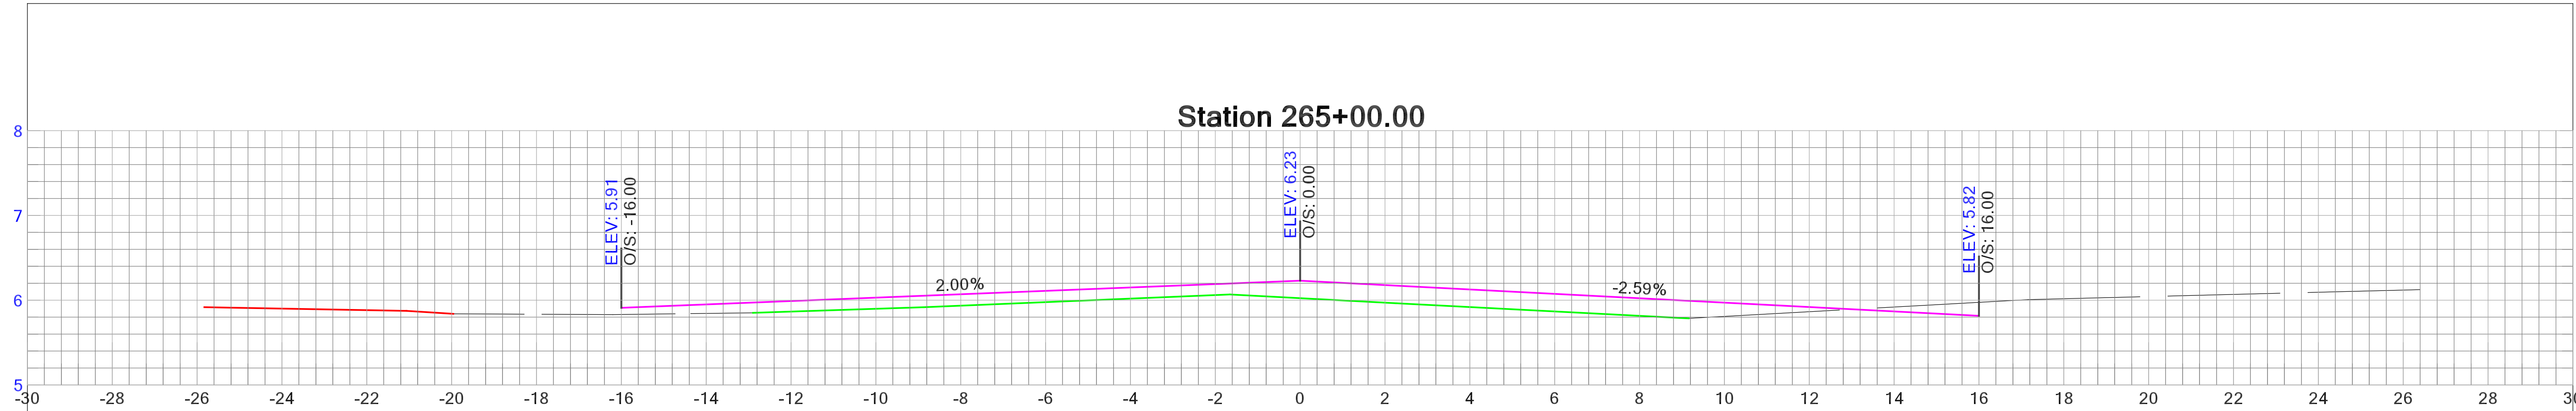

DATE:									
REVISIONS									
NO.									
HOLDEN BEACH RESURFACING SURVEY									
DRAWN BY: SEAN MCBRYAN									
DATE OF SURVEY: NOVEMBER 23, 2021 - FEBRUARY 1, 2022									
SHEET									
65 OF 85									

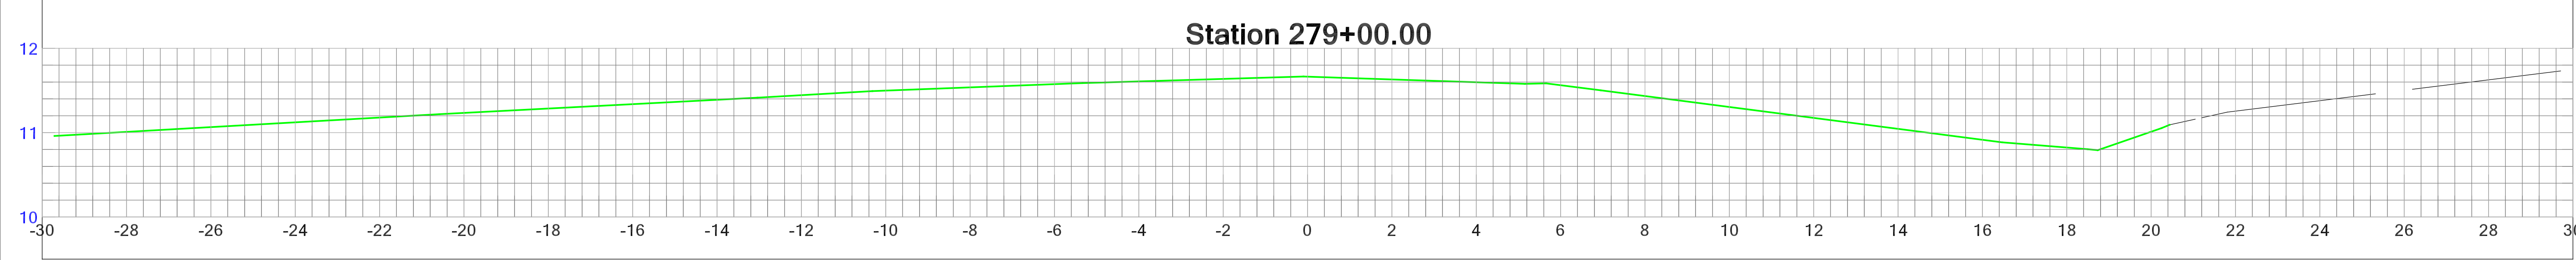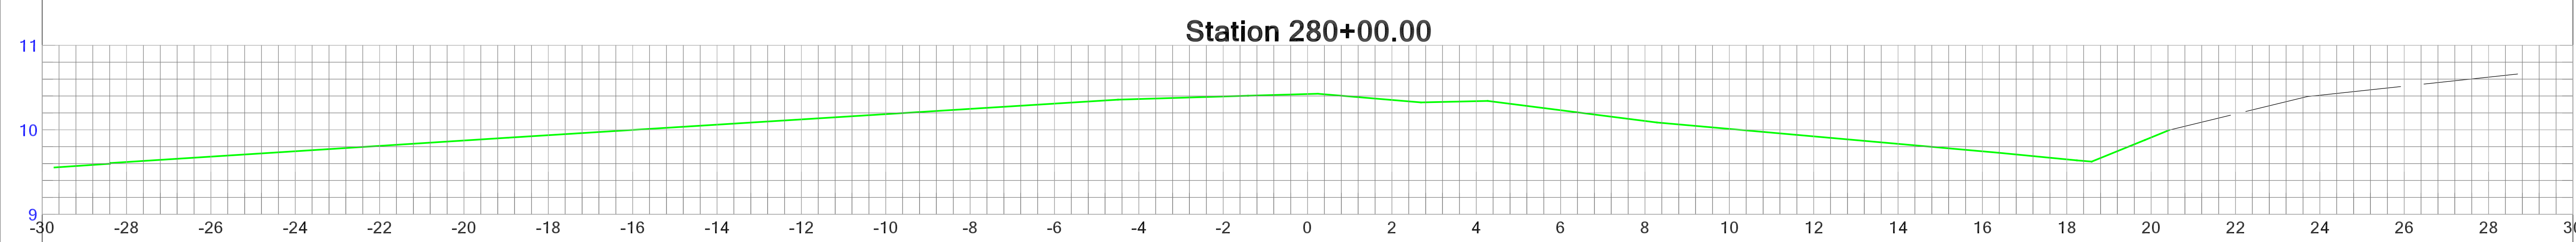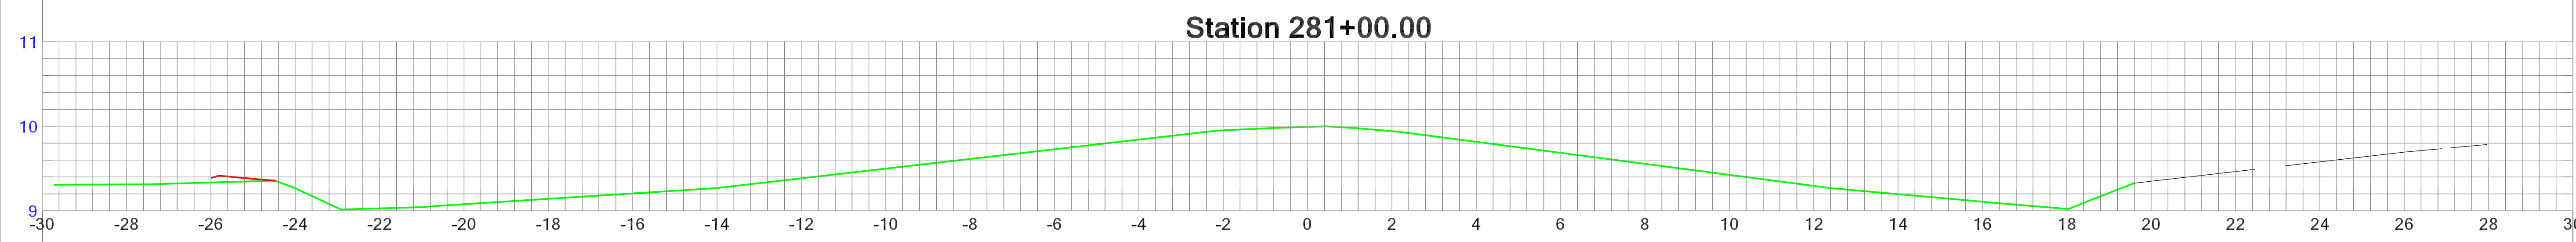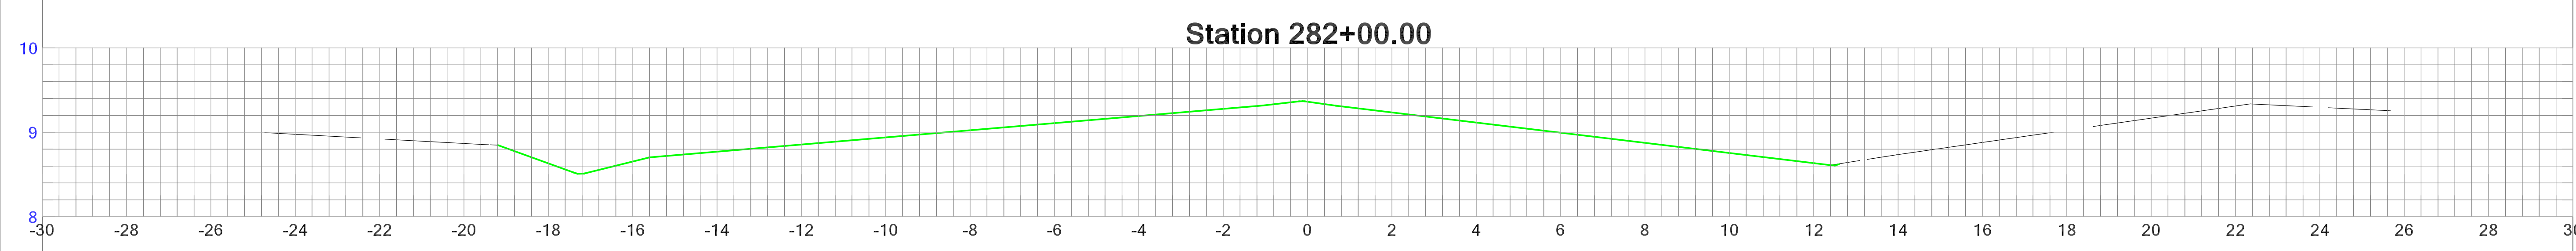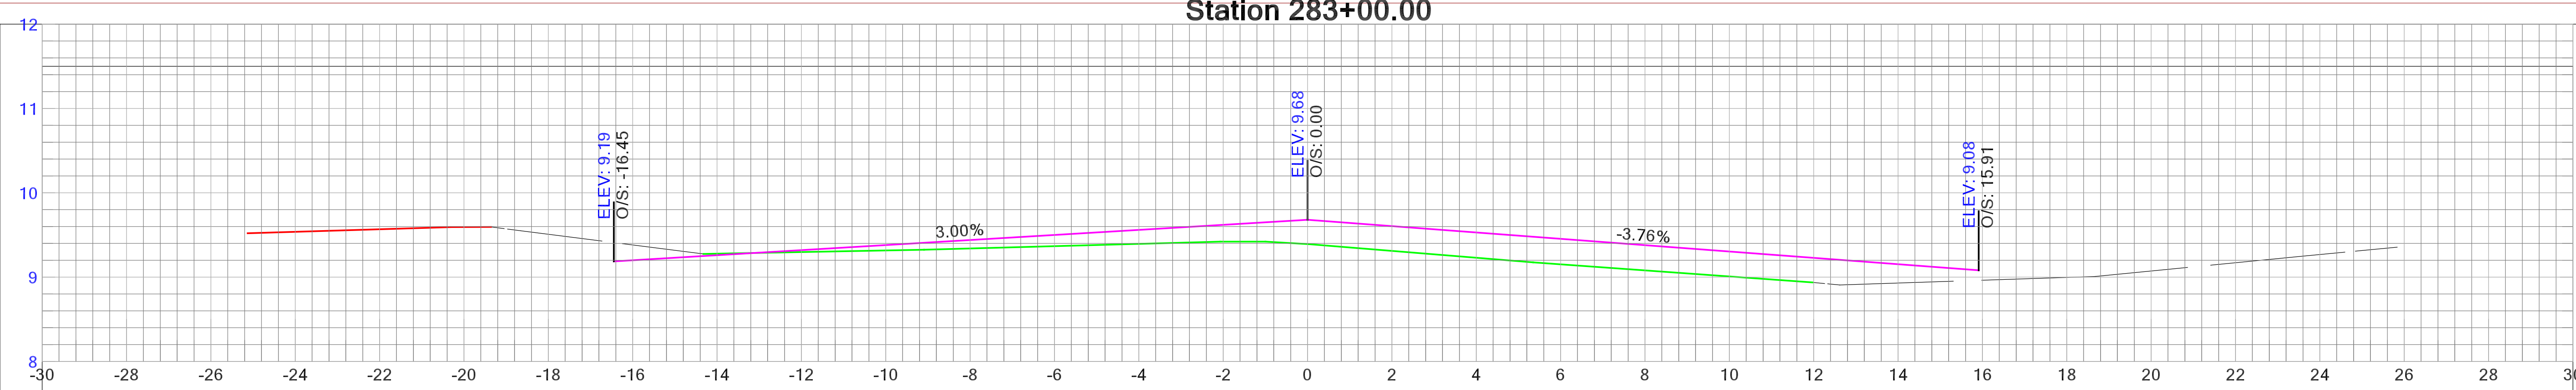

HOLDEN BEACH RESURFACING SURVEY										DRAWN BY: SEAN MCBRYAN									
DATE OF SURVEY: NOVEMBER 23, 2021 - FEBRUARY 1, 2022																			

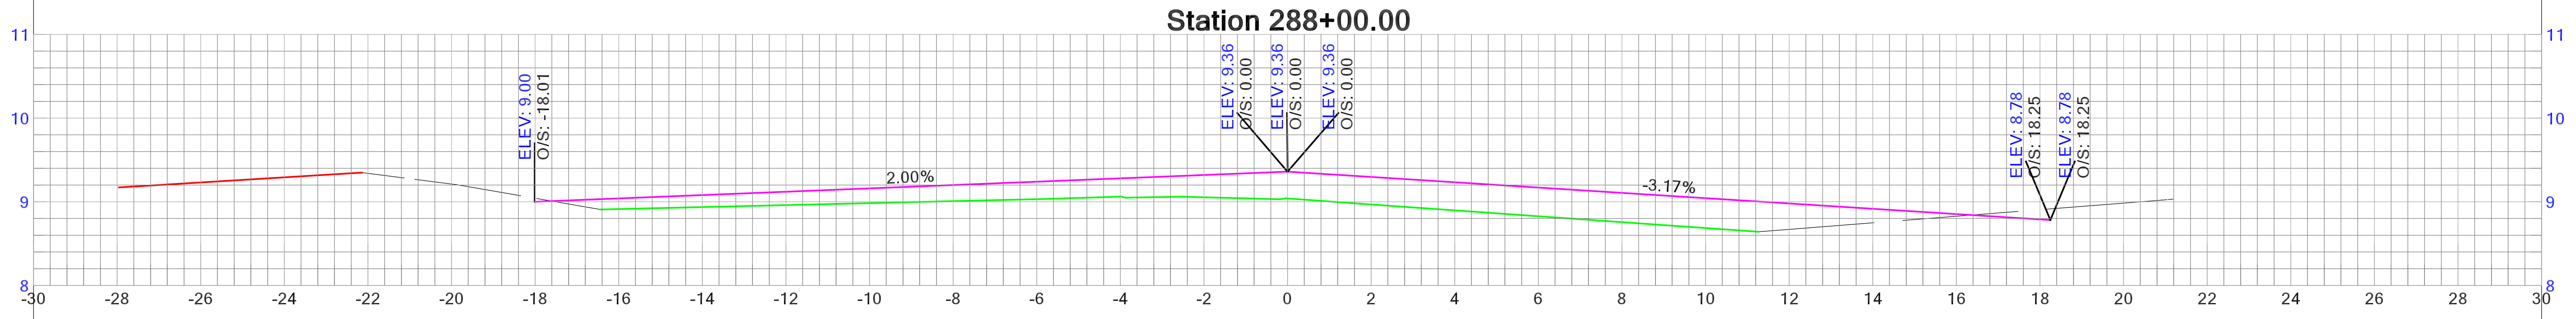
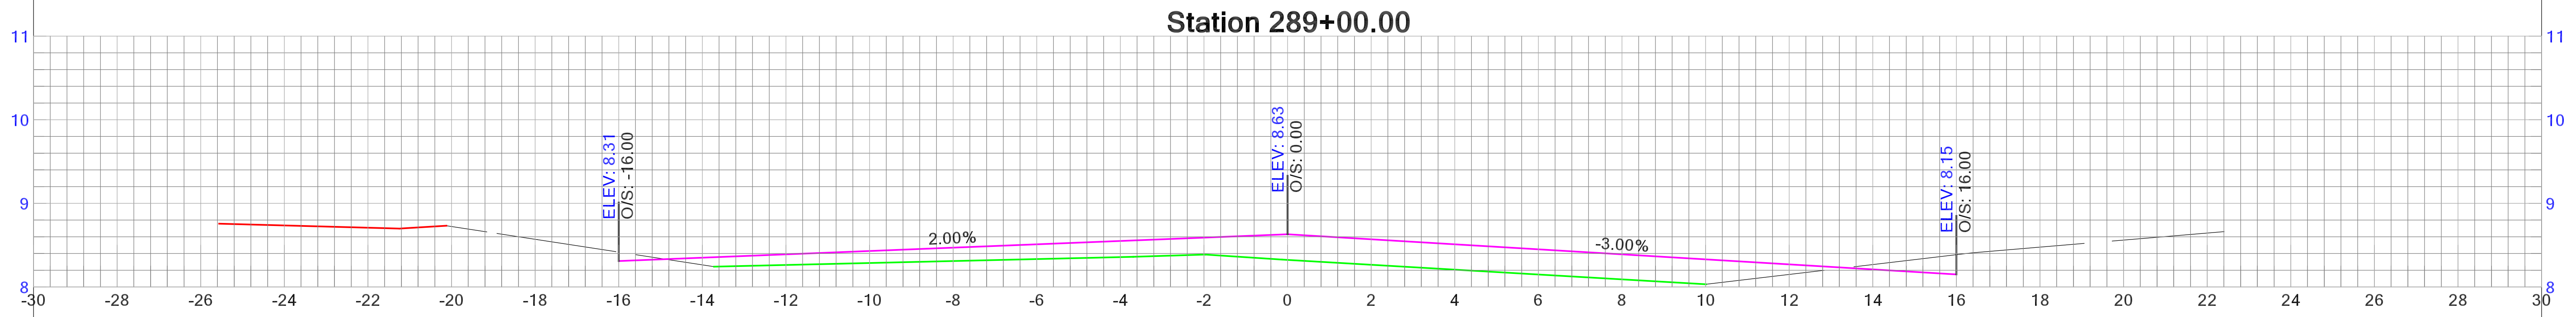
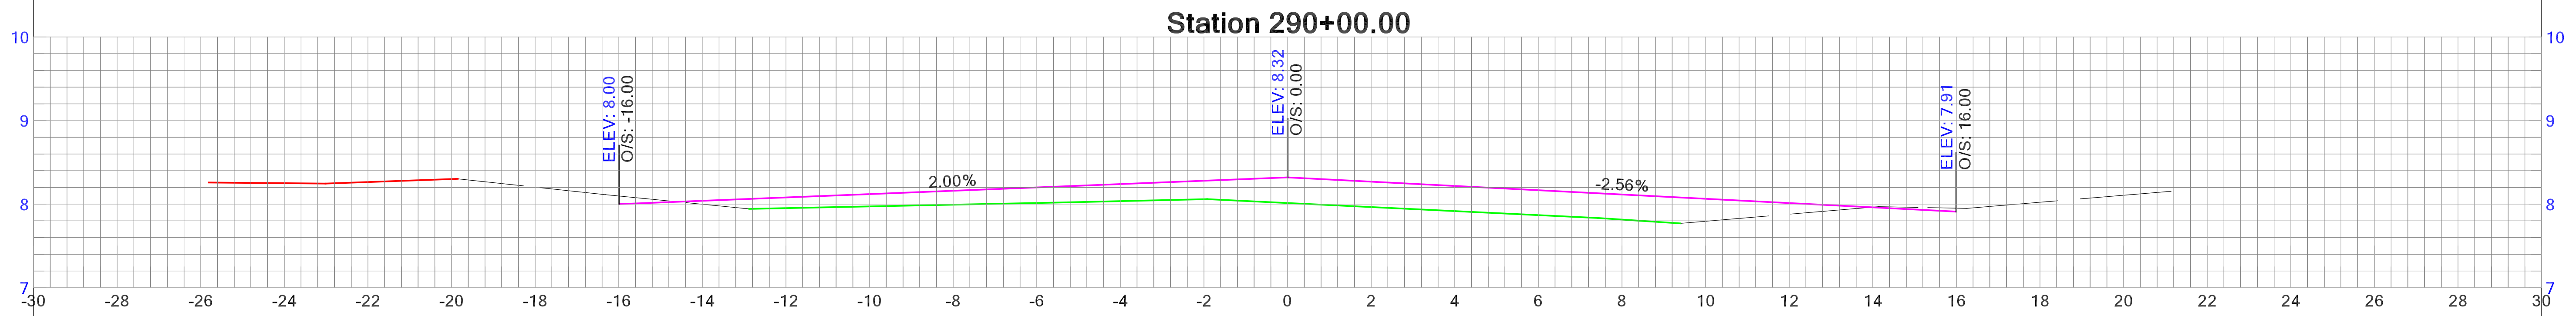
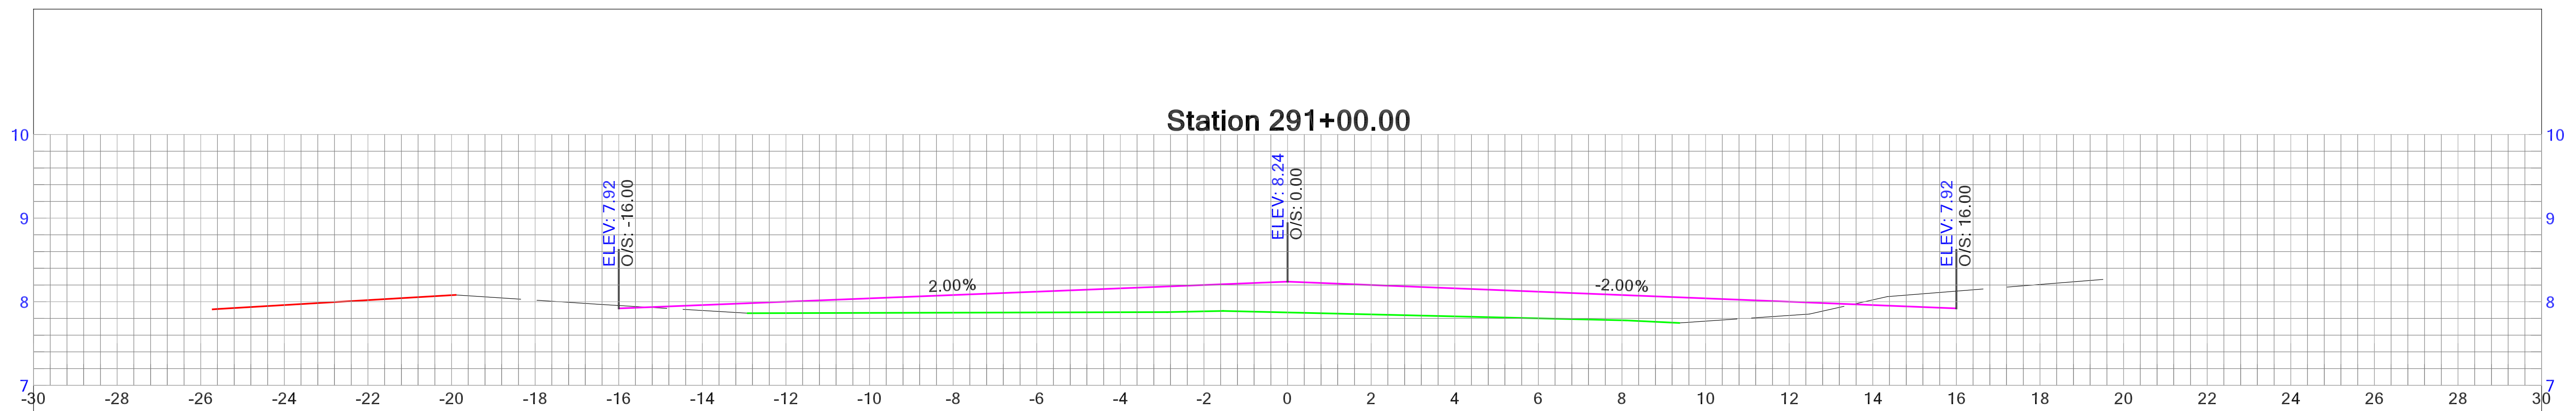
[illegible]

HOLDEN BEACH RESURFACING SURVEY

DRAWN BY: SEAN MCBRYAN

DATE OF SURVEY:
NOVEMBER 23, 2021 -
FEBRUARY 1, 2022

--	--	--	--	--	--	--	--	--

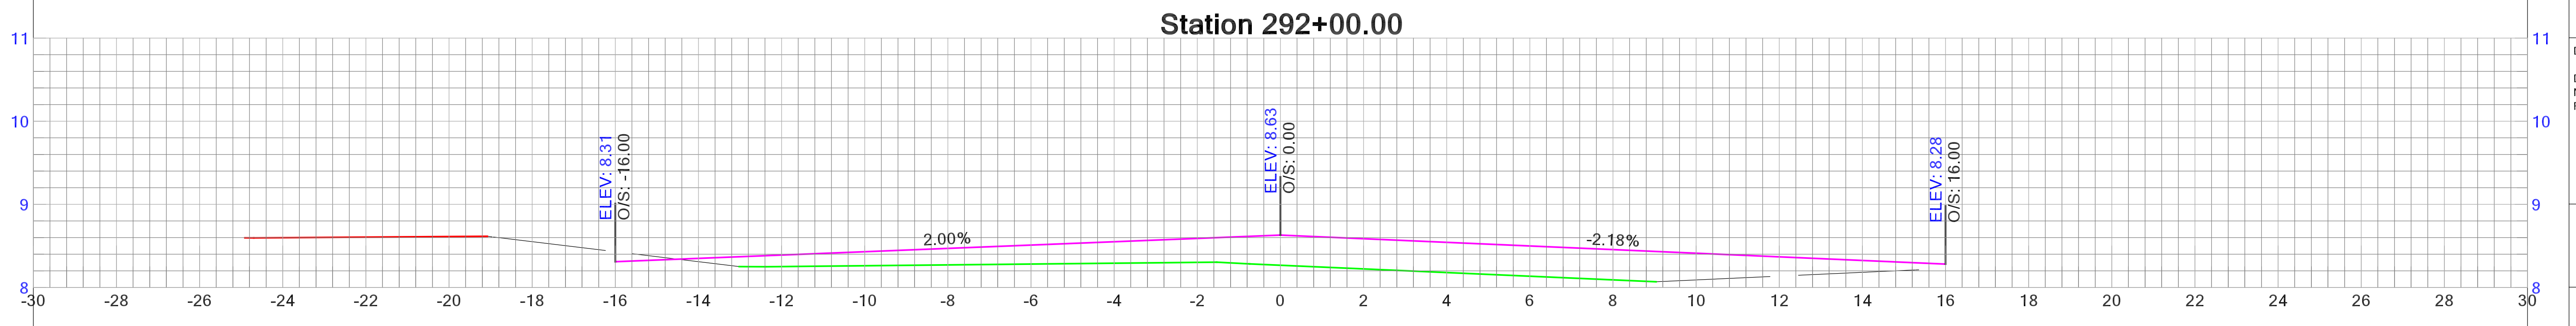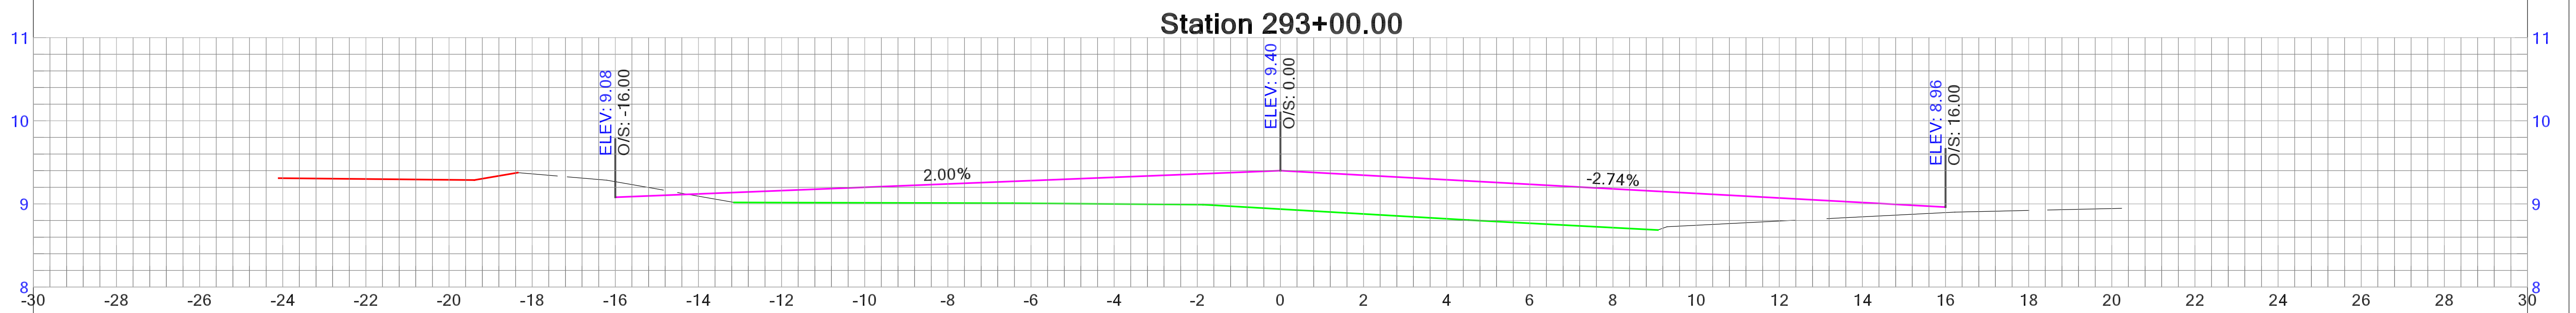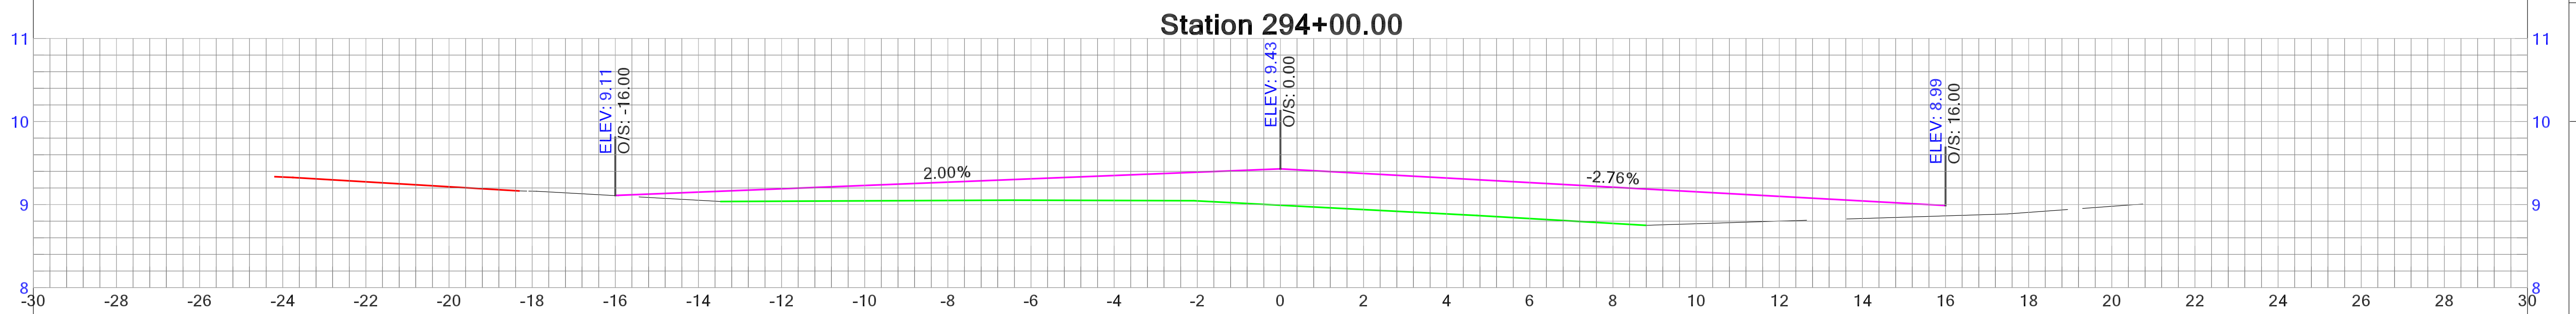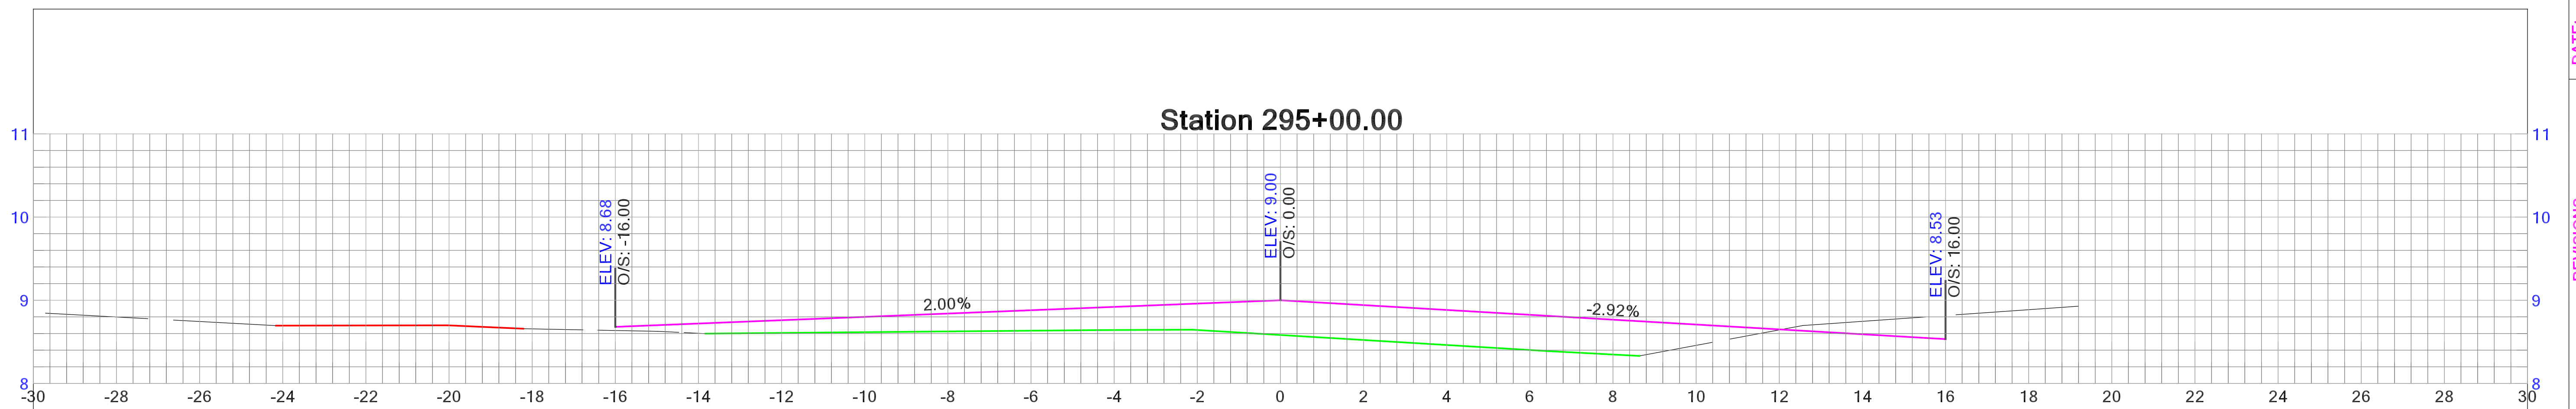

DATE:

REVISIONS

NO.	
-----	--





HOLDEN BEACH
RESURFACING SURVEY

DRAWN BY: SEAN MCBRYAN

DATE OF SURVEY:
NOVEMBER 23, 2021 -
FEBRUARY 1, 2022

SHEET

72 OF 85

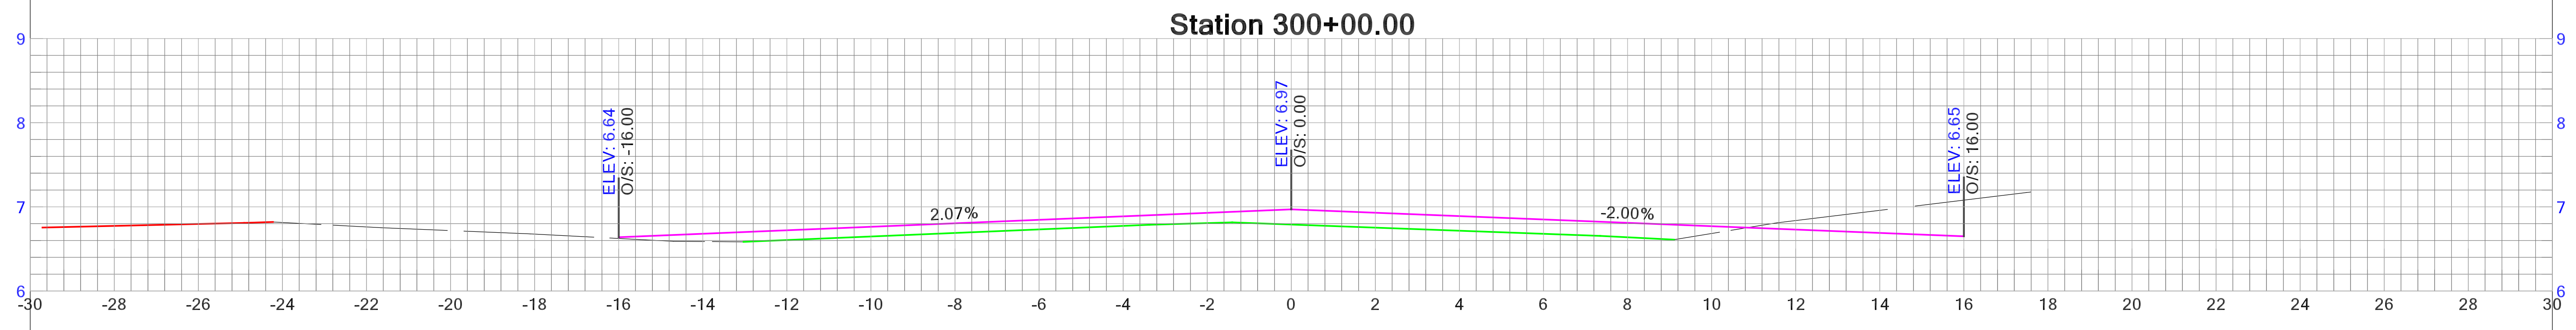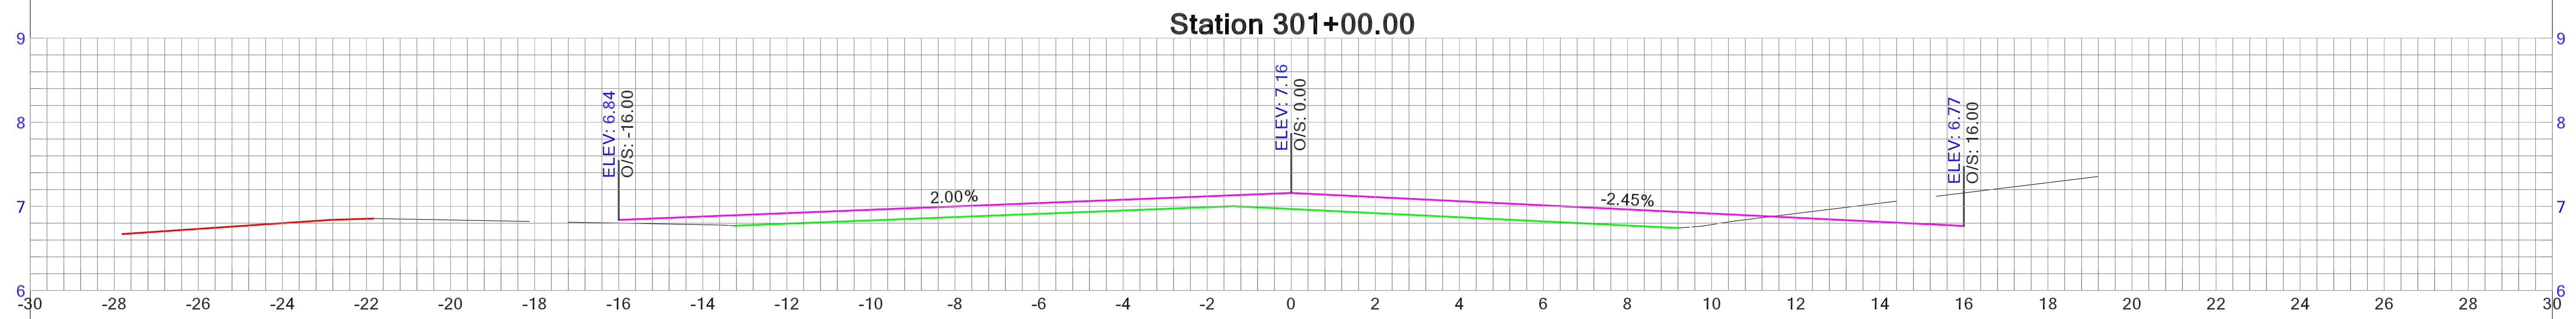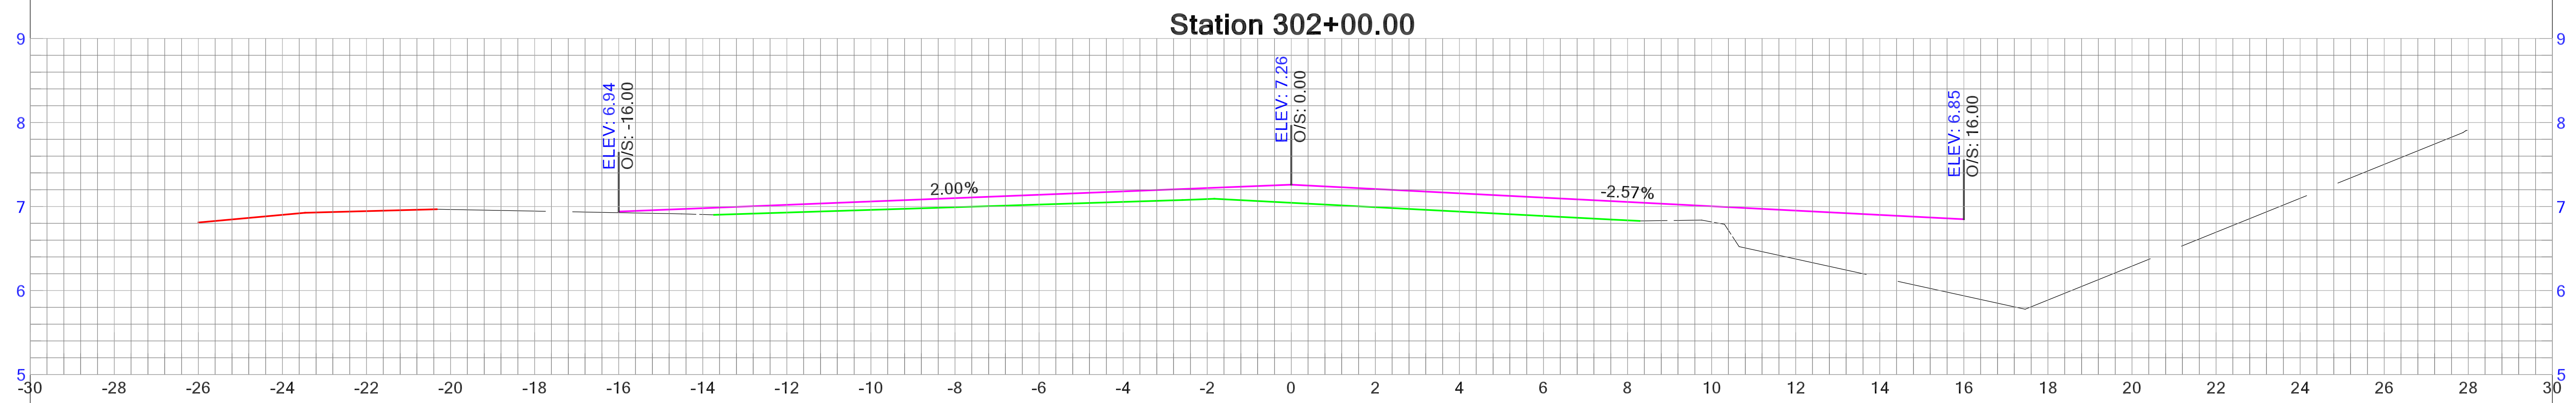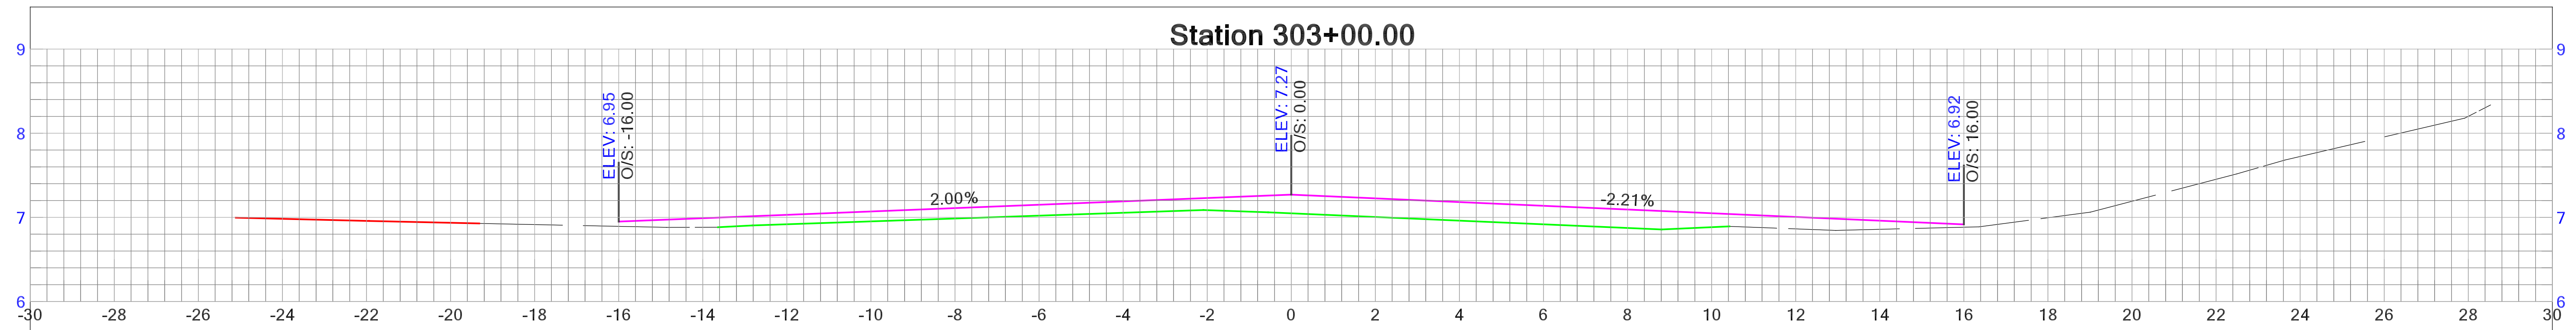

DATE:

REVISIONS

No.


HOLDEN BEACH
RESURFACING SURVEY

DRAWN BY: SEAN MCBRYAN





DATE OF SURVEY:
NOVEMBER 23, 2021 -
FEBRUARY 1, 2022

SHEET

74 OF 85

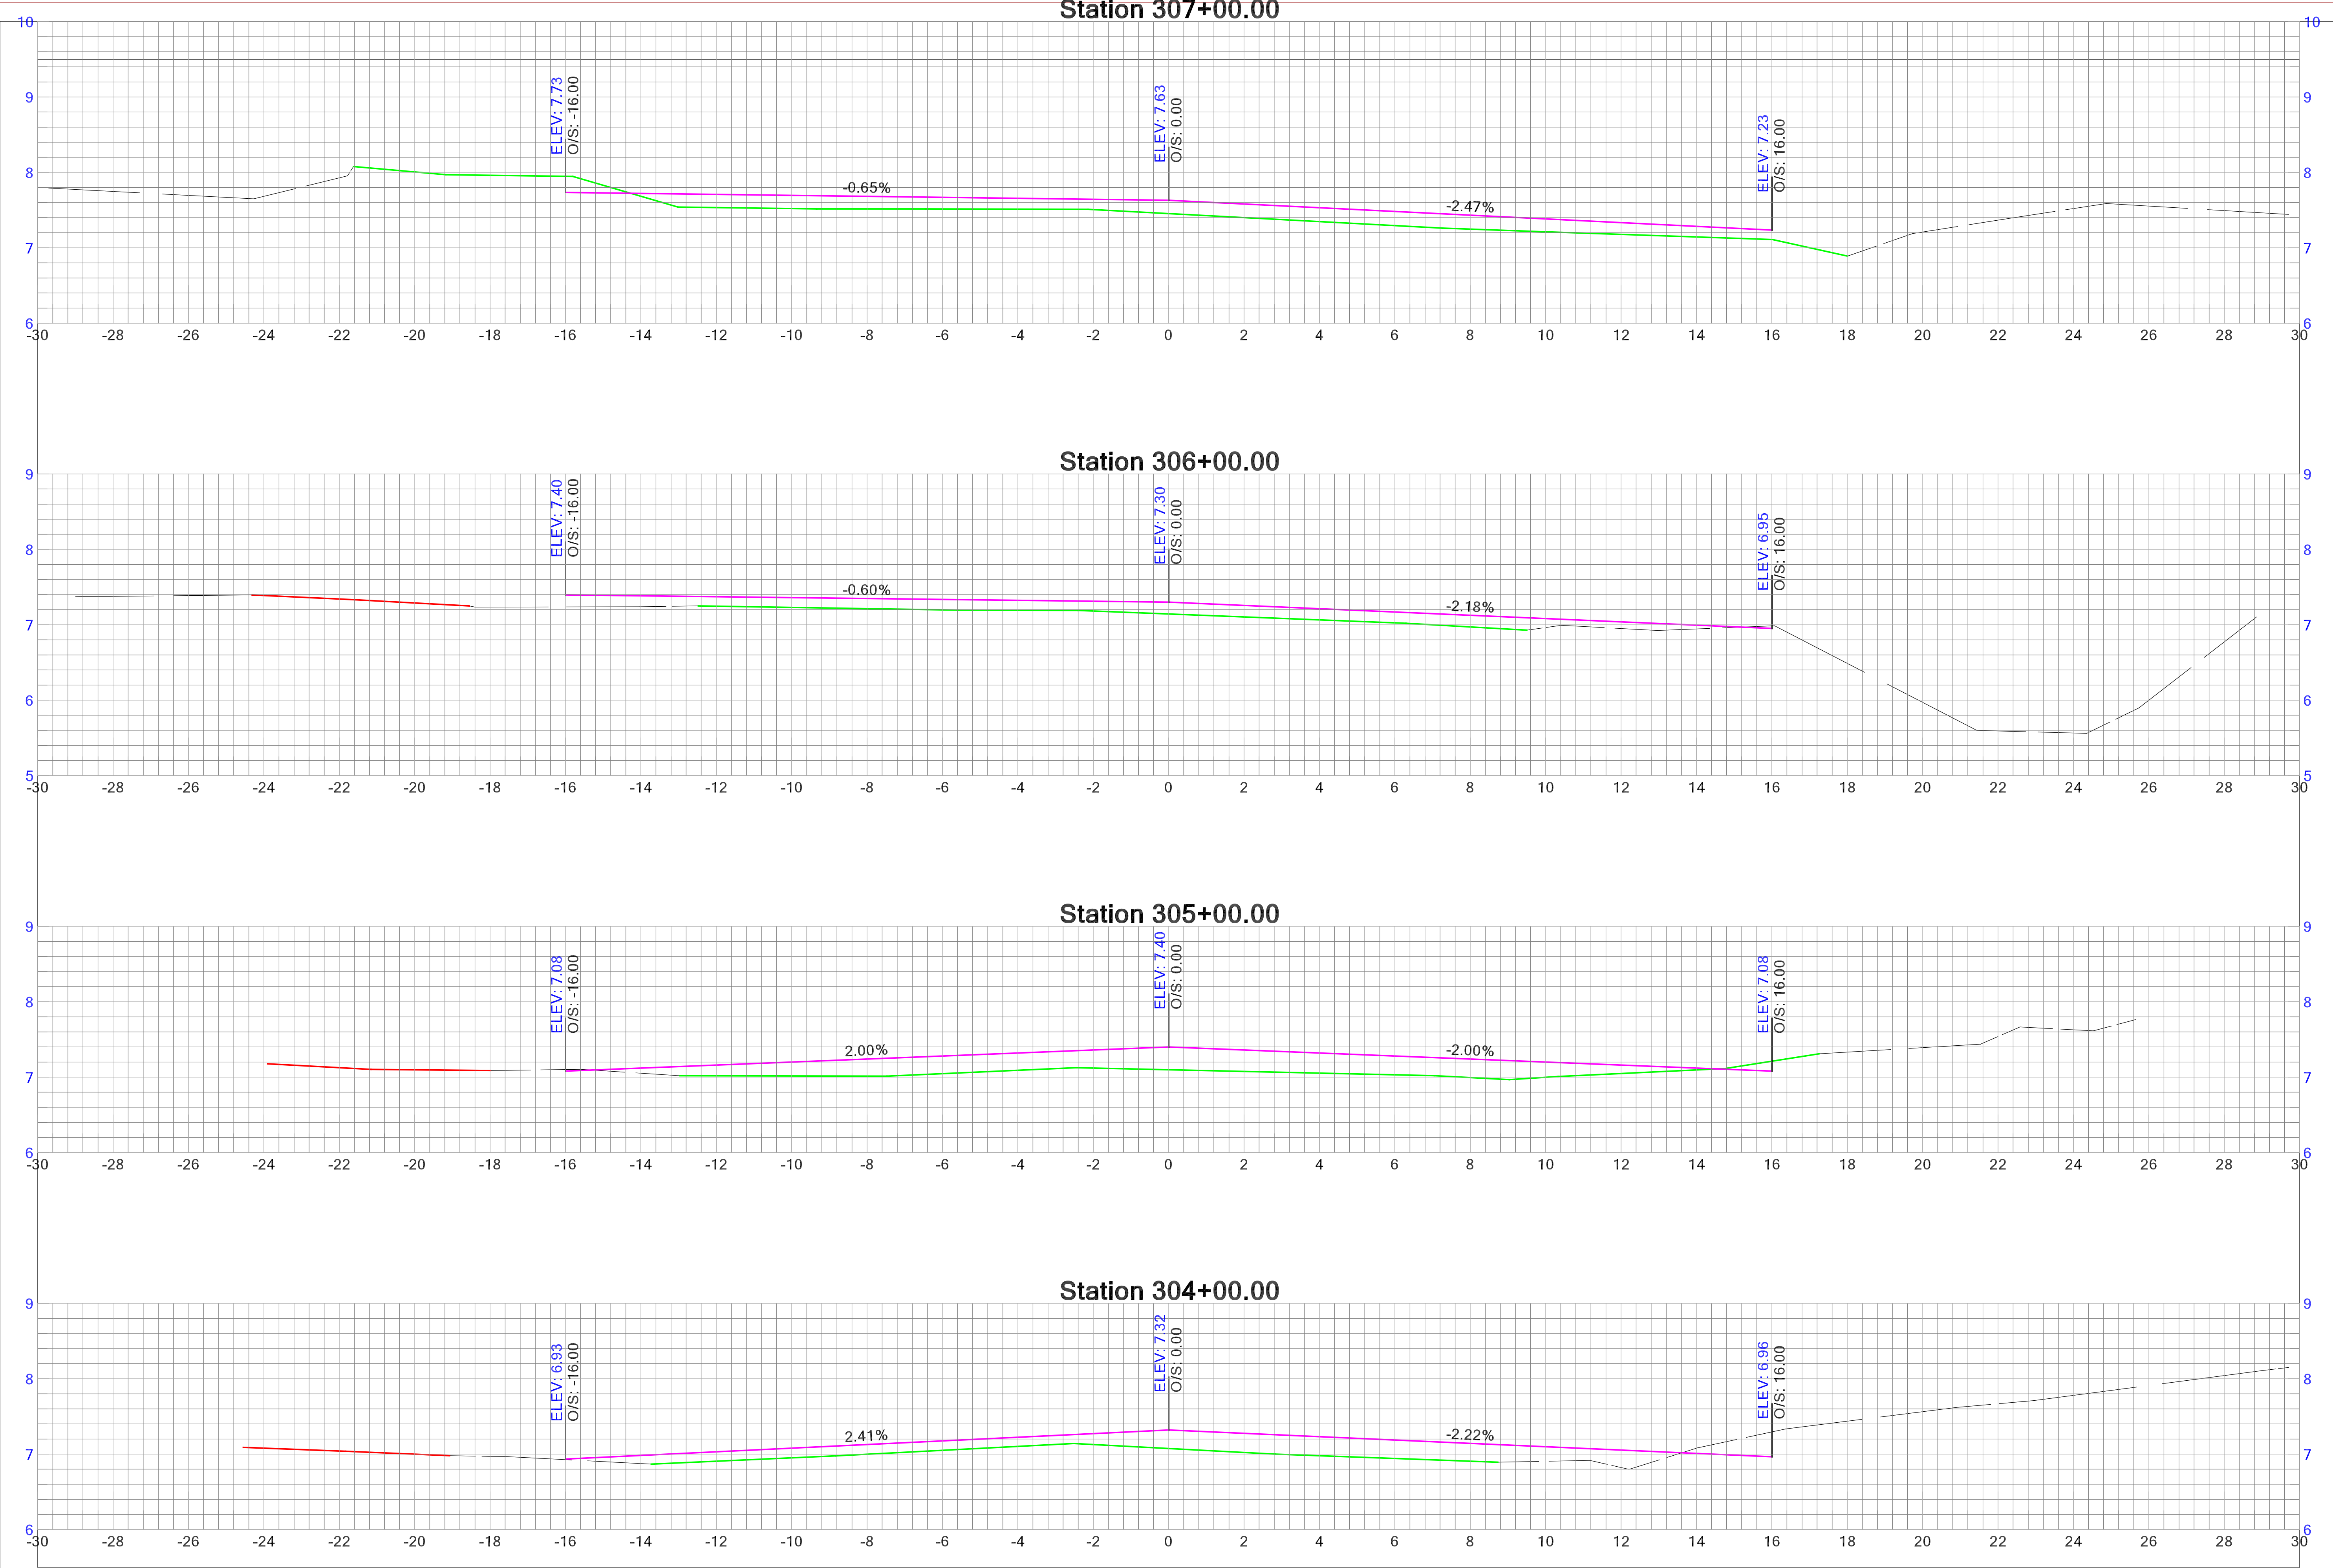

HOLDEN BEACH		REVISIONS	DATE:

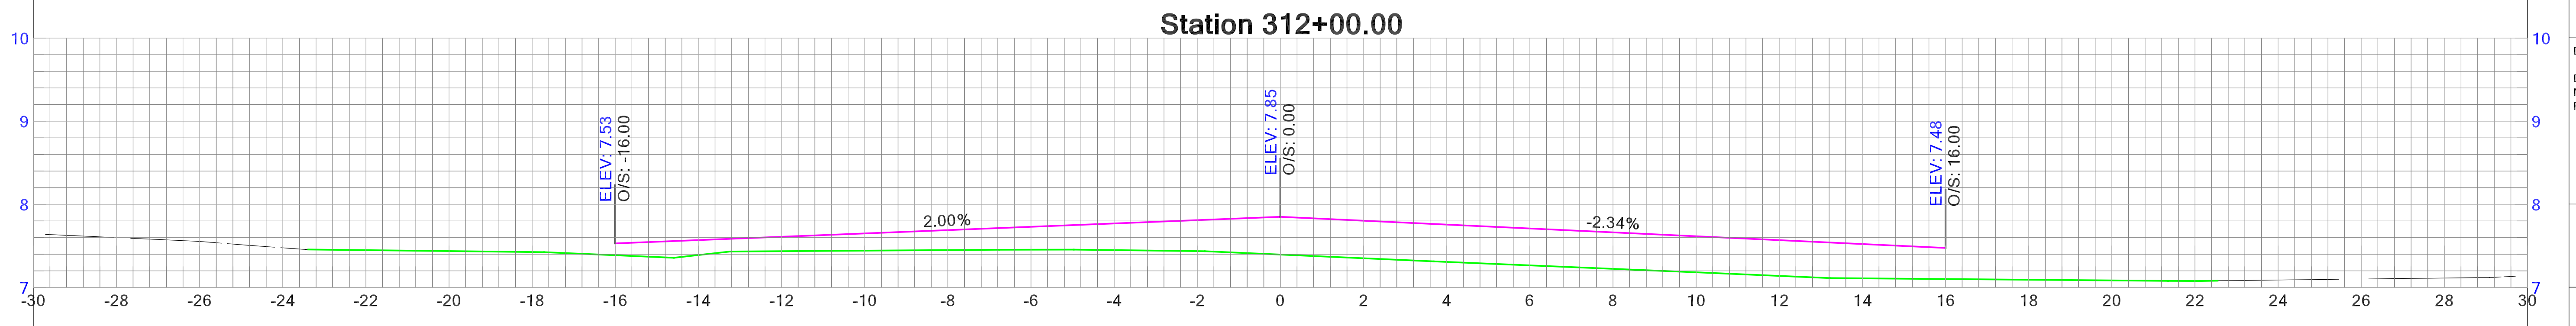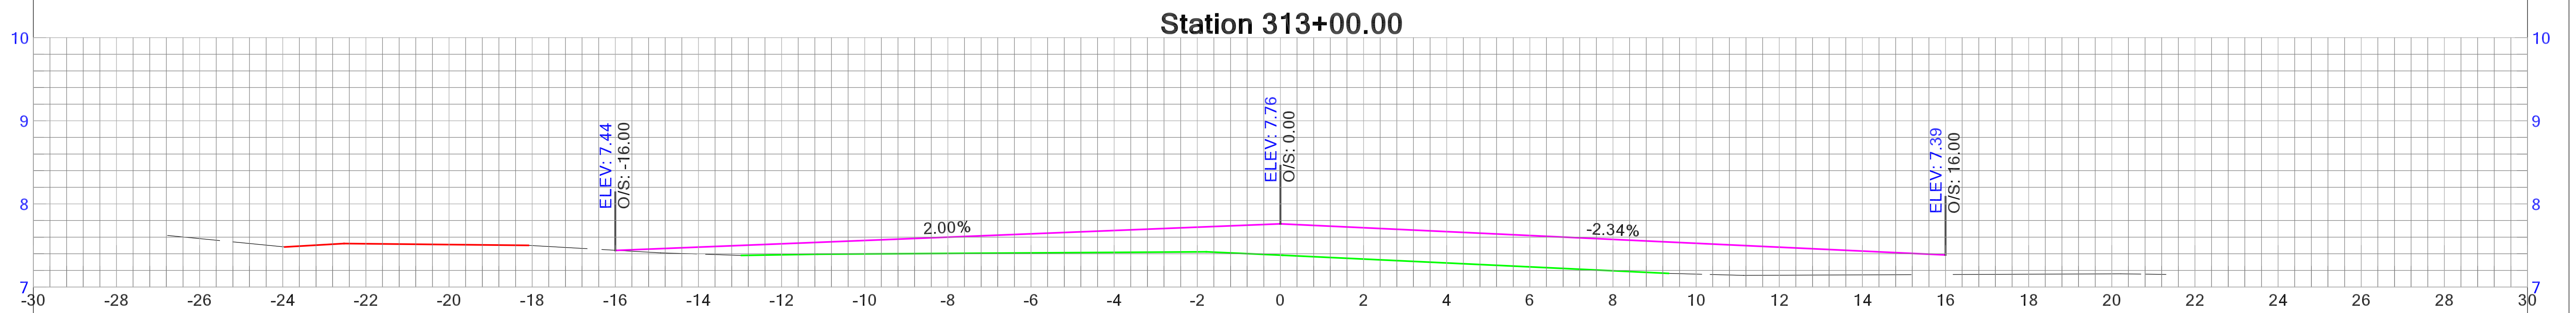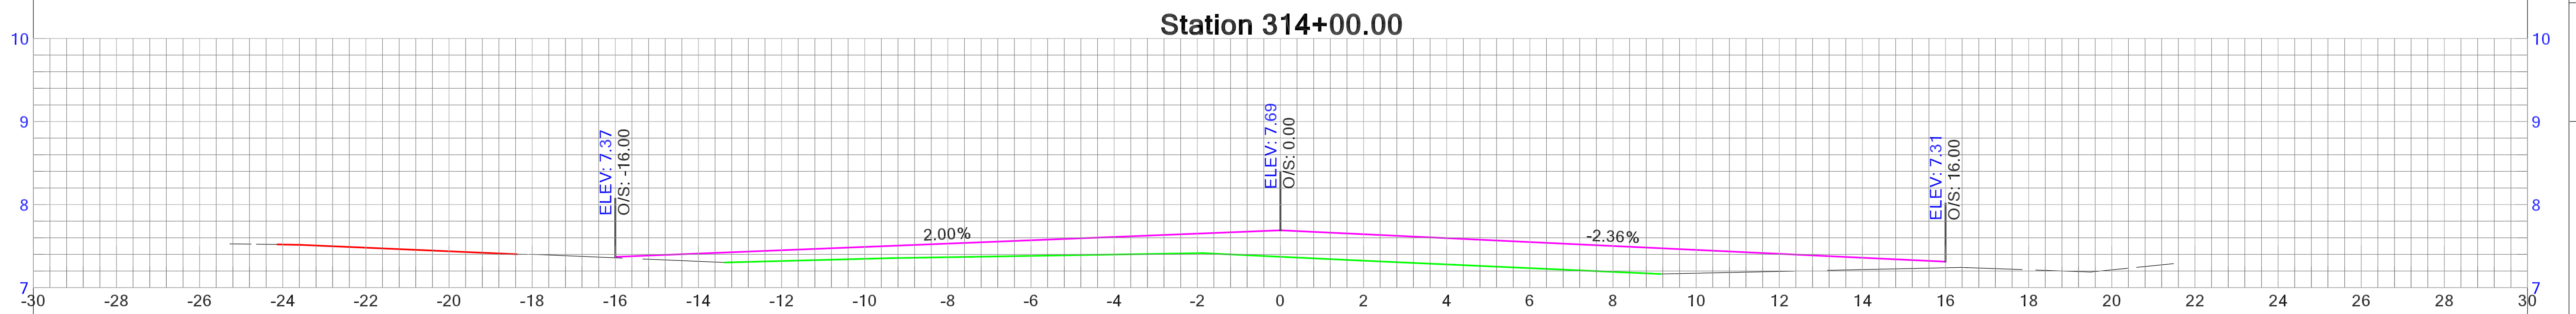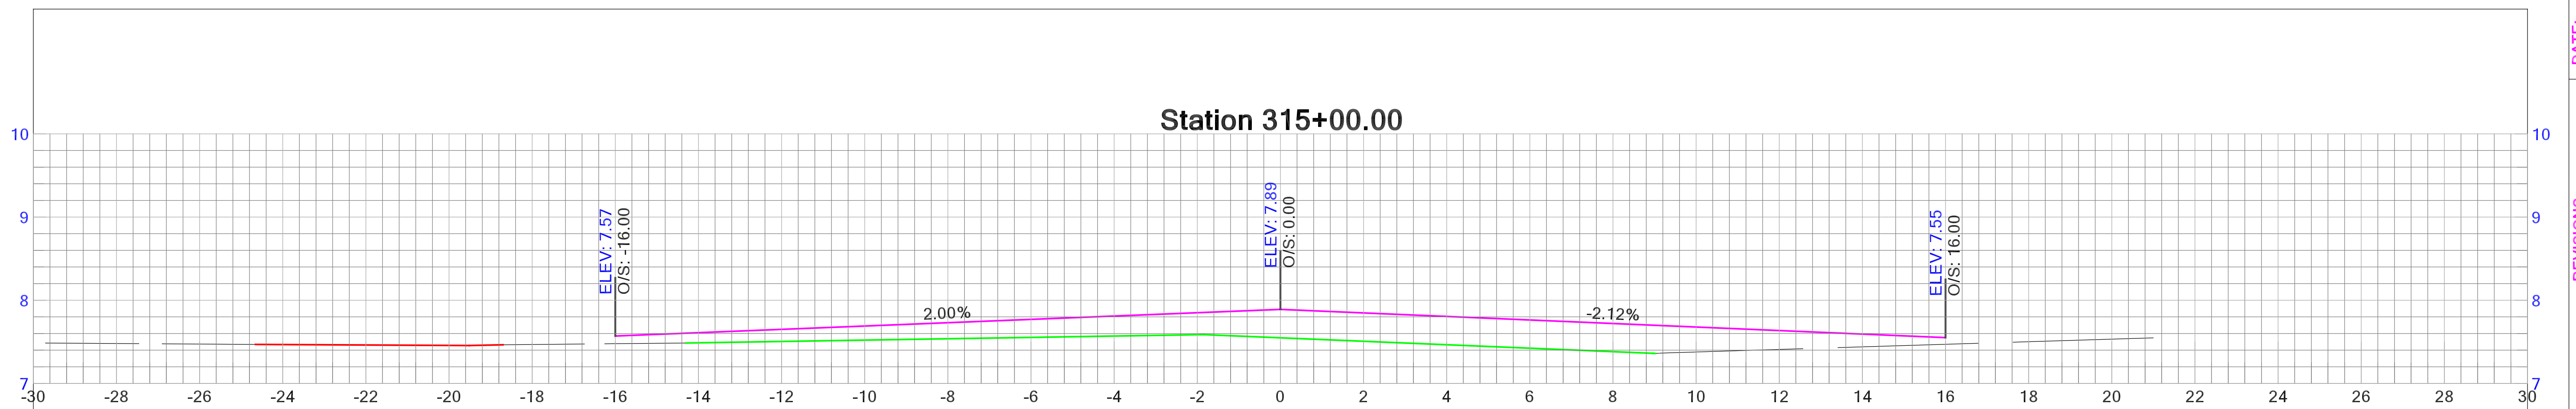

DATE:

REVISIONS

NO.	
-----	--




HOLDEN BEACH
RESURFACING SURVEY

DRAWN BY: SEAN MCBRYAN

DATE OF SURVEY:
NOVEMBER 23, 2021 -
FEBRUARY 1, 2022

SHEET

77 OF 85

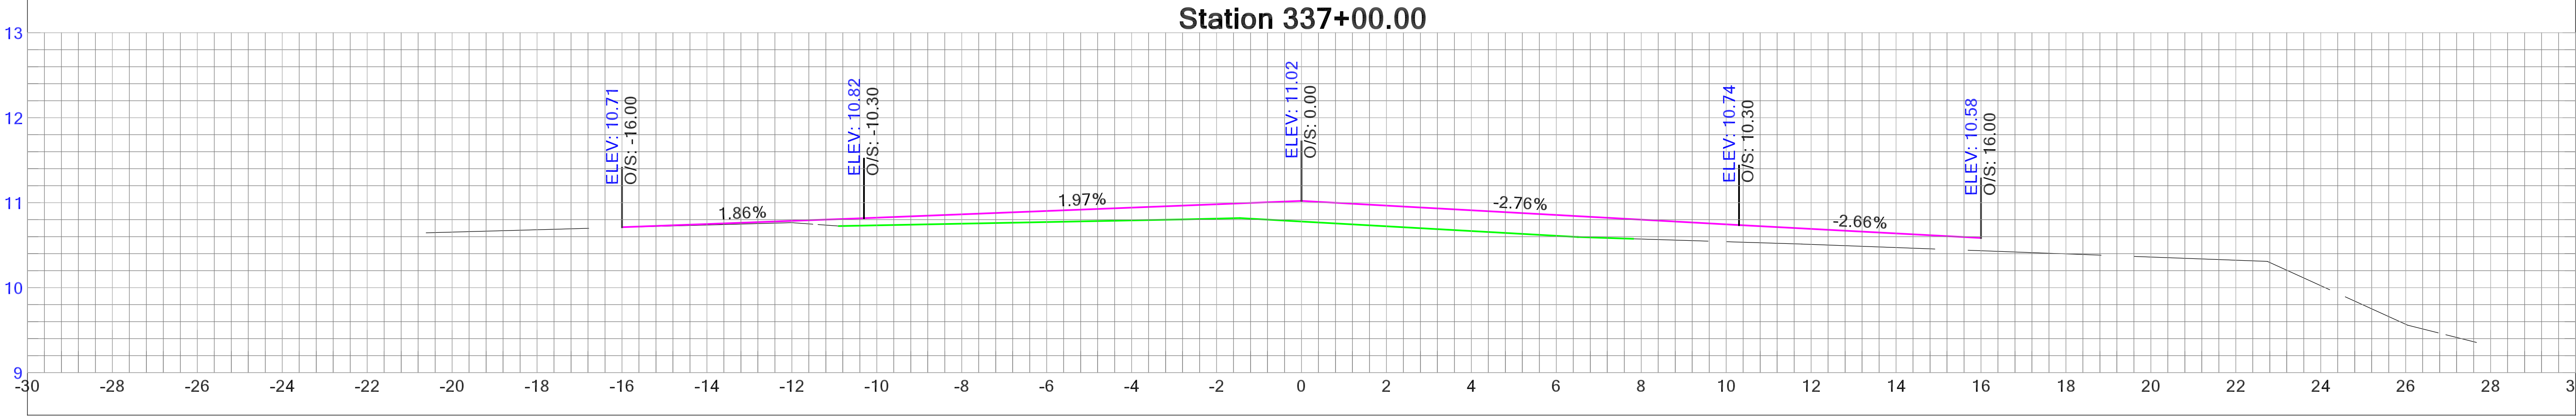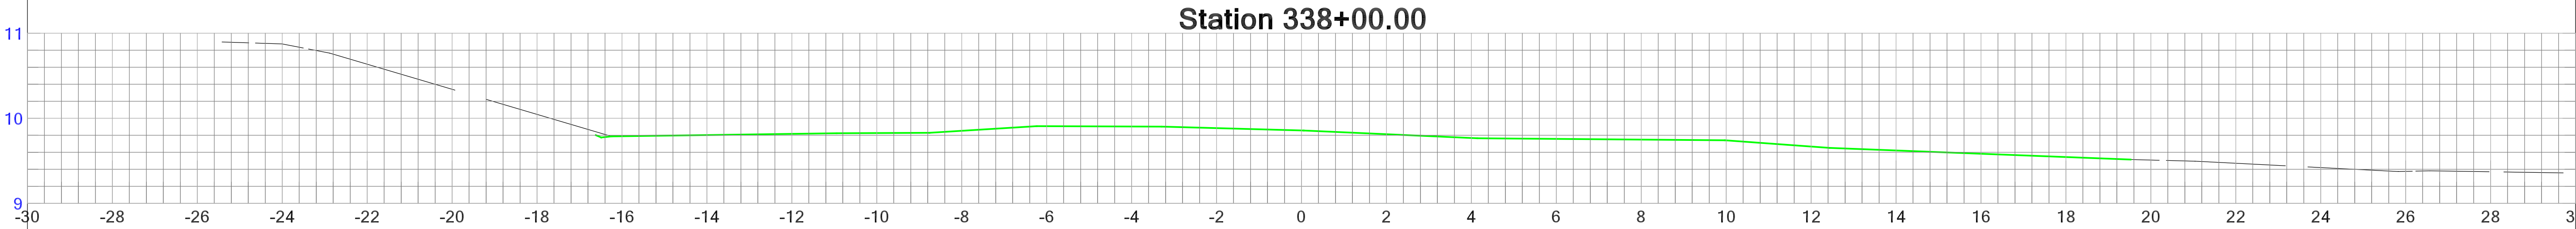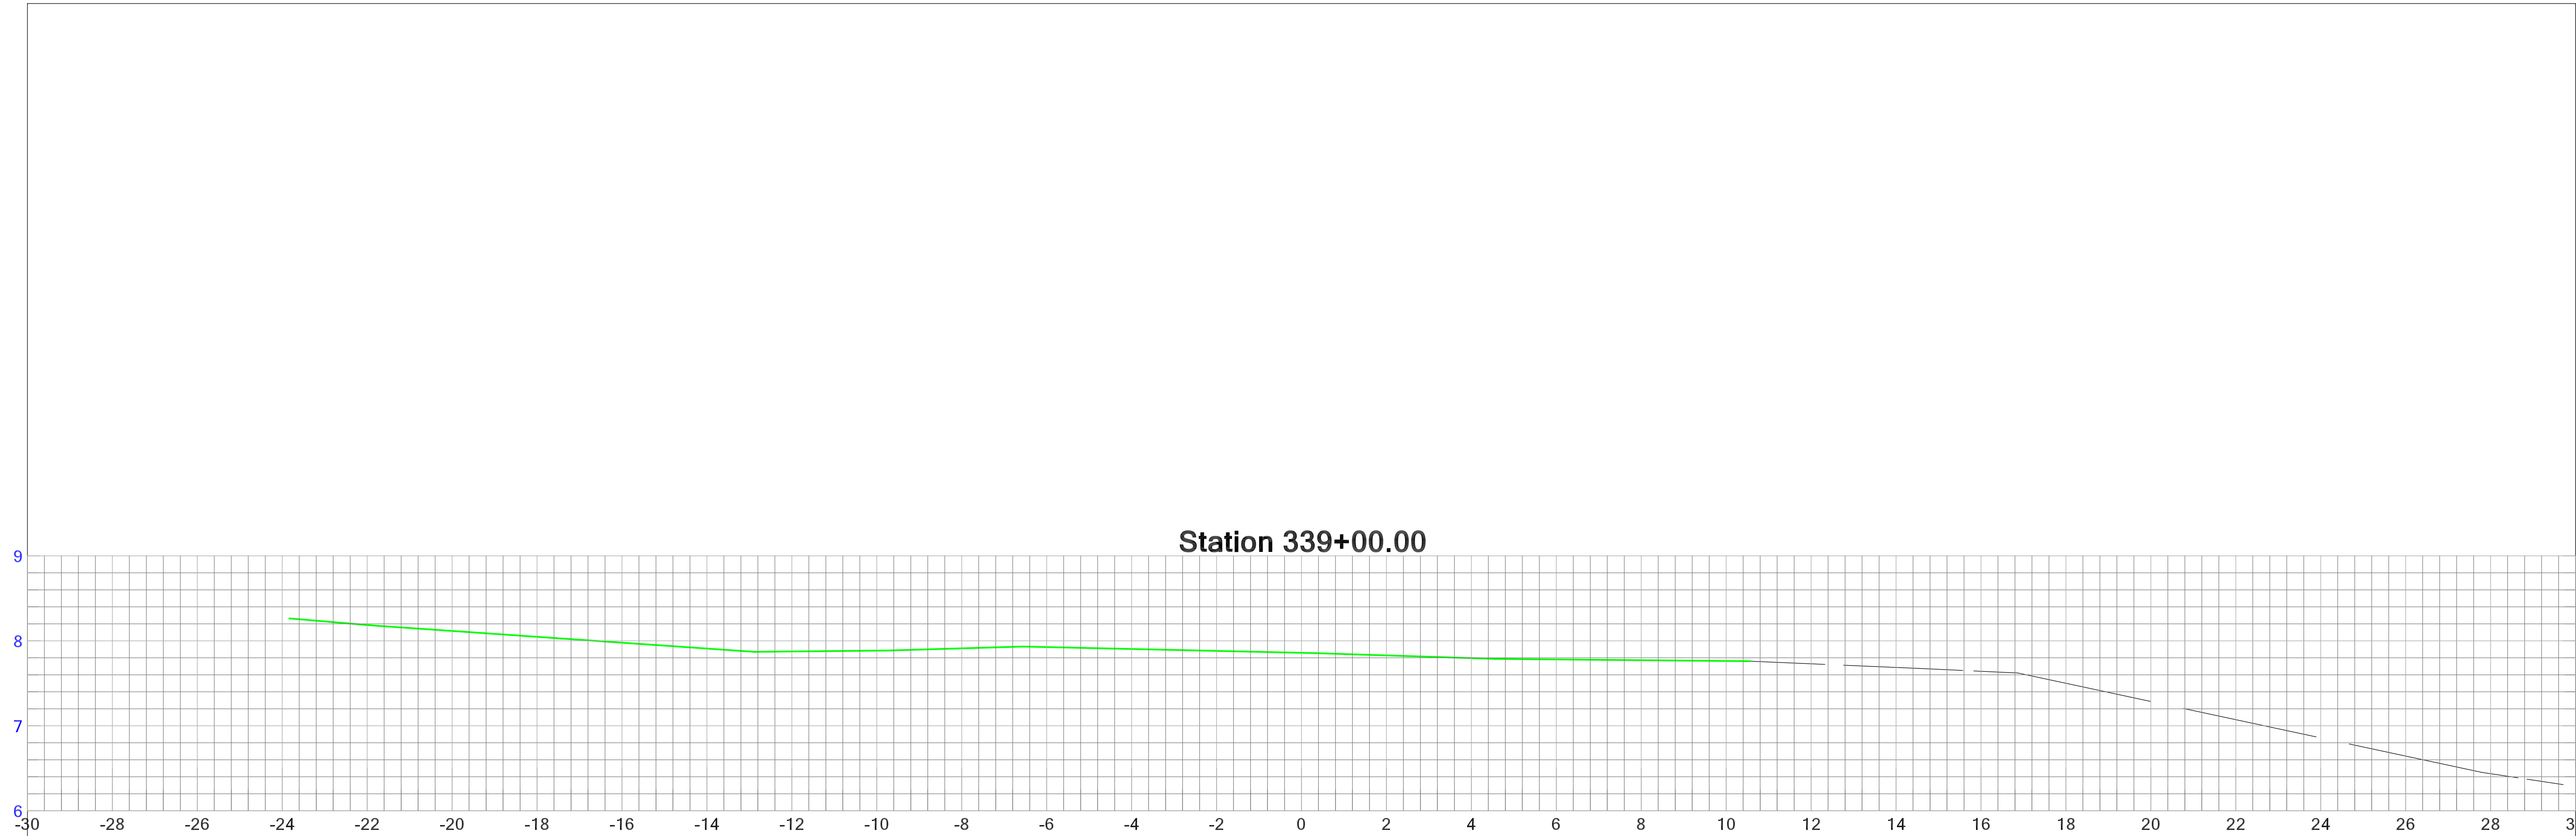

DATE:		REVISIONS		NO.	
HOLDEN BEACH RESURFACING SURVEY					
DRAWN BY: SEAN MCBRYAN					
DATE OF SURVEY: NOVEMBER 23, 2021 - FEBRUARY 1, 2022					
SHEET					
85 OF 85					