I , Mark A. Parris , certify that the right of way and permanent easement monumentation for this project shown herein was completed under my direct and responsible charge from an actual survey made under my supervision; that all horizontal closures had a minimum ratio of precision of 1:10,000 (Class A). Field work was performed from 1/20/23 to 2/01/23, and all coordinates are based on NAD83/2011; That this survey was performed to meet the requirements of 21NCAC 56.1600 as applicable.

This 24th day of February, 2023.

Professional Land Surveyor L-4529

PROJECT REFERENCE NO.	SHEET NO.
I-2513AA/AB	RW05

Location and Surveys

V&M
Vaughn & Melton
1318-F Patton Avenue
Asheville, NC 28806
Firm License # F-1088

PROJECT SURVEYOR

NORTH CAROLINA PROFESSIONAL SEAL L-4529 LAND SURVEYOR MARK A. PARRIS

DocuSigned by:
F157CCB85C7248A...

DOCUMENT NOT CONSIDERED FINAL UNLESS ALL SIGNATURES COMPLETED

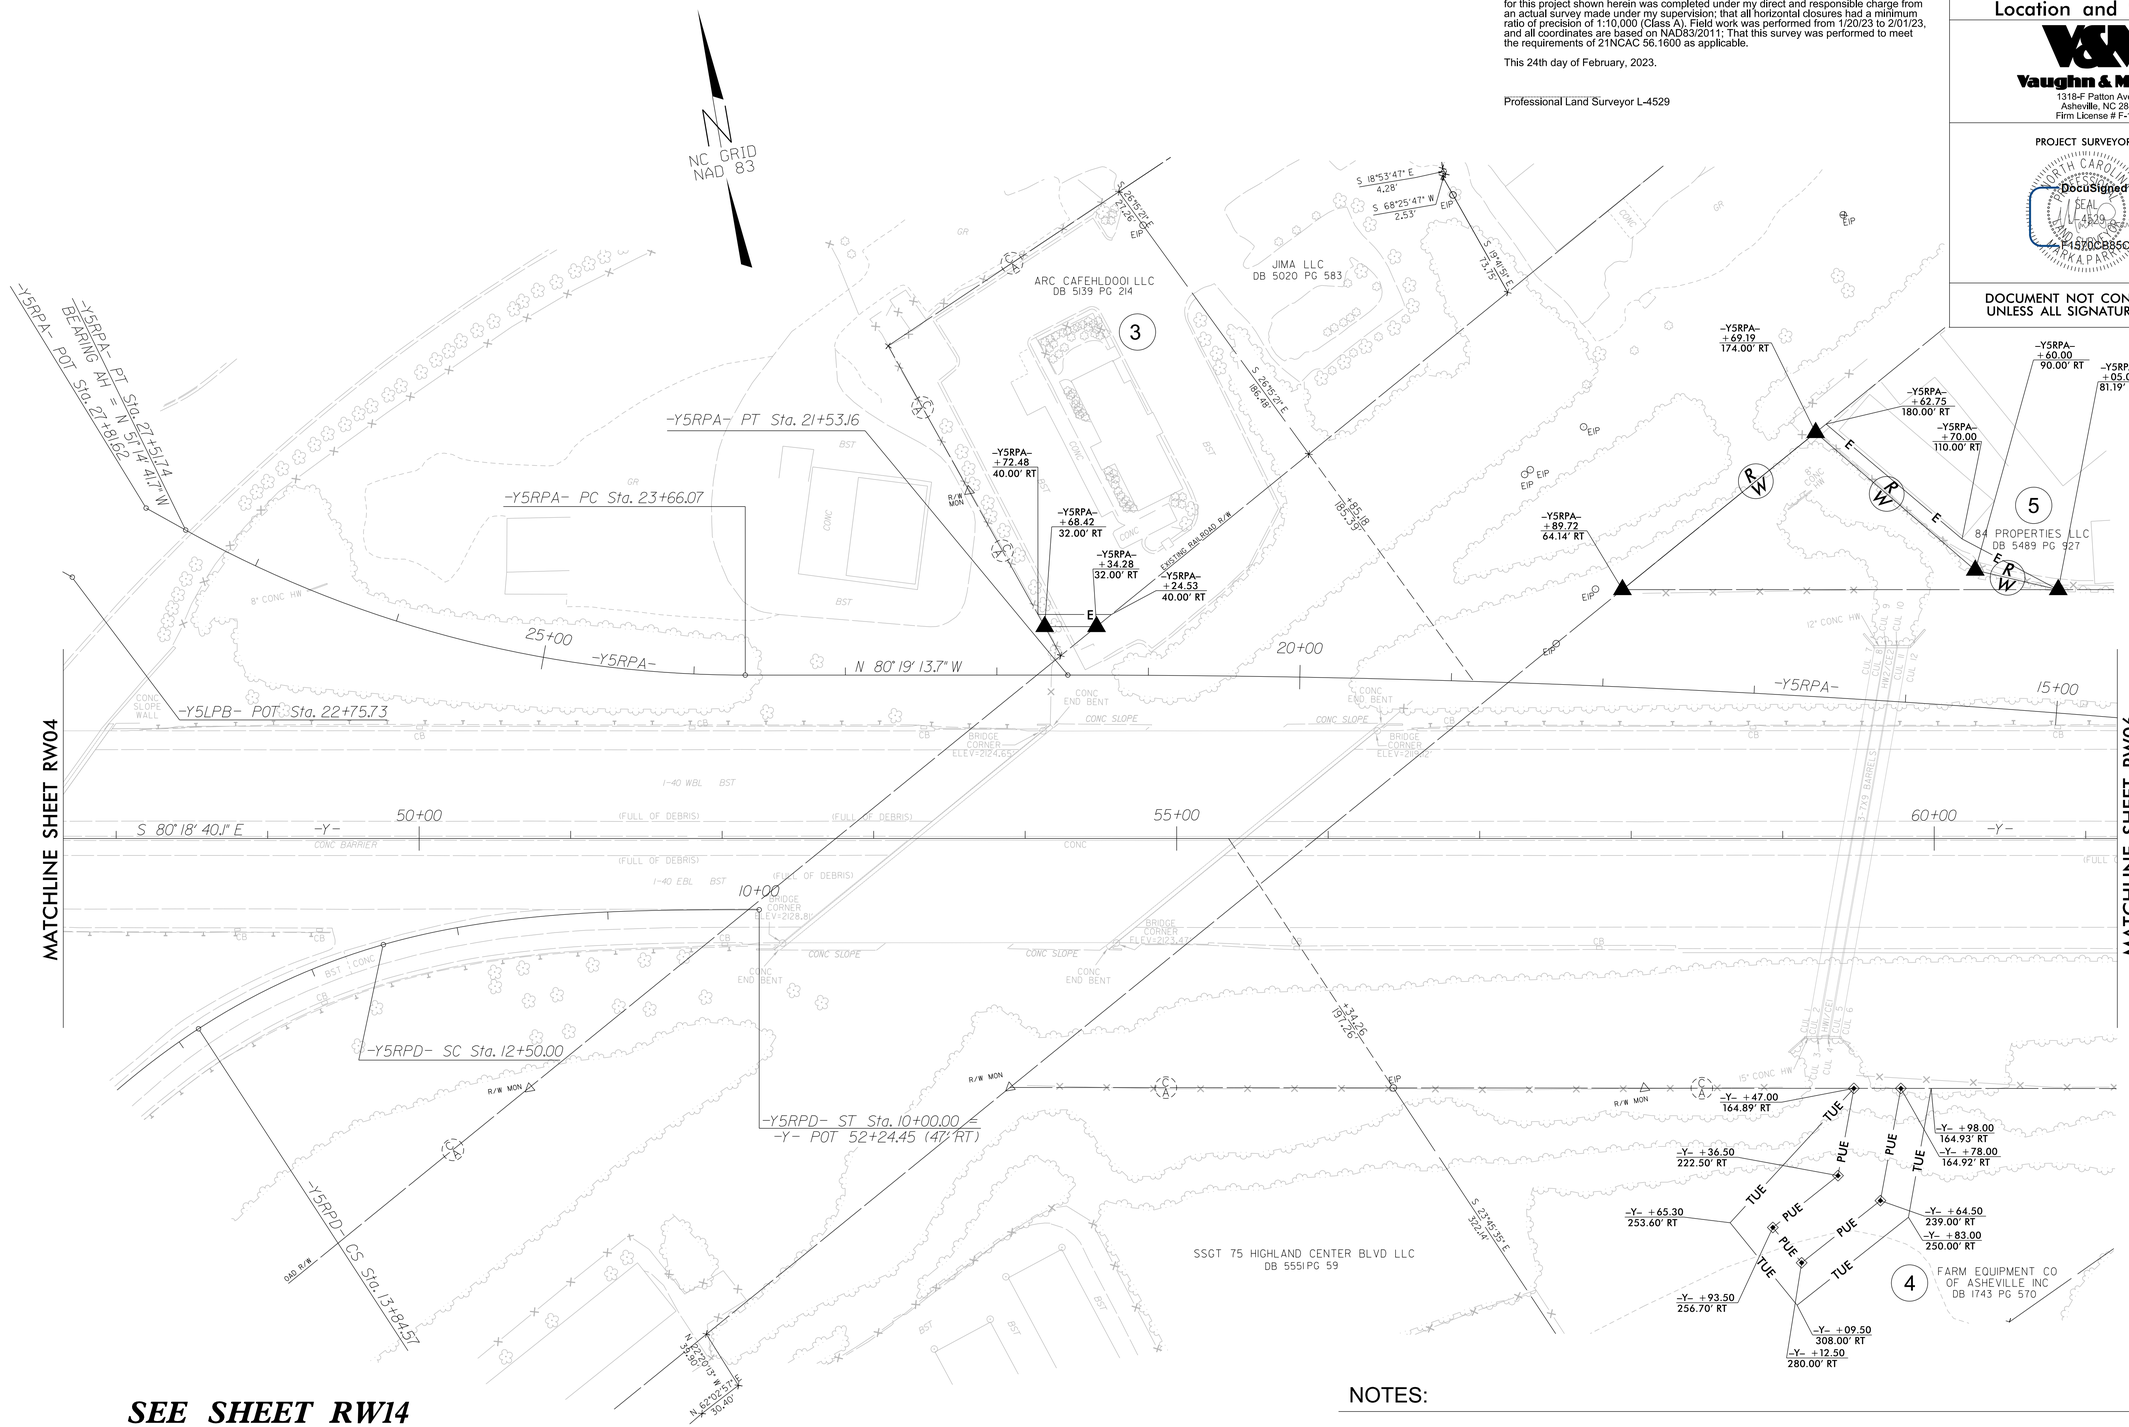

SEE SHEET RW14 FOR ALIGNMENT DATA

NOTES:

1. IF FURTHER INFORMATION REGARDING PROJECT CONTROL IS NEEDED PLEASE CONTACT THE LOCATION AND SURVEYS UNIT.
2. PROJECT CONTROL WAS ESTABLISHED USING GNSS, THE GLOBAL NAVIGATION SATELLITE SYSTEM.
3. RIGHT OF WAY MONUMENTATION ESTABLISHED 1/20/23 TO 2/01/23 .

REVISIONS

6/2/99

21-FEB-2023 12:32
V:\NC Survey\V031200-042 I2513aaab_con_vam\Survey\Data - Work\I2513-AA-AB\I2513AA_1s_RW05.dgn
Jagordon
AT P40V-21H1-17