I, Michael Ross, a Professional Land Surveyor in the state of North Carolina hereby certify to the best of my knowledge and belief that the following work item(s) (Base map Compilation, R/W Staking) performed under my responsible charge meet NCDOT Survey Standards as directed in the NCDOT Location & Surveys guidelines and procedures.
I further certify that the data compiled came from available surveys/mapping performed by others and provided to me by NCDOT and do not certify to the accuracy or quality of the individual data sources.
I further certify that the right of way and permanent easement points shown herein and outlined in the tables shown hereon (localized coordinates, station/offset) have been checked and are accurate representations of the right of way and permanent easement points depicted on the corresponding highway plans. I also certify that the right of way and permanent easement points shown herein have been field monumented under my supervision from existing survey control provided by others; that the depicted property data shown herein were surveyed by others; and these monuments denote the right of way and easement boundaries at the time of staking which may be subject to change due to right of way revisions (See deeds for final determination).
Witness my original signature, registration number and seal this 29th day of July, 2019.

DocuSigned by:
Michael Ross
5EA80437EAE94A0...

Professional Land Surveyor PLS # L-5322

NORTH CAROLINA PROFESSIONAL SEAL L-5322 LAND SURVEYOR MICHAEL E. ROSS

PROJECT REFERENCE NO.	SHEET NO.
U-5757	RW05

Location and Surveys

DRMP
DRMP, INC.
8000 REGENCY PARKWAY, SUITE 110
CARY, NC 27518
PHONE: (919) 650 1038

PROJECT SURVEYOR
NORTH CAROLINA PROFESSIONAL SEAL L-5322 LAND SURVEYOR Michael Ross

DOCUMENT NOT CONSIDERED FINAL UNLESS ALL SIGNATURES COMPLETED

SIGNAL UPGRADES

-Y6-
PI Sta 11+40.98
Δ = 3°04' 04.0" (RT)
D = 5°43' 46.5"
L = 53.54'
T = 26.78'
R = 1,000.00'
SE = SEE PLANS

NAD 83/NA 2011

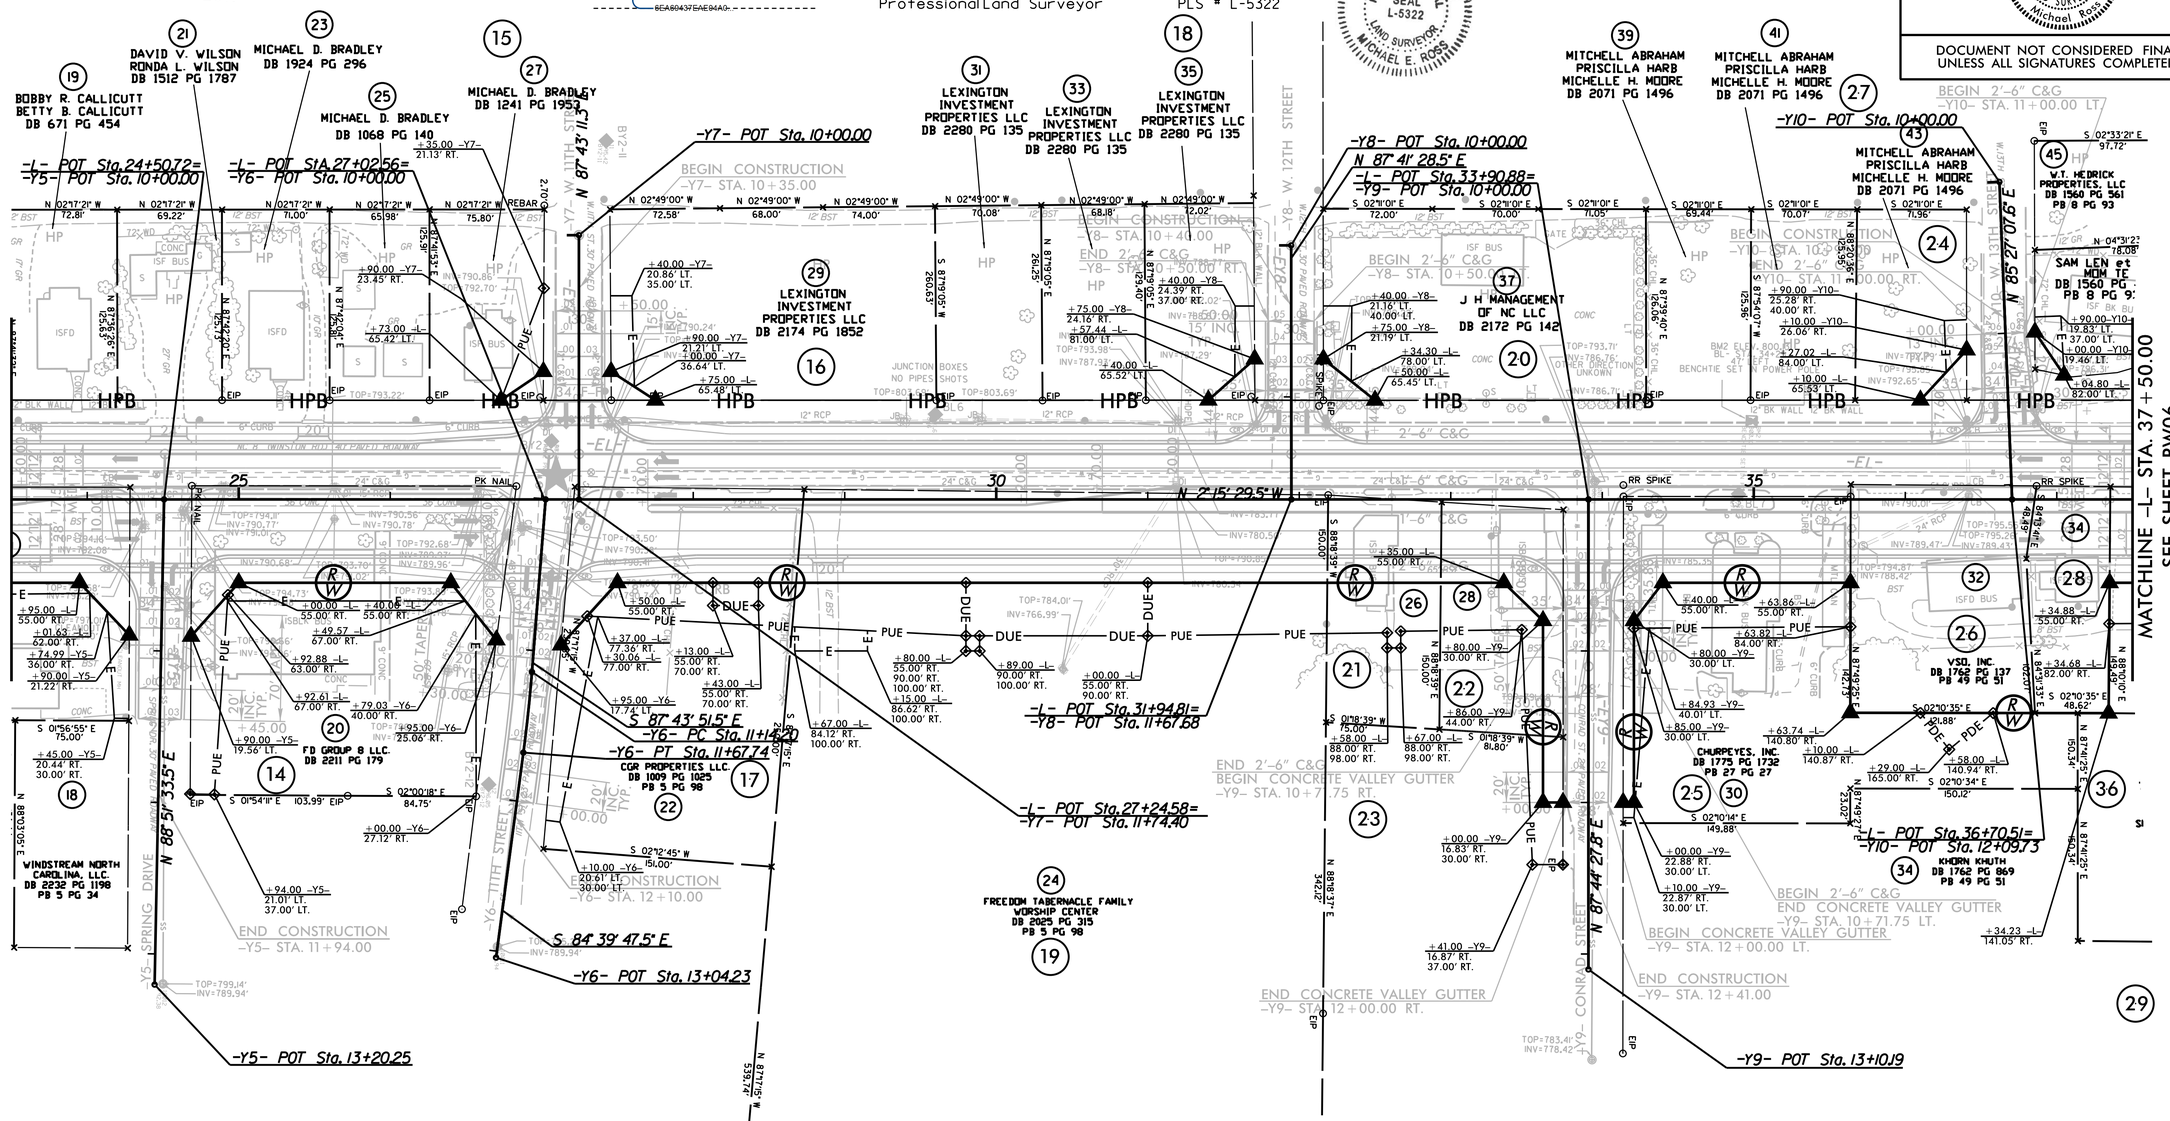
MATCHLINE -L- STA. 23+50.00 SEE SHEET RW04
MATCHLINE -L- STA. 37+50.00 SEE SHEET RW06
-Y7- POT Sta. 10+00.00
-Y8- POT Sta. 10+00.00
N 87° 41' 28.5" E
-L- POT Sta. 33+90.88=
-Y9- POT Sta. 10+00.00
-Y10- POT Sta. 10+00.00
-L- POT Sta. 24+50.72=
-Y5- POT Sta. 10+00.00
-L- POT Sta. 27+02.56=
-Y6- POT Sta. 10+00.00
N 87° 43' 11.5" E
N 85° 27' 07.6" E
N 88° 51' 33.5" E
N 87° 44' 27.5" E
N 2° 15' 29.5" W
S 87° 43' 51.5" E
-Y6- PC Sta. 11+14.20
-Y6- PT Sta. 11+67.74
-L- POT Sta. 31+94.81=
-Y8- POT Sta. 11+67.68
-L- POT Sta. 27+24.58=
-Y7- POT Sta. 11+74.40
S 84° 39' 47.5" E
-Y6- POT Sta. 13+04.23
-Y5- POT Sta. 13+20.25
-Y9- POT Sta. 13+10.19
-L- POT Sta. 36+70.51=
-Y10- POT Sta. 12+09.73
BEGIN CONSTRUCTION -Y7- STA. 10+35.00
END CONSTRUCTION -Y5- STA. 11+94.00
END CONSTRUCTION -Y6- STA. 12+10.00
BEGIN 2'-6" C&G -Y10- STA. 11+00.00 LT.
BEGIN CONSTRUCTION -Y8- STA. 10+40.00
END 2'-6" C&G -Y8- STA. 10+50.00 RT.
BEGIN 2'-6" C&G -Y8- STA. 10+50.00
END 2'-6" C&G BEGIN CONCRETE VALLEY GUTTER -Y9- STA. 10+71.75 RT.
END CONCRETE VALLEY GUTTER -Y9- STA. 12+00.00 RT.
BEGIN CONCRETE VALLEY GUTTER -Y9- STA. 12+00.00 LT.
END CONSTRUCTION -Y9- STA. 12+41.00
BEGIN 2'-6" C&G END CONCRETE VALLEY GUTTER -Y9- STA. 10+71.75 LT.
BEGIN CONSTRUCTION -Y10- STA. 10+00.00 RT.
END 2'-6" C&G -Y10- STA. 11+00.00 RT.
BEGIN CONSTRUCTION -Y10- STA. 11+00.00 RT.
19 BOBBY R. CALLICUTT BETTY B. CALLICUTT DB 671 PG 454
21 DAVID V. WILSON RONDA L. WILSON DB 1512 PG 1787
23 MICHAEL D. BRADLEY DB 1924 PG 296
25 MICHAEL D. BRADLEY DB 1068 PG 140
15 27 MICHAEL D. BRADLEY DB 1241 PG 1952
31 LEXINGTON INVESTMENT PROPERTIES LLC DB 2280 PG 135
33 LEXINGTON INVESTMENT PROPERTIES LLC DB 2280 PG 135
18 35 LEXINGTON INVESTMENT PROPERTIES LLC DB 2280 PG 135
29 LEXINGTON INVESTMENT PROPERTIES LLC DB 2174 PG 1852
16
39 MITCHELL ABRAHAM PRISCILLA HARB MICHELLE H. MOORE DB 2071 PG 1496
41 MITCHELL ABRAHAM PRISCILLA HARB MICHELLE H. MOORE DB 2071 PG 1496
27 43 MITCHELL ABRAHAM PRISCILLA HARB MICHELLE H. MOORE DB 2071 PG 1496
45 W.T. HEDRICK PROPERTIES, LLC DB 1560 PG 561 PB 8 PG 93
24
37 J H MANAGEMENT OF NC LLC DB 2172 PG 142
20
14 FD GROUP 8 LLC. DB 2211 PG 179
17 CGR PROPERTIES LLC. DB 1009 PG 1025 PB 5 PG 98
22
WINDSTREAM NORTH CAROLINA, LLC. DB 2232 PG 1198 PB 5 PG 34
18
24 FREEDOM TABERNACLE FAMILY WORSHIP CENTER DB 2025 PG 315 PB 5 PG 98
19
21 23 26 28 22 30 25 32 34 36 29
VSO, INC. DB 1762 PG 137 PB 49 PG 51
CHURPEYES, INC. DB 1775 PG 1732 PB 27 PG 27
KHORN KHUTH DB 1762 PG 869 PB 49 PG 51
SAM LEN et al MDM TE DB 1560 PG PB 8 PG 9
SPRING DRIVE
W. 11TH STREET
W. 12TH STREET
CONRAD STREET
NC 8 WINSTON-SALEM PRIMARY HIGHWAY
HPB
EIP
PK NAIL
RR SPIKE
PUE
DUE
PDE
ISFD
ISF BUS
CONC
6" CURB
12" RCP
24" RCP
2'-6" C&G
1'-6" C&G
JUNCTION BOXES NO PIPES SHOTS
TOP=793.22'
TOP=803.69'
TOP=793.71'
TOP=786.76'
TOP=783.41'
INV=778.42'
INV=786.71'
INV=789.47'
INV=788.42'
INV=792.65'
INV=790.56'
INV=790.78'
INV=790.77'
INV=790.68'
INV=790.70'
INV=789.96'
INV=785.35'
INV=780.45'
INV=789.94'
INV=799.14'
INV=784.01'
INV=766.99'
S 87°39'05" W 260.63'
N 87°39'05" E 260.63'
N 87°39'40" E 265.08'
S 87°39'40" E 265.08'
N 87°32'06" E 125.36'
S 87°54'07" W 125.36'
N 87°32'06" E 150.01'
N 87°32'06" E 150.00'
N 87°32'06" E 150.00'
N 87°32'06" E 150.00