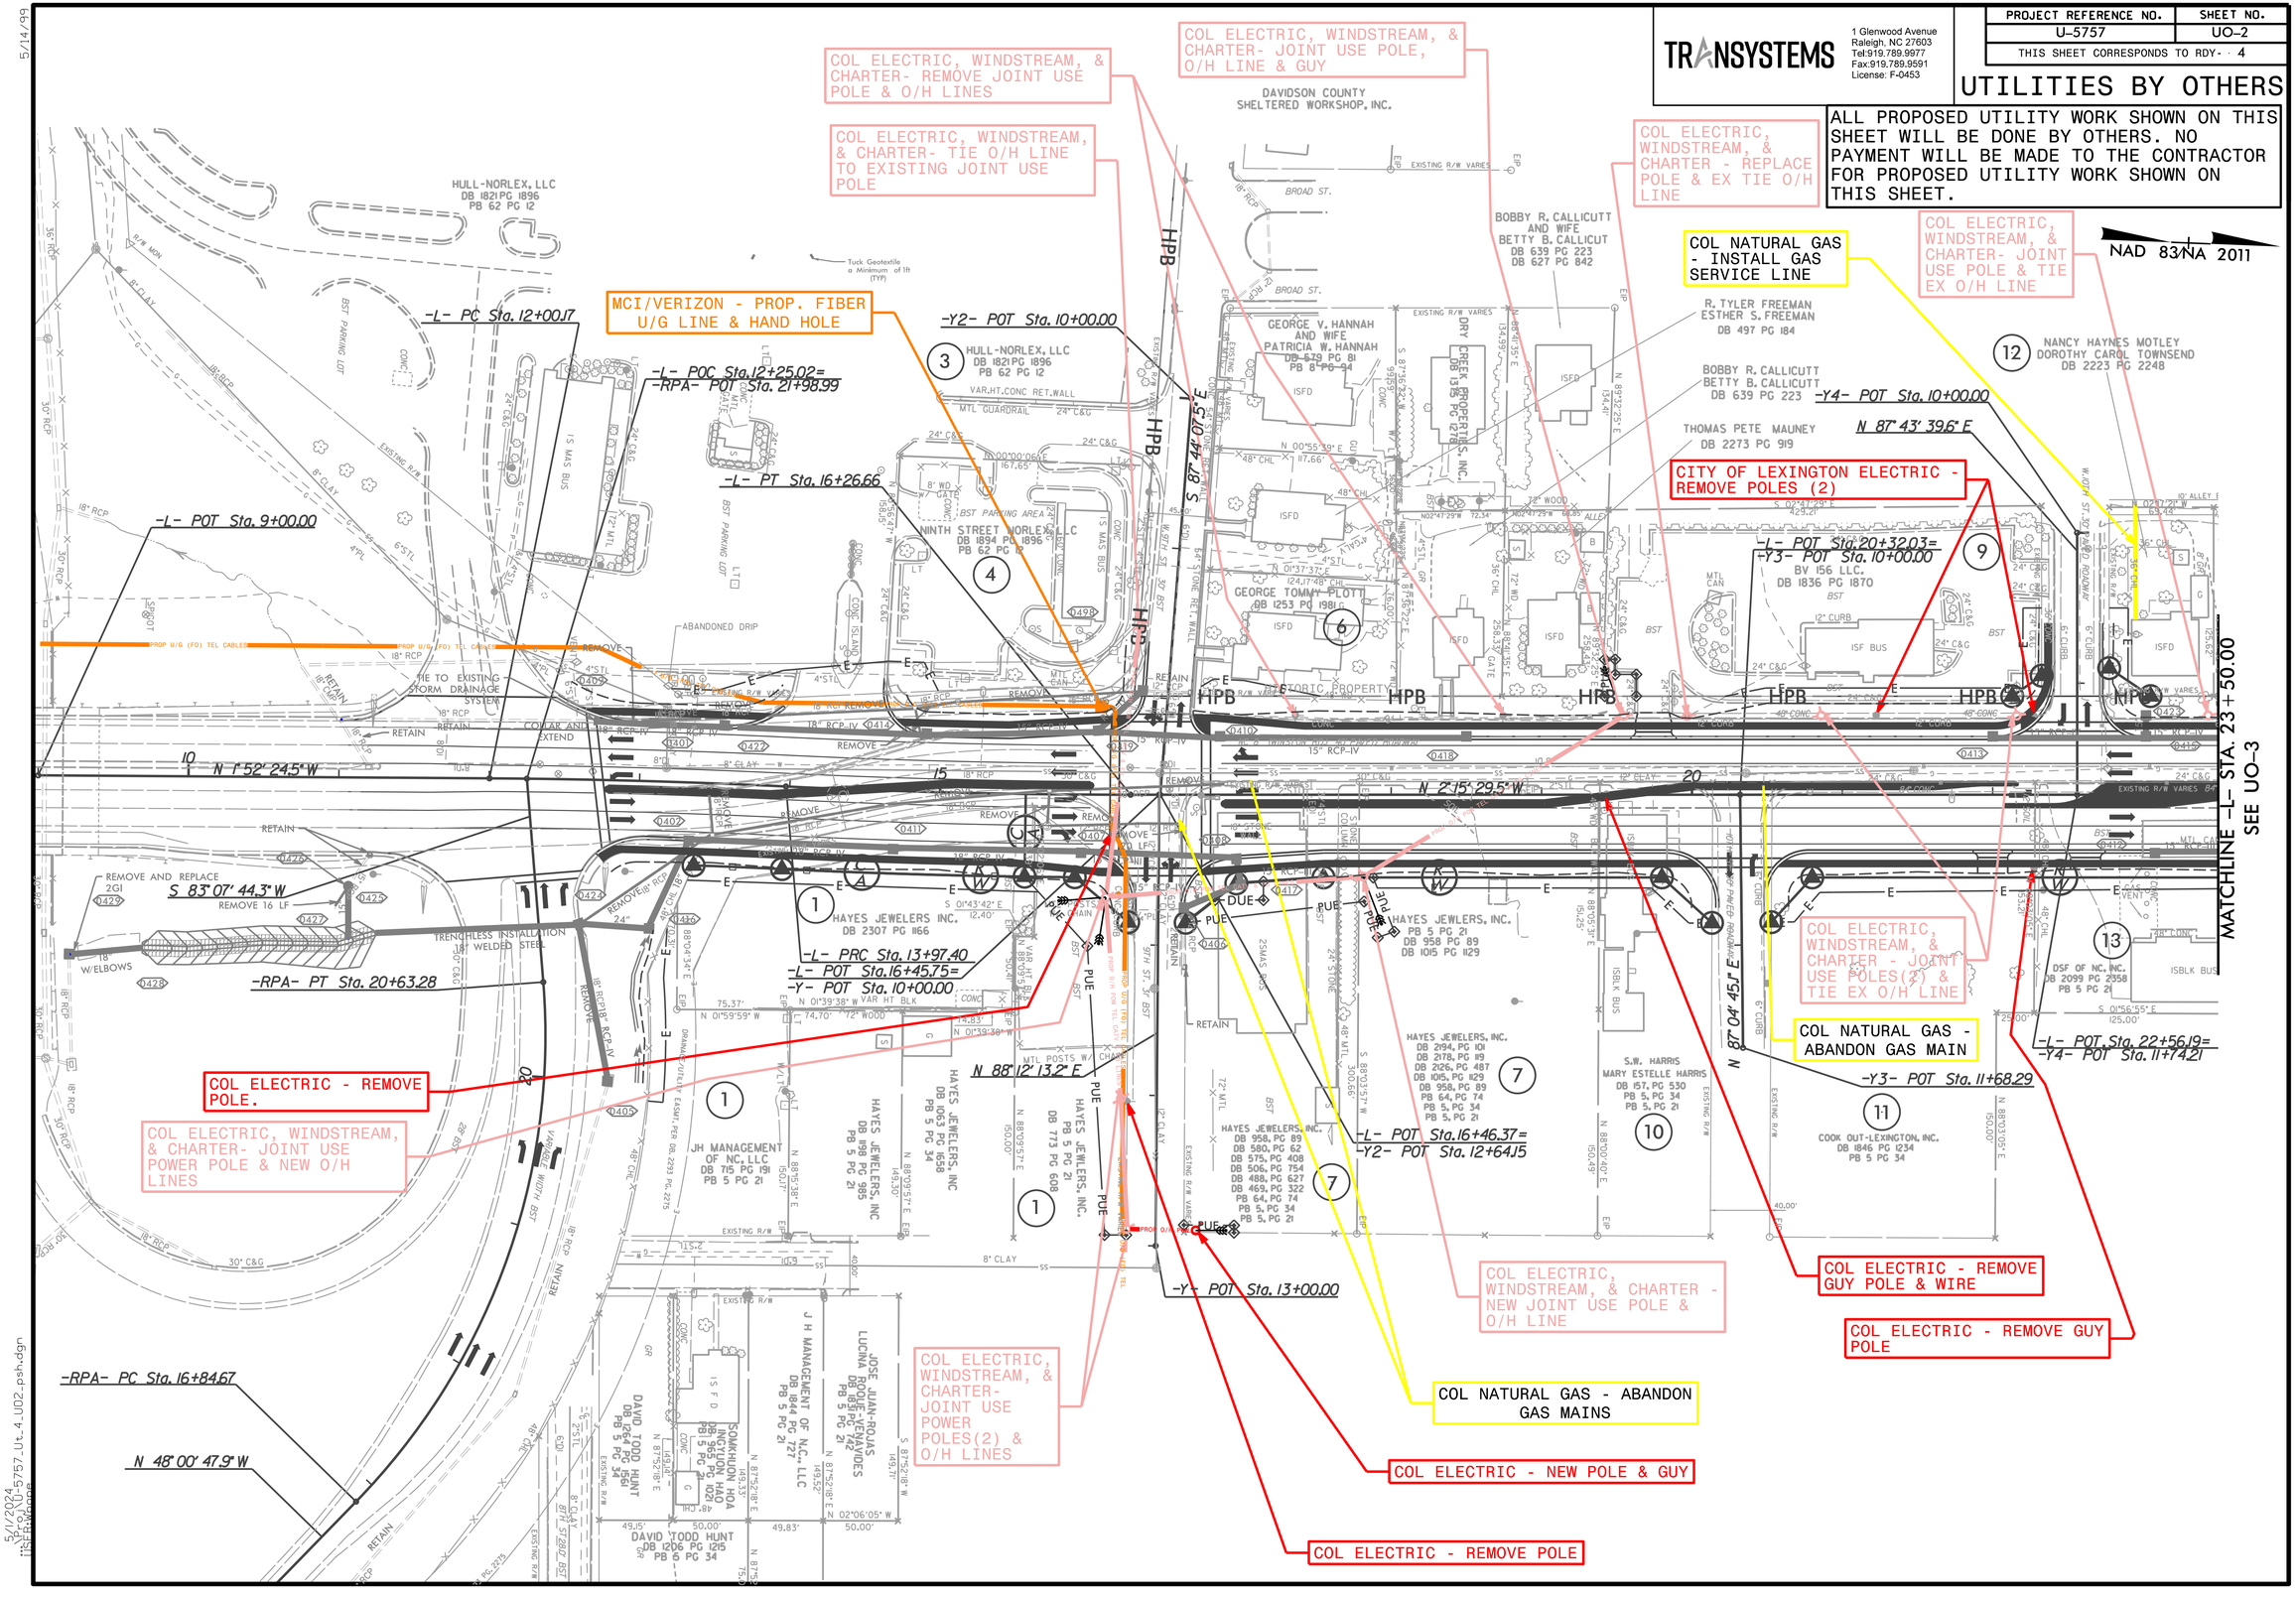

TRANSYSTEMS
1 Glenwood Avenue
Raleigh, NC 27603
Tel:919.789.9977
Fax:919.789.9591
License: F-0453
PROJECT REFERENCE NO.
U-5757
SHEET NO.
UO-2
THIS SHEET CORRESPONDS TO RDY- 4
UTILITIES BY OTHERS
ALL PROPOSED UTILITY WORK SHOWN ON THIS SHEET WILL BE DONE BY OTHERS. NO PAYMENT WILL BE MADE TO THE CONTRACTOR FOR PROPOSED UTILITY WORK SHOWN ON THIS SHEET.
NAD 83/NA 2011
COL ELECTRIC, WINDSTREAM, & CHARTER- REMOVE JOINT USE POLE & O/H LINES
COL ELECTRIC, WINDSTREAM, & CHARTER- TIE O/H LINE TO EXISTING JOINT USE POLE
COL ELECTRIC, WINDSTREAM, & CHARTER- JOINT USE POLE, O/H LINE & GUY
COL ELECTRIC, WINDSTREAM, & CHARTER - REPLACE POLE & EX TIE O/H LINE
COL NATURAL GAS - INSTALL GAS SERVICE LINE
COL ELECTRIC, WINDSTREAM, & CHARTER- JOINT USE POLE & TIE EX O/H LINE
MCI/VERIZON - PROP. FIBER U/G LINE & HAND HOLE
CITY OF LEXINGTON ELECTRIC - REMOVE POLES (2)
COL ELECTRIC - REMOVE POLE.
COL ELECTRIC, WINDSTREAM, & CHARTER- JOINT USE POWER POLE & NEW O/H LINES
COL ELECTRIC, WINDSTREAM, & CHARTER - JOINT USE POLES(2) & TIE EX O/H LINE
COL NATURAL GAS - ABANDON GAS MAIN
COL ELECTRIC - REMOVE GUY POLE & WIRE
COL ELECTRIC - REMOVE GUY POLE
COL ELECTRIC, WINDSTREAM, & CHARTER - NEW JOINT USE POLE & O/H LINE
COL NATURAL GAS - ABANDON GAS MAINS
COL ELECTRIC - NEW POLE & GUY
COL ELECTRIC - REMOVE POLE
COL ELECTRIC, WINDSTREAM, & CHARTER- JOINT USE POWER POLES(2) & O/H LINES
-L- PC Sta. 12+00.17
-L- POC Sta. 12+25.02=
-RPA- POT Sta. 21+98.99
-L- PT Sta. 16+26.66
-L- POT Sta. 9+00.00
-Y2- POT Sta. 10+00.00
-Y4- POT Sta. 10+00.00
N 87° 43' 39.6" E
-L- POT Sta. 20+32.03=
-Y3- POT Sta. 10+00.00
N 1° 52' 24.5" W
N 2° 15' 29.5" W
S 87° 44' 07.5" E
S 83° 07' 44.3" W
-RPA- PT Sta. 20+63.28
-L- PRC Sta. 13+97.40
-L- POT Sta. 16+45.75=
-Y- POT Sta. 10+00.00
N 88° 12' 13.2" E
-L- POT Sta. 16+46.37=
-Y2- POT Sta. 12+64.15
-Y- POT Sta. 13+00.00
N 87° 04' 45.1" E
-Y3- POT Sta. 11+68.29
-L- POT Sta. 22+56.19=
-Y4- POT Sta. 11+74.21
-RPA- PC Sta. 16+84.67
N 48° 00' 47.9" W
MATCHLINE -L- STA. 23+50.00
SEE UO-3
HULL-NORLEX, LLC
DB 1821 PG 1896
PB 62 PG 12
DAVIDSON COUNTY SHELTERED WORKSHOP, INC.
BOBBY R. CALLICUTT AND WIFE BETTY B. CALLICUT
DB 639 PG 223
DB 627 PG 842
R. TYLER FREEMAN ESTHER S. FREEMAN
DB 497 PG 184
NANCY HAYNES MOTLEY DOROTHY CAROL TOWNSEND
DB 2223 PG 2248
THOMAS PETE MAUNEY
DB 2273 PG 919
GEORGE V. HANNAH AND WIFE PATRICIA W. HANNAH
DB 579 PG 81
PB 8 PG 94
NINTH STREET NORLEX, LLC
DB 1894 PG 1896
PB 62 PG 12
GEORGE TOMMY PLOTT
DB 1253 PG 1981
BV 156 LLC.
DB 1836 PG 1870
HAYES JEWELERS INC.
DB 2307 PG 1166
HAYES JEWELERS, INC.
PB 5 PG 21
DB 958 PG 89
DB 1015 PG 1129
JH MANAGEMENT OF NC, LLC
DB 715 PG 191
PB 5 PG 21
HAYES JEWELERS, INC
DB 1063 PG 1658
PB 5 PG 34
HAYES JEWELERS, INC
DB 1198 PG 985
PB 5 PG 21
HAYES JEWELERS, INC.
PB 5 PG 21
DB 773 PG 608
HAYES JEWELERS, INC.
DB 2194, PG 101
DB 2178, PG 119
DB 2126, PG 487
DB 1015, PG 1129
DB 958, PG 89
PB 64, PG 74
PB 5, PG 34
PB 5, PG 21
S.W. HARRIS MARY ESTELLE HARRIS
DB 157, PG 530
PB 5, PG 34
PB 5, PG 21
COOK OUT-LEXINGTON, INC.
DB 1846 PG 1234
PB 5 PG 34
DSF OF NC, INC.
DB 2099 PG 2358
PB 5 PG 21
DAVID TODD HUNT
DB 1206 PG 1215
PB 6 PG 34
DAVID TODD HUNT
DB 1264 PG 1561
PB 5 PG 34
SOMKHUON HOA INGYUON HAO
DB 965 PG 1021
PB 5 PG 21
J H MANAGEMENT OF N.C., LLC
DB 1844 PG 727
PB 5 PG 21
JOSE JUAN-ROJAS LUCINA ROQUE-VENAVIDES
DB 1831 PG 742
PB 5 PG 21
HULL-NORLEX, LLC
DB 1821 PG 1896
PB 62 PG 12