



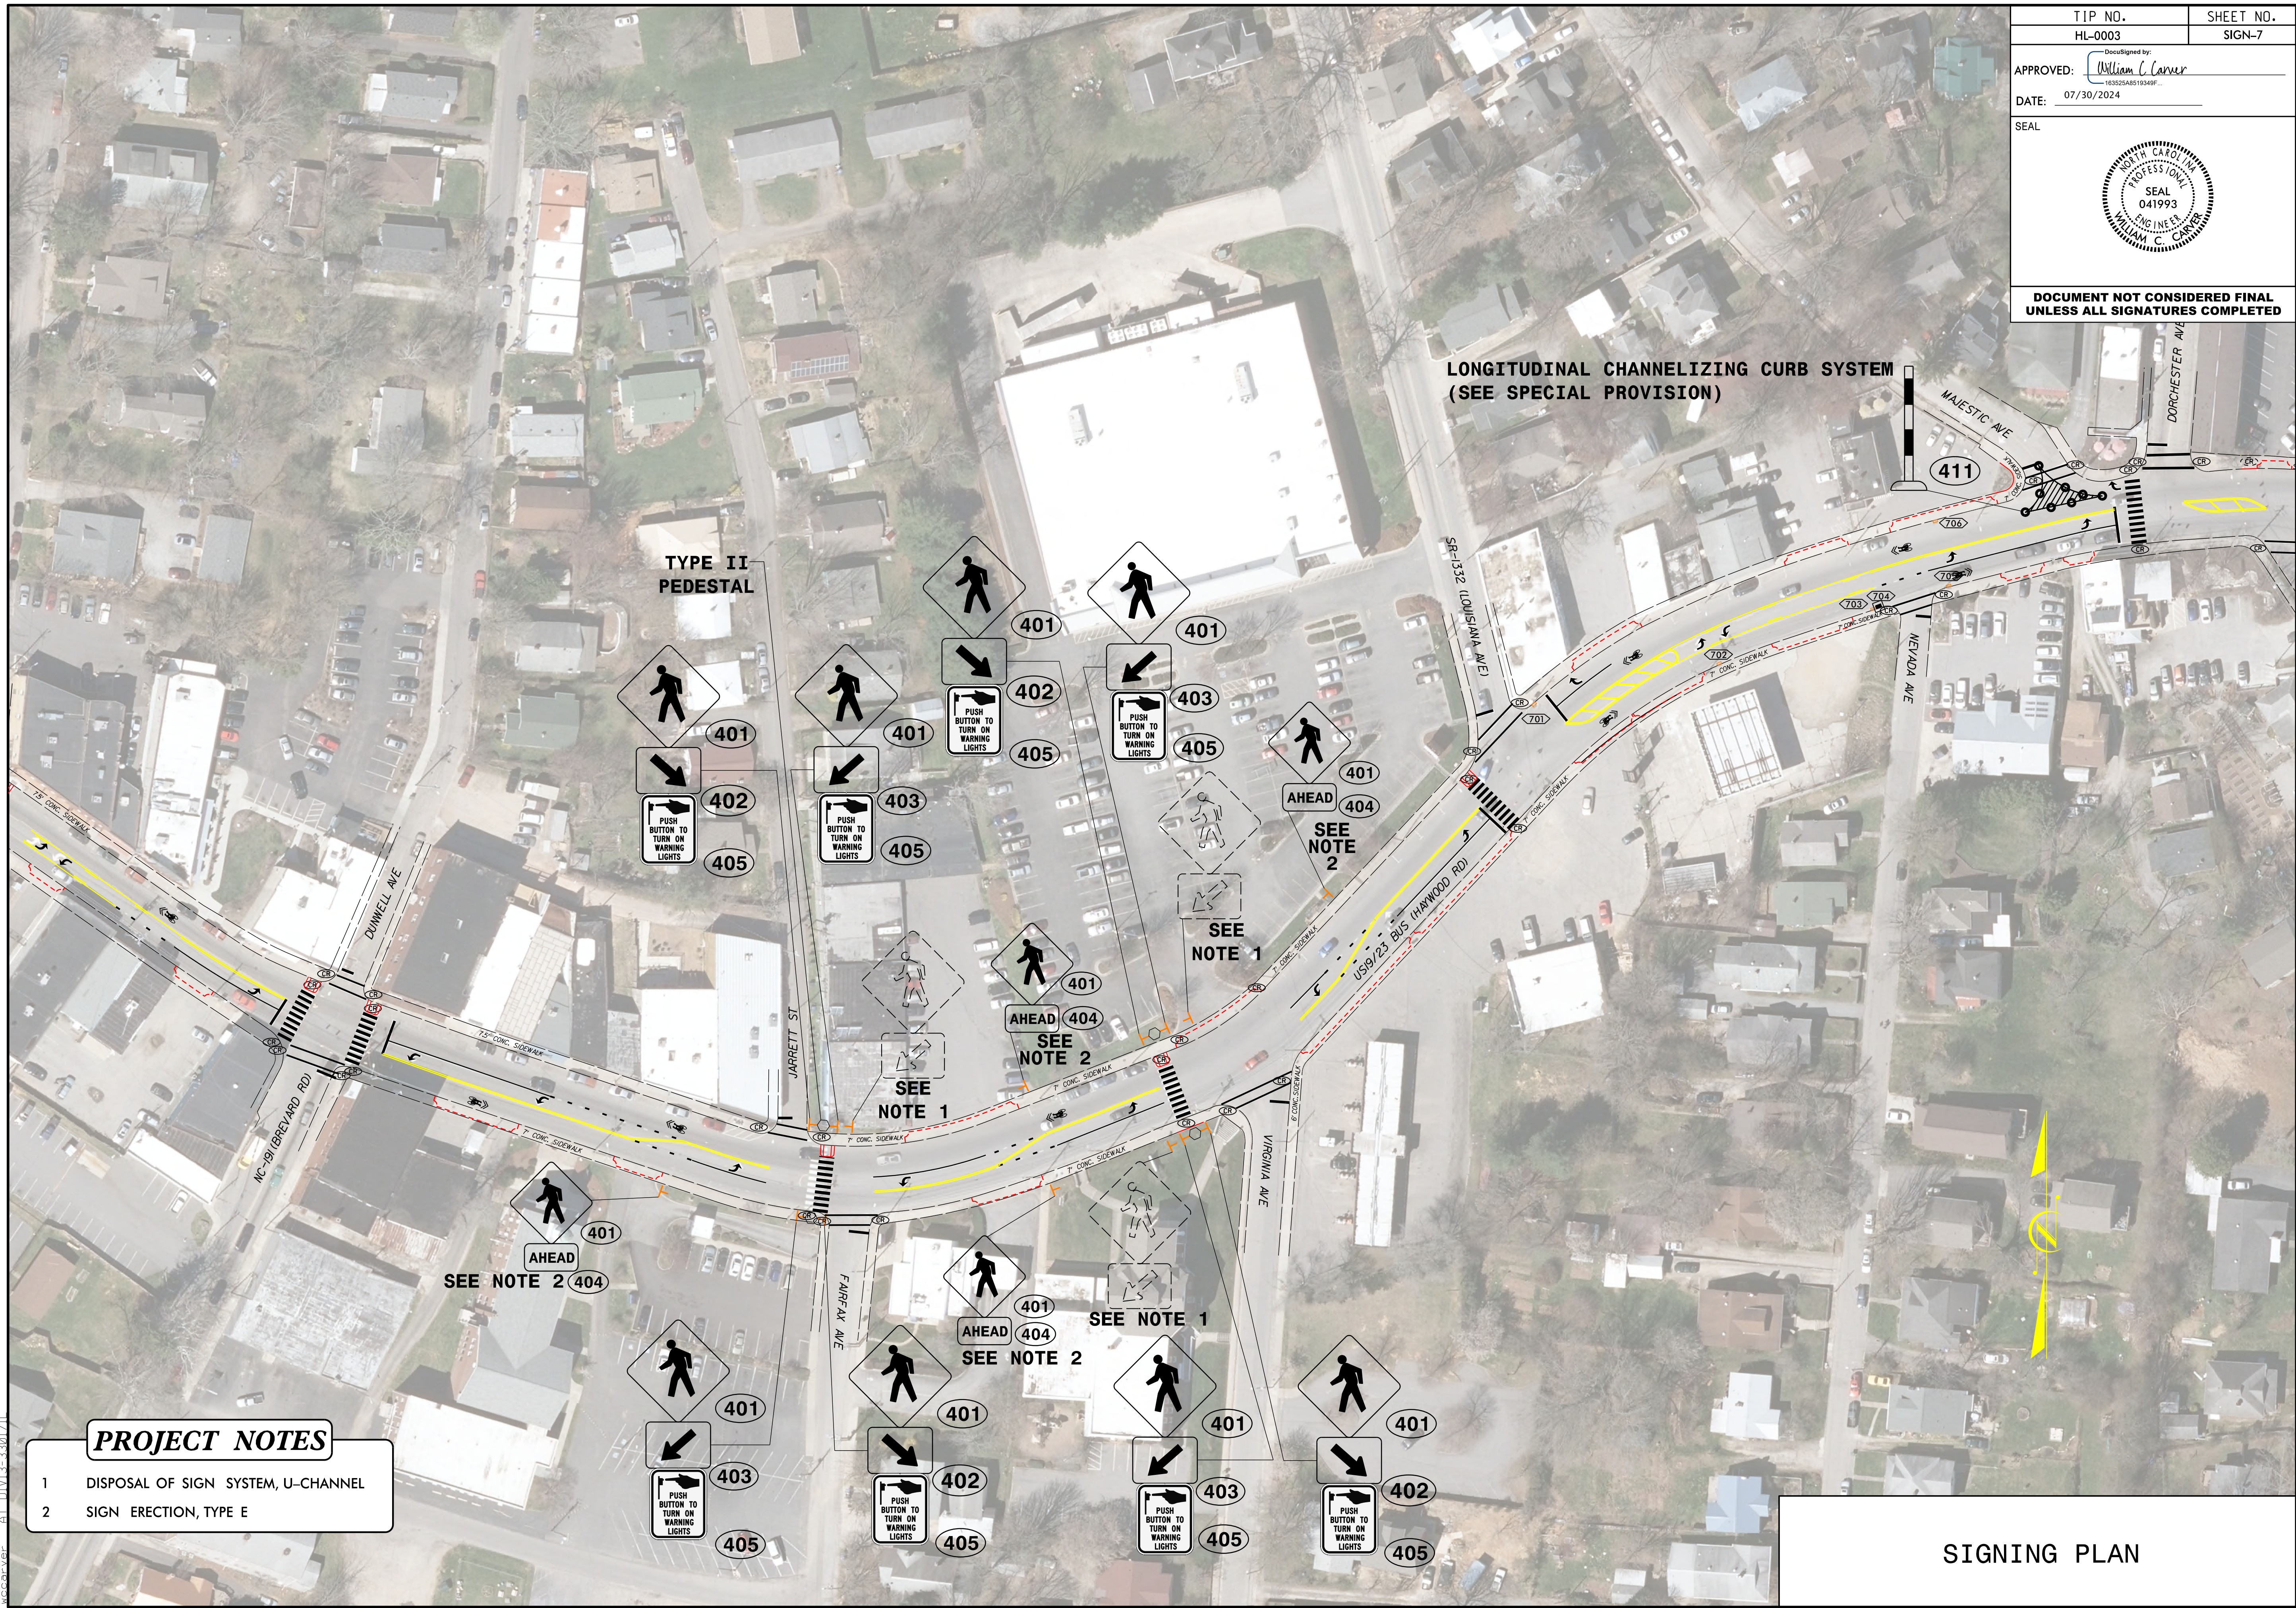

30-JUL-2024 09:00 C:\Users\SR_3548_Haywood_Rd\DOT\sign7.dgn
SR_3548_Haywood_Rd\DOT\sign7.dgn
SR_3548_Haywood_Rd\DOT\sign7.dgn
SR_3548_Haywood_Rd\DOT\sign7.dgn

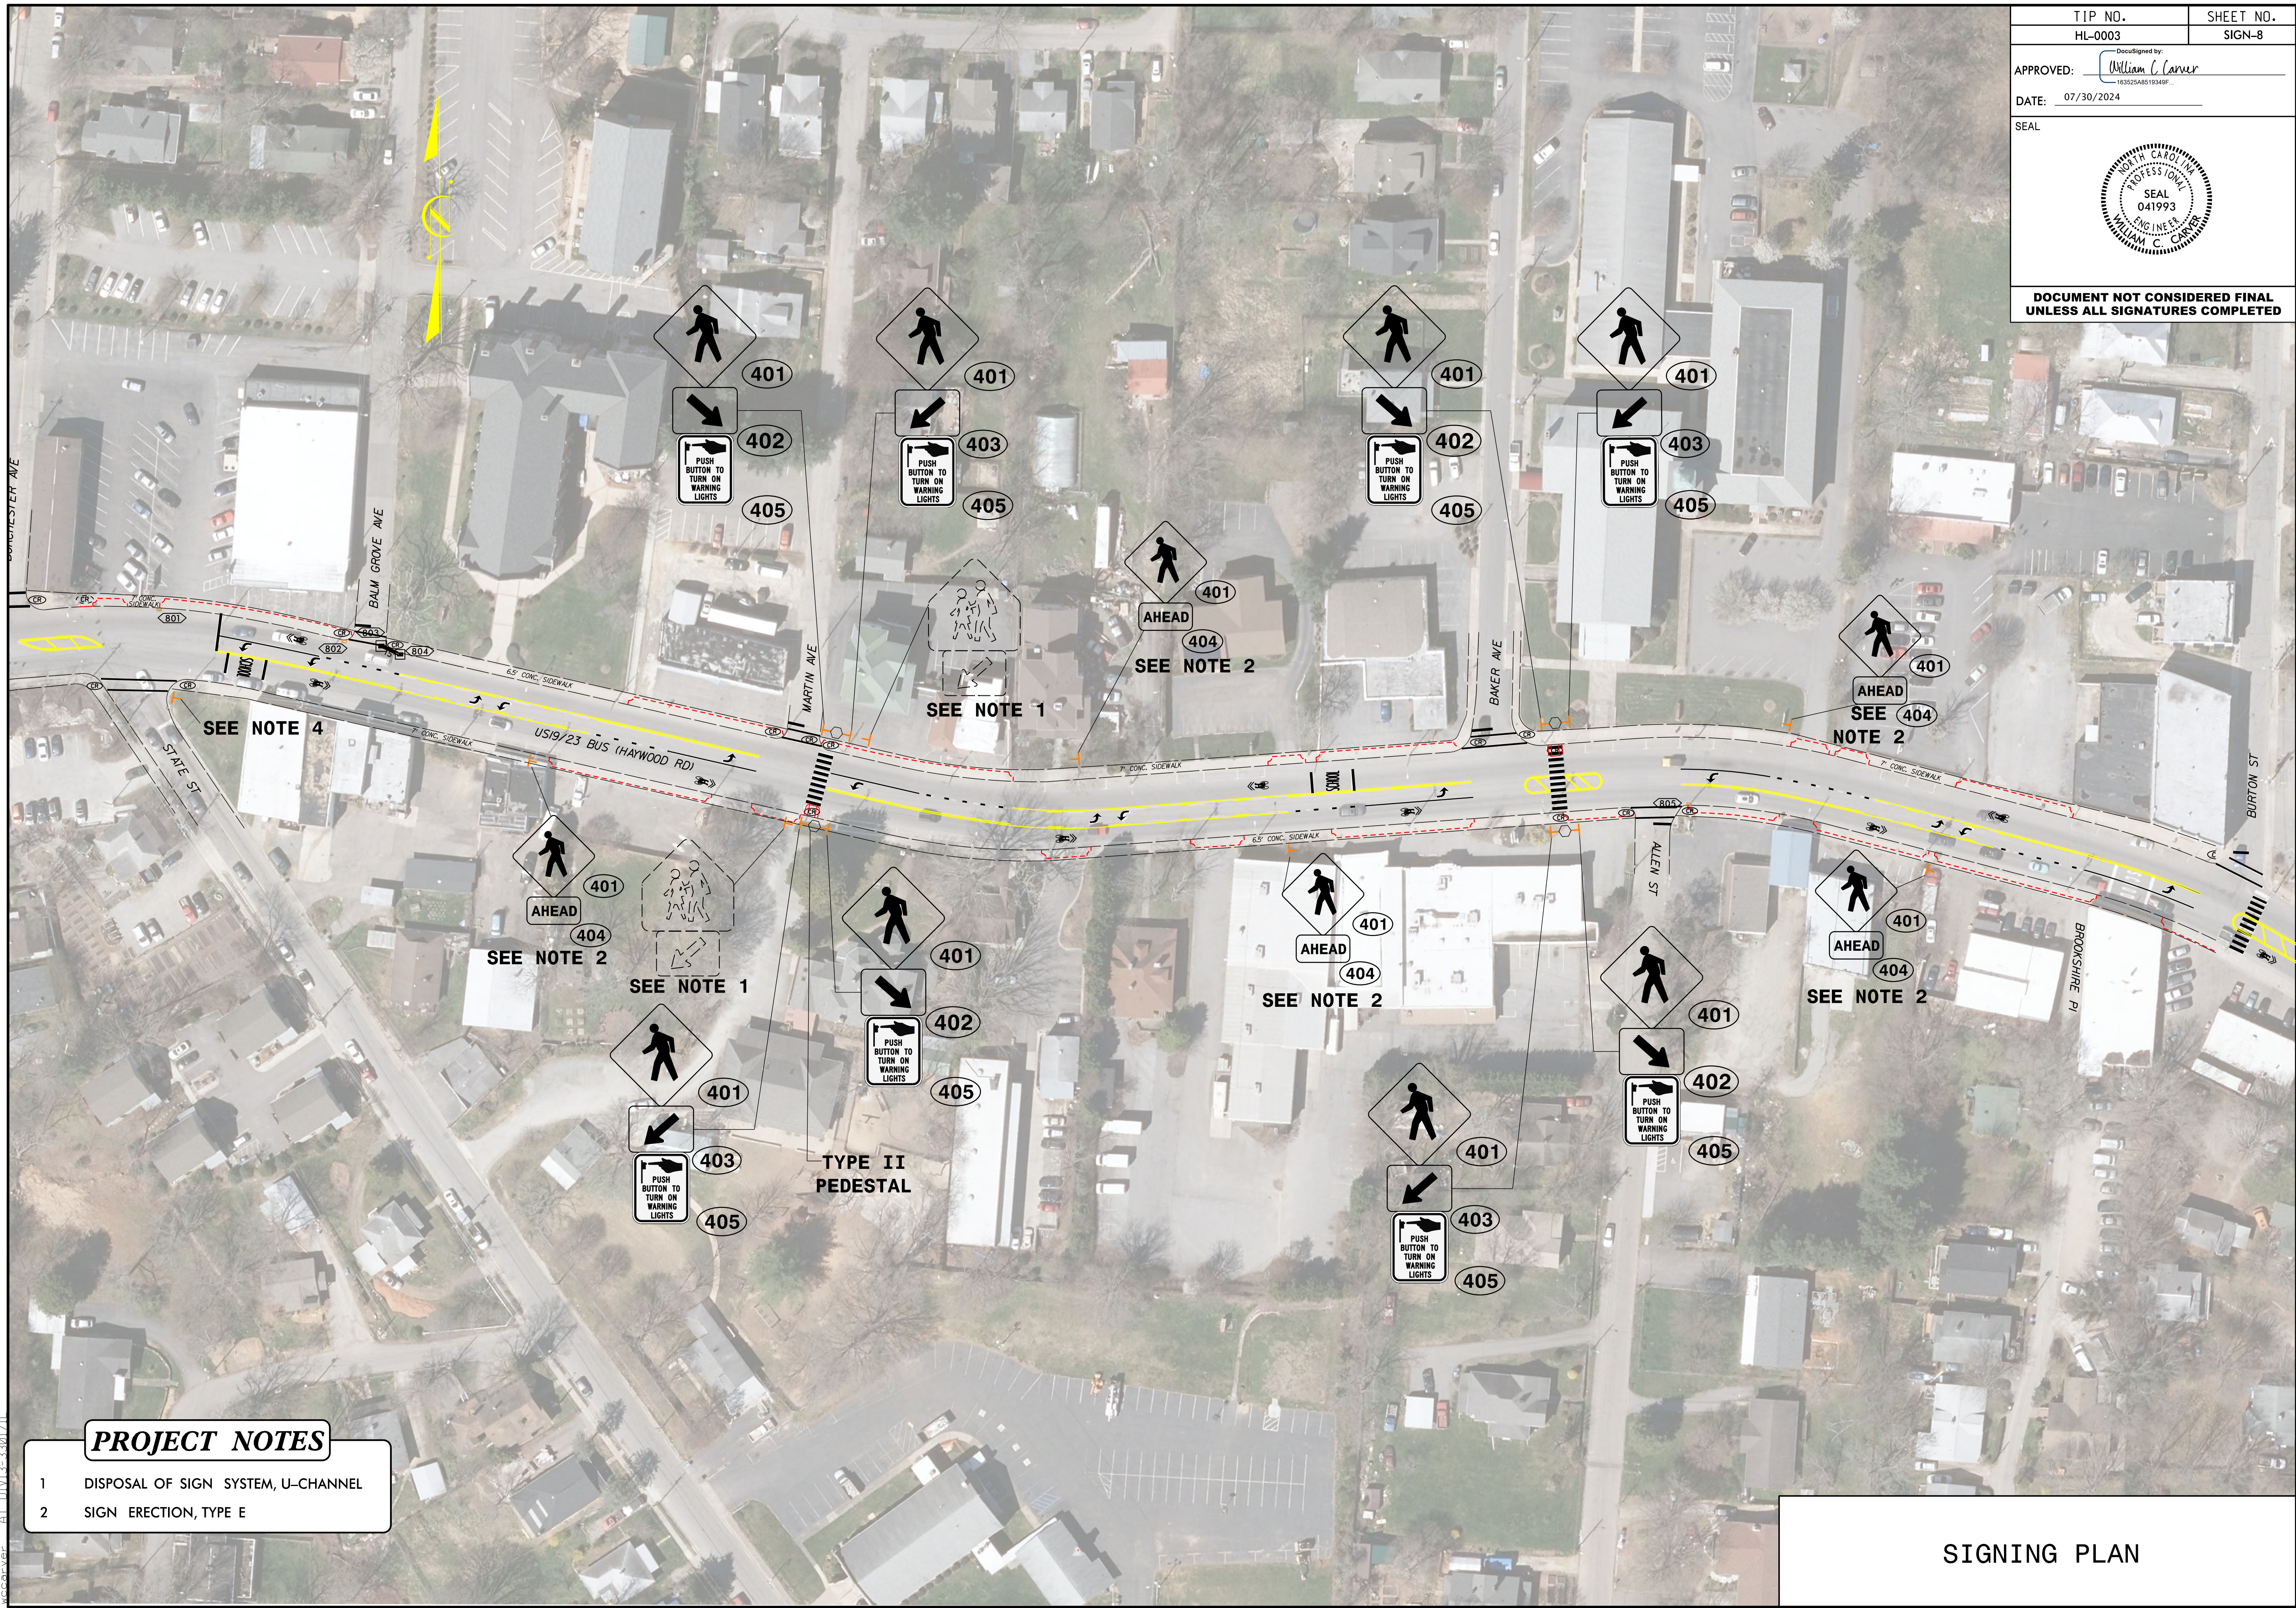

PROJECT NOTES

- 1 DISPOSAL OF SIGN SYSTEM, U-CHANNEL
- 2 SIGN ERECTION, TYPE E

SIGNING PLAN

30-JUL-2024 09:06 C:\Users\SR_3548\OneDrive\Traffic\Signing\CADD\Haywood Rd.DOC.sign8.dgn


TIP NO.
HL-0003

SHEET NO.
SIGN-9


APPROVED: *William C. Carver*

DATE: 07/30/2024

SEAL

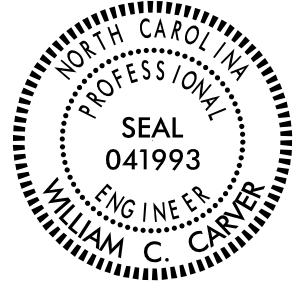

DOCUMENT NOT CONSIDERED FINAL
UNLESS ALL SIGNATURES COMPLETED

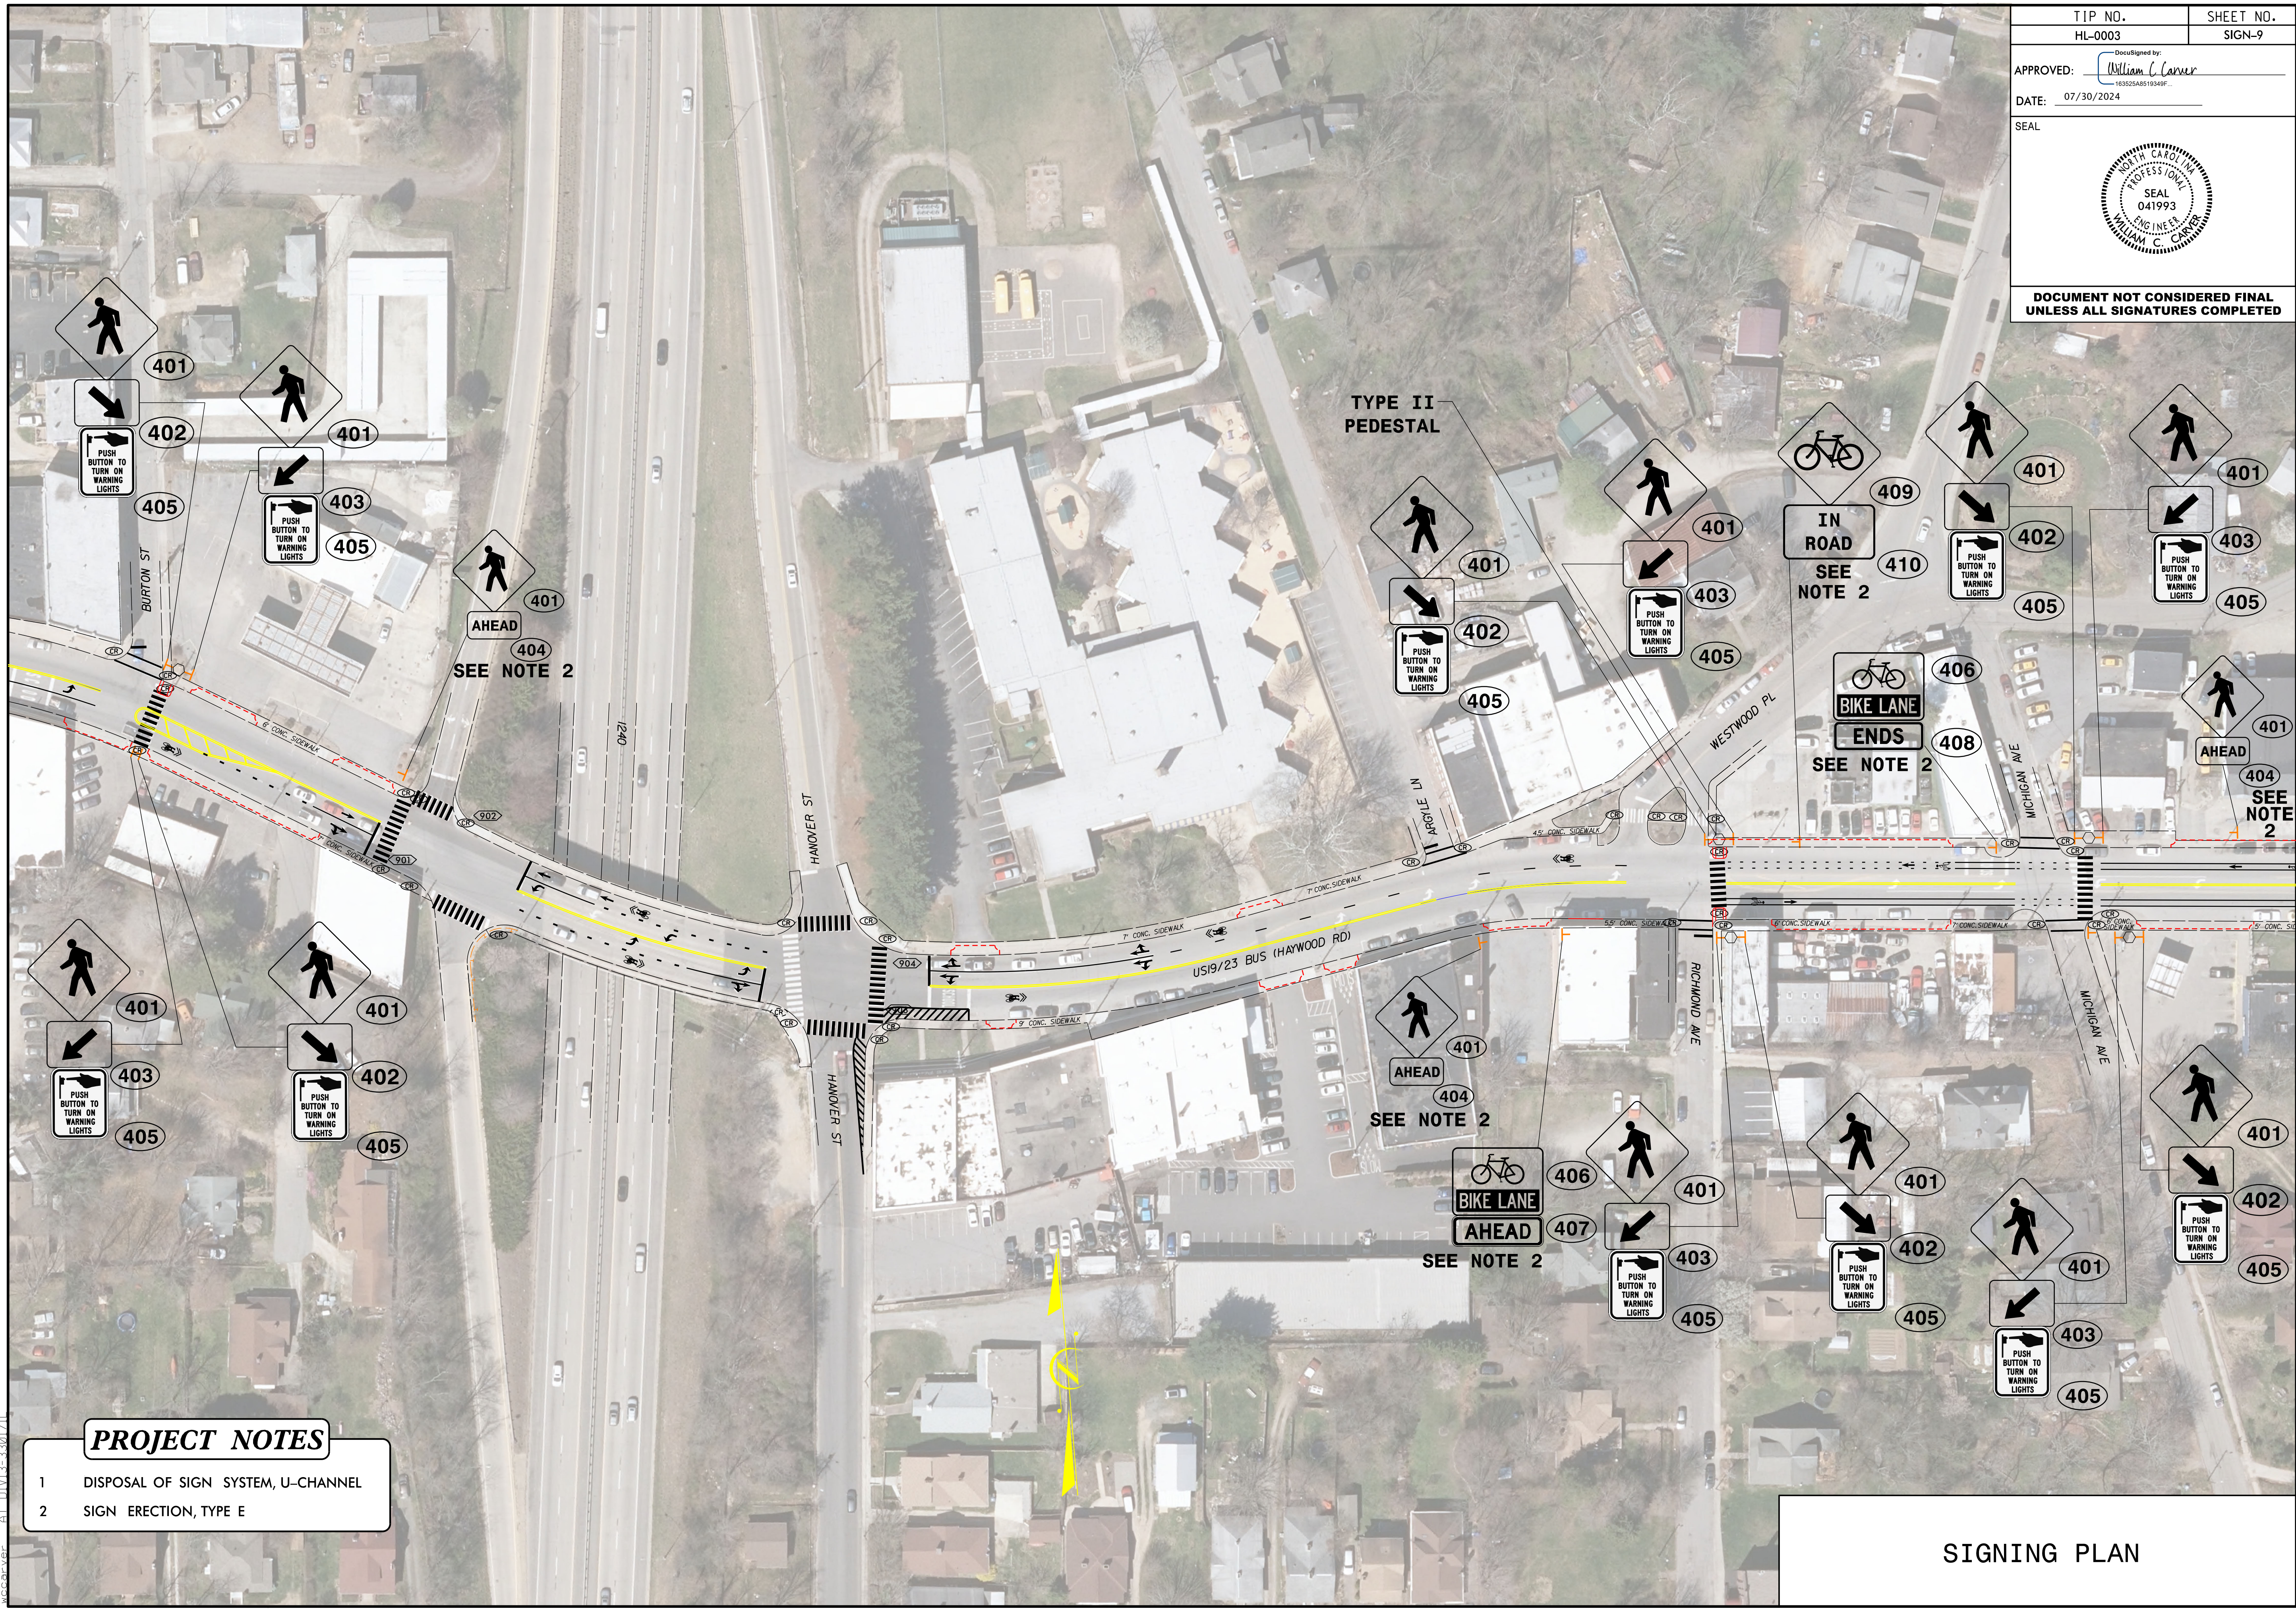


PROJECT NOTES

- DISPOSAL OF SIGN SYSTEM, U-CHANNEL
- SIGN ERECTION, TYPE E

SIGNING PLAN

30-JUL-2024 09:42
S:\Projects\SR 3548 Haywood Road\Traffic\Signing\CADD\Haywood Rd.DOC-sign9.dgn
30-JUL-2024 09:42
S:\Projects\SR 3548 Haywood Road\Traffic\Signing\CADD\Haywood Rd.DOC-sign9.dgn

30-JUL-2024 09:48 C:\Users\Buncombe\SR 3548 Haywood Road\Traffic\Signing\CADD\Haywood Rd.DOC sign10.dgn
30-JUL-2024 09:48 C:\Users\Buncombe\SR 3548 Haywood Road\Traffic\Signing\CADD\Haywood Rd.DOC sign10.dgn
30-JUL-2024 09:48 C:\Users\Buncombe\SR 3548 Haywood Road\Traffic\Signing\CADD\Haywood Rd.DOC sign10.dgn

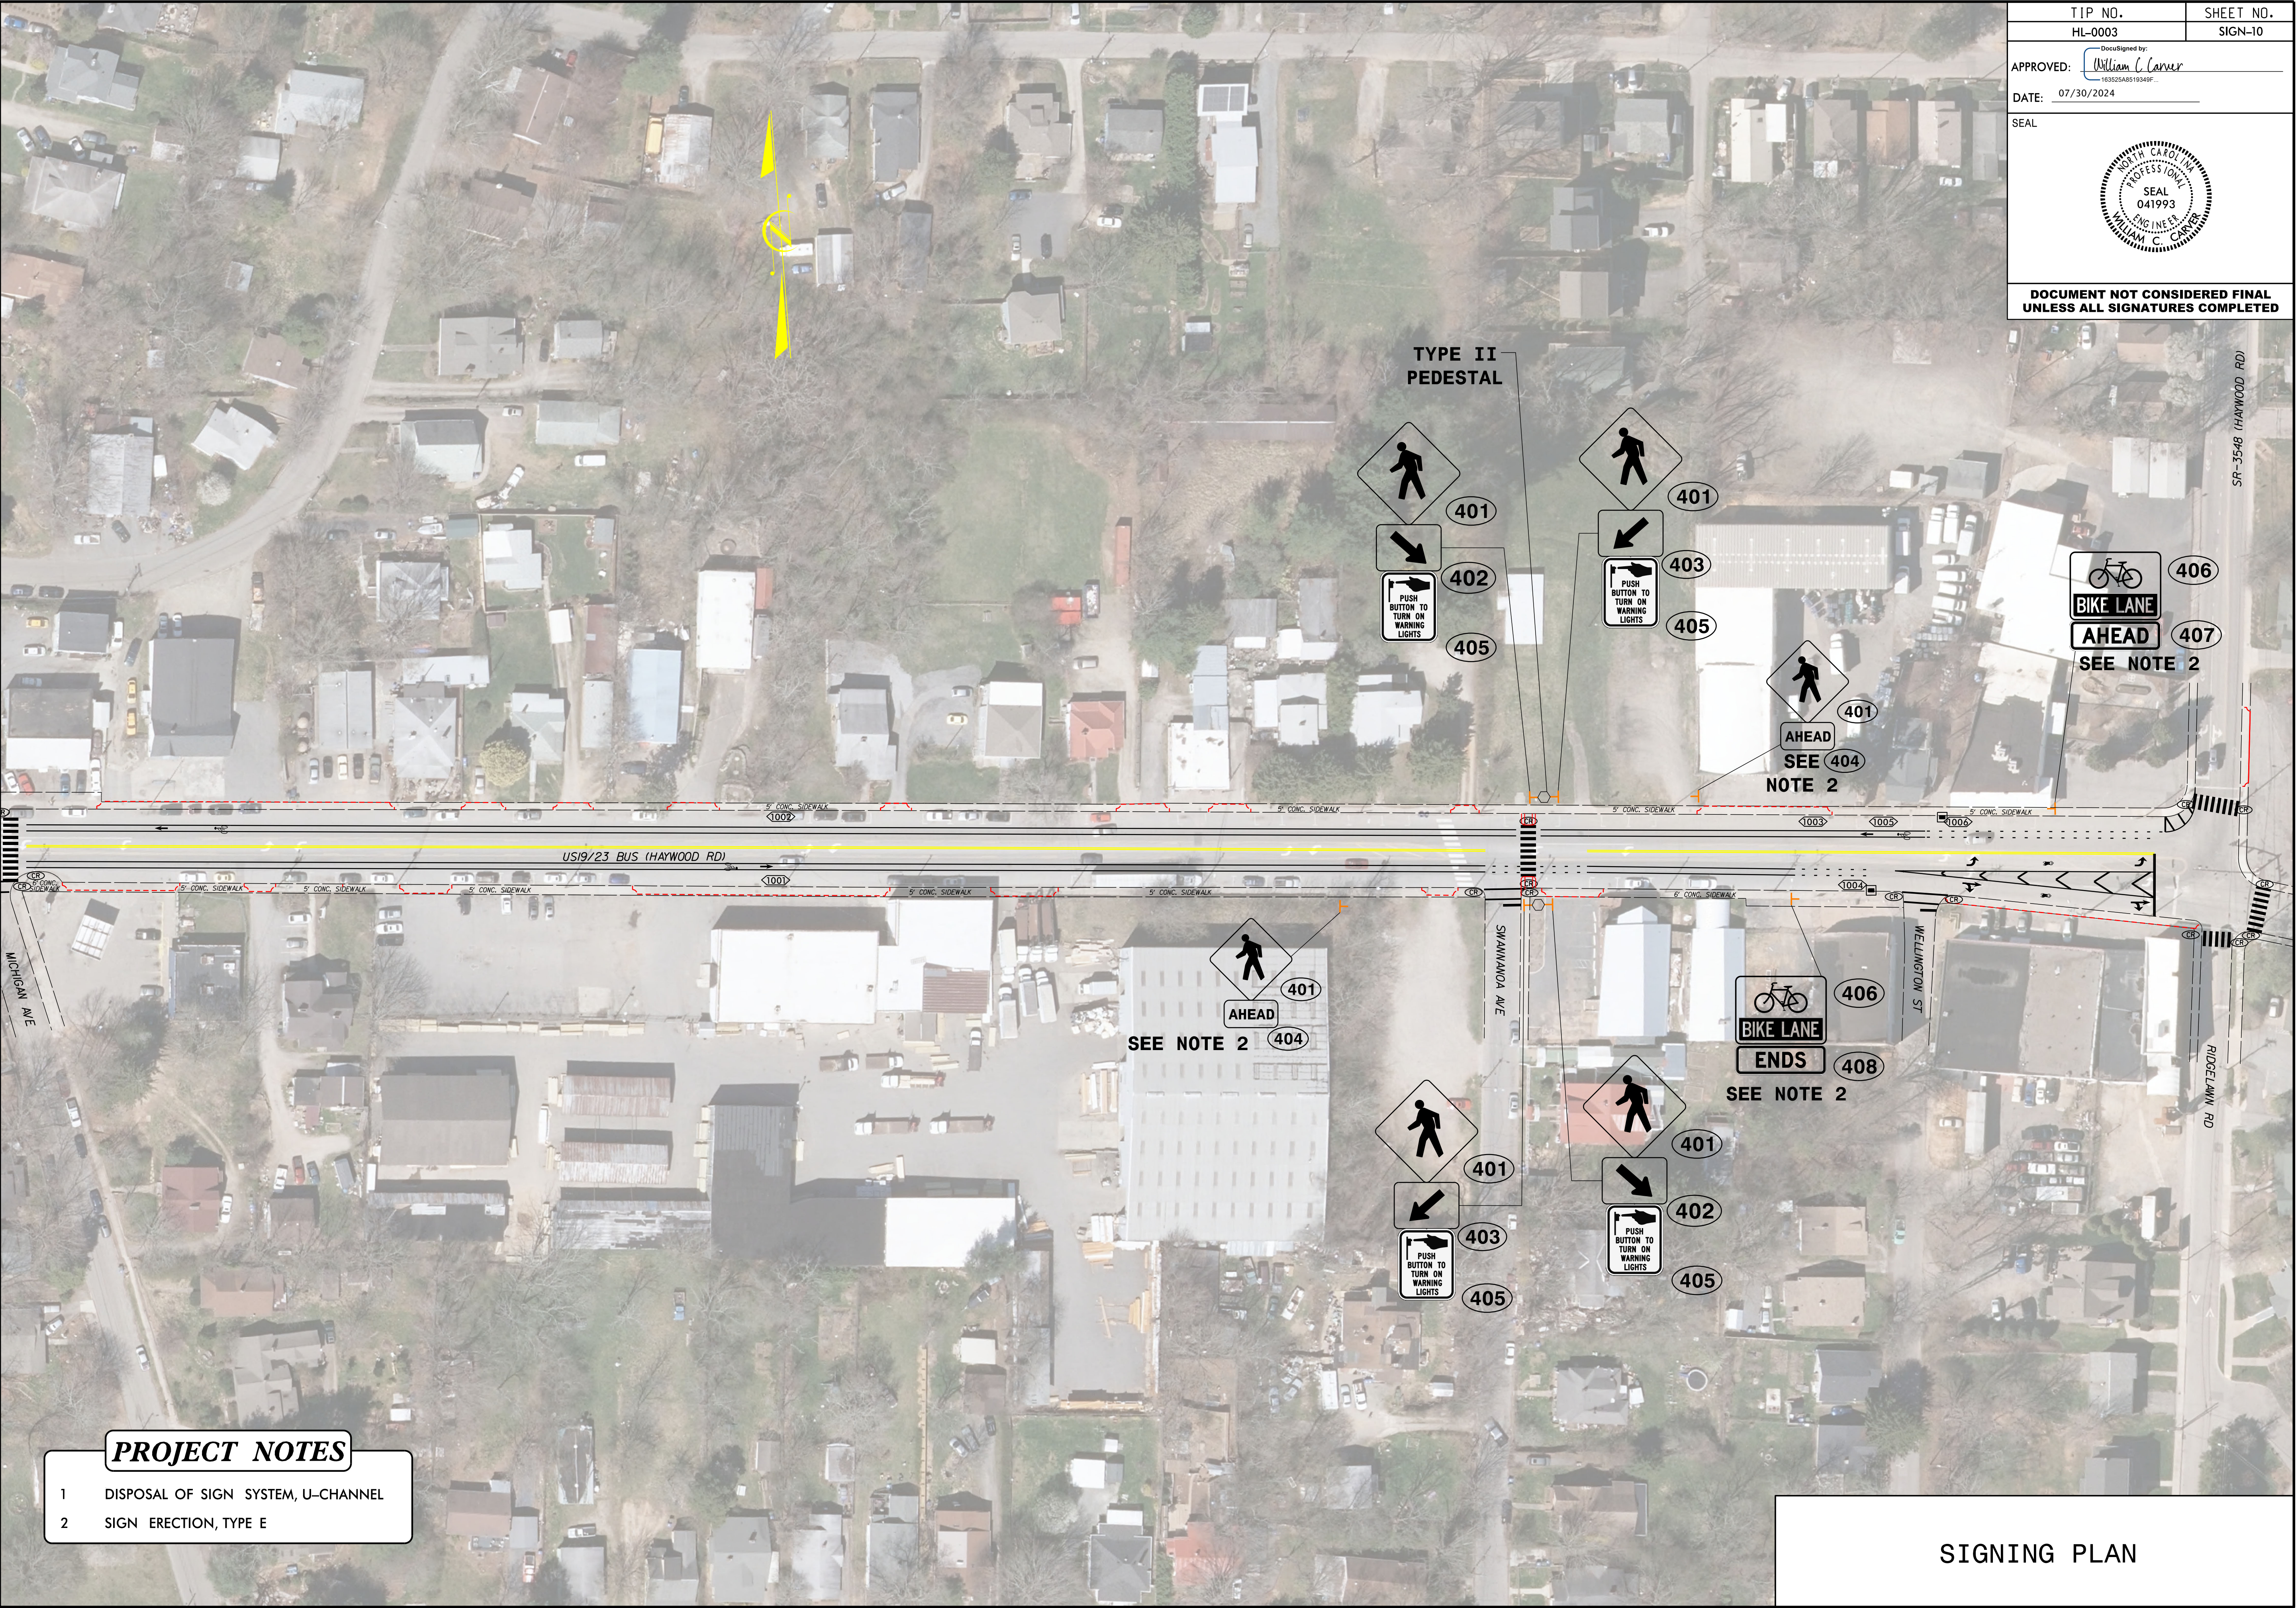

PROJECT NOTES

- 1 DISPOSAL OF SIGN SYSTEM, U-CHANNEL
- 2 SIGN ERECTION, TYPE E

SIGNING PLAN

TIP NO. HL-0003	SHEET NO. SIGN-10
APPROVED: <i>William C. Carter</i> 163525AB519349F	
DATE: 07/30/2024	
SEAL 	
DOCUMENT NOT CONSIDERED FINAL UNLESS ALL SIGNATURES COMPLETED	