PROJECT REFERENCE NO.	SHEET NO.
XXXXXXX	XXXX

Location and Surveys

KCI ASSOCIATES OF NC
KCI ENGINEERS | PLANNERS | SCIENTISTS | CONSTRUCTION MANAGERS

PROJECT SURVEYOR
NORTH CAROLINA PROFESSIONAL SEAL L-3860 LAND SURVEYOR JAMES M. GELLENTHIN

DOCUMENT NOT CONSIDERED FINAL UNLESS ALL SIGNATURES COMPLETED

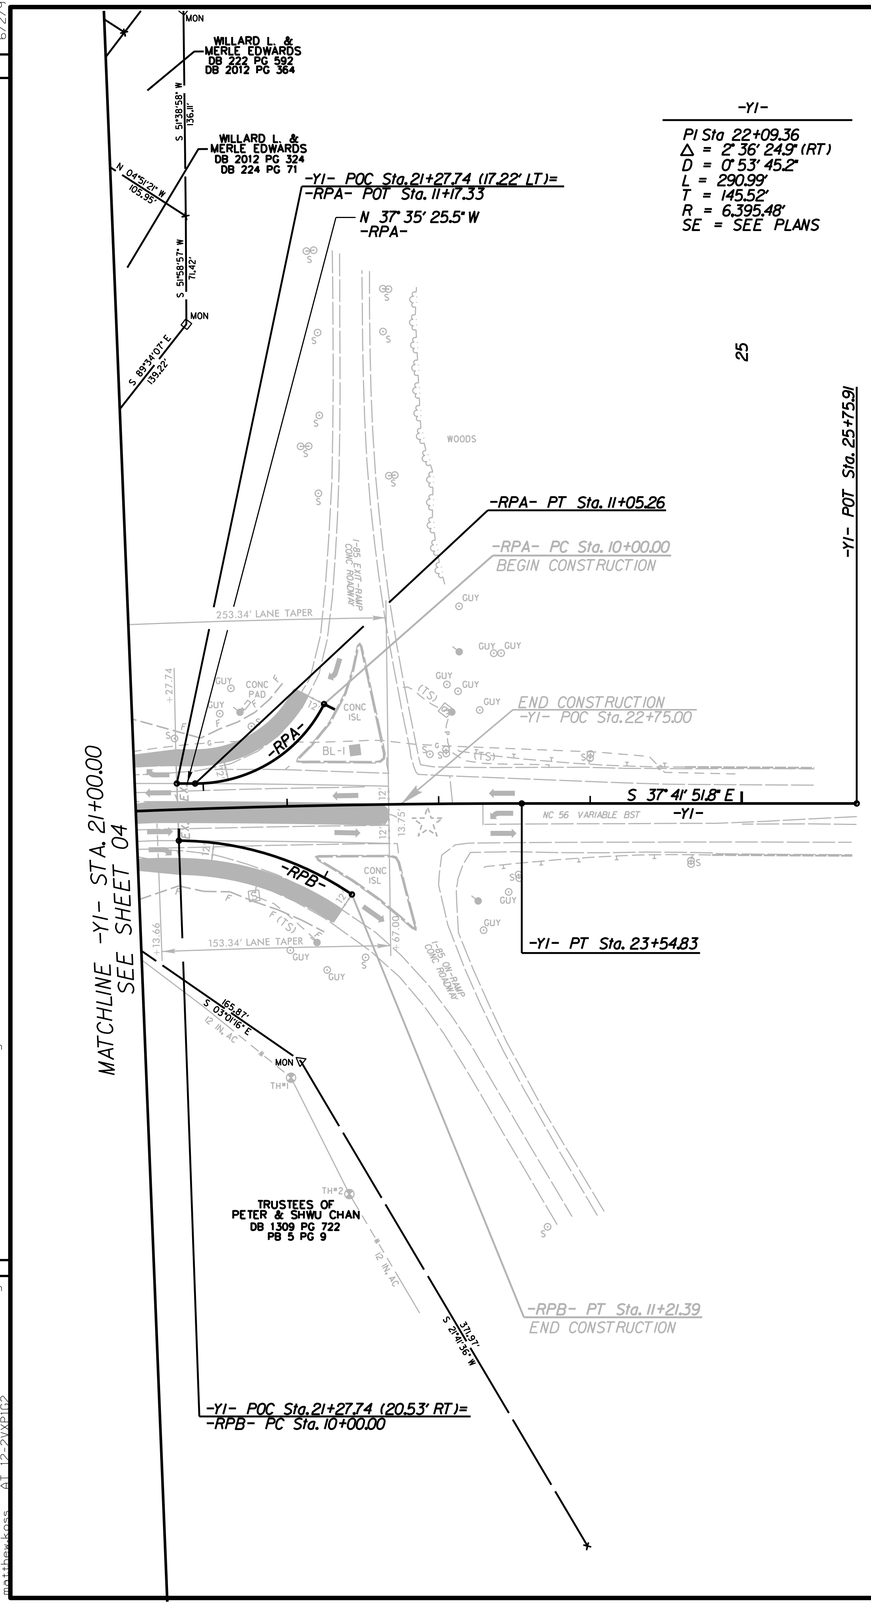

-Y1-	-RPA-	-RPB-
PI Sta 22+09.36	PI Sta 10+58.77	PI Sta 10+62.53
Δ = 2° 36' 24.9" (RT)	Δ = 63° 29' 09.5" (RT)	Δ = 33° 55' 38.6" (RT)
D = 0° 53' 45.2"	D = 60° 18' 40.8"	D = 27° 56' 57.0"
L = 290.99'	L = 105.26'	L = 121.39'
T = 145.52'	T = 58.77'	T = 62.53'
R = 6,395.48'	R = 95.00'	R = 205.00'
SE = SEE PLANS	SE = EXIST.	SE = EXIST.

I, James M Gellenthin, a Professional Land Surveyor in the state of North Carolina hereby certify to the best of my knowledge and belief that the following work item(s) (R/W Staking) performed under my responsible charge meet NCDOT Survey Standards as directed in the NCDOT Location & Surveys guidelines and procedures.

I further certify that the right of way and permanent easement points shown herein and outlined in the tables shown hereon (localized coordinates, station/offset) have been checked and are accurate representations of the right of way and permanent easement points depicted on the corresponding highway plans. I also certify that the right of way and permanent easement points shown herein have been field monumented under my supervision from existing survey control provided by others; that the depicted property data shown herein were surveyed by others; and these monuments denote the right of way and easement boundaries at the time of staking which may be subject to change due to right of way revisions (See deeds for final determination).

Witness my original signature, registration number and seal this 19th day of July, 2019.

Professional Land Surveyor — L-3860 PLS # — Seal

NOTES:

1. IF FURTHER INFORMATION REGARDING PROJECT CONTROL IS NEEDED, PLEASE CONTACT THE LOCATION AND SURVEYS UNIT.

2. PROJECT CONTROL WAS ESTABLISHED USING GNSS, THE GLOBAL NAVIGATION SATELLITE SYSTEM.

REVISIONS

REVISIONS

6/2/99

19-JUL-2019 09:32
M:\2014\51190108 NCDOT\H-U6020-RW Staking Rutherford\DRAWINGS\u6020_ls_rw05.dgn
matthew.koss