DocuSign Envelope ID: E83D3655-321E-4727-BDC6-0C9D3B72BF36

PROJECT REFERENCE NO.	SHEET NO.
U-6202	RW11

Location and Surveys

McKIM & CREED
4300 EDWARDS MILL RD, SUITE 200,
RALEIGH, NC 27612
(P) 919-233-8091

PROJECT SURVEYOR

NORTH CAROLINA PROFESSIONAL SEAL L-4234 LAND SURVEYOR JEFFREY D. AKER

DOCUMENT NOT CONSIDERED FINAL UNLESS ALL SIGNATURES COMPLETED

I , Jeffrey D. Aker , certify that the right of way and permanent easement monumentation for this project shown herein was completed under my direct and responsible charge from an actual survey made under my supervision; that all horizontal closures had a minimum ratio of precision of 1:10,000 (Class A). Field work was performed from March 25, 2024 to May 6, 2024 and all coordinates are based on NAD83/2007; That this survey was performed to meet the requirements of 21NCAC 56.1600 as applicable.

This 6th day of May, 2024.

DocuSigned by: Jeffrey D. Aker
13883A59F70E41D...

Professional Land Surveyor L-4234

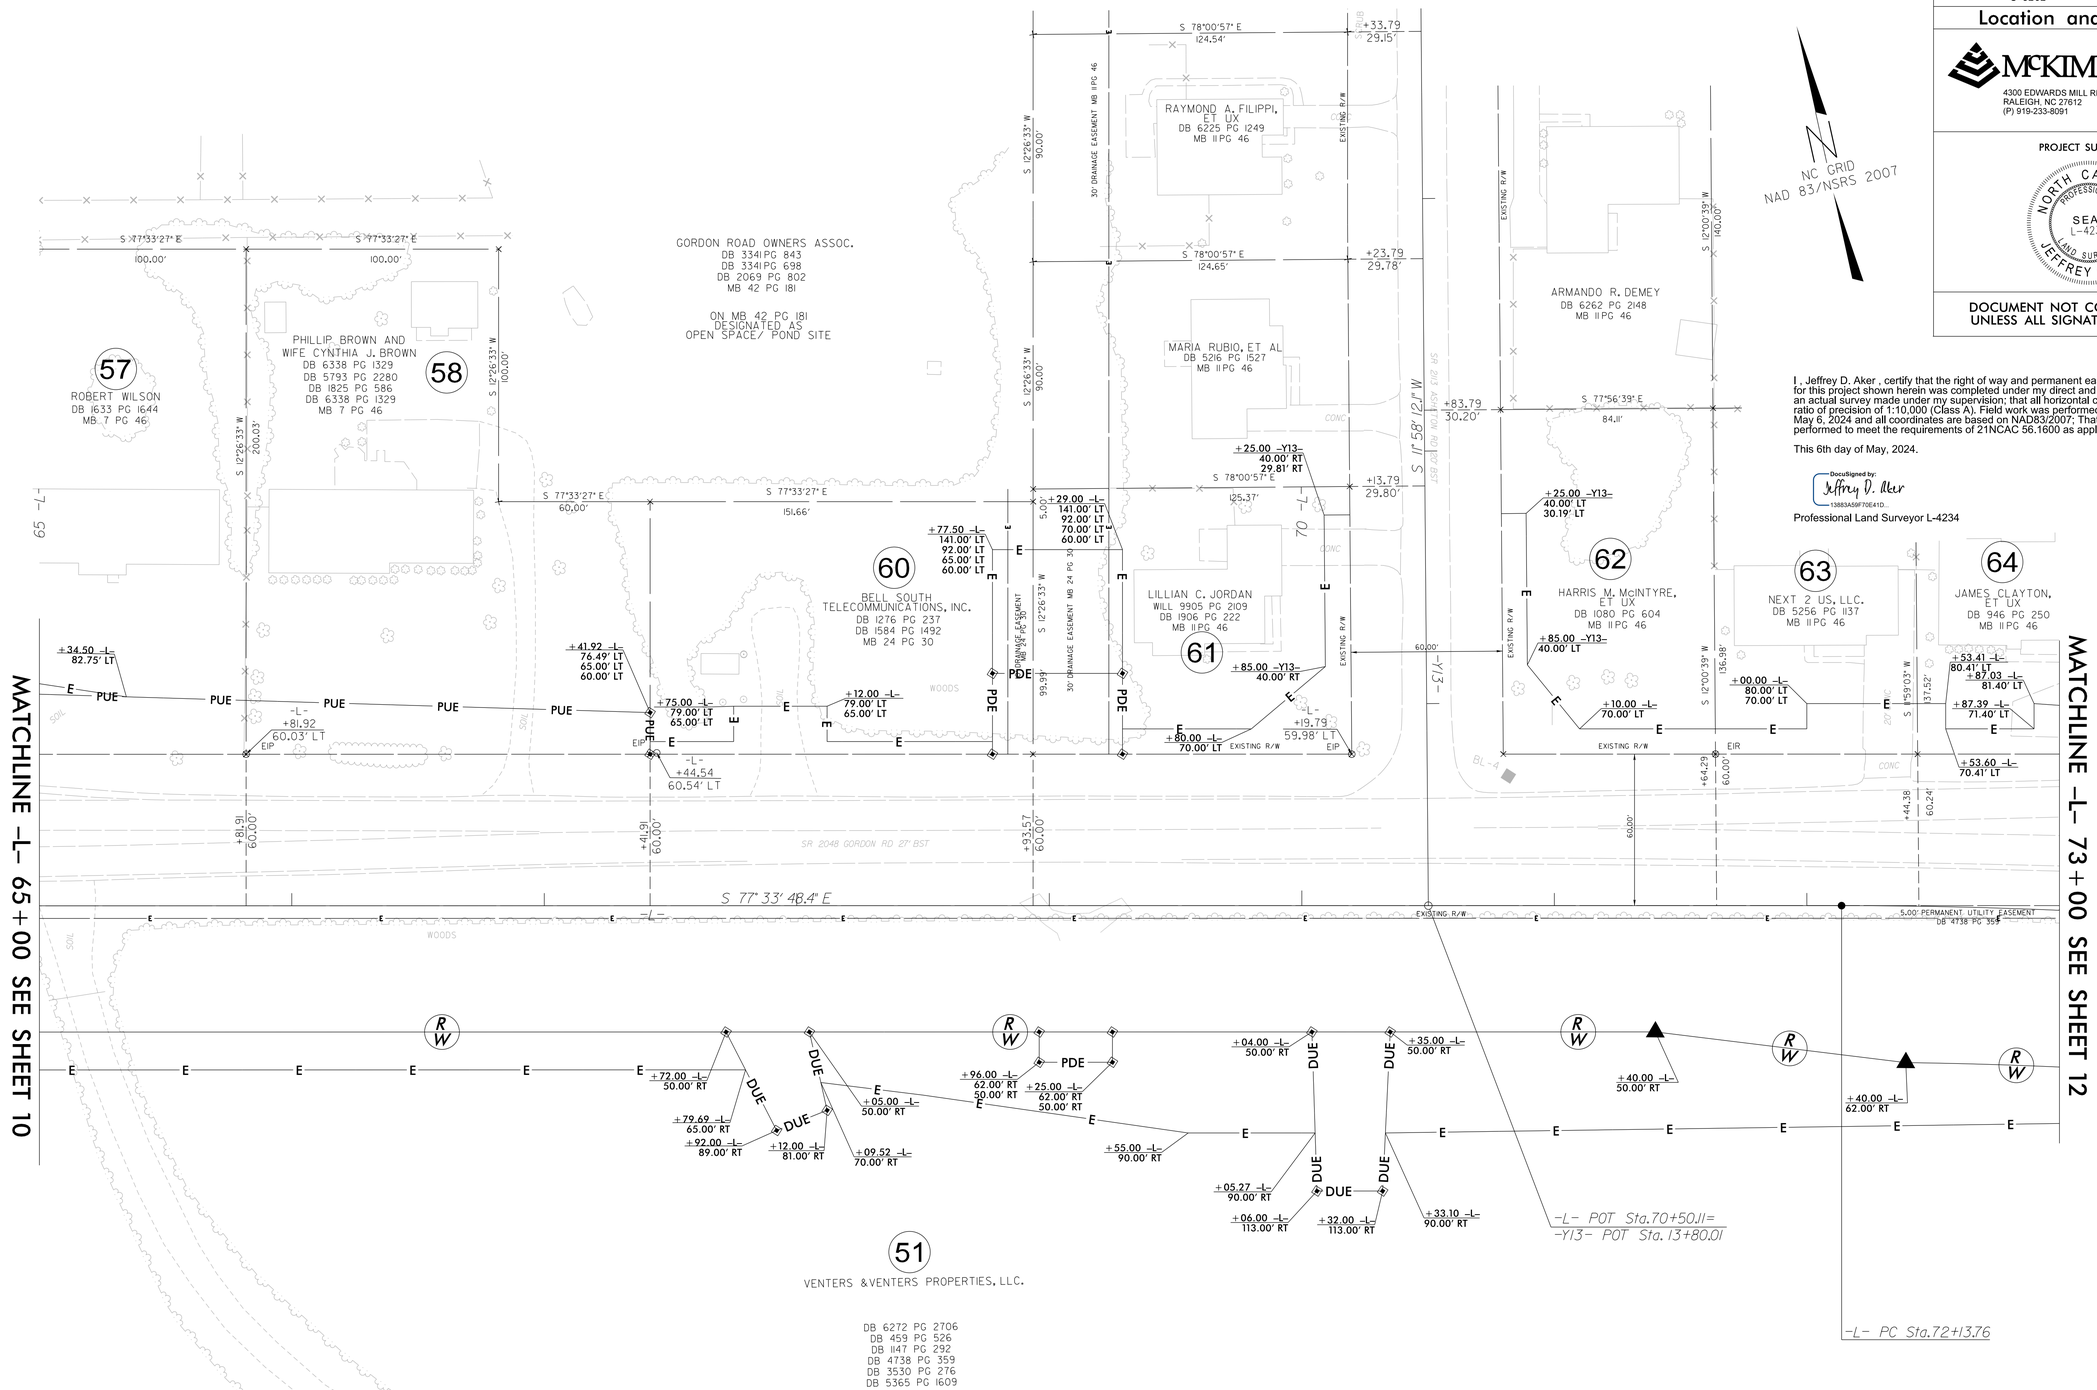

NOTES:

1. IF FURTHER INFORMATION REGARDING PROJECT CONTROL IS NEEDED PLEASE CONTACT THE LOCATION AND SURVEYS UNIT.
2. PROJECT CONTROL WAS ESTABLISHED USING GNSS, THE GLOBAL NAVIGATION SATELLITE SYSTEM.
3. RIGHT OF WAY MONUMENTATION ESTABLISHED March 25, 2024 TO May 6, 2024 .

REVISIONS

06-MAY-2024 15:49
U6202_RW11\Cadmatics\80-Drawings\U6202_LS_RW11.dgn
EKelvington AT MC06988