PROJECT REFERENCE NO.	SHEET NO.
U5746	rw06A

Location and Surveys

DRMP

DRMP, INC.
8000 REGENCY PARKWAY, SUITE 110
CARY, NC 27518
PHONE: (919) 650 1038

PROJECT SURVEYOR

NORTH CAROLINA PROFESSIONAL SEAL L-3314 LAND SURVEYOR CHARLES W. BROWN

DOCUMENT NOT CONSIDERED FINAL UNLESS ALL SIGNATURES COMPLETED

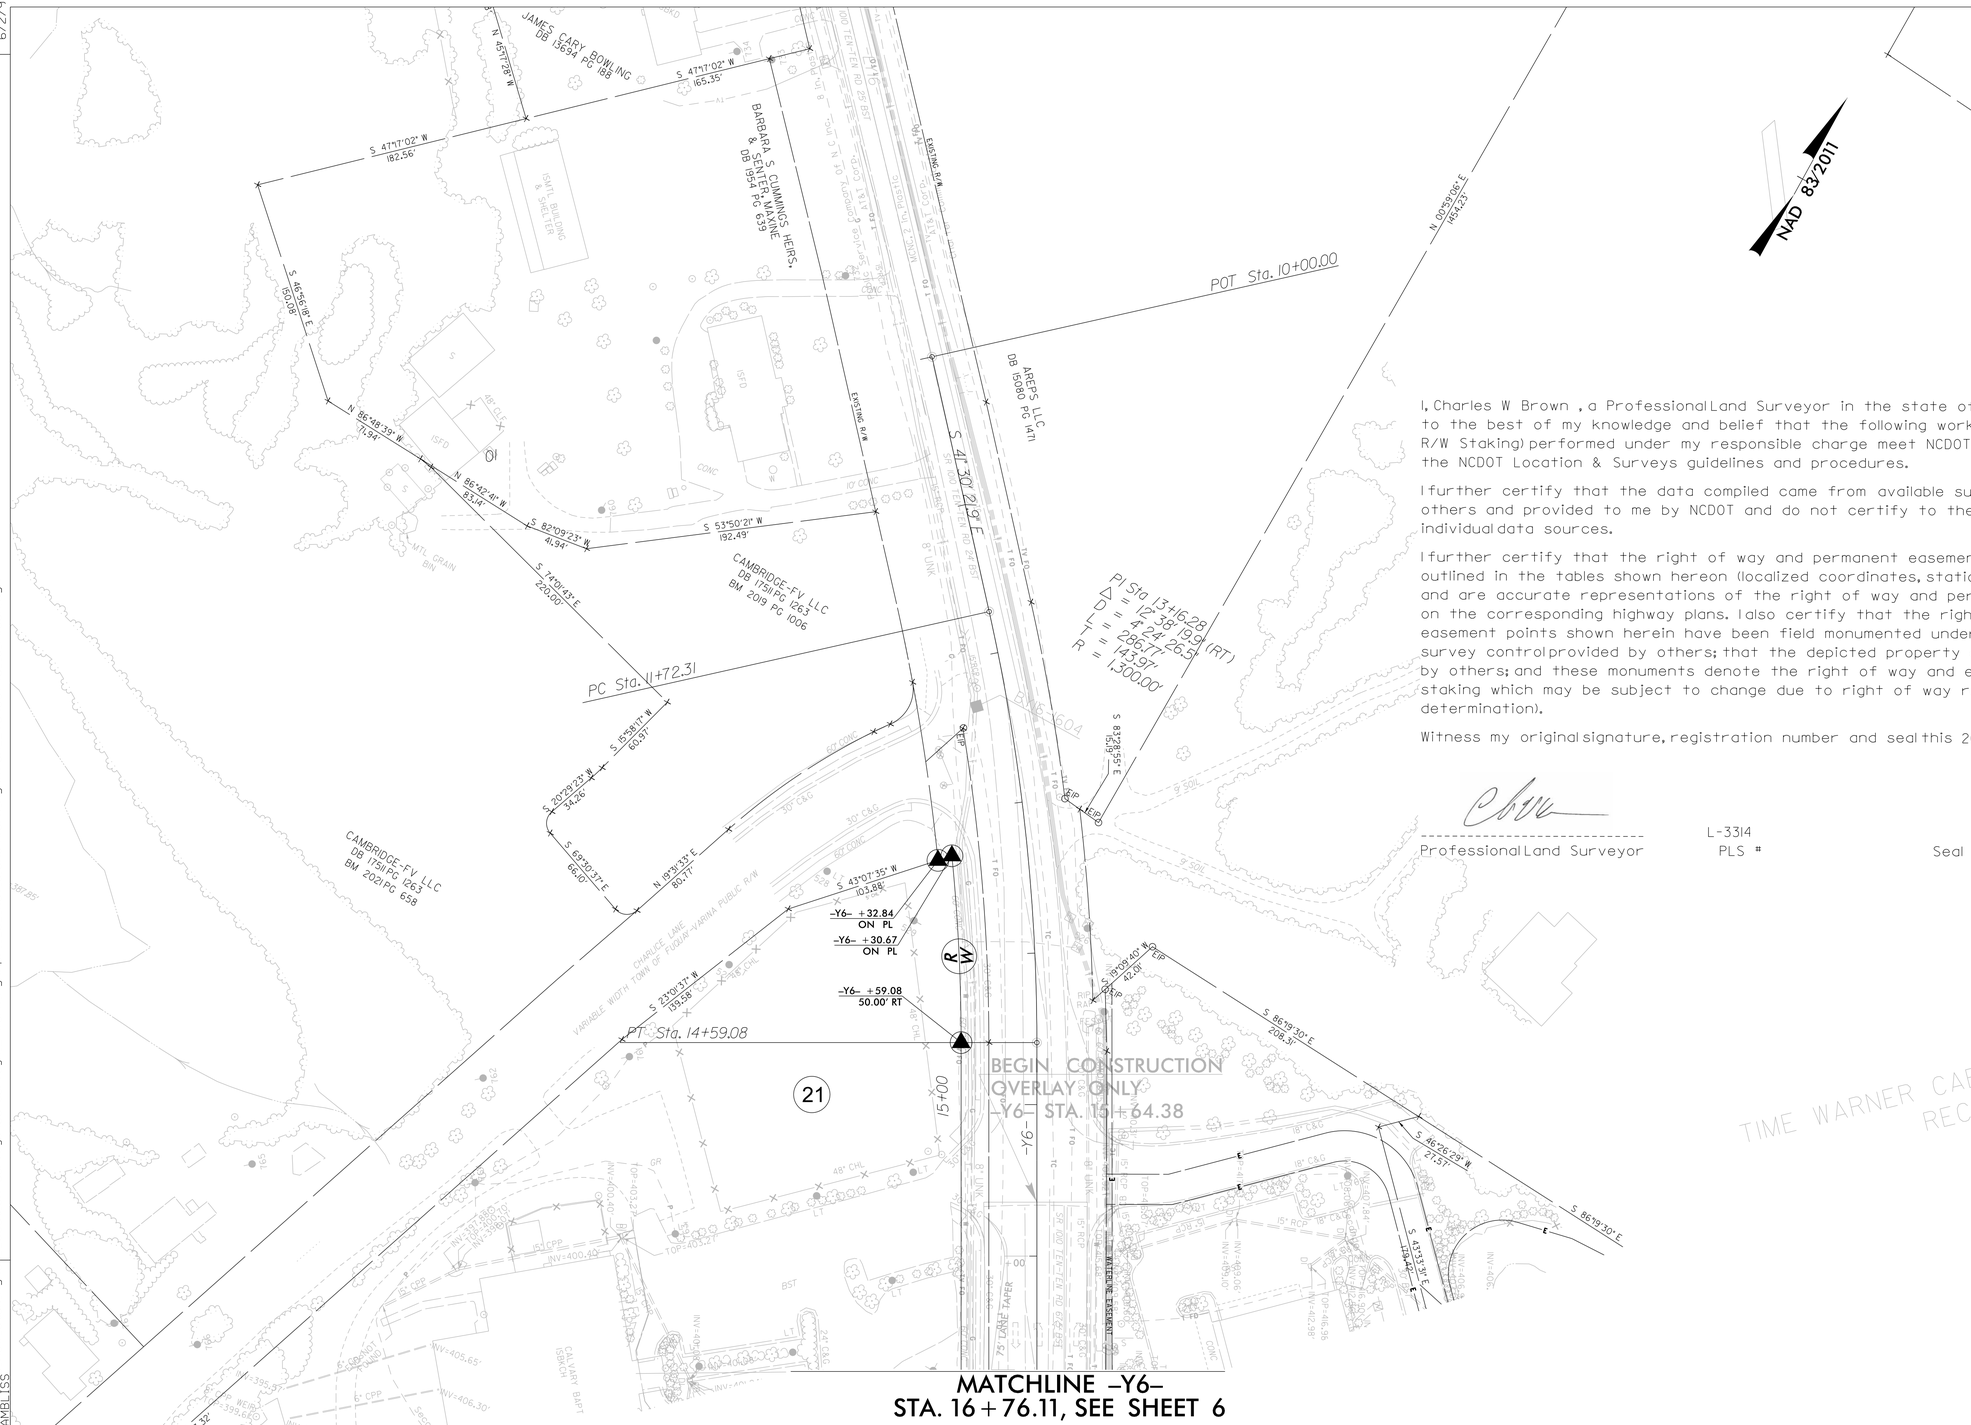

MATCHLINE -Y6-
STA. 16+76.11, SEE SHEET 6

I, Charles W Brown, a Professional Land Surveyor in the state of North Carolina hereby certify to the best of my knowledge and belief that the following work item(s) (Base map Compilation, R/W Staking) performed under my responsible charge meet NCDOT Survey Standards as directed in the NCDOT Location & Surveys guidelines and procedures.

I further certify that the data compiled came from available surveys/mapping performed by others and provided to me by NCDOT and do not certify to the accuracy or quality of the individual data sources.

I further certify that the right of way and permanent easement points shown herein and outlined in the tables shown hereon (localized coordinates, station/offset) have been checked and are accurate representations of the right of way and permanent easement points depicted on the corresponding highway plans. I also certify that the right of way and permanent easement points shown herein have been field monumented under my supervision from existing survey control provided by others; that the depicted property data shown herein were surveyed by others; and these monuments denote the right of way and easement boundaries at the time of staking which may be subject to change due to right of way revisions (See deeds for final determination).

Witness my original signature, registration number and seal this 20th day of May, 2021.

Professional Land Surveyor — L-3314 PLS # — Seal

REVISIONS

6/2/99

14-MAY-2021 14:43
P:\Projects\19\19-0046.026_U-5746_ROW_Staking\33_Location Surveys\03-Survey\12-Working\April2021Revisions\Working\RWSHEETS\U5746_ls_rw06A.dgn
CChambliss AT CAR-CCHAMBLISS