DocuSign Envelope ID: FDC61CF9-5731-4767-BAB3-6F76C37C0440

PROJECT REFERENCE NO.	SHEET NO.
U-3422	RW13

Location and Surveys

JoynerKeeny, PLLC
1051 N. Winstead Avenue
Rocky Mount, NC 27804
252-977-3124
North Carolina Firm Number P-0551

I , STEPHEN R. WOLFE, certify that the right of way and permanent easement monumentation for this project shown herein was completed under my direct and responsible charge from an actual survey made under my supervision; that all horizontal closures had a minimum ratio of precision of 1:10,000 (Class A). Field work was performed from 06FEB2023 to 19JUN2023, and all coordinates are based on NAD83/2011; That this survey was performed to meet the requirements of 21NCAC 56.1600 as applicable.

This 19th day of June, 2023.

DocuSigned by:
Stephen Wolfe
30B6875F3940446...

Professional Land Surveyor L-3259

PROJECT SURVEYOR

NORTH CAROLINA PROFESSIONAL SEAL L-3259 LAND SURVEYOR STEPHEN R. WOLFE

DOCUMENT NOT CONSIDERED FINAL UNLESS ALL SIGNATURES COMPLETED

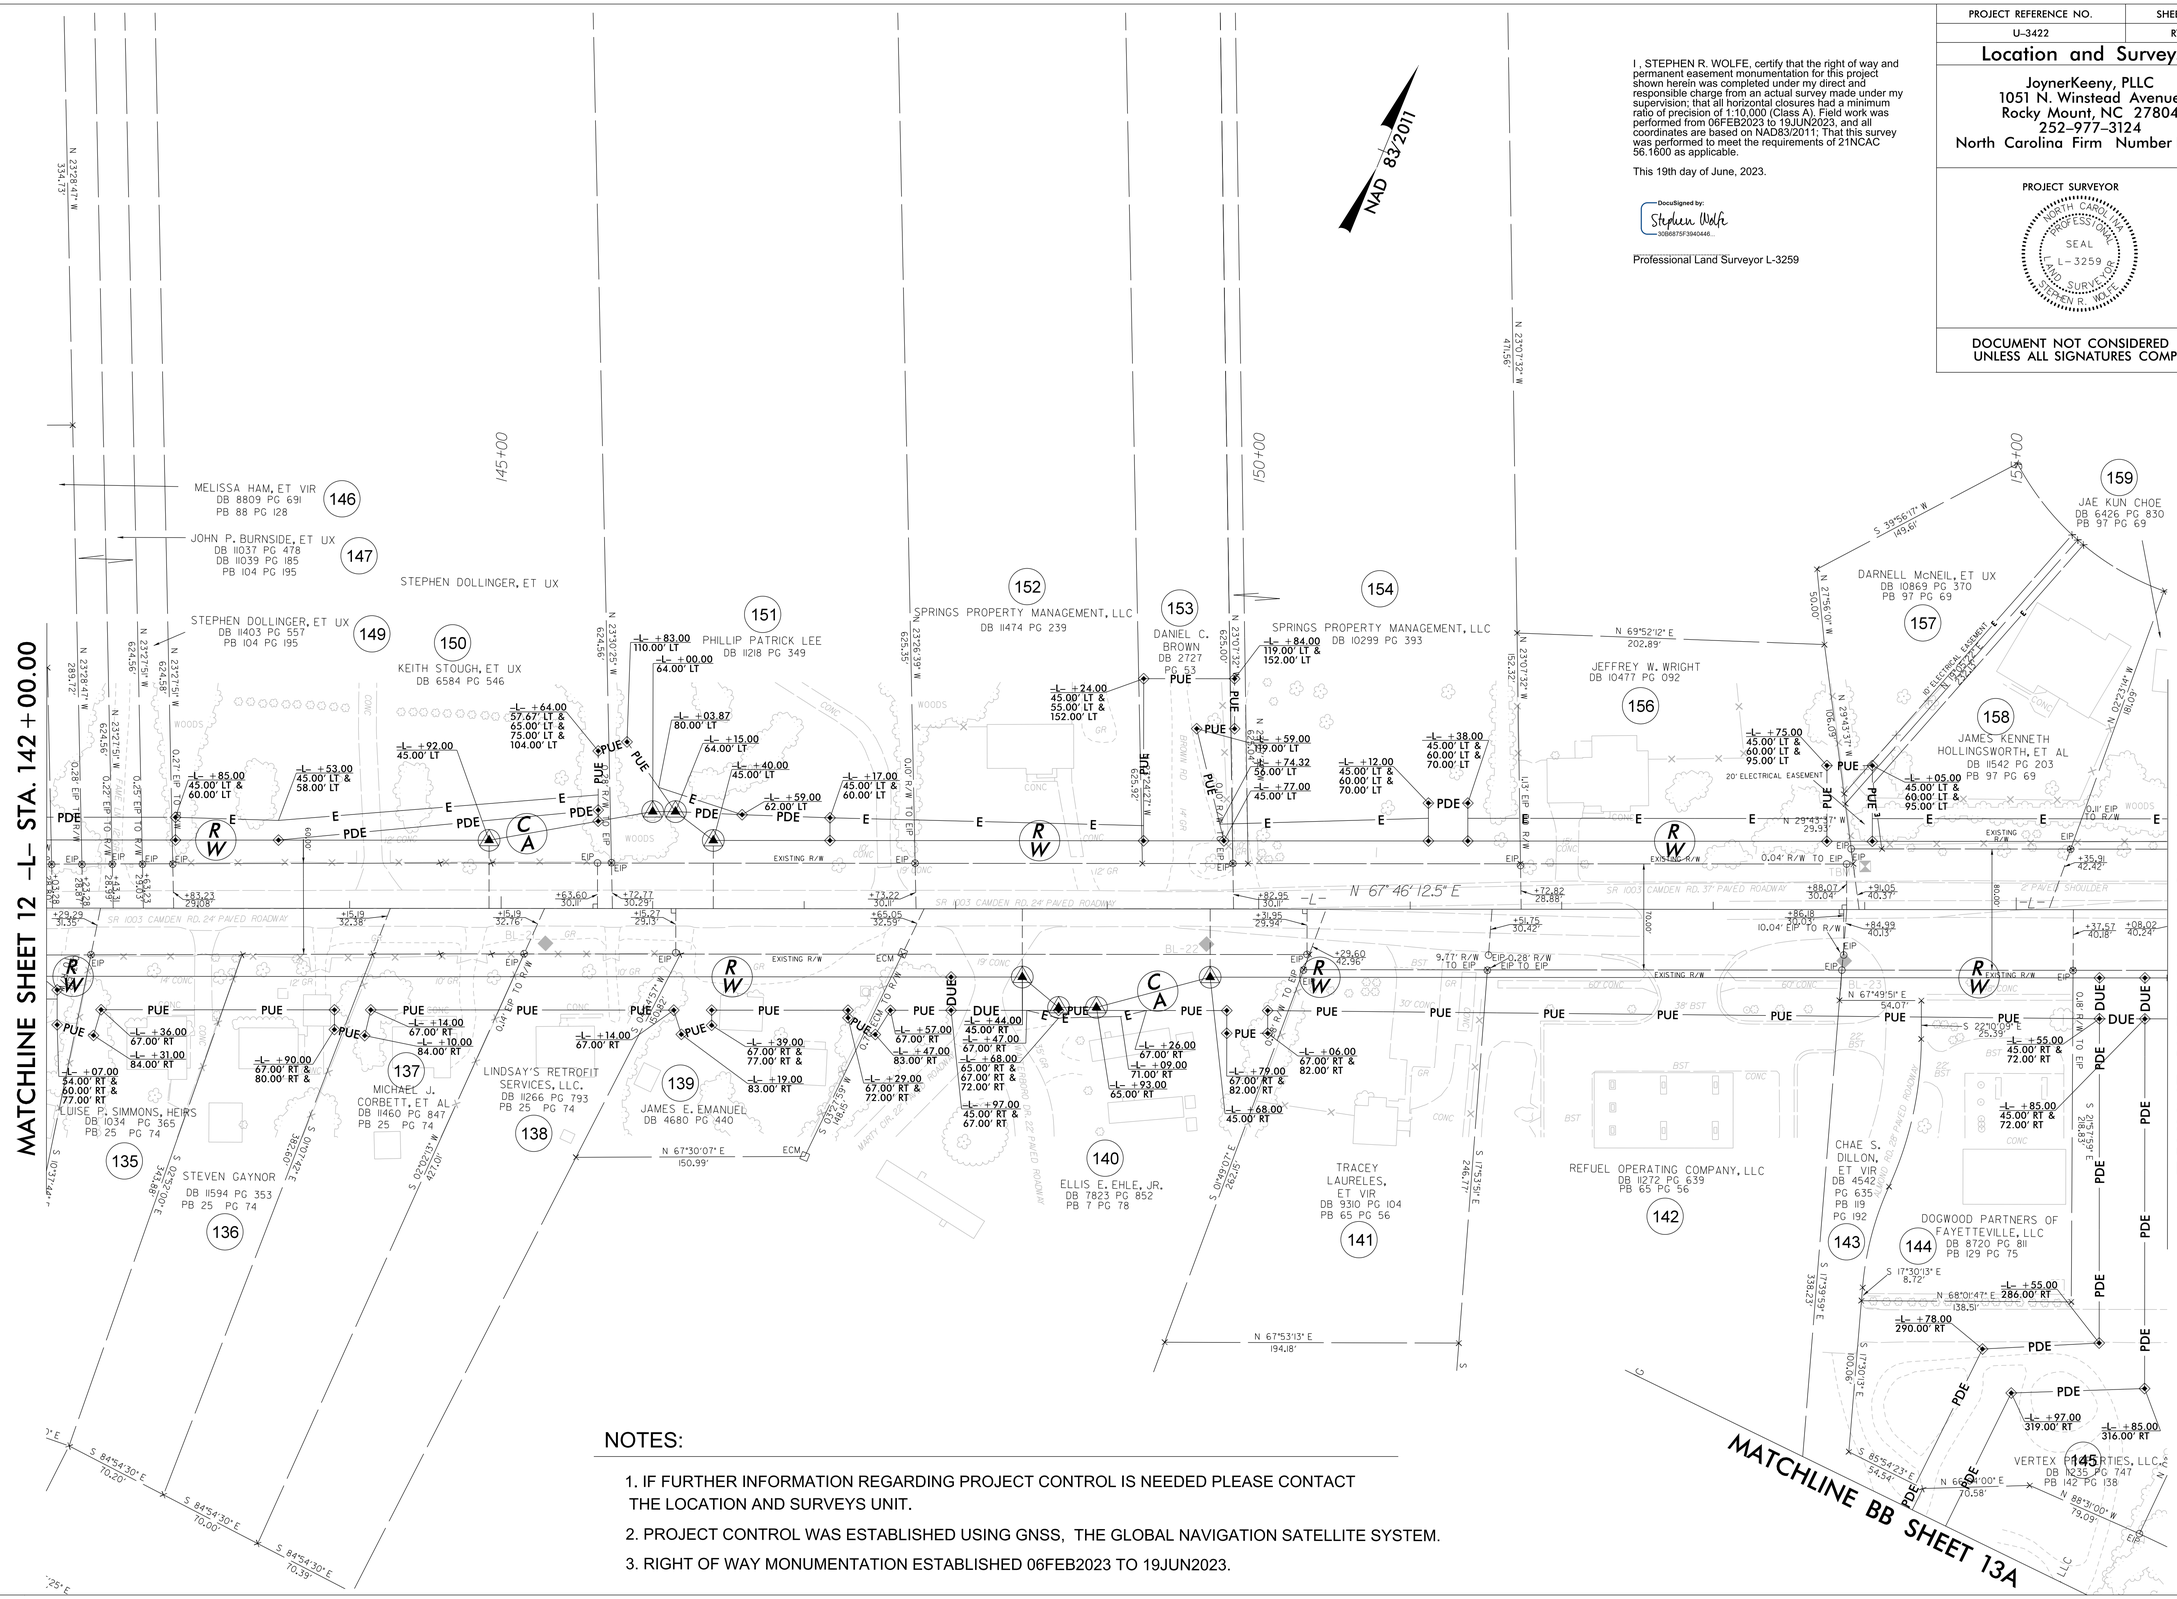

NOTES:

1. IF FURTHER INFORMATION REGARDING PROJECT CONTROL IS NEEDED PLEASE CONTACT THE LOCATION AND SURVEYS UNIT.
2. PROJECT CONTROL WAS ESTABLISHED USING GNSS, THE GLOBAL NAVIGATION SATELLITE SYSTEM.
3. RIGHT OF WAY MONUMENTATION ESTABLISHED 06FEB2023 TO 19JUN2023.

REVISIONS

3/25/2022: PARCELS 146-152,155 DUE REMOVED; PARCELS 152,155,159 PUE REMOVED; PARCELS 150,153,154,156,158 PUE REVISED; PARCEL 151,153,154,155 TCE REVISED; PARCEL 150,152 TCE ADDED; PARCELS 146-151,155 PDE ADDED
8/1/2022: PARCEL 146 PDE REVISED; PARCELS 147, 149, 151, 152, 154, & 156 OWNER CHANGE; PARCELS 148 & 155 REMOVED
3/21/2023: PARCEL 140 PUE REVISED

6/2/99

U3422_RW_SURVEY_13.dgn
6/20/2023 7:41:20 AM
mattheiss
Staking_Cumberland\SURVEY\DGN\WORK\RW\RW SERIES SHEETS\u3422_ls_rw13.dgn
AT JKA-042