Docusign Envelope ID: F9025187-D027-4463-857A-96AD8F4B54B4

5/28/99

SCALE: 1"=50' (HORZ.)
1"=10' (VERT.)

PROPOSED 6" SEWER FORCE –FSS1– CAMDEN ROAD

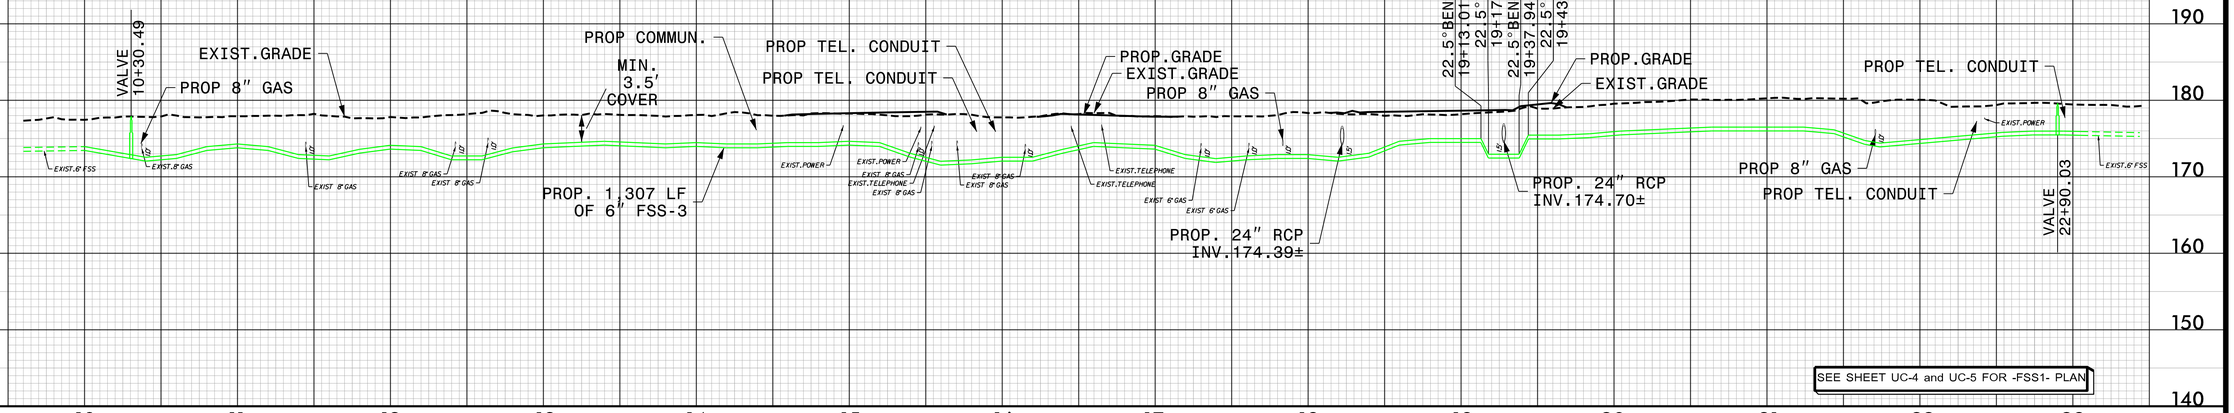

SEE SHEET UC-4 and UC-5 FOR -FSS1- PLAN

PROJECT REFERENCE NO.	SHEET NO.
U-3422	UC-27
DESIGNED BY: SSM	
DRAWN BY: SSM	
CHECKED BY: HMH	
APPROVED BY: MAP	
REVISED:	

Signed by: Michael A. Pollard
NORTH CAROLINA PROFESSIONAL SEAL 045468 ENGINEER MICHAEL A. POLLARD, JR.
11/14/2021

NORTH CAROLINA DEPARTMENT OF TRANSPORTATION

UTILITIES ENGINEERING SEC.
PHONE:(919)707-6690
FAX:(919)250-4151

UTILITY CONSTRUCTION PLANS ONLY

UTILITY CONSTRUCTION

DOCUMENT NOT CONSIDERED FINAL UNLESS ALL SIGNATURES COMPLETED

CDM Smith
CDM Smith Inc.
5400 Glenwood Avenue
Suite 400
Raleigh, NC 27612-3228
NC COA No. F-1255

SCALE: 1"=50' (HORZ.)
1"=10' (VERT.)

PROPOSED 12" SEWER FORCE –FSS2– WALDOS BEACH ROAD

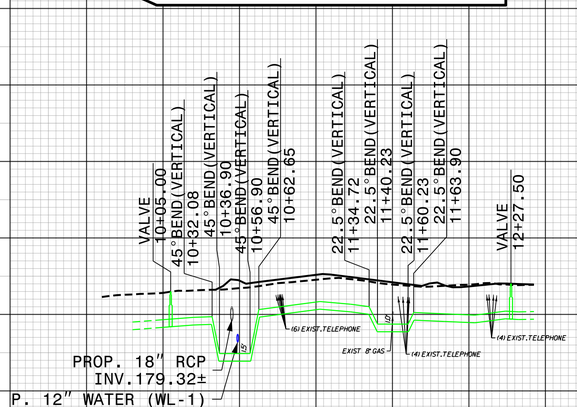

SEE SHEET UC-7 FOR -FSS2- PLAN

PROPOSED 8" SEWER GRAVITY –SS1– CAMDEN ROAD

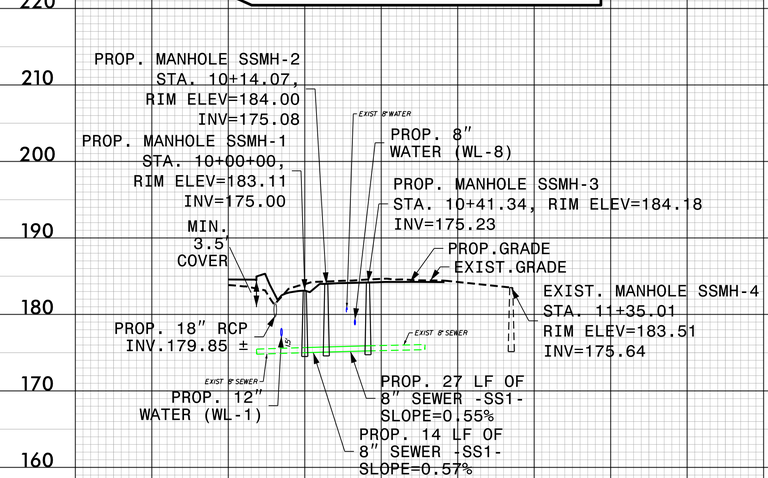

SEE SHEET UC-6 FOR -SS1- PLAN

PROPOSED 8" SEWER GRAVITY –SS7– CORSAIR WAY / WHISPER WOOD DRIVE

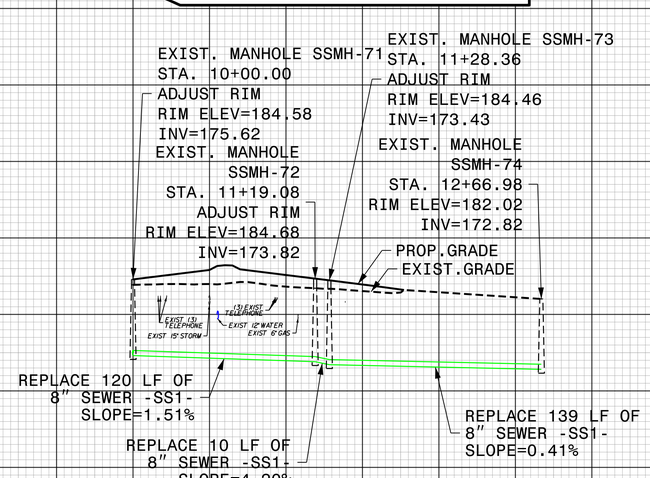

SEE SHEET UC-6 FOR -SS7- PLAN

