


5/14/99

REVISIONS

\$DATE\$

MATCHLINE -L- STA 37+00.00
SEE PLAN SHEET 4

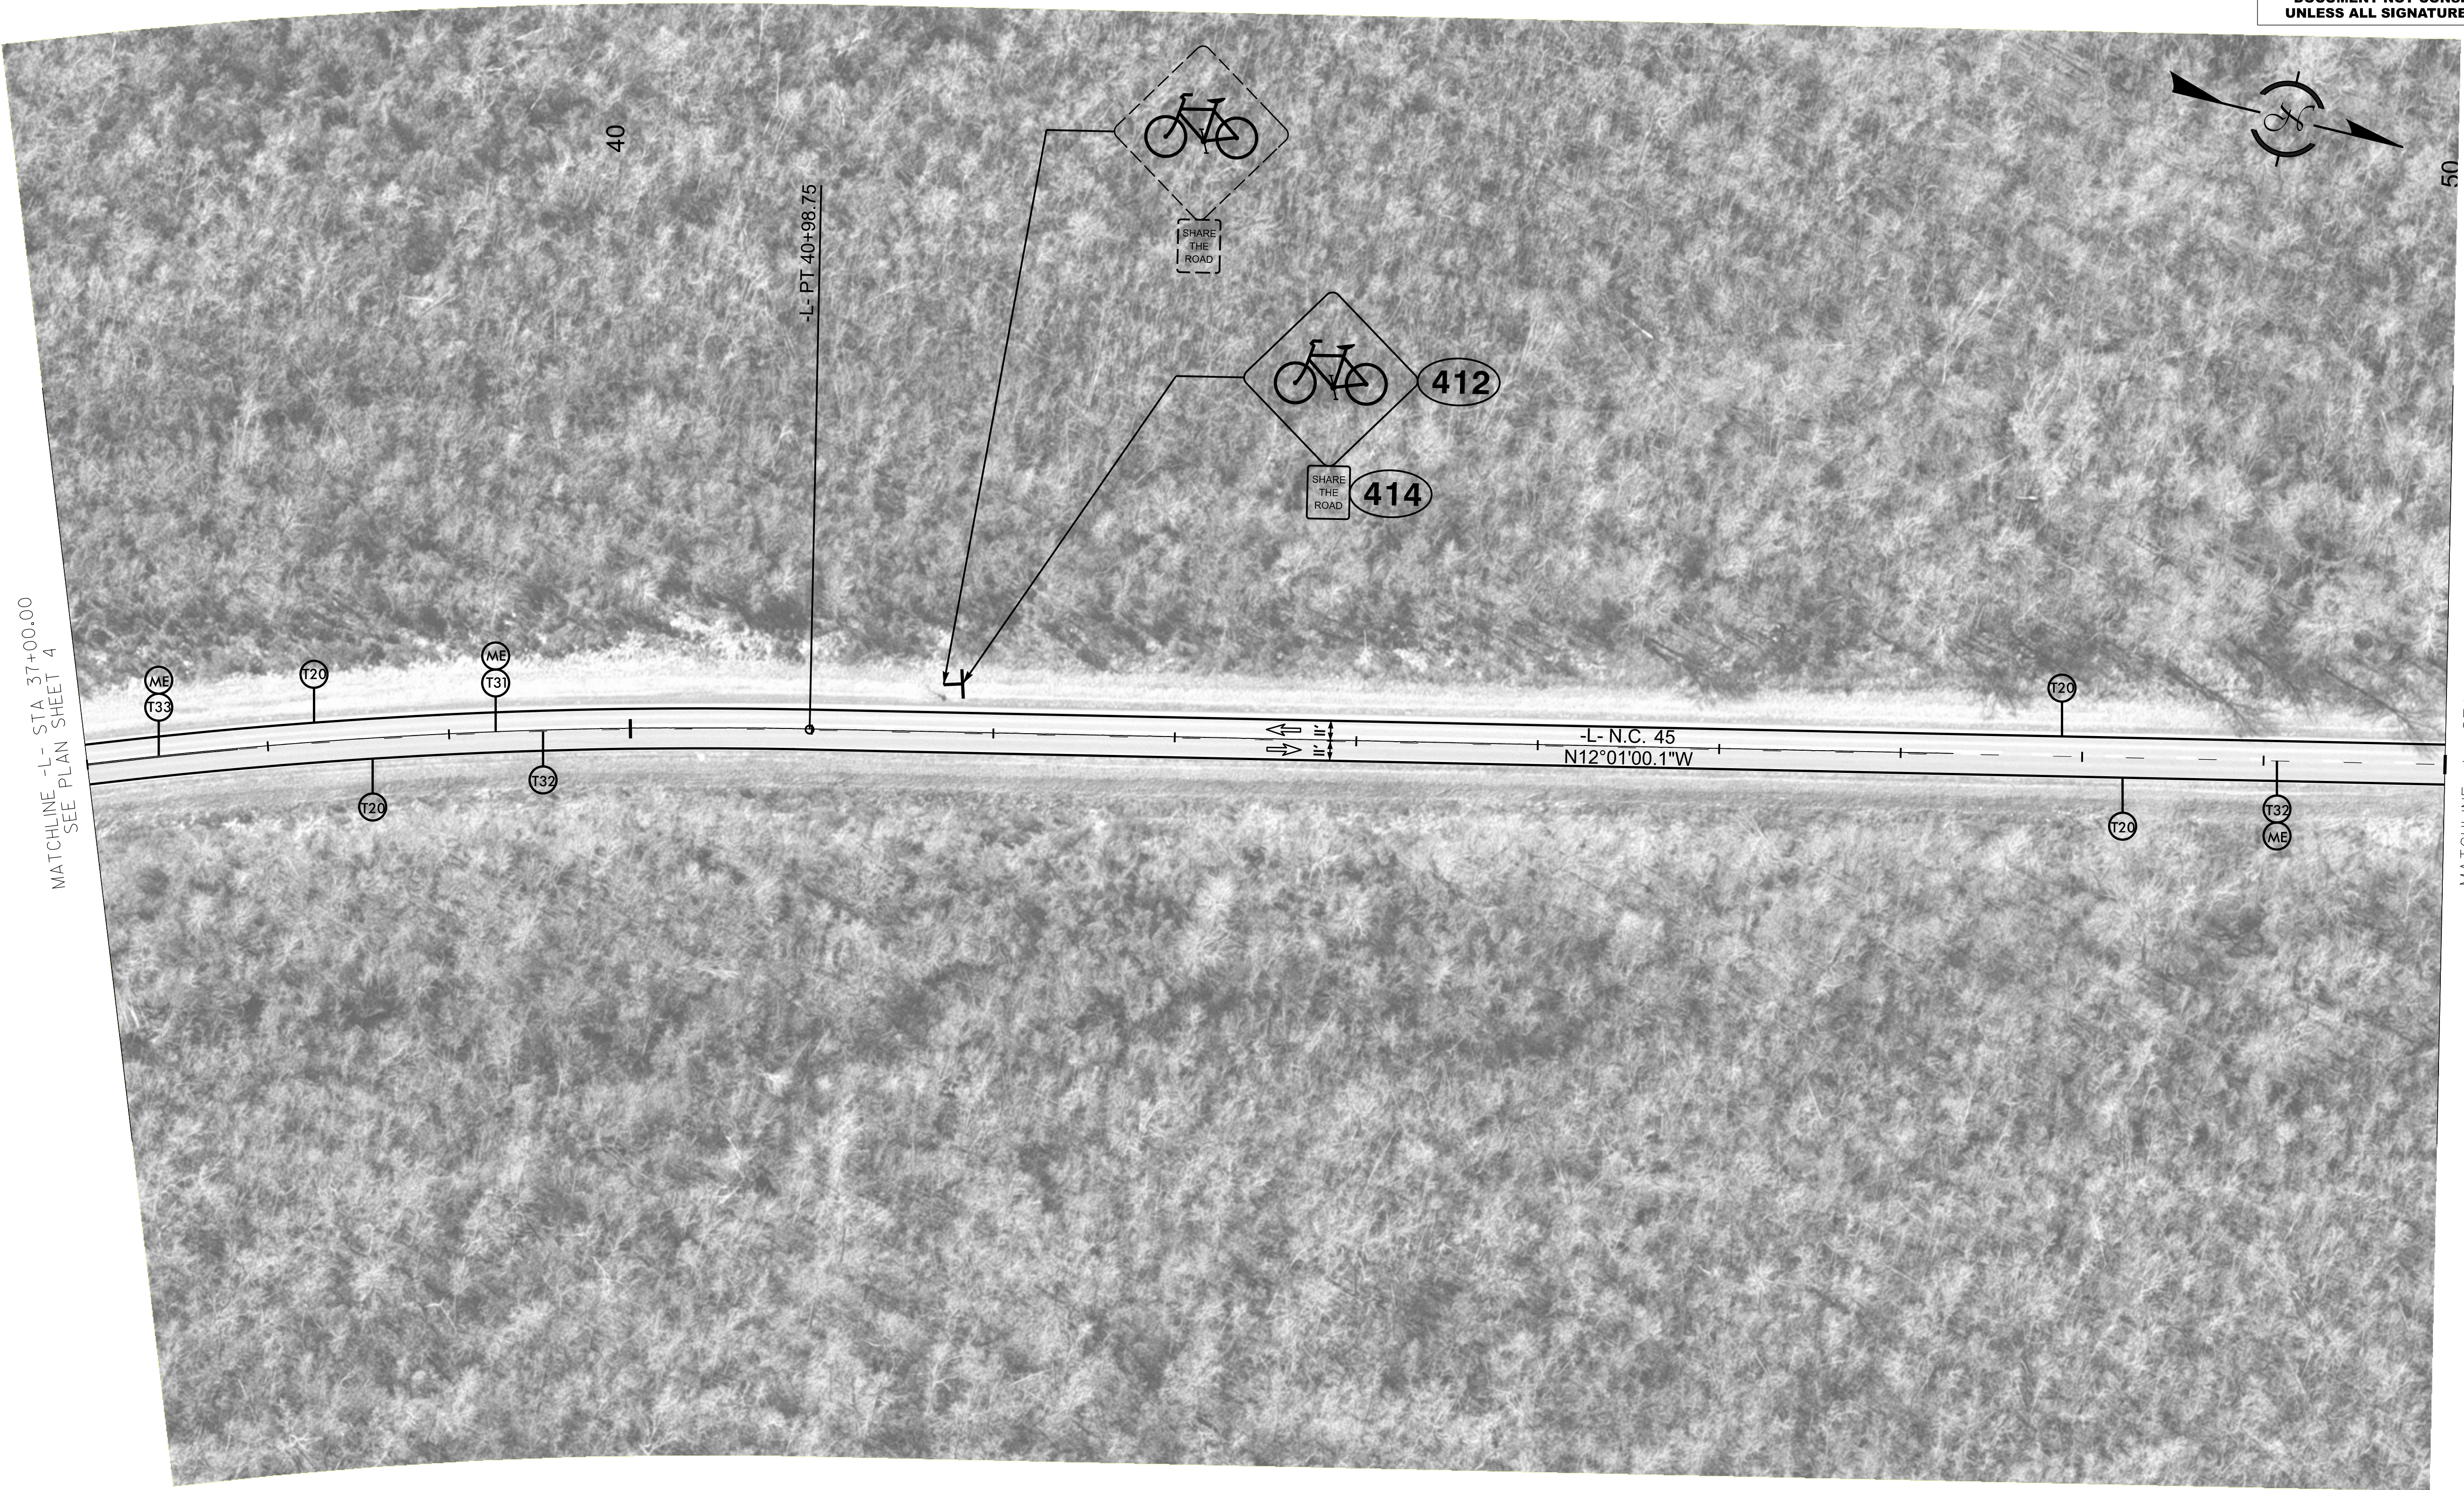

MATCHLINE -L- STA 50+00.00
SEE PLAN SHEET 6

Kimley»Horn

4525 MAIN STREET, SUITE 1000
VIRGINIA BEACH, VA 23462

TIP NO.

R-5809A


SHEET NO.

SIGN-5

APPROVED: _____

DATE: _____

SEAL

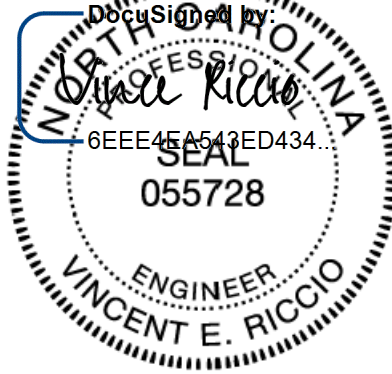

10/11/2024

**DOCUMENT NOT CONSIDERED FINAL
UNLESS ALL SIGNATURES COMPLETED**

MATCHLINE -L- STA 50+00.00
SEE PLAN SHEET 5



5/14/99

REVISIONS

\$DATE\$

MATCHLINE -L- STA 63+00.00
SEE PLAN SHEET 6



MATCHLINE -L- STA 76+00.00
SEE PLAN SHEET 8


Kimley»Horn
4525 MAIN STREET, SUITE 1000
VIRGINIA BEACH, VA 23462

TIP NO. R-5809A	SHEET NO. SIGN-7
--------------------	---------------------

APPROVED: _____

DATE: _____

SEAL

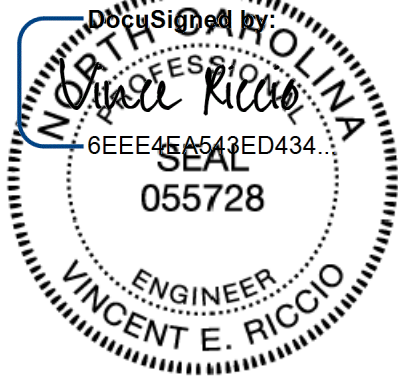

10/11/2024

**DOCUMENT NOT CONSIDERED FINAL
UNLESS ALL SIGNATURES COMPLETED**