


**DOCUMENT NOT CONSIDERED FINAL
UNLESS ALL SIGNATURES COMPLETED**

5/14/99

REVISIONS

\$DATE\$

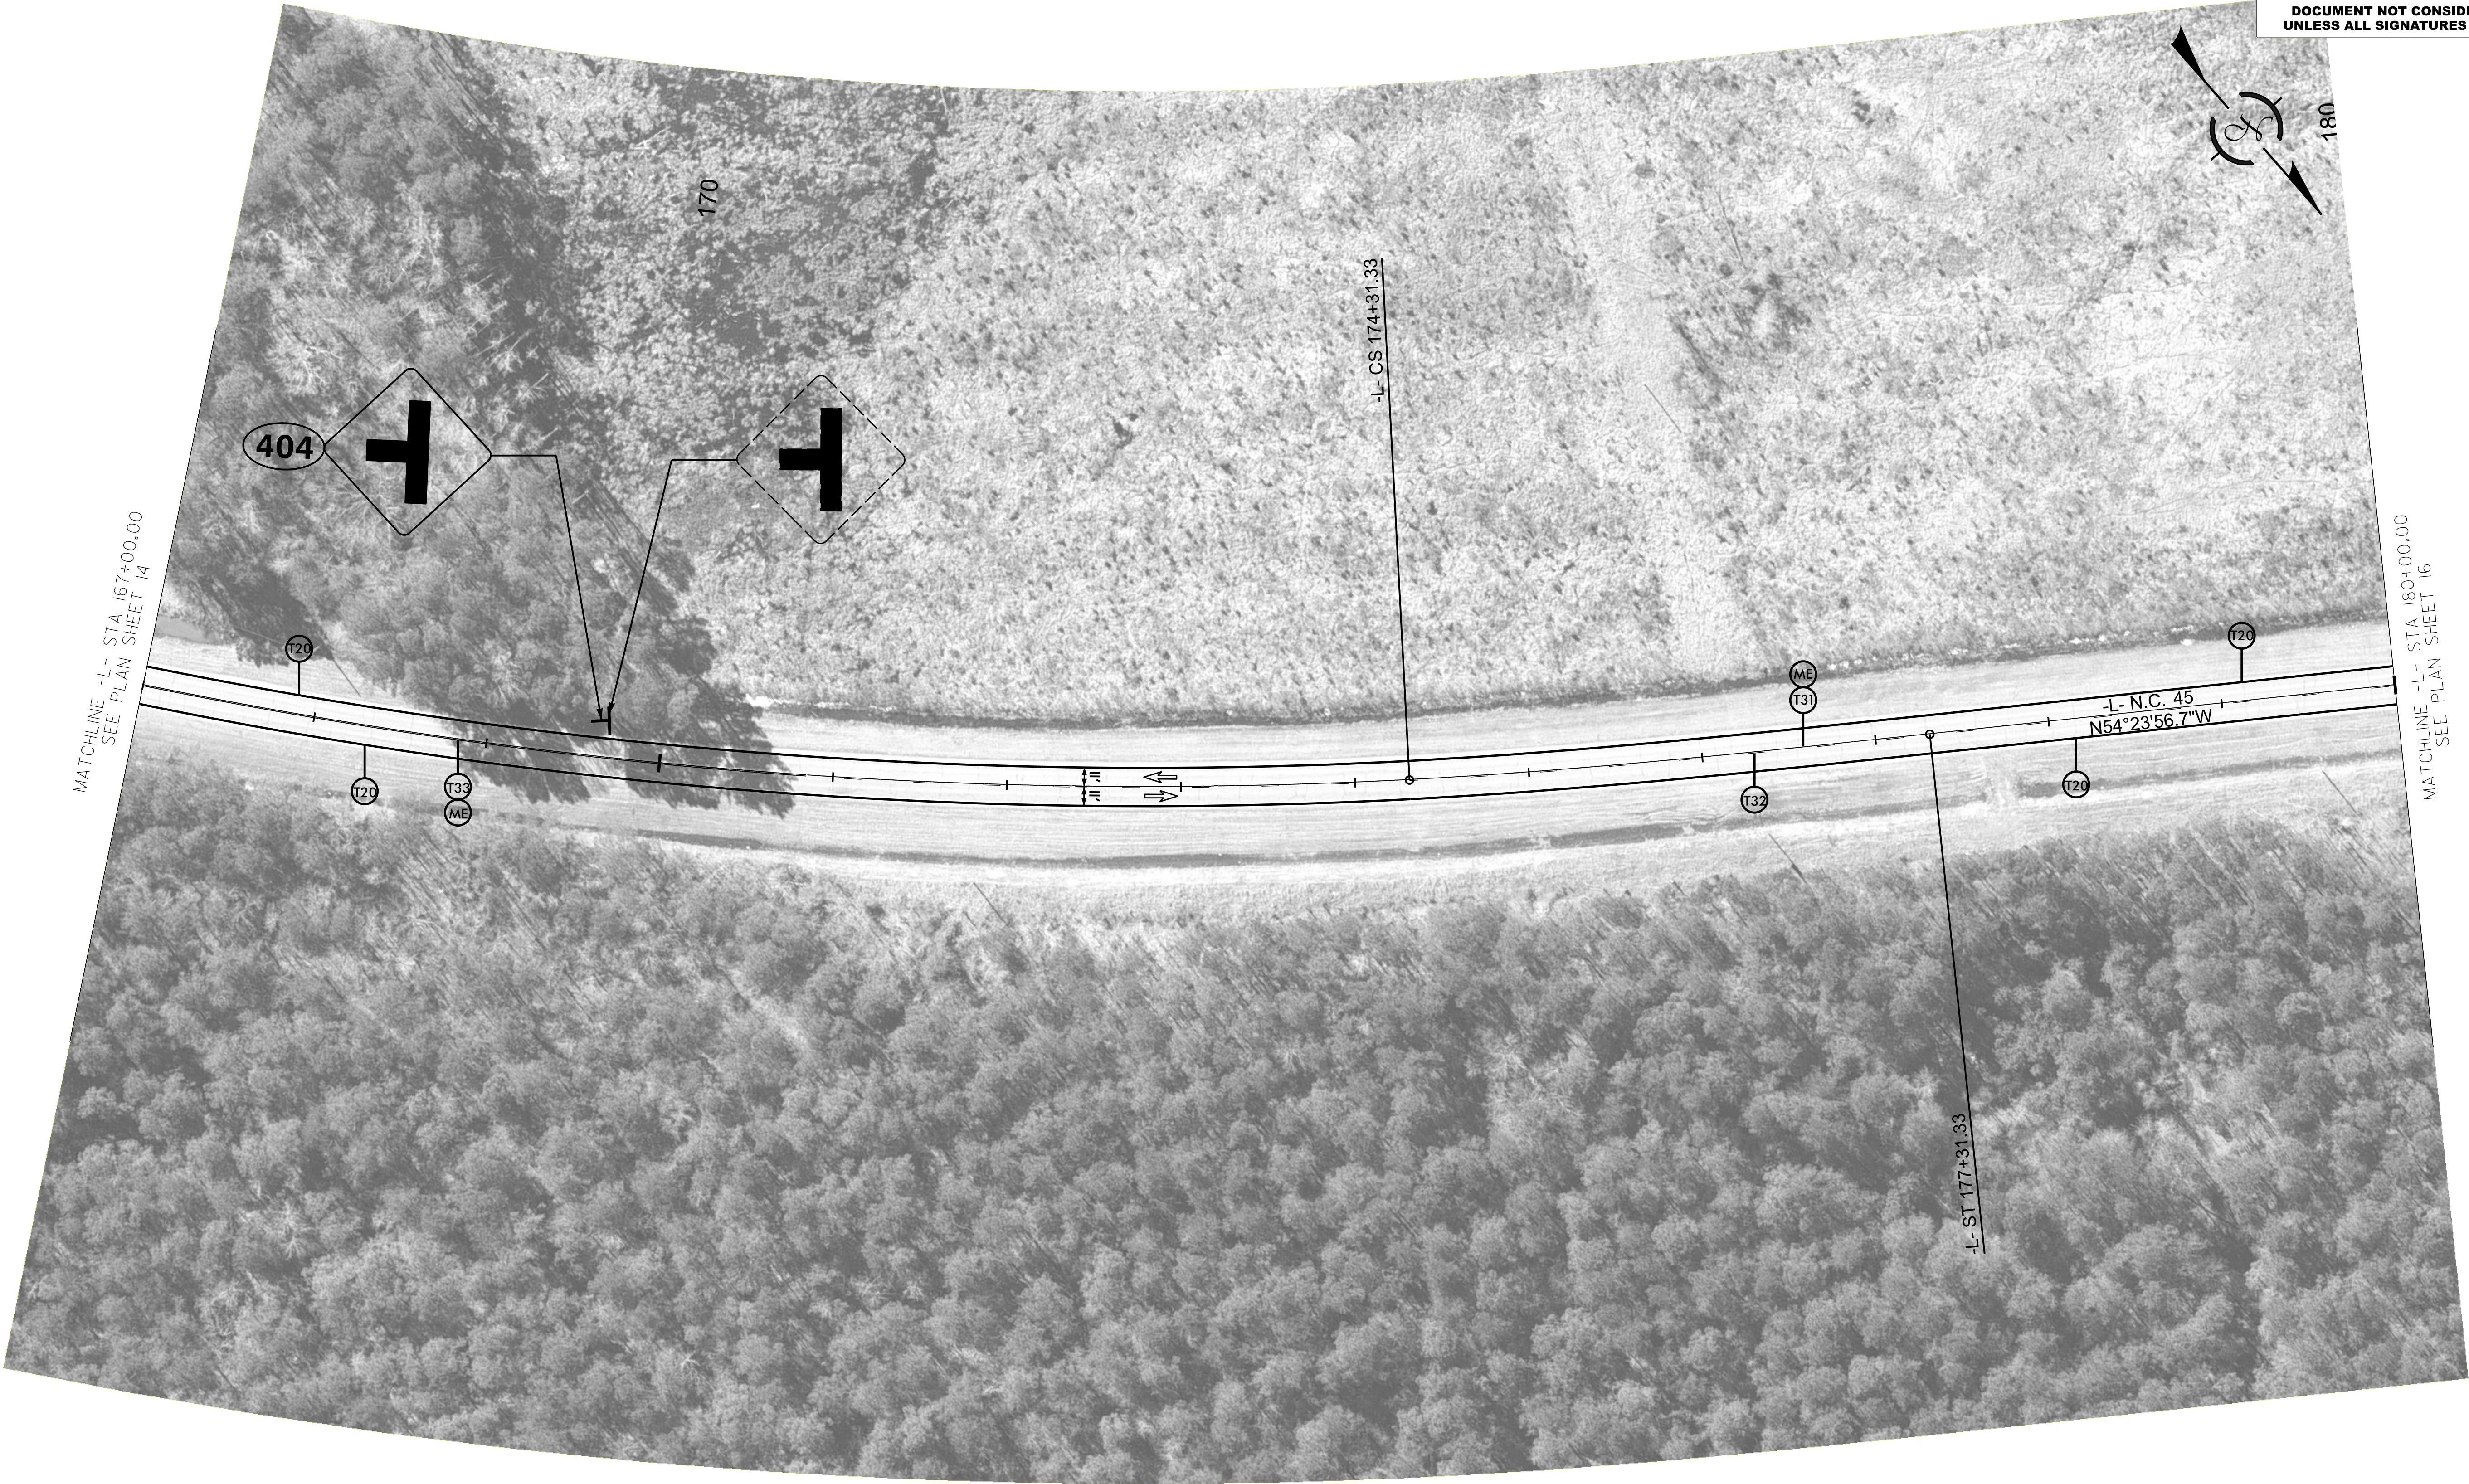

Kimley»Horn
©2021

4525 MAIN STREET, SUITE 1000
VIRGINIA BEACH, VA 23462


TIP NO.
R-5809A

SHEET NO.
SIGN-15

APPROVED: _____


DATE: _____

SEAL

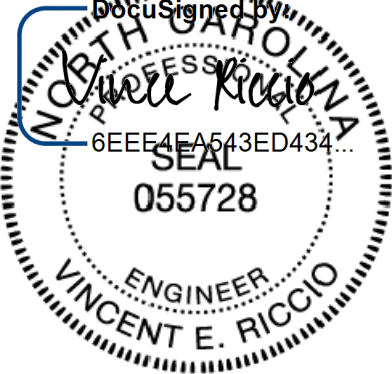

10/11/2024

**DOCUMENT NOT CONSIDERED FINAL
UNLESS ALL SIGNATURES COMPLETED**

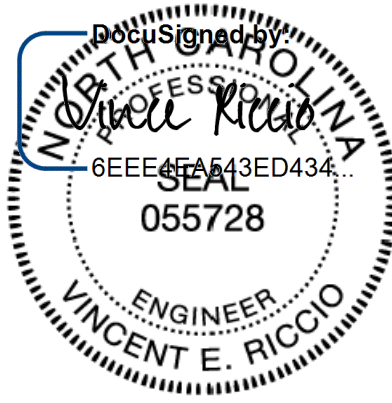Kimley»Horn © 2021 4525 MAIN STREET, SUITE 1000 VIRGINIA BEACH, VA 23462	TIP NO. _____	SHEET NO. _____
	R-5809A	SIGN-16
	APPROVED: _____	
	DATE: _____	
SEAL		
10/11/2024	DOCUMENT NOT CONSIDERED FINAL UNLESS ALL SIGNATURES COMPLETED	

