

5/14/99

REVISIONS

\$DATE\$

MATCHLINE -L- STA 232+00.00
SEE PLAN SHEET 19



MATCHLINE -L- STA 245+00.00
SEE PLAN SHEET 21


Kimley»Horn
4525 MAIN STREET, SUITE 1000
VIRGINIA BEACH, VA 23462

TIP NO.	SHEET NO.
R-5809A	SIGN-20

APPROVED: _____

DATE: _____

SEAL

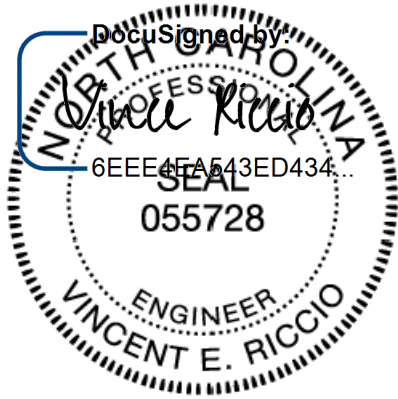

10/11/2024

**DOCUMENT NOT CONSIDERED FINAL
UNLESS ALL SIGNATURES COMPLETED**

5/14/99

REVISIONS

\$DATE\$

Kimley»Horn

4525 MAIN STREET, SUITE 1000
VIRGINIA BEACH, VA 23462


TIP NO.
R-5809A

SHEET NO.
SIGN-21

APPROVED: _____

DATE: _____

SEAL

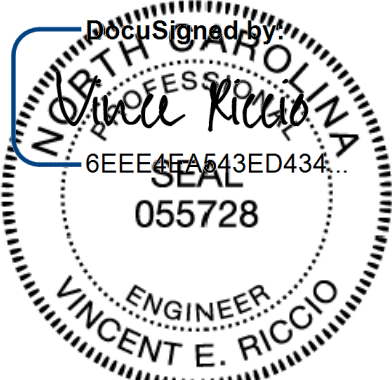

10/11/2024

DOCUMENT NOT CONSIDERED FINAL
UNLESS ALL SIGNATURES COMPLETED

The figure is an aerial photograph of a rural area with a proposed road layout. The main road is SR 1500 (SANS SOUCI ROAD), which runs horizontally across the middle. To the left, there is a road labeled 'OLD MERRY HILL ROAD' that runs vertically. To the right, there is another road labeled 'OLD MERRY HILL ROAD' that runs vertically. The map shows various signs and markers. On the left side of SR 1500, there are two 'SOUTH 45' signs, one with a '505' shield and one with a '500' shield. On the right side of SR 1500, there are two 'NORTH 45' signs, one with a '503' shield and one with a '500' shield. There are also two 'SR 1500 (SANS SOUCI ROAD)' signs, one on each side of the road. A 'NC SCENIC BYWAY' SIGN STOCKPILE SIGN SYSTEM, U-CHANNEL is indicated. Matchlines are at STA 245+00.00 and STA 258+00.00. The map also shows various other markers, including 'T20', 'T24', 'T32', 'T33', 'ME', and 'T31'.

MATCHLINE -L- STA 258+00.00
SEE PLAN SHEET 22

5/14/99

REVISIONS

\$DATE\$

MATCHLINE -L- STA 258+00.00
SEE PLAN SHEET 21



MATCHLINE -L- STA 271+00.00
SEE PLAN SHEET 23

Kimley»Horn
©2021

4525 MAIN STREET, SUITE 1000
VIRGINIA BEACH, VA 23462

TIP NO.

R-5809A


SHEET NO.

SIGN-22

APPROVED: _____

DATE: _____

SEAL

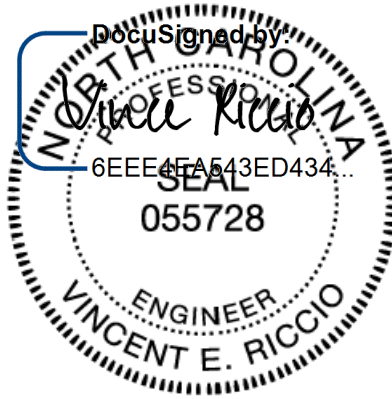

10/11/2024

**DOCUMENT NOT CONSIDERED FINAL
UNLESS ALL SIGNATURES COMPLETED**