


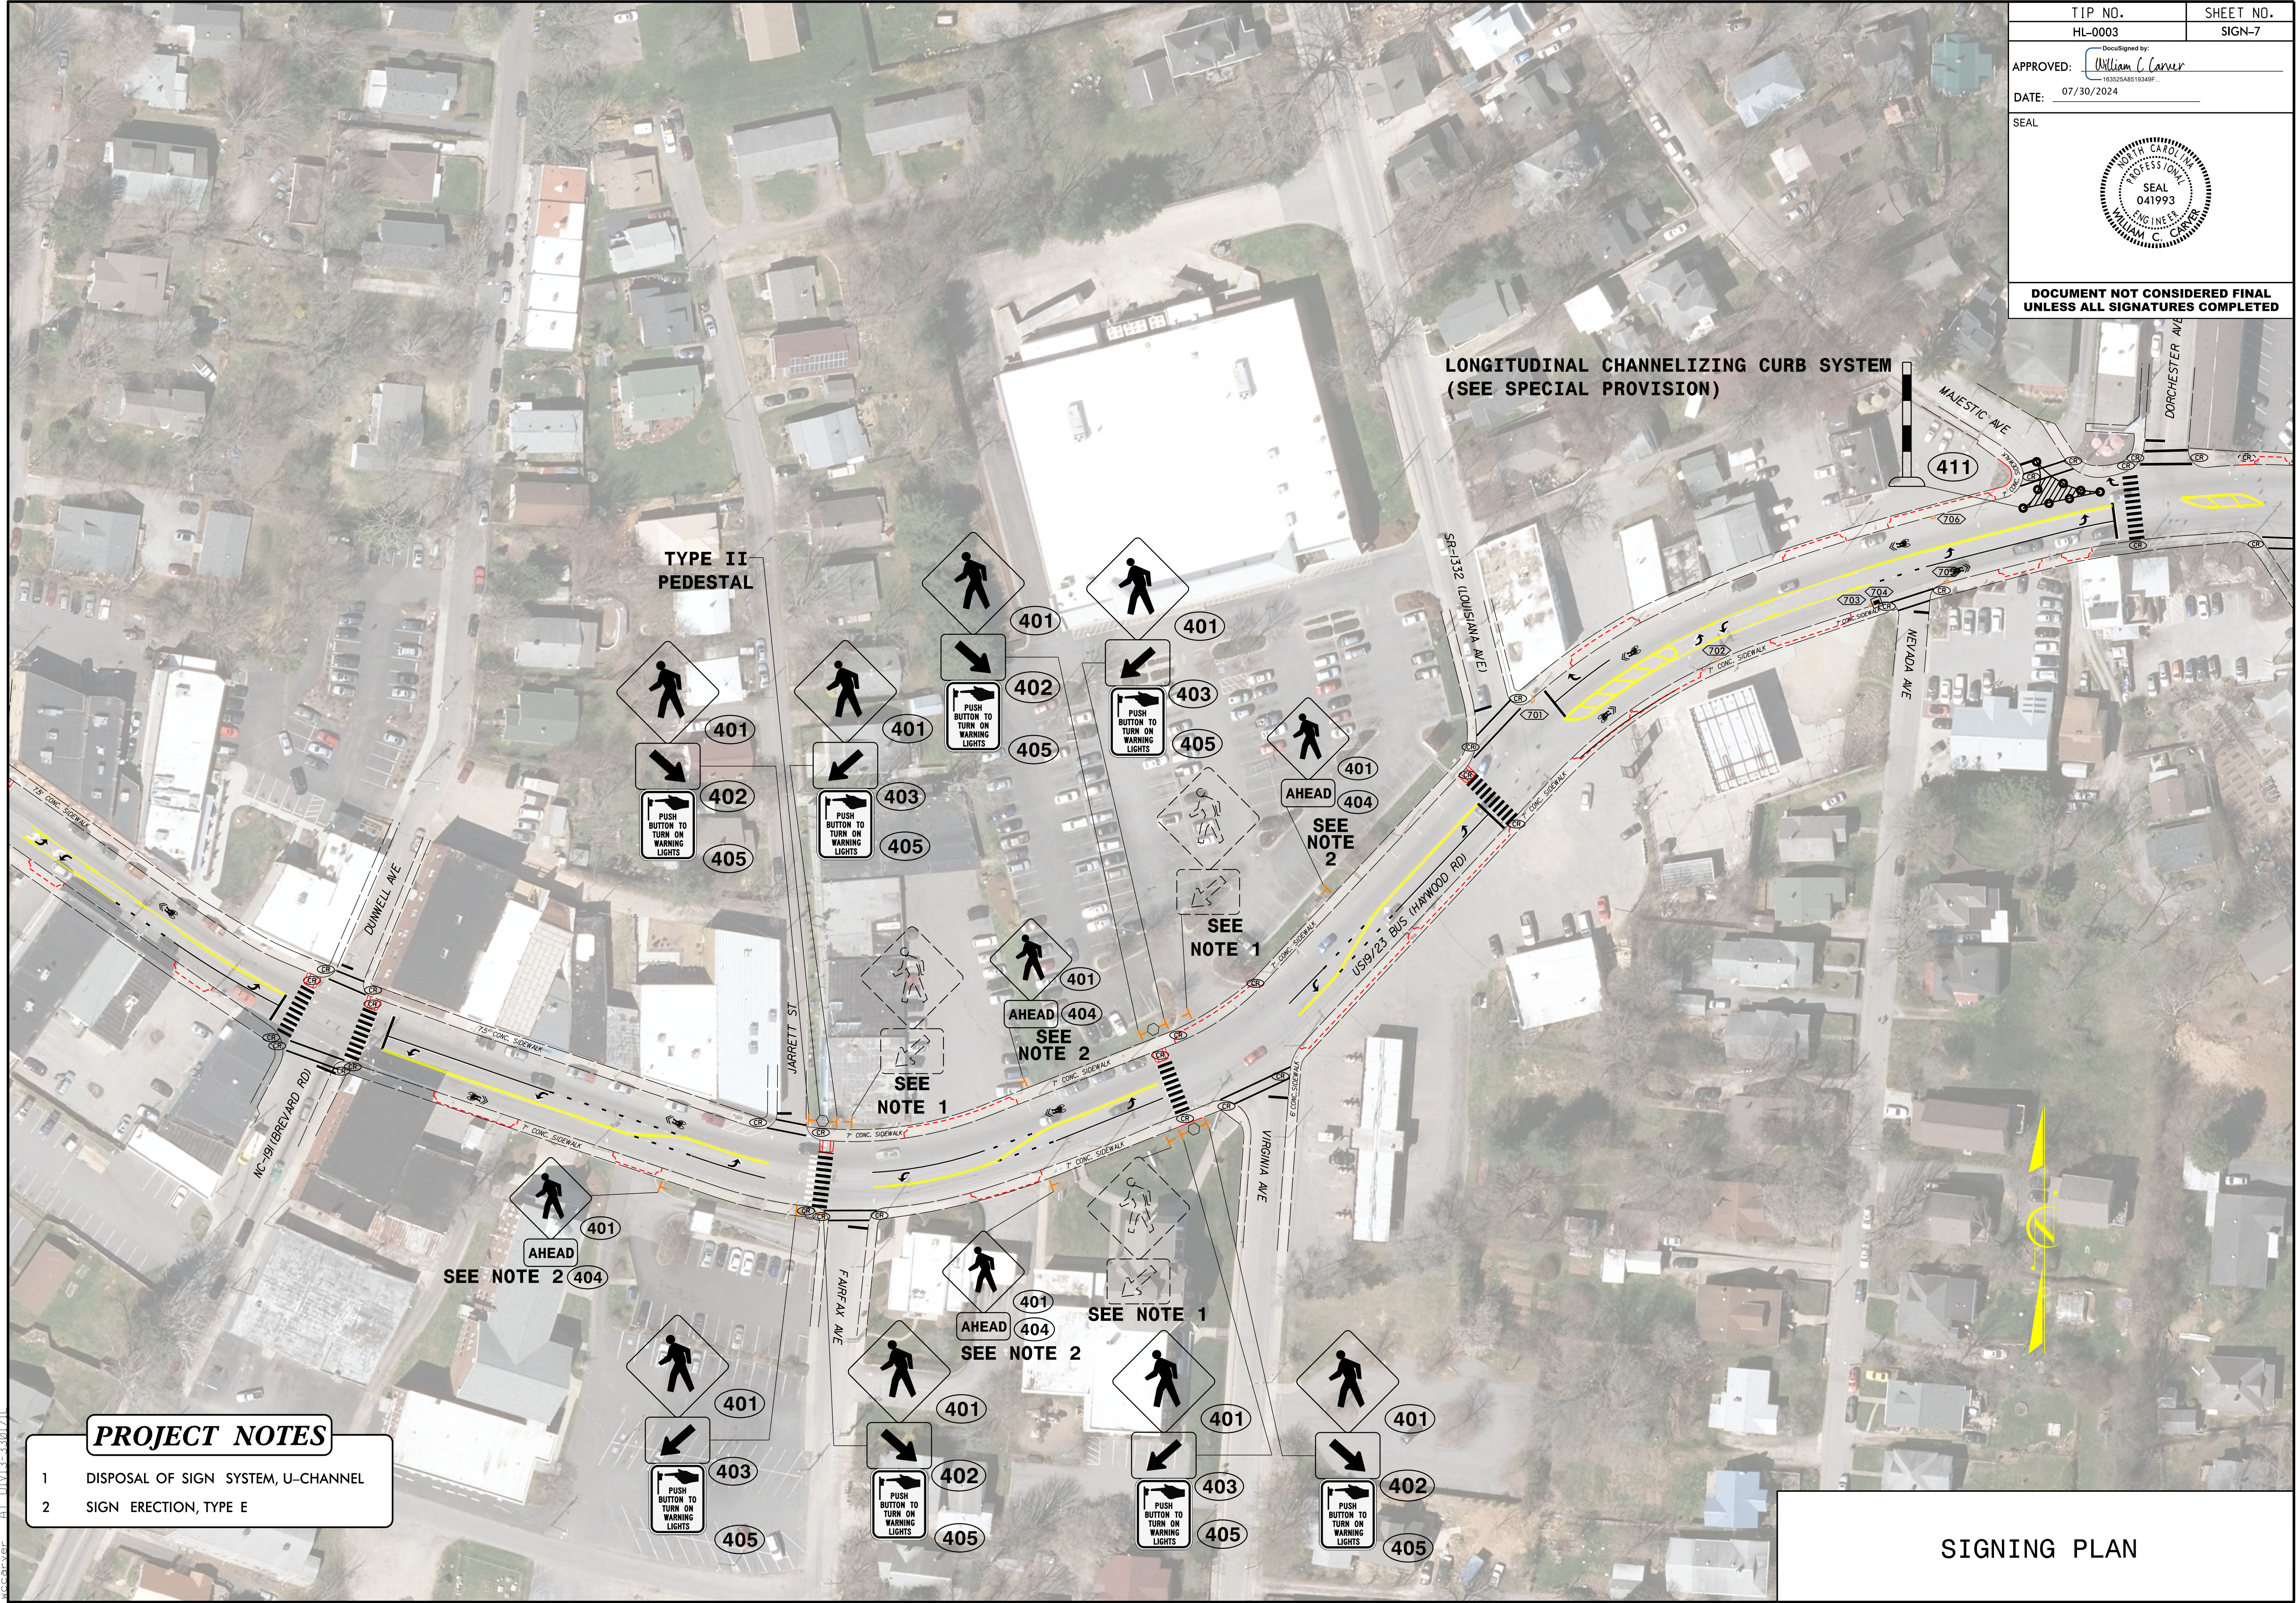

30-JUL-2024 09:00 C:\Users\SR\_3548\_Haywood\_Rd\DOT\sign7.dgn  
SR\_3548\_Haywood\_Rd\DOT\sign7.dgn  
SR\_3548\_Haywood\_Rd\DOT\sign7.dgn  
SR\_3548\_Haywood\_Rd\DOT\sign7.dgn







TIP NO.  
HL-0003

SHEET NO.  
SIGN-9

APPROVED: *William C. Carver*

DATE: 07/30/2024

SEAL


SEAL

041993

ENGINEER

WILLIAM C. CARVER

DOCUMENT NOT CONSIDERED FINAL  
UNLESS ALL SIGNATURES COMPLETED

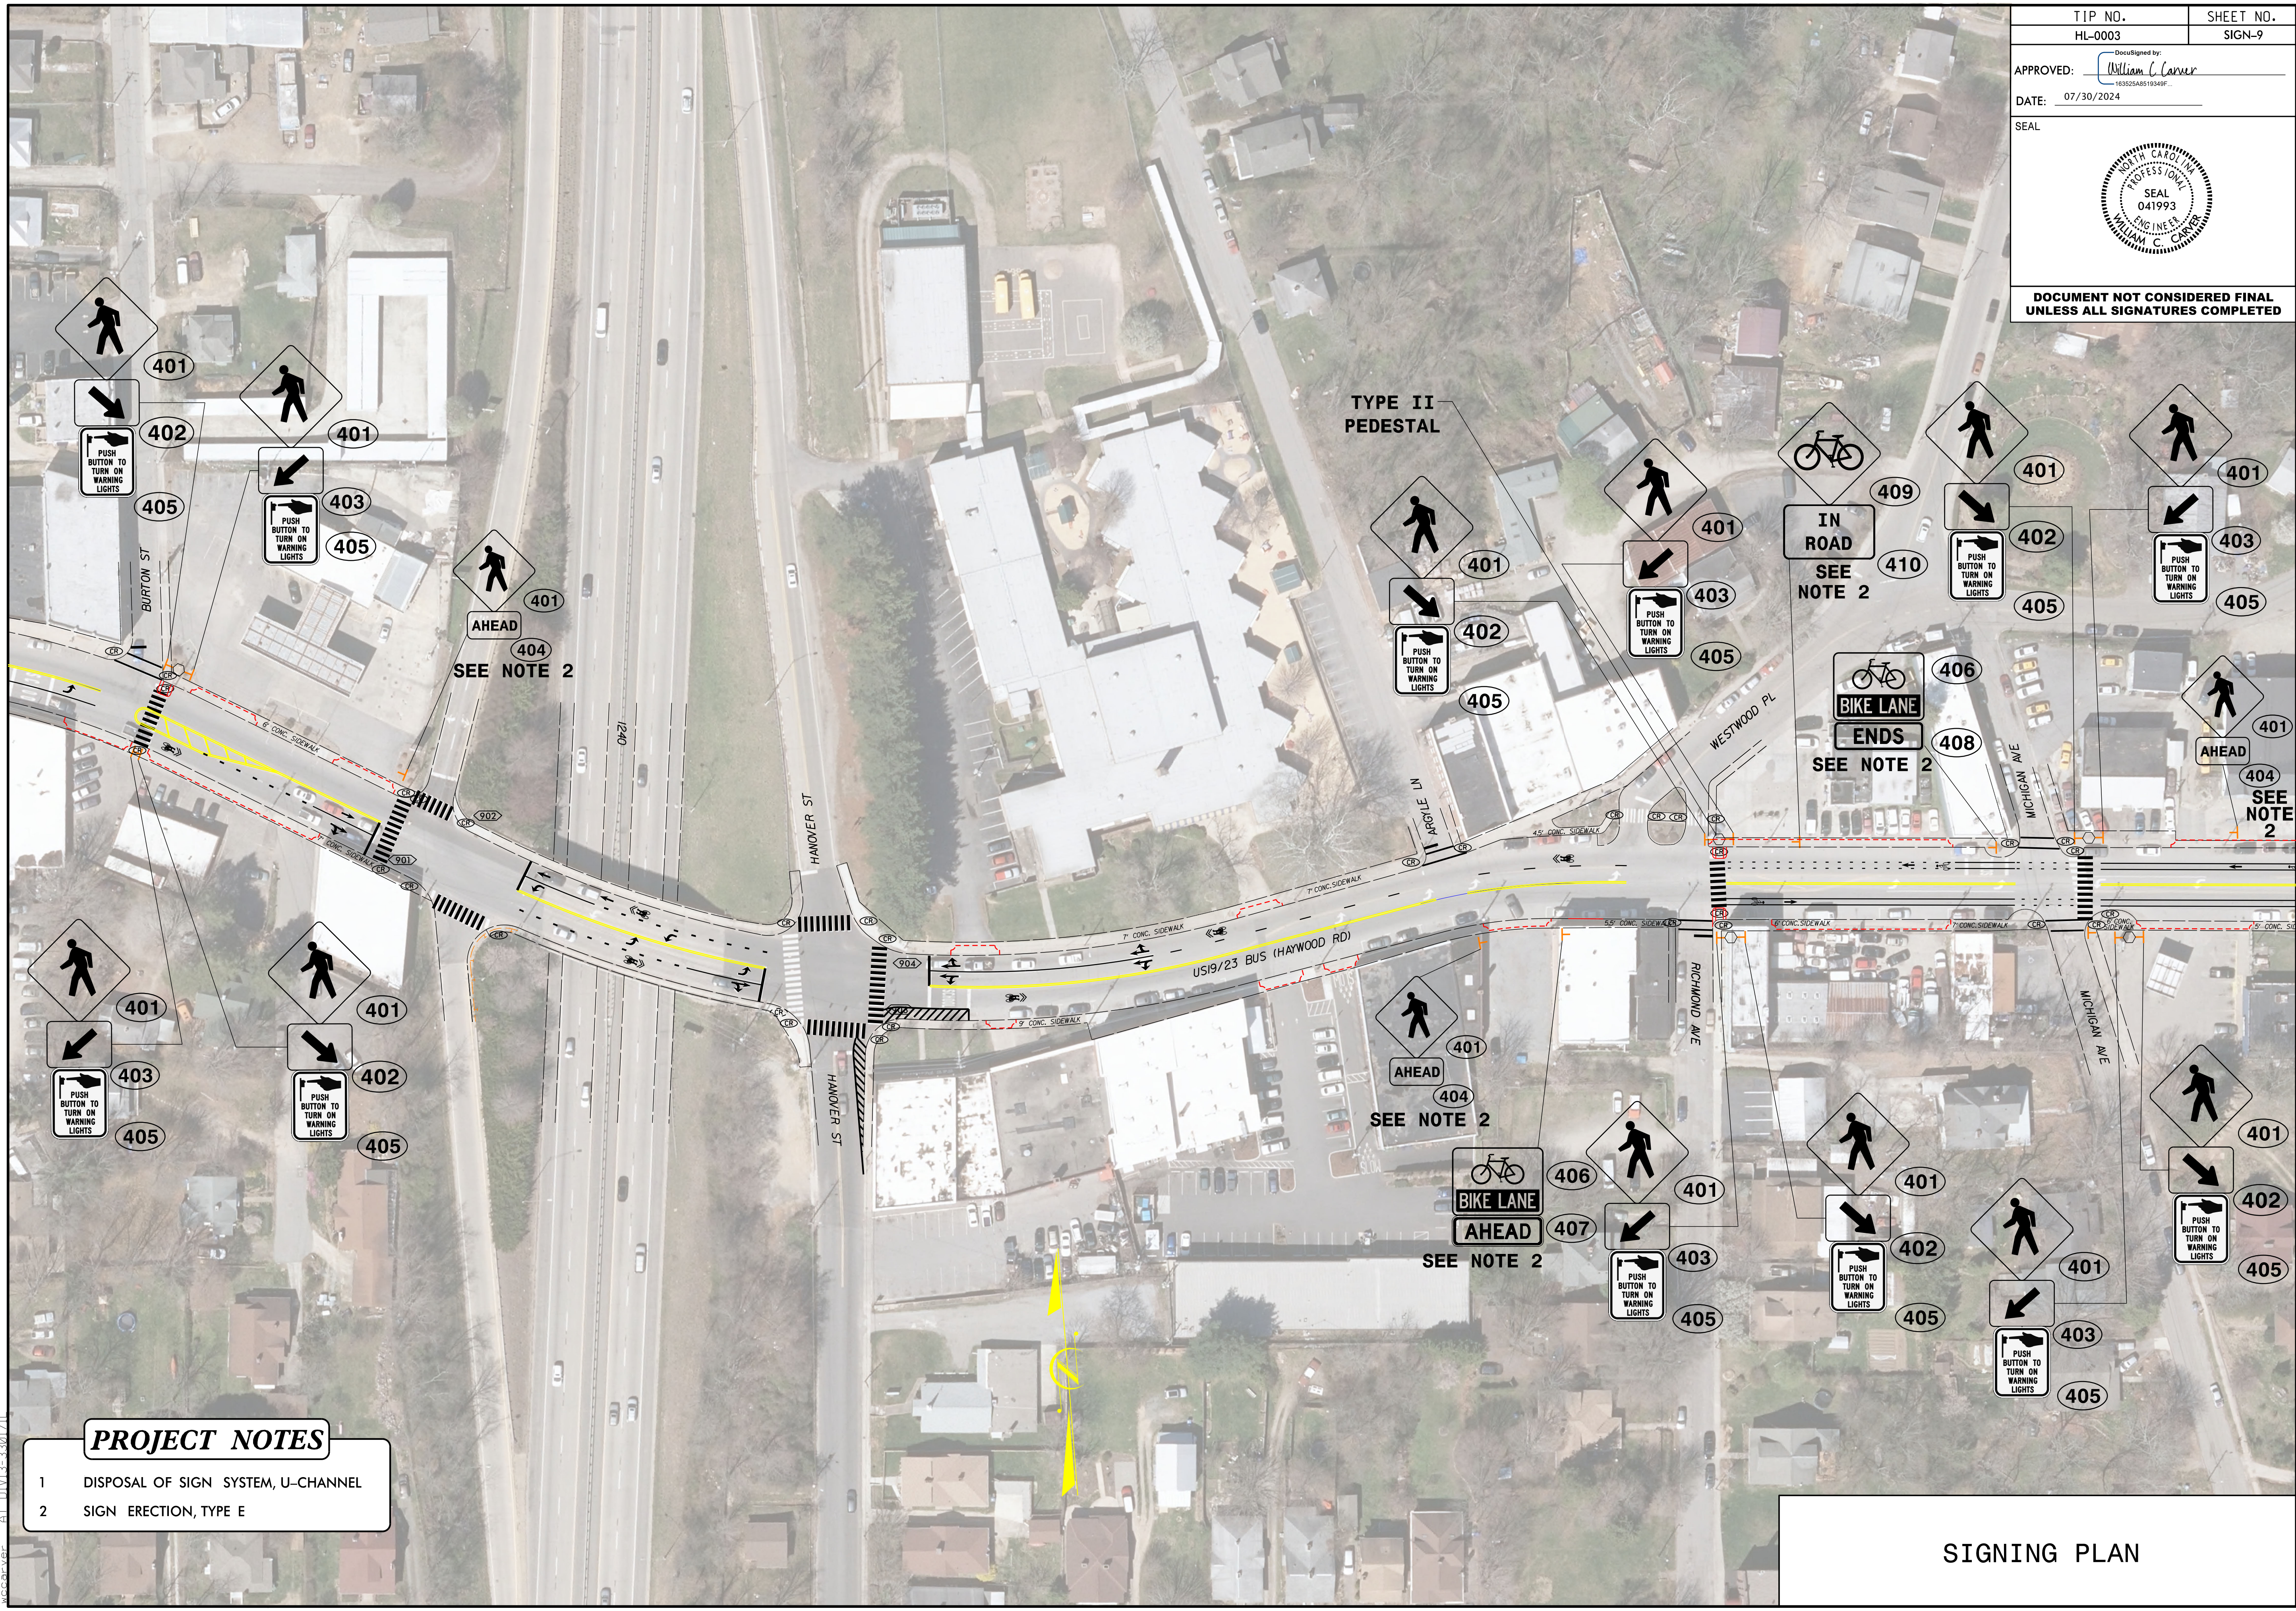

PROJECT NOTES

- 1 DISPOSAL OF SIGN SYSTEM, U-CHANNEL
- 2 SIGN ERECTION, TYPE E

SIGNING PLAN

30-JUL-2024 09:42  
S:\Projects\SR 3548 Haywood Road\Traffic\Signing\CADD\Haywood Rd.DOC-sign9.dgn  
30-JUL-2024 09:42  
S:\Projects\SR 3548 Haywood Road\Traffic\Signing\CADD\Haywood Rd.DOC-sign9.dgn



30-JUL-2024 09:48 C:\Users\Buncombe\SR 3548 Haywood Road\Traffic\Signing\CADD\Haywood Rd.DOC sign10.dgn  
30-JUL-2024 09:48 C:\Users\Buncombe\SR 3548 Haywood Road\Traffic\Signing\CADD\Haywood Rd.DOC sign10.dgn  
30-JUL-2024 09:48 C:\Users\Buncombe\SR 3548 Haywood Road\Traffic\Signing\CADD\Haywood Rd.DOC sign10.dgn



|                                                                                             |                      |
|---------------------------------------------------------------------------------------------|----------------------|
| TIP NO.<br>HL-0003                                                                          | SHEET NO.<br>SIGN-10 |
| APPROVED: <i>William C. Carter</i><br>163525AB519349F                                       |                      |
| DATE: 07/30/2024                                                                            |                      |
| SEAL<br> |                      |
| DOCUMENT NOT CONSIDERED FINAL<br>UNLESS ALL SIGNATURES COMPLETED                            |                      |

- PROJECT NOTES**
- DISPOSAL OF SIGN SYSTEM, U-CHANNEL
  - SIGN ERECTION, TYPE E

SIGNING PLAN