Docusign Envelope ID: 01AB80C7-D03B-4D95-BEDF-D1F01EC3D4E9

VOLKERT
5430 Wade Park Blvd., Suite 410
Raleigh, NC 27607
Tel. 919-854-0344 Fax. 919-854-0355
NC License No. F-0765

TIP NO.	SHEET NO.
BR-0152	PMP-02

APPROVED: Zachary Thornton (DocuSigned by: E4D10EEB0CBB48A...)
DATE: 11/21/2024

SEAL

NORTH CAROLINA PROFESSIONAL SEAL 047243 ENGINEER ZACHARY J. THORNTON

DOCUMENT NOT CONSIDERED FINAL UNLESS ALL SIGNATURES COMPLETED

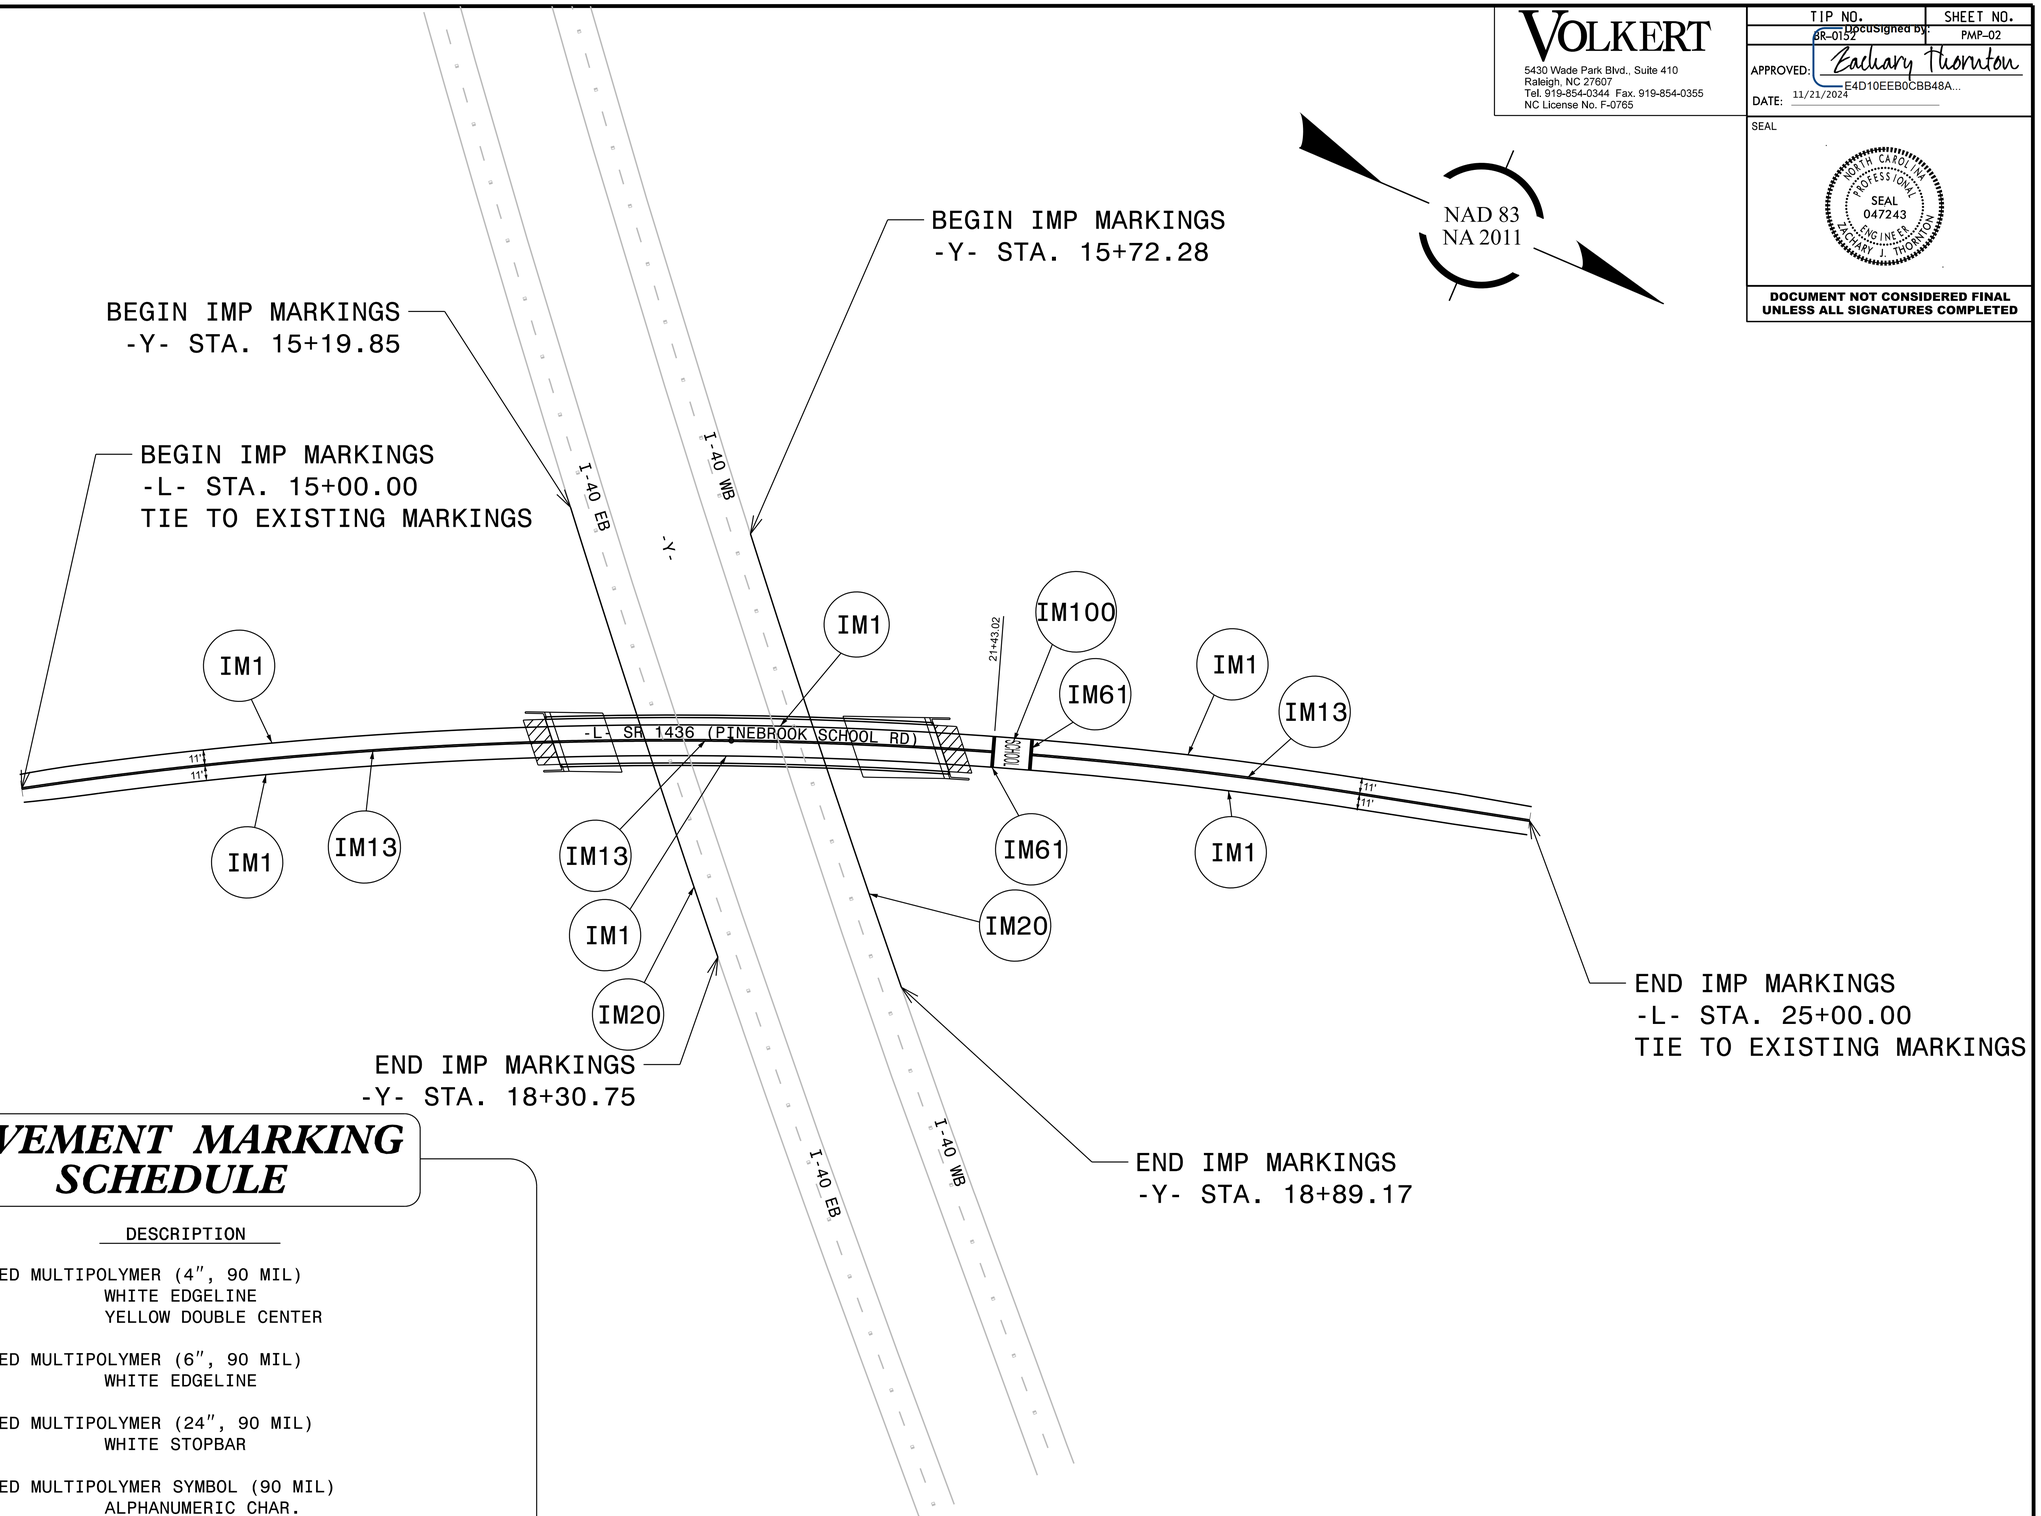

PAVEMENT MARKING SCHEDULE

SYMBOL	DESCRIPTION
	INTEGRATED MULTIPOLYMER (4", 90 MIL)
IM1	WHITE EDGELINE
IM13	YELLOW DOUBLE CENTER
	INTEGRATED MULTIPOLYMER (6", 90 MIL)
IM20	WHITE EDGELINE
	INTEGRATED MULTIPOLYMER (24", 90 MIL)
IM61	WHITE STOPBAR
	INTEGRATED MULTIPOLYMER SYMBOL (90 MIL)
IM100	ALPHANUMERIC CHAR.

$$$$SYSTIME$$$$
$$$$DGN$$$$
$$$$USERNAME$$$$