0 5 10	PROJ. REFERENCE NO.	SHEET NO.
	BR-0100	X-22

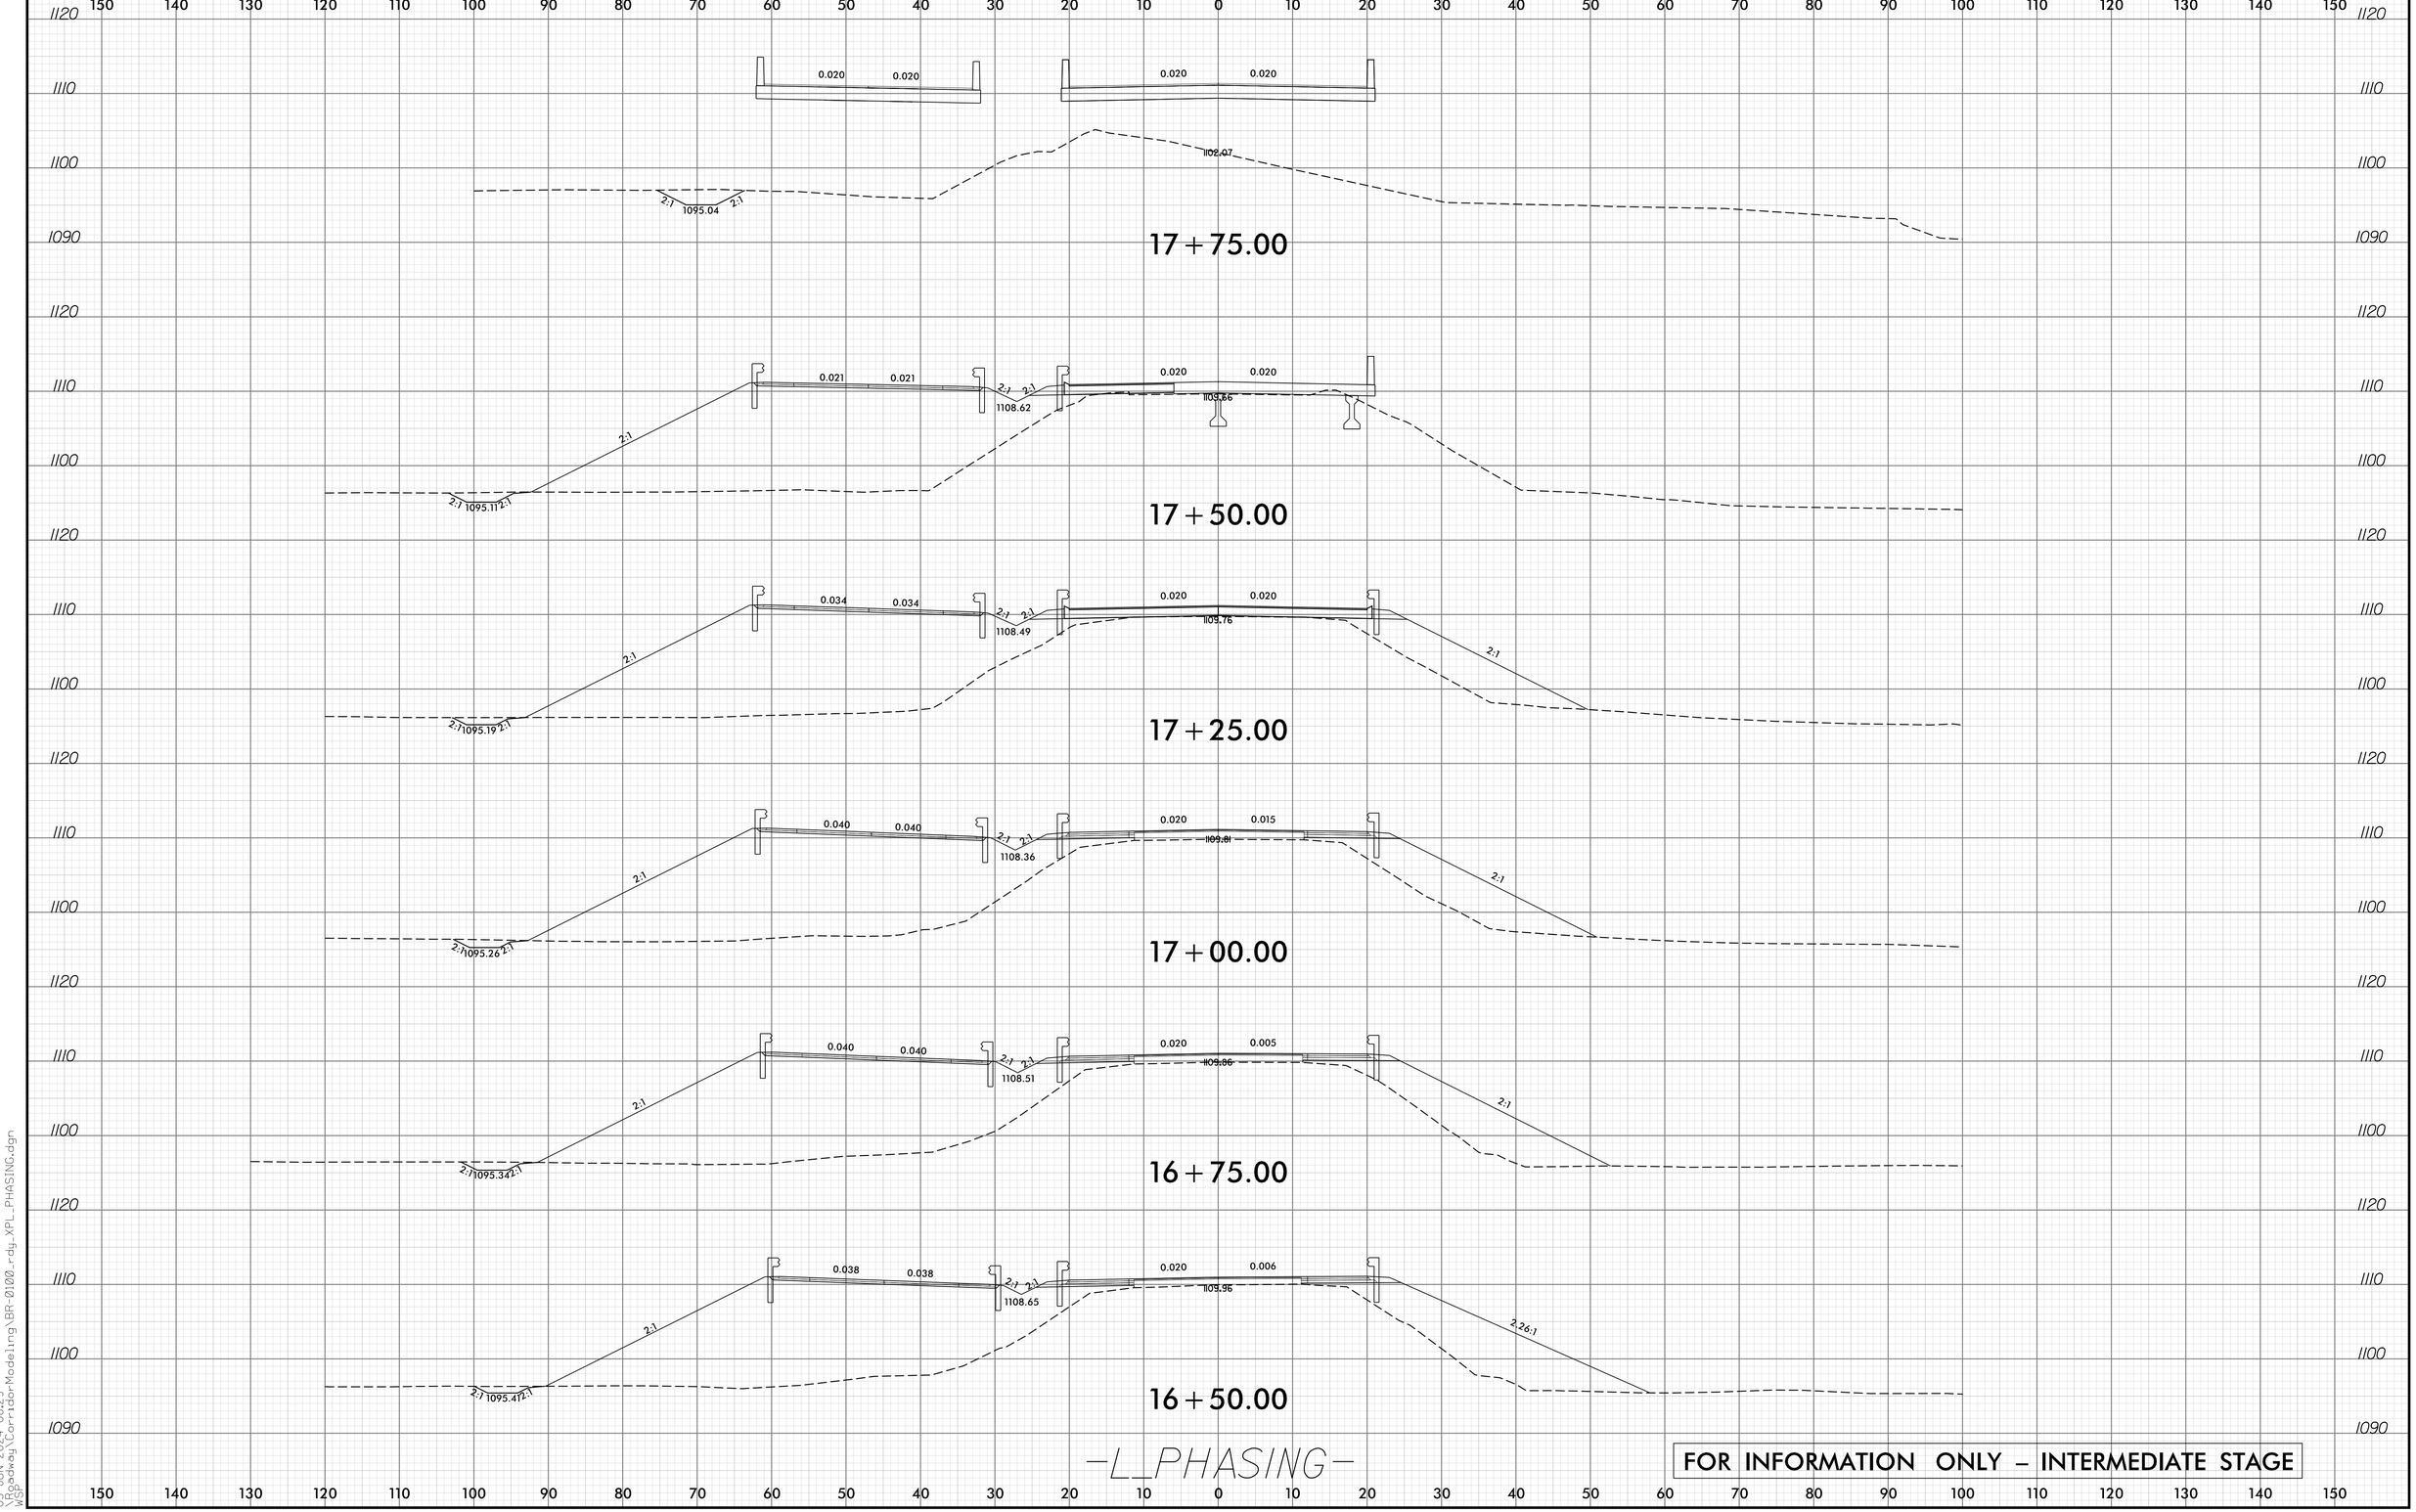

-L_PHASING-

FOR INFORMATION ONLY – INTERMEDIATE STAGE