DocuSign Envelope ID: 9E773786-0353-41D2-B352-25233AC1C25A

6/2/99

REVISIONS

PROJECT REFERENCE NO.	SHEET NO.
U-4405B	RW11

Location and Surveys

ESP ASSOCIATES, INC
2200 GATEWAY CENTRE BLVD.
SUITE 216
MORRISVILLE, NC 27560
LICENSE NO. F-1407

PROJECT SURVEYOR

NORTH CAROLINA PROFESSIONAL SEAL L-3866 LAND SURVEYOR TOYNIA E.S. GIBBS

LICENSE NO. F-1407 ESP ASSOCIATES, INC.

DOCUMENT NOT CONSIDERED FINAL UNLESS ALL SIGNATURES COMPLETED

I , Toynia E.S. Gibbs, PLS , certify that the right of way and permanent easement monumentation for this project shown herein was completed under my direct and responsible charge from an actual survey made under my supervision; that all horizontal closures had a minimum ratio of precision of 1:10,000 (Class A). Field work was performed from February 2023 to June 2023, and all coordinates are based on NAD83/2011; That this survey was performed to meet the requirements of 21NCAC 56.1600 as applicable.

Witness my original signature and seal this date 7/20/2023.

DocuSigned by: Toynia Gibbs
2E2F55AA0EC84DA...
Professional Land Surveyor L-3866

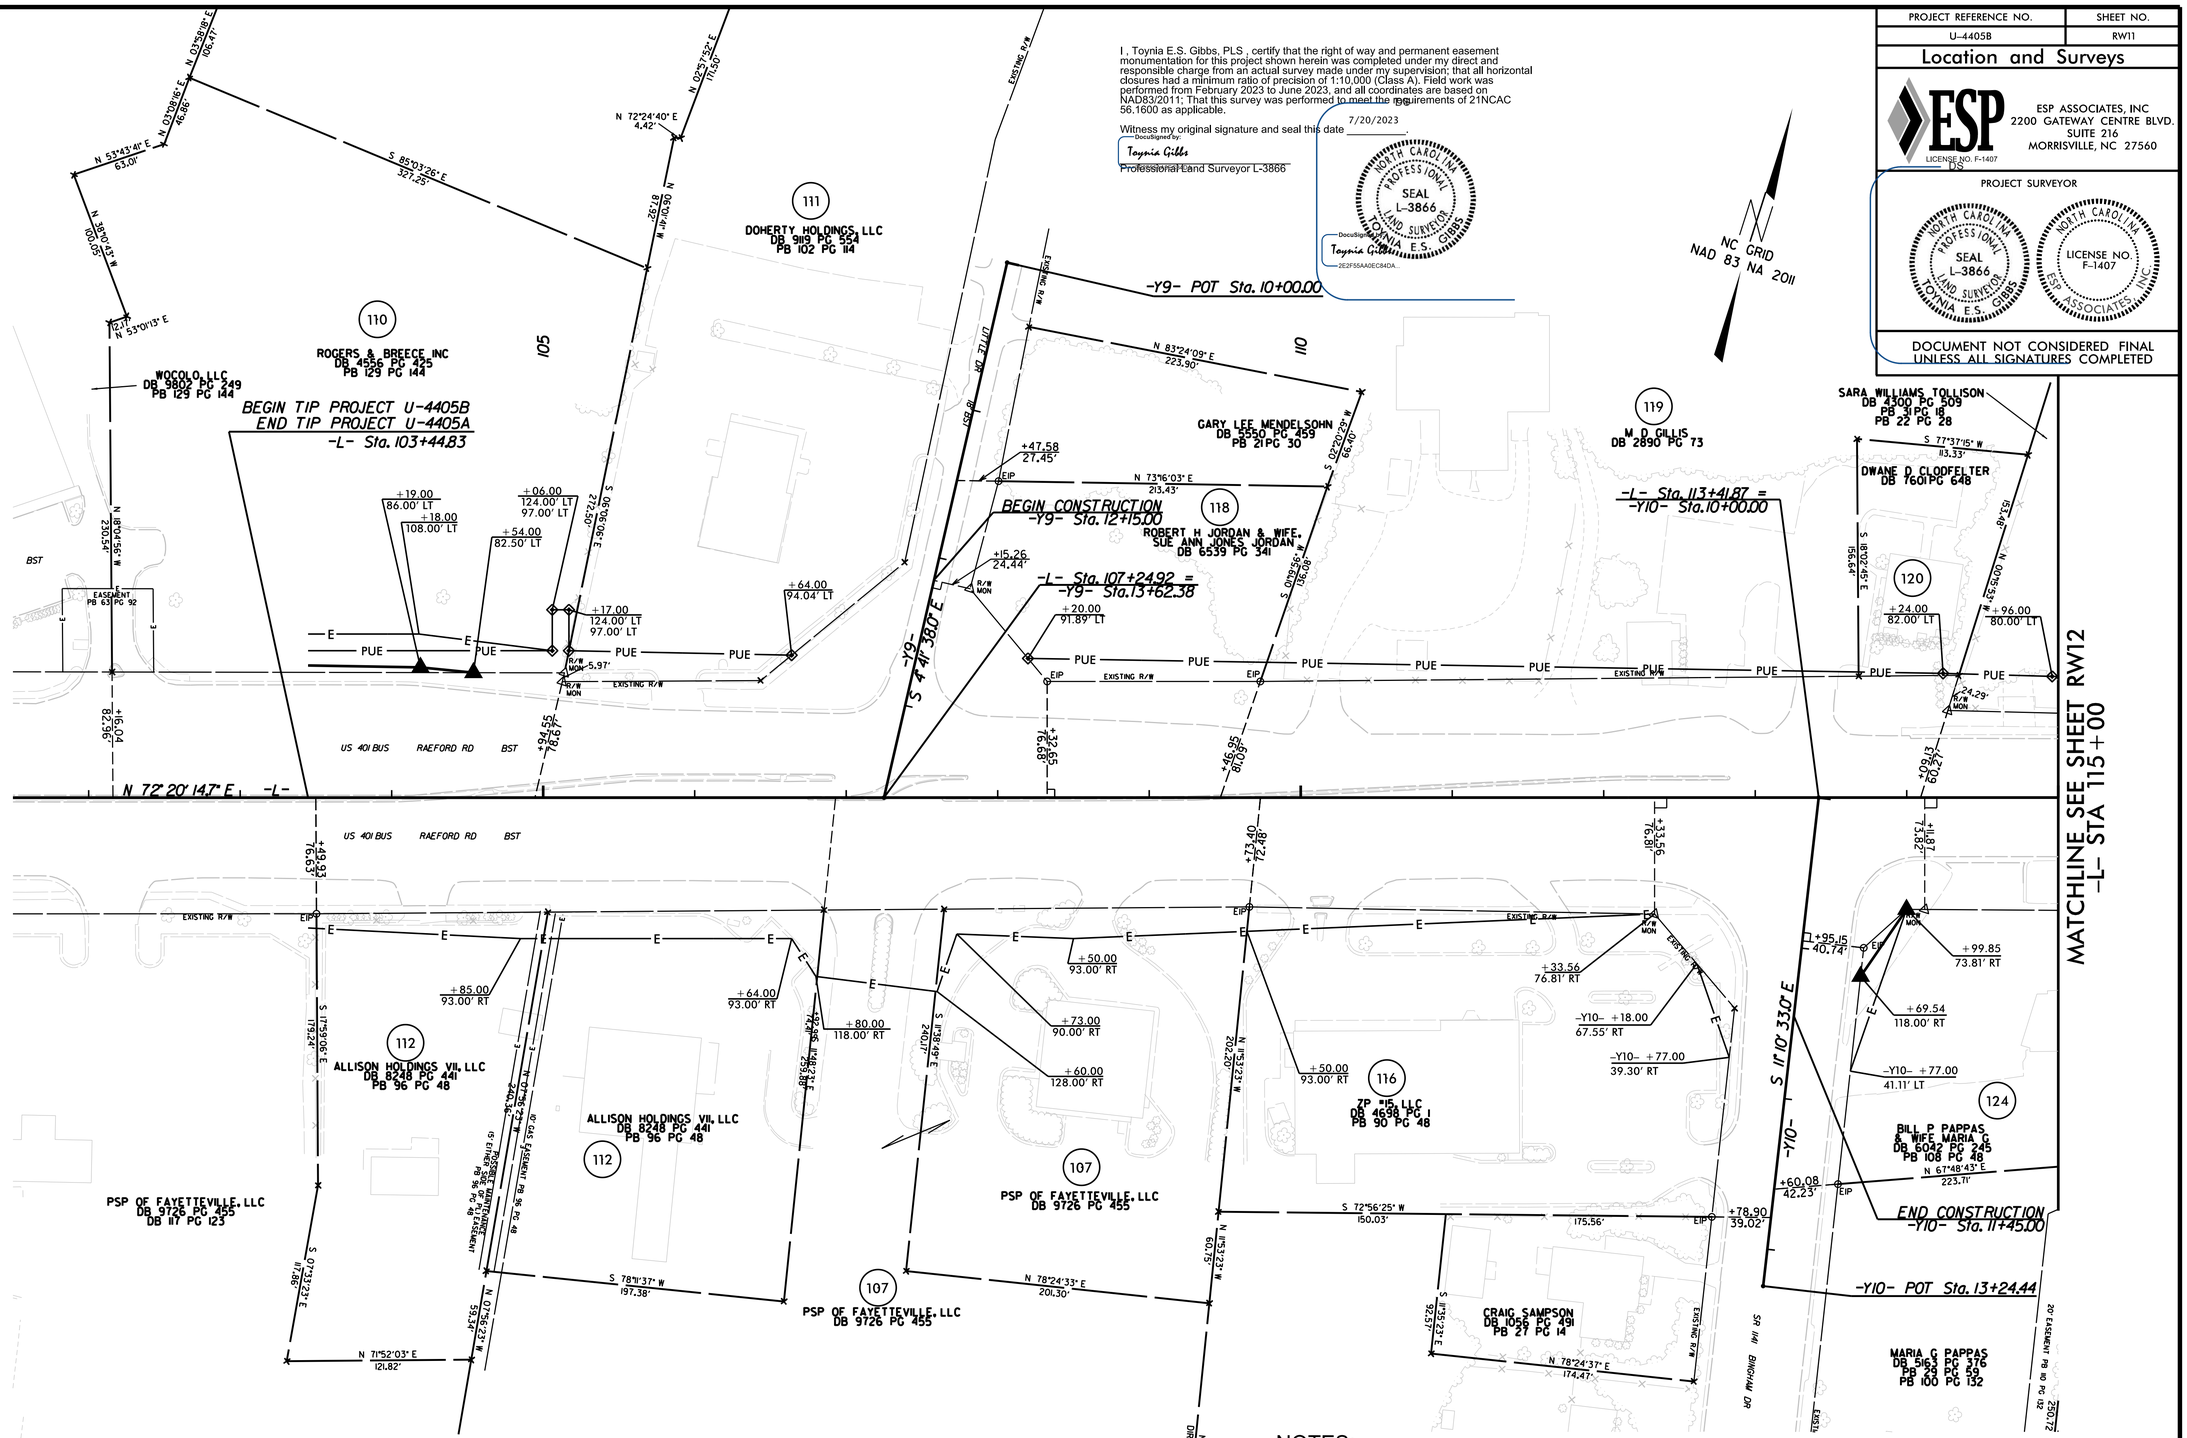

NOTES:

1. IF FURTHER INFORMATION REGARDING PROJECT CONTROL IS NEEDED PLEASE CONTACT THE LOCATION AND SURVEYS UNIT.
2. PROJECT CONTROL WAS ESTABLISHED USING GNSS, THE GLOBAL NAVIGATION SATELLITE SYSTEM.
3. RIGHT OF WAY MONUMENTATION ESTABLISHED FEBRUARY 2023 TO JUNE 2023.