PROJECT REFERENCE NO.	SHEET NO.
B-5895	EC-7/CONST.5
R/W SHEET NO.	
ROADWAY DESIGN ENGINEER	HYDRAULICS ENGINEER

PLANS PREPARED BY:

WSP USA
434 FAYETTEVILLE STREET
SUITE 1500
RALEIGH, NC 27601
TEL: 1.919.836.4040
FAX: 1.919.836.4099
LICENSE NO. F-0165

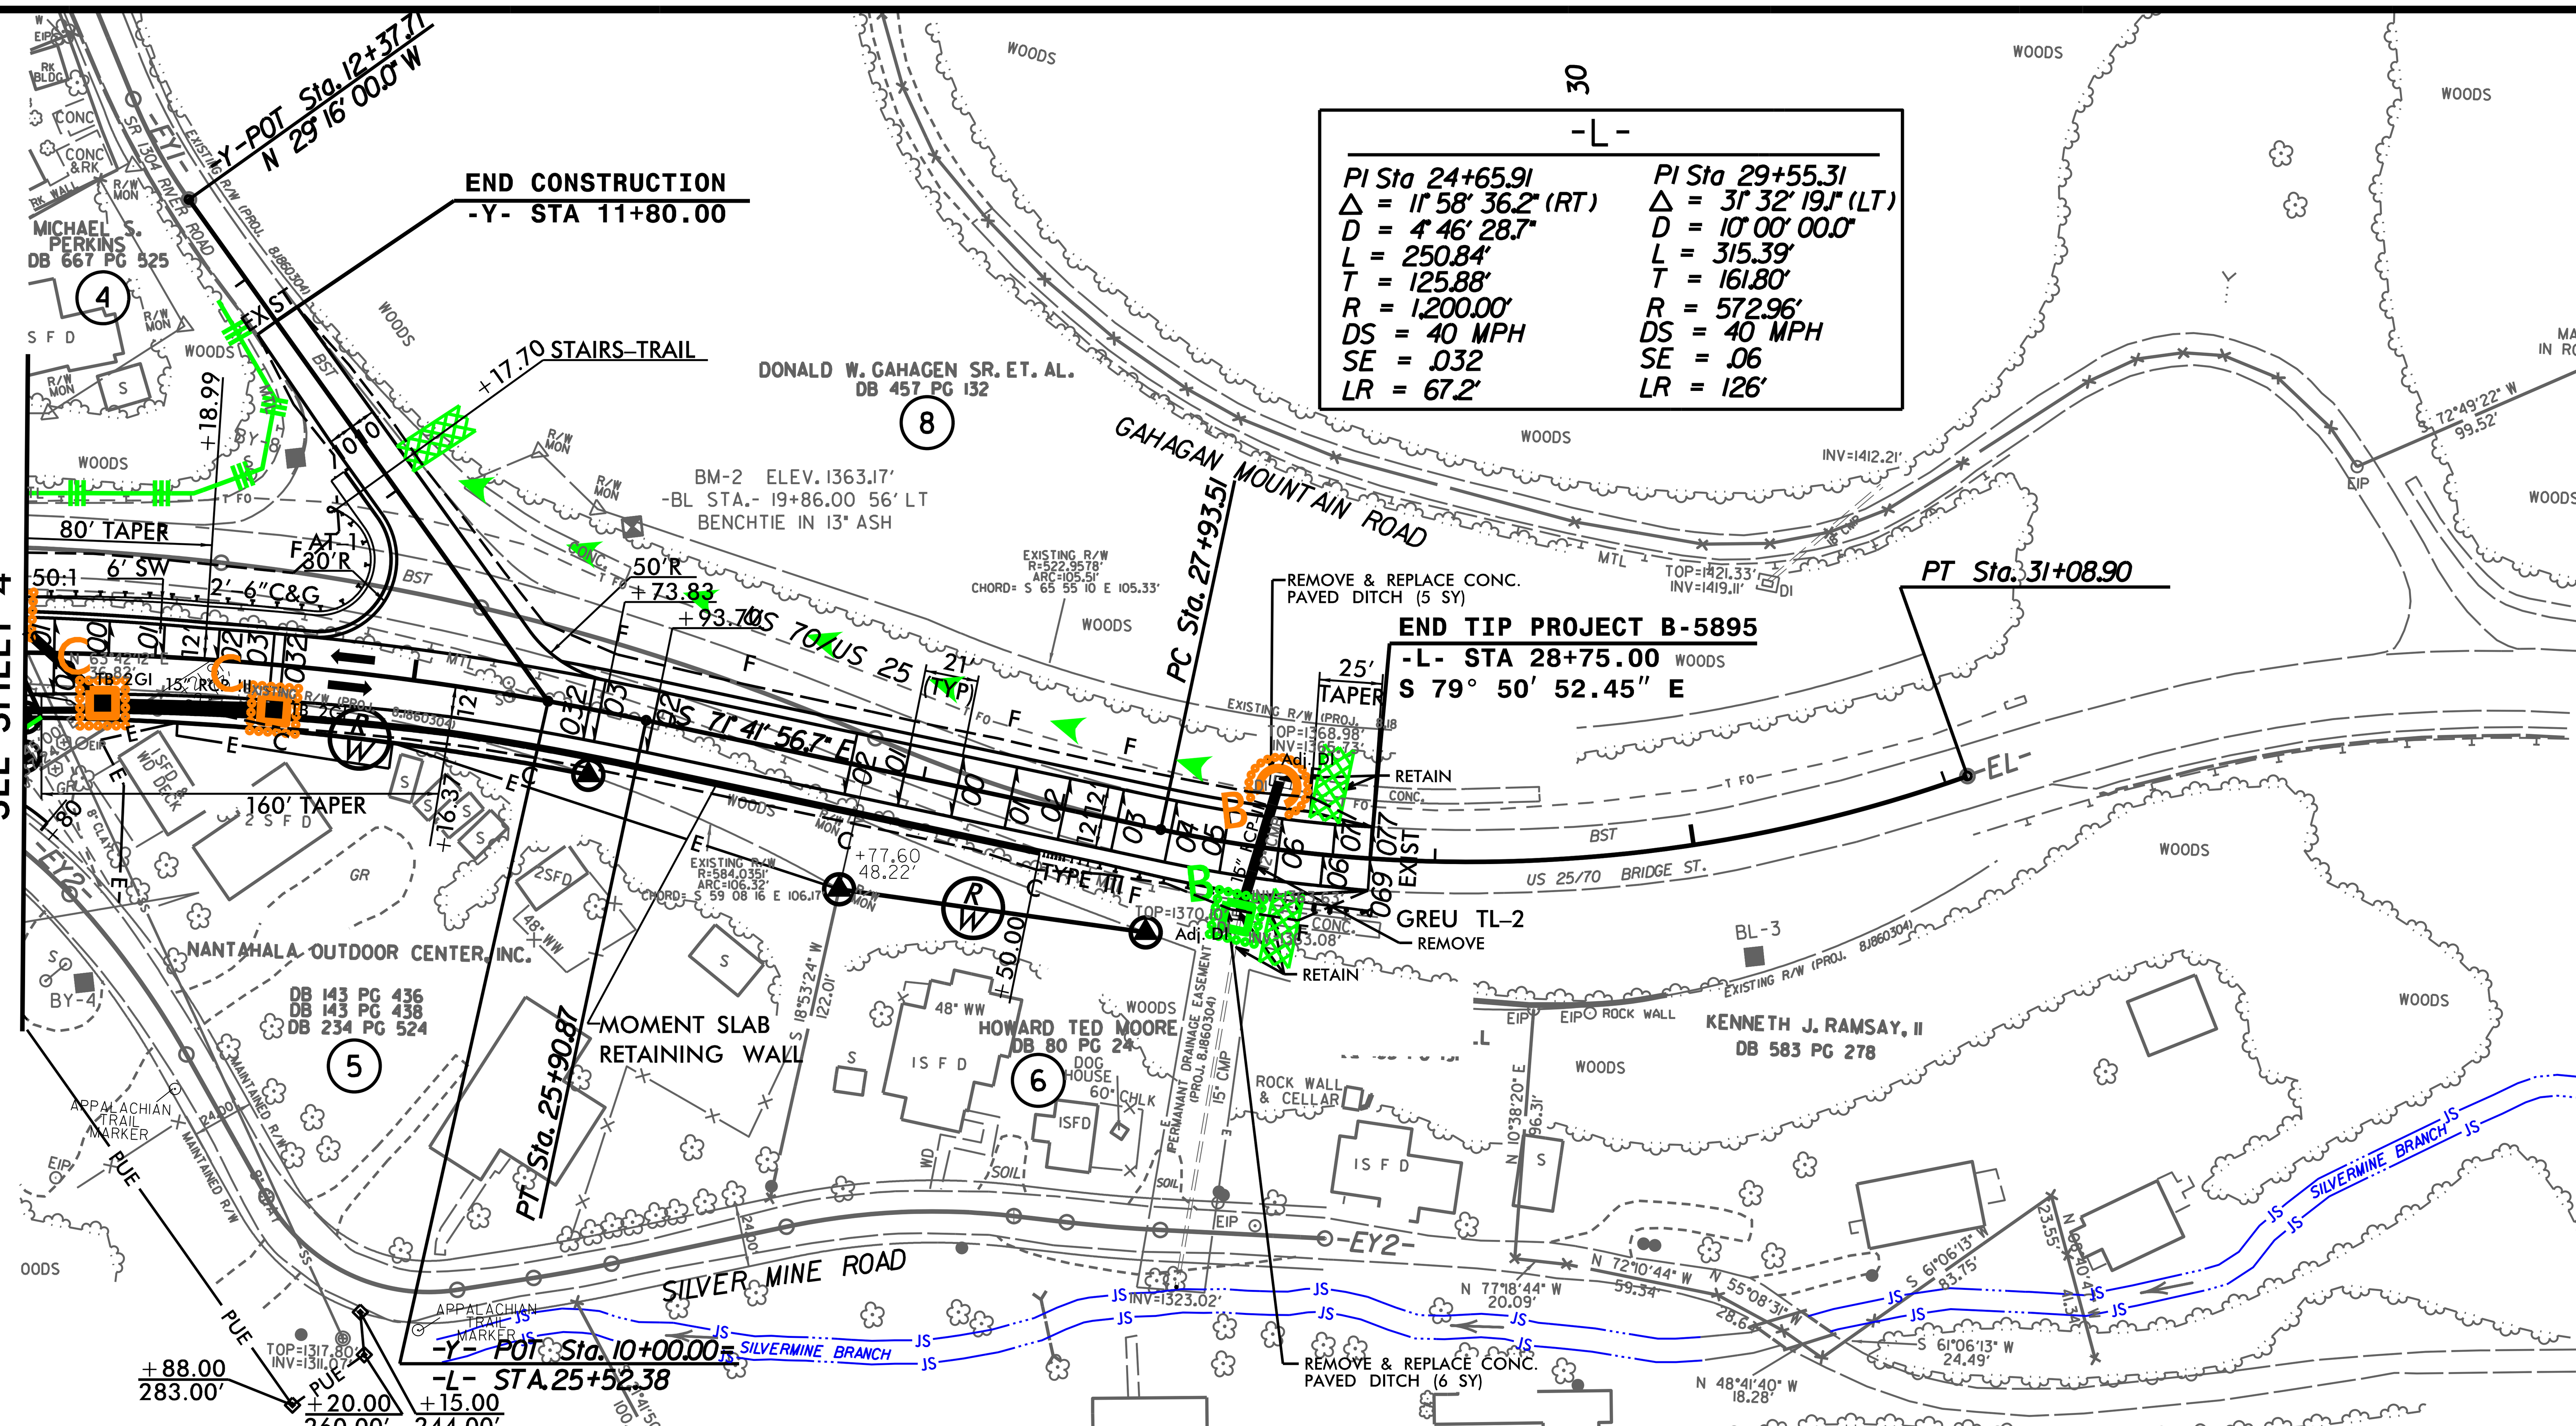

NAD 83/NA 2011

- SIDEWALK
- PAVED SHOULDER
- PAVEMENT REMOVAL
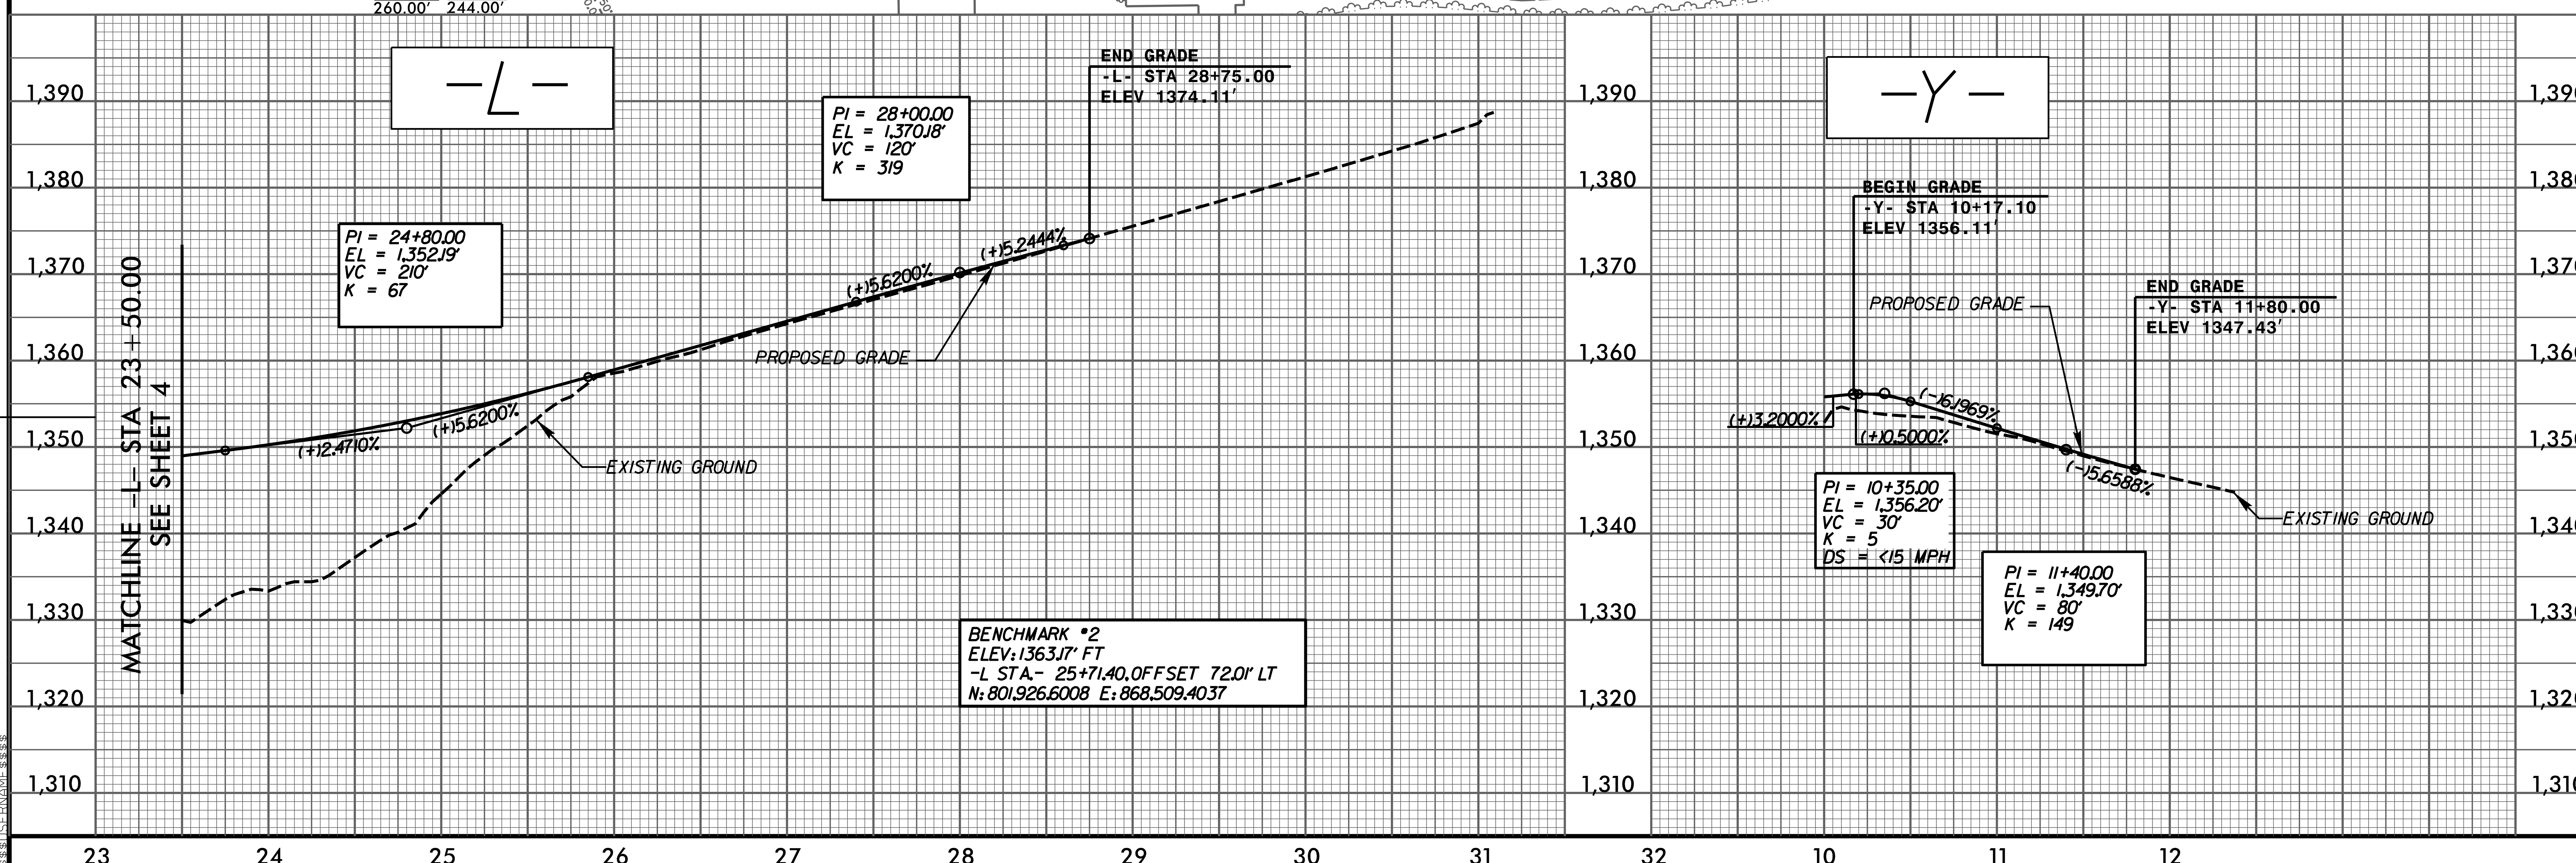
NOTES:
ALL RADIUS ARE 10' UNLESS OTHERWISE NOTED.
STAIRS FOR THE APP. TRAIL TO BE BUILT
BY CONTRACTORS.